




Front Elevation 1:100

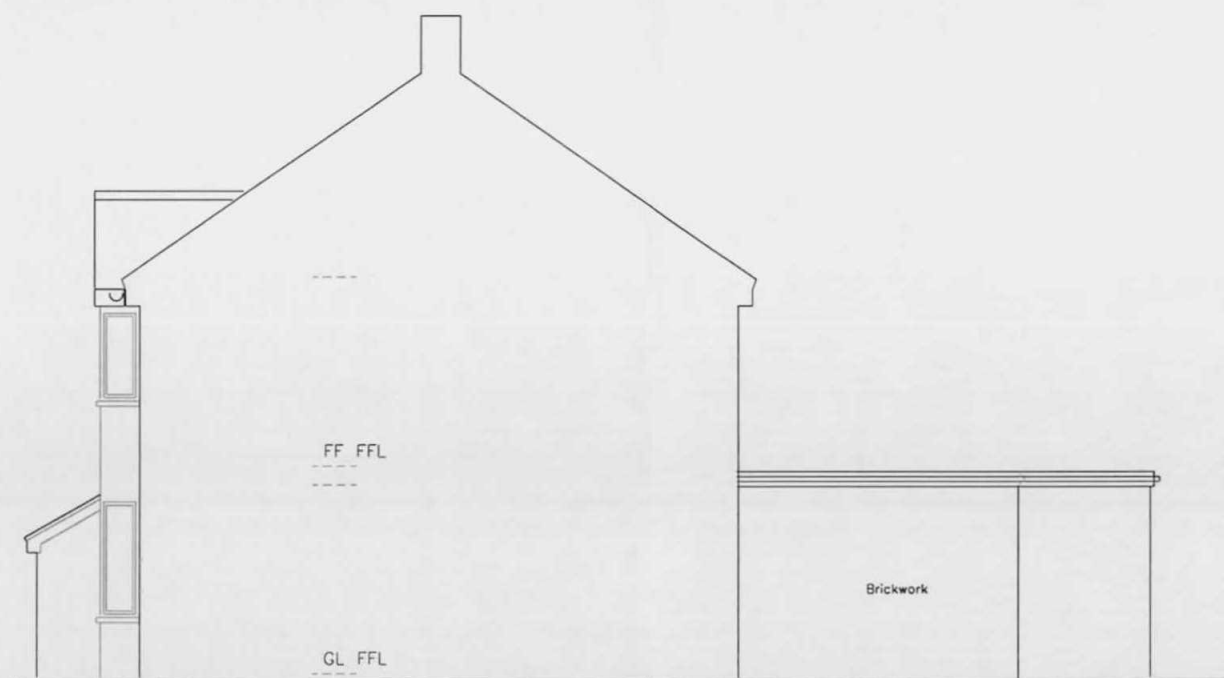


Side Elevation 1:100




FOR LDC PURPOSES ONLY

ADDRESS 63 Swakeleys Drive Ickenham UB10 8QF		
DRAWING TITLE Ground floor plan and elevations as proposed		
PROPOSAL New porch		
SCALE 1:100	DATE Nov 18	REV
DRAWING NUMBER L.02		

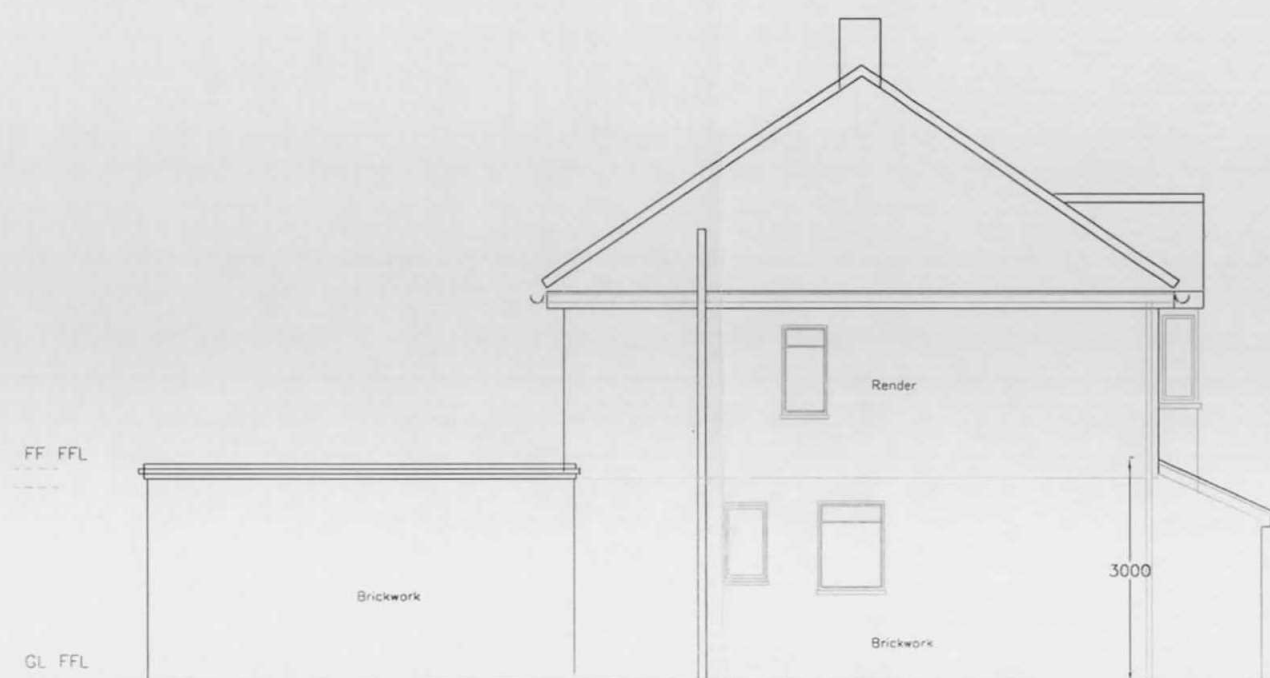

Side Elevation 1:100

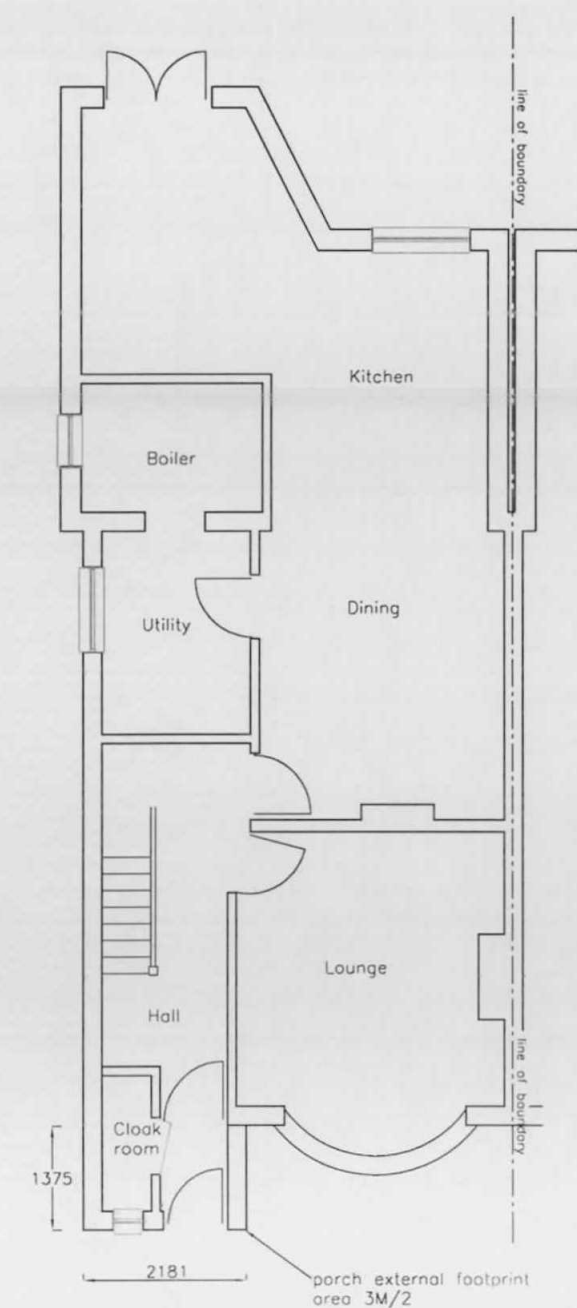

Ground floor plan. 1:100