

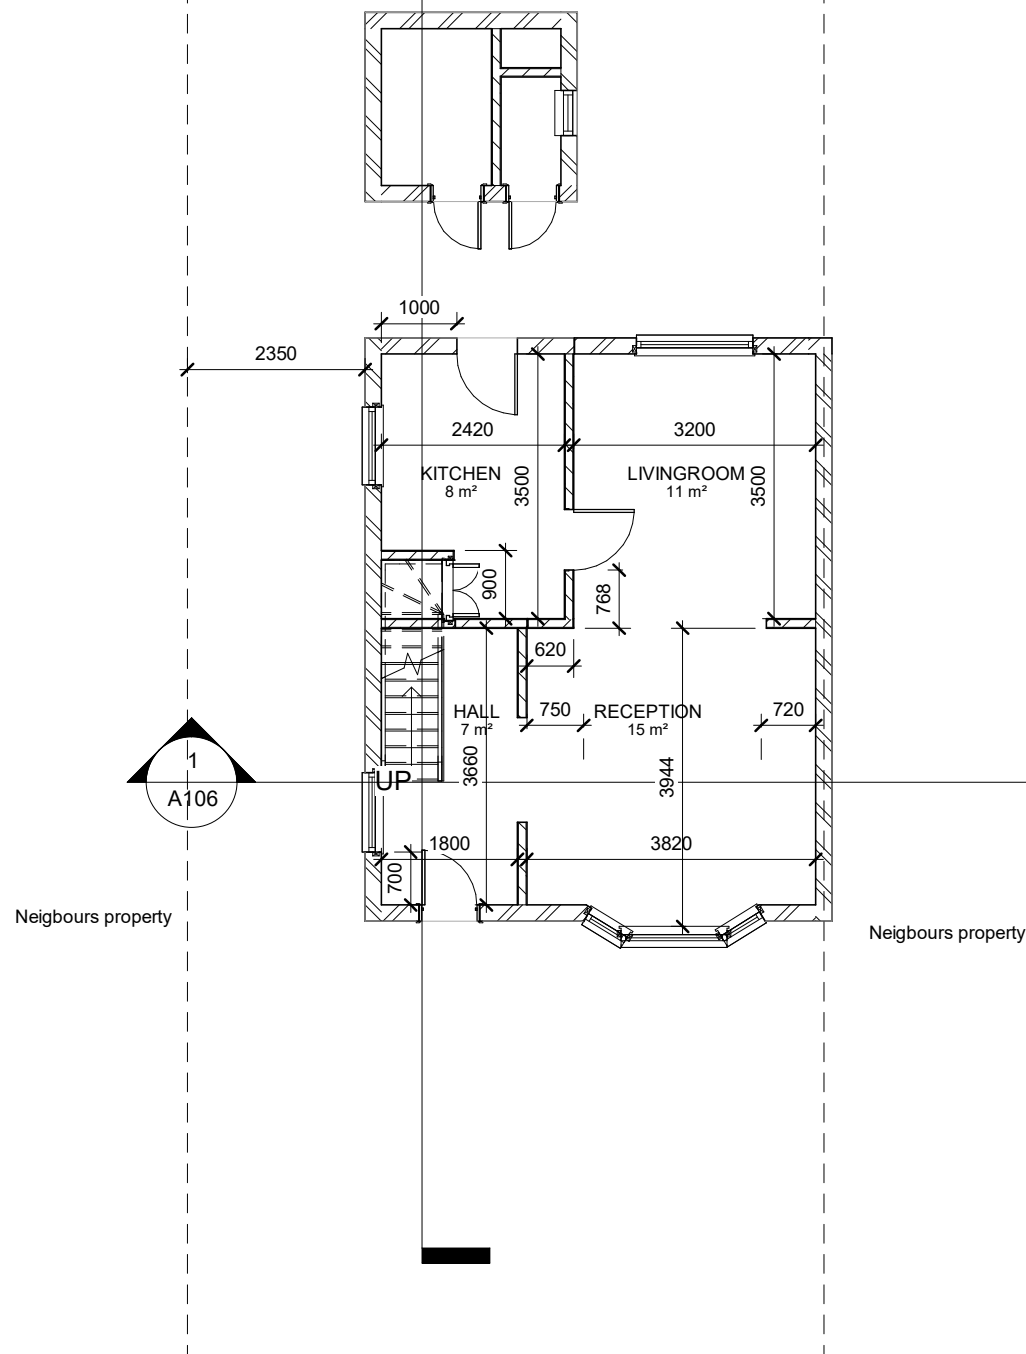
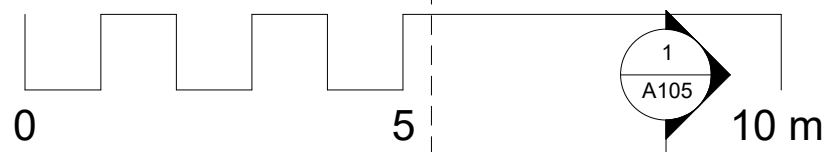


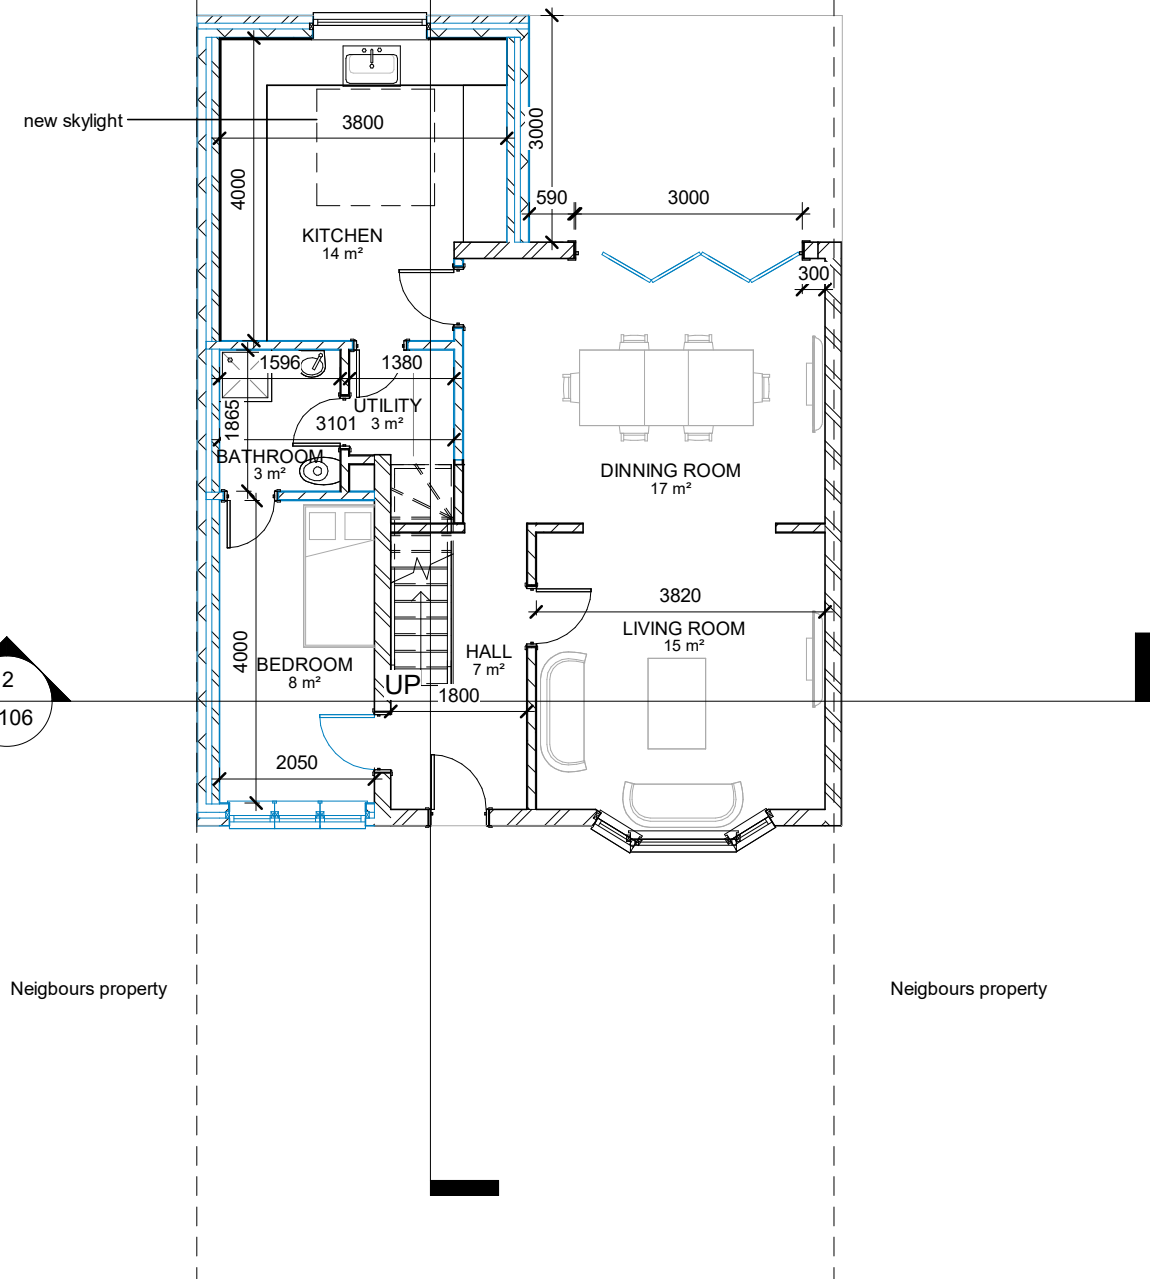


1 00 - Existing
1 : 100

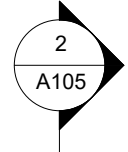


2 00 - Proposed
1 : 100

ISSUE: Single storey side return extension		TITLE Ground floor		DWG NO: A101 + A201
PROJECT 32 Rochester Road, Northwood, HA6 1NH		Scale (@ A3) 1 : 100	Date APR 2021	Draft No : 4
				By: Roger
				Checked By: Stefan

0 5 10 m

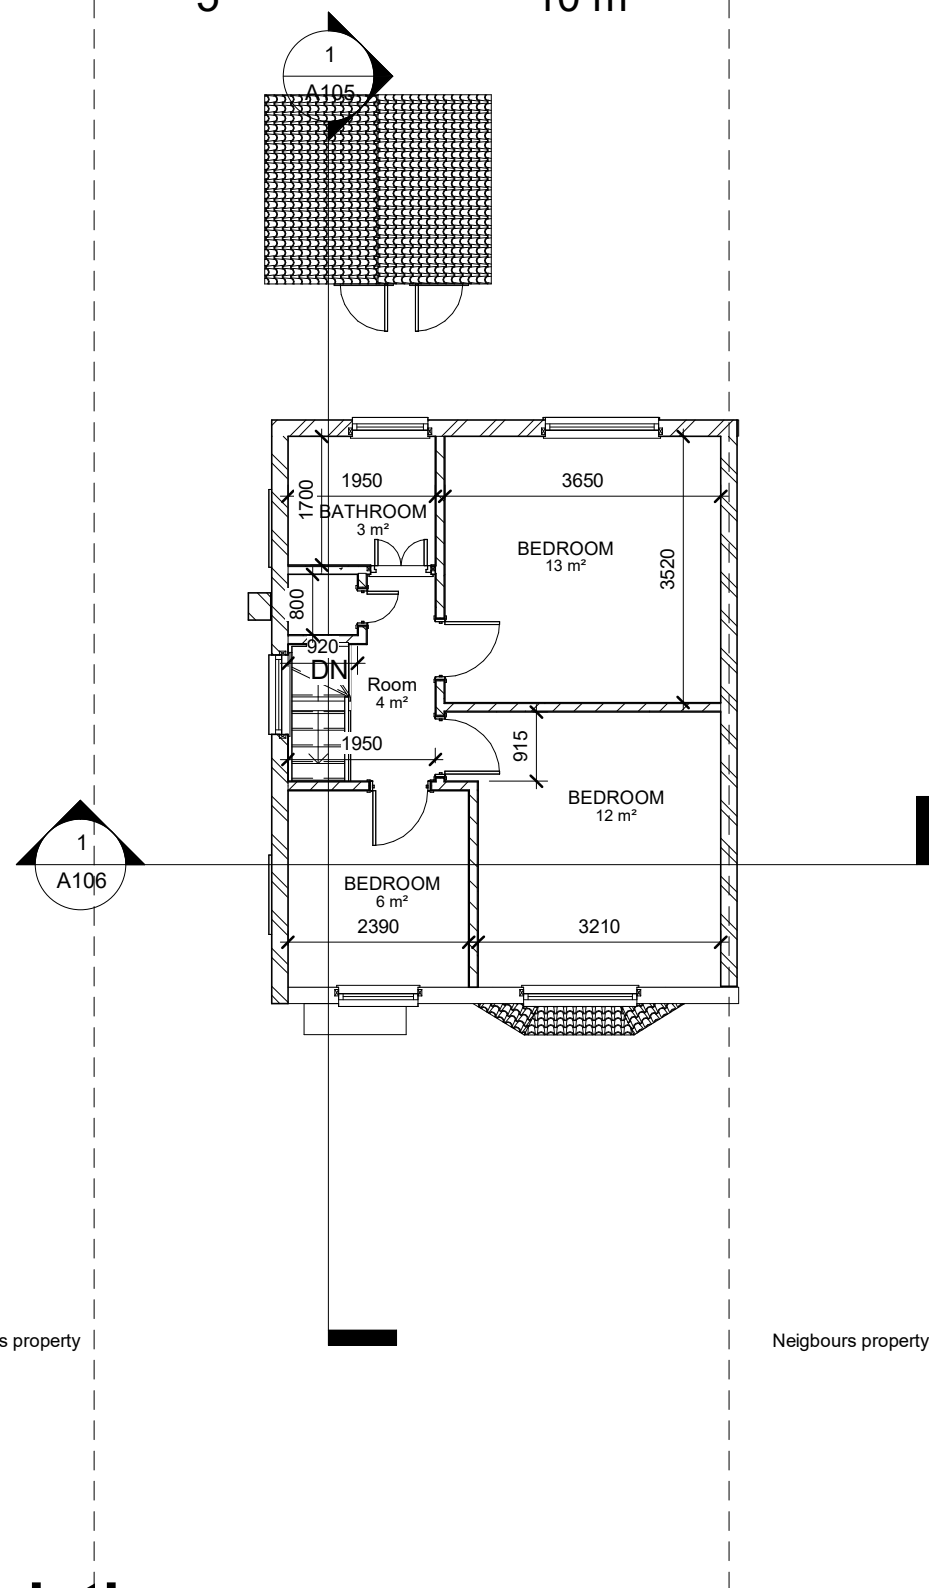


1 01- Existing
1 : 100

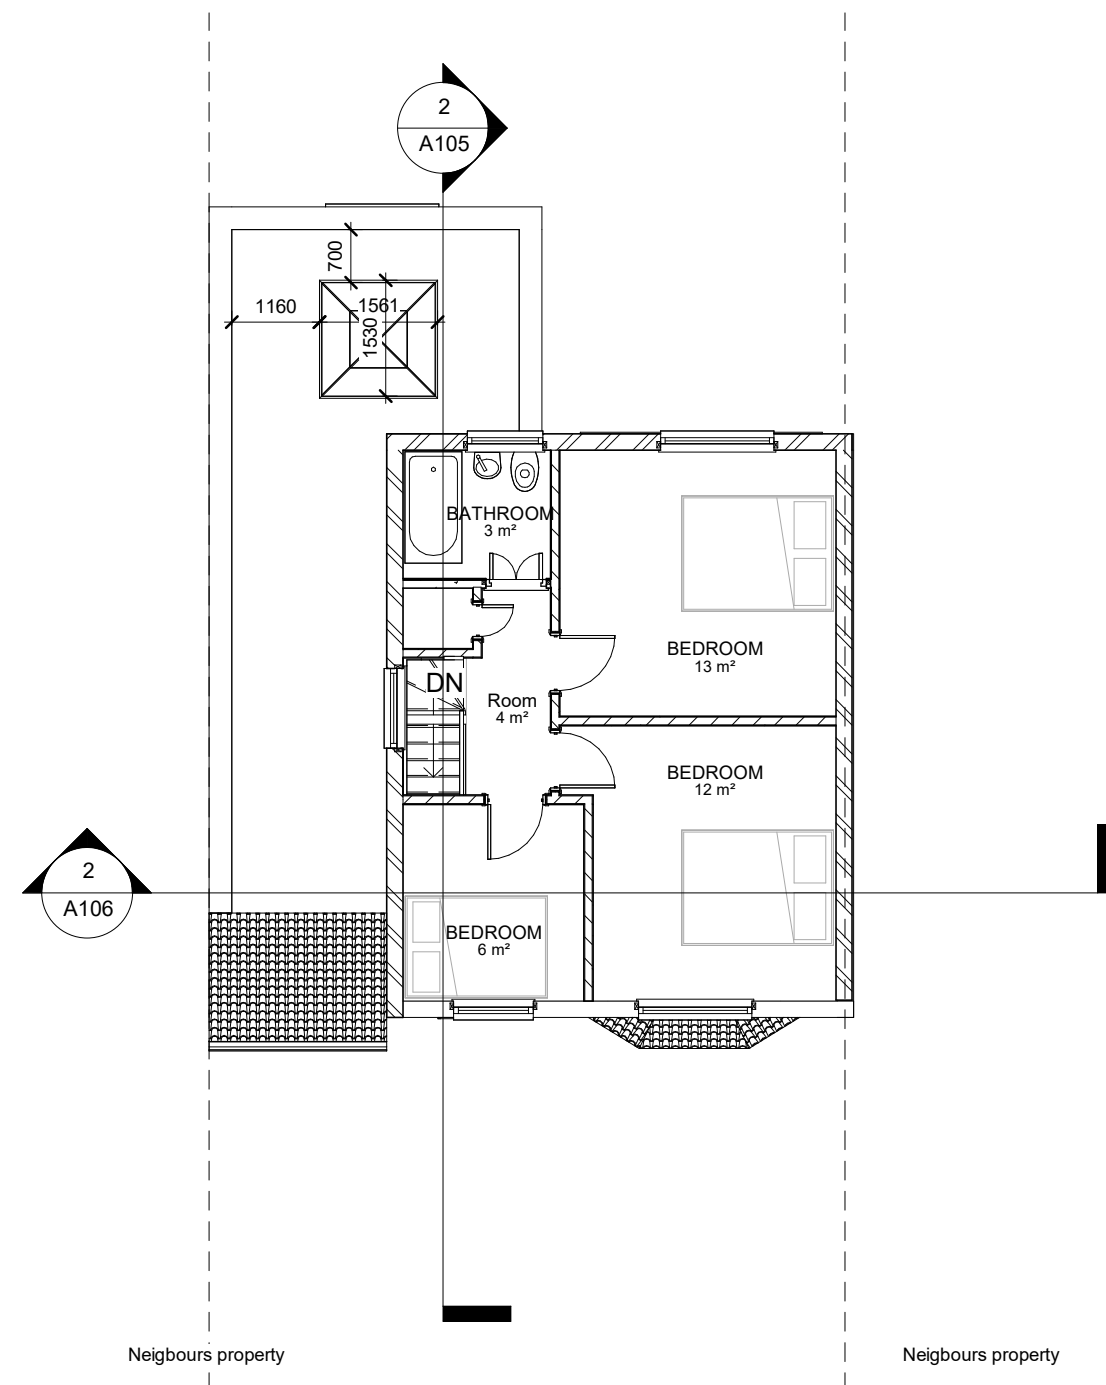

2 01- Proposed
1 : 100


0 5 10 m

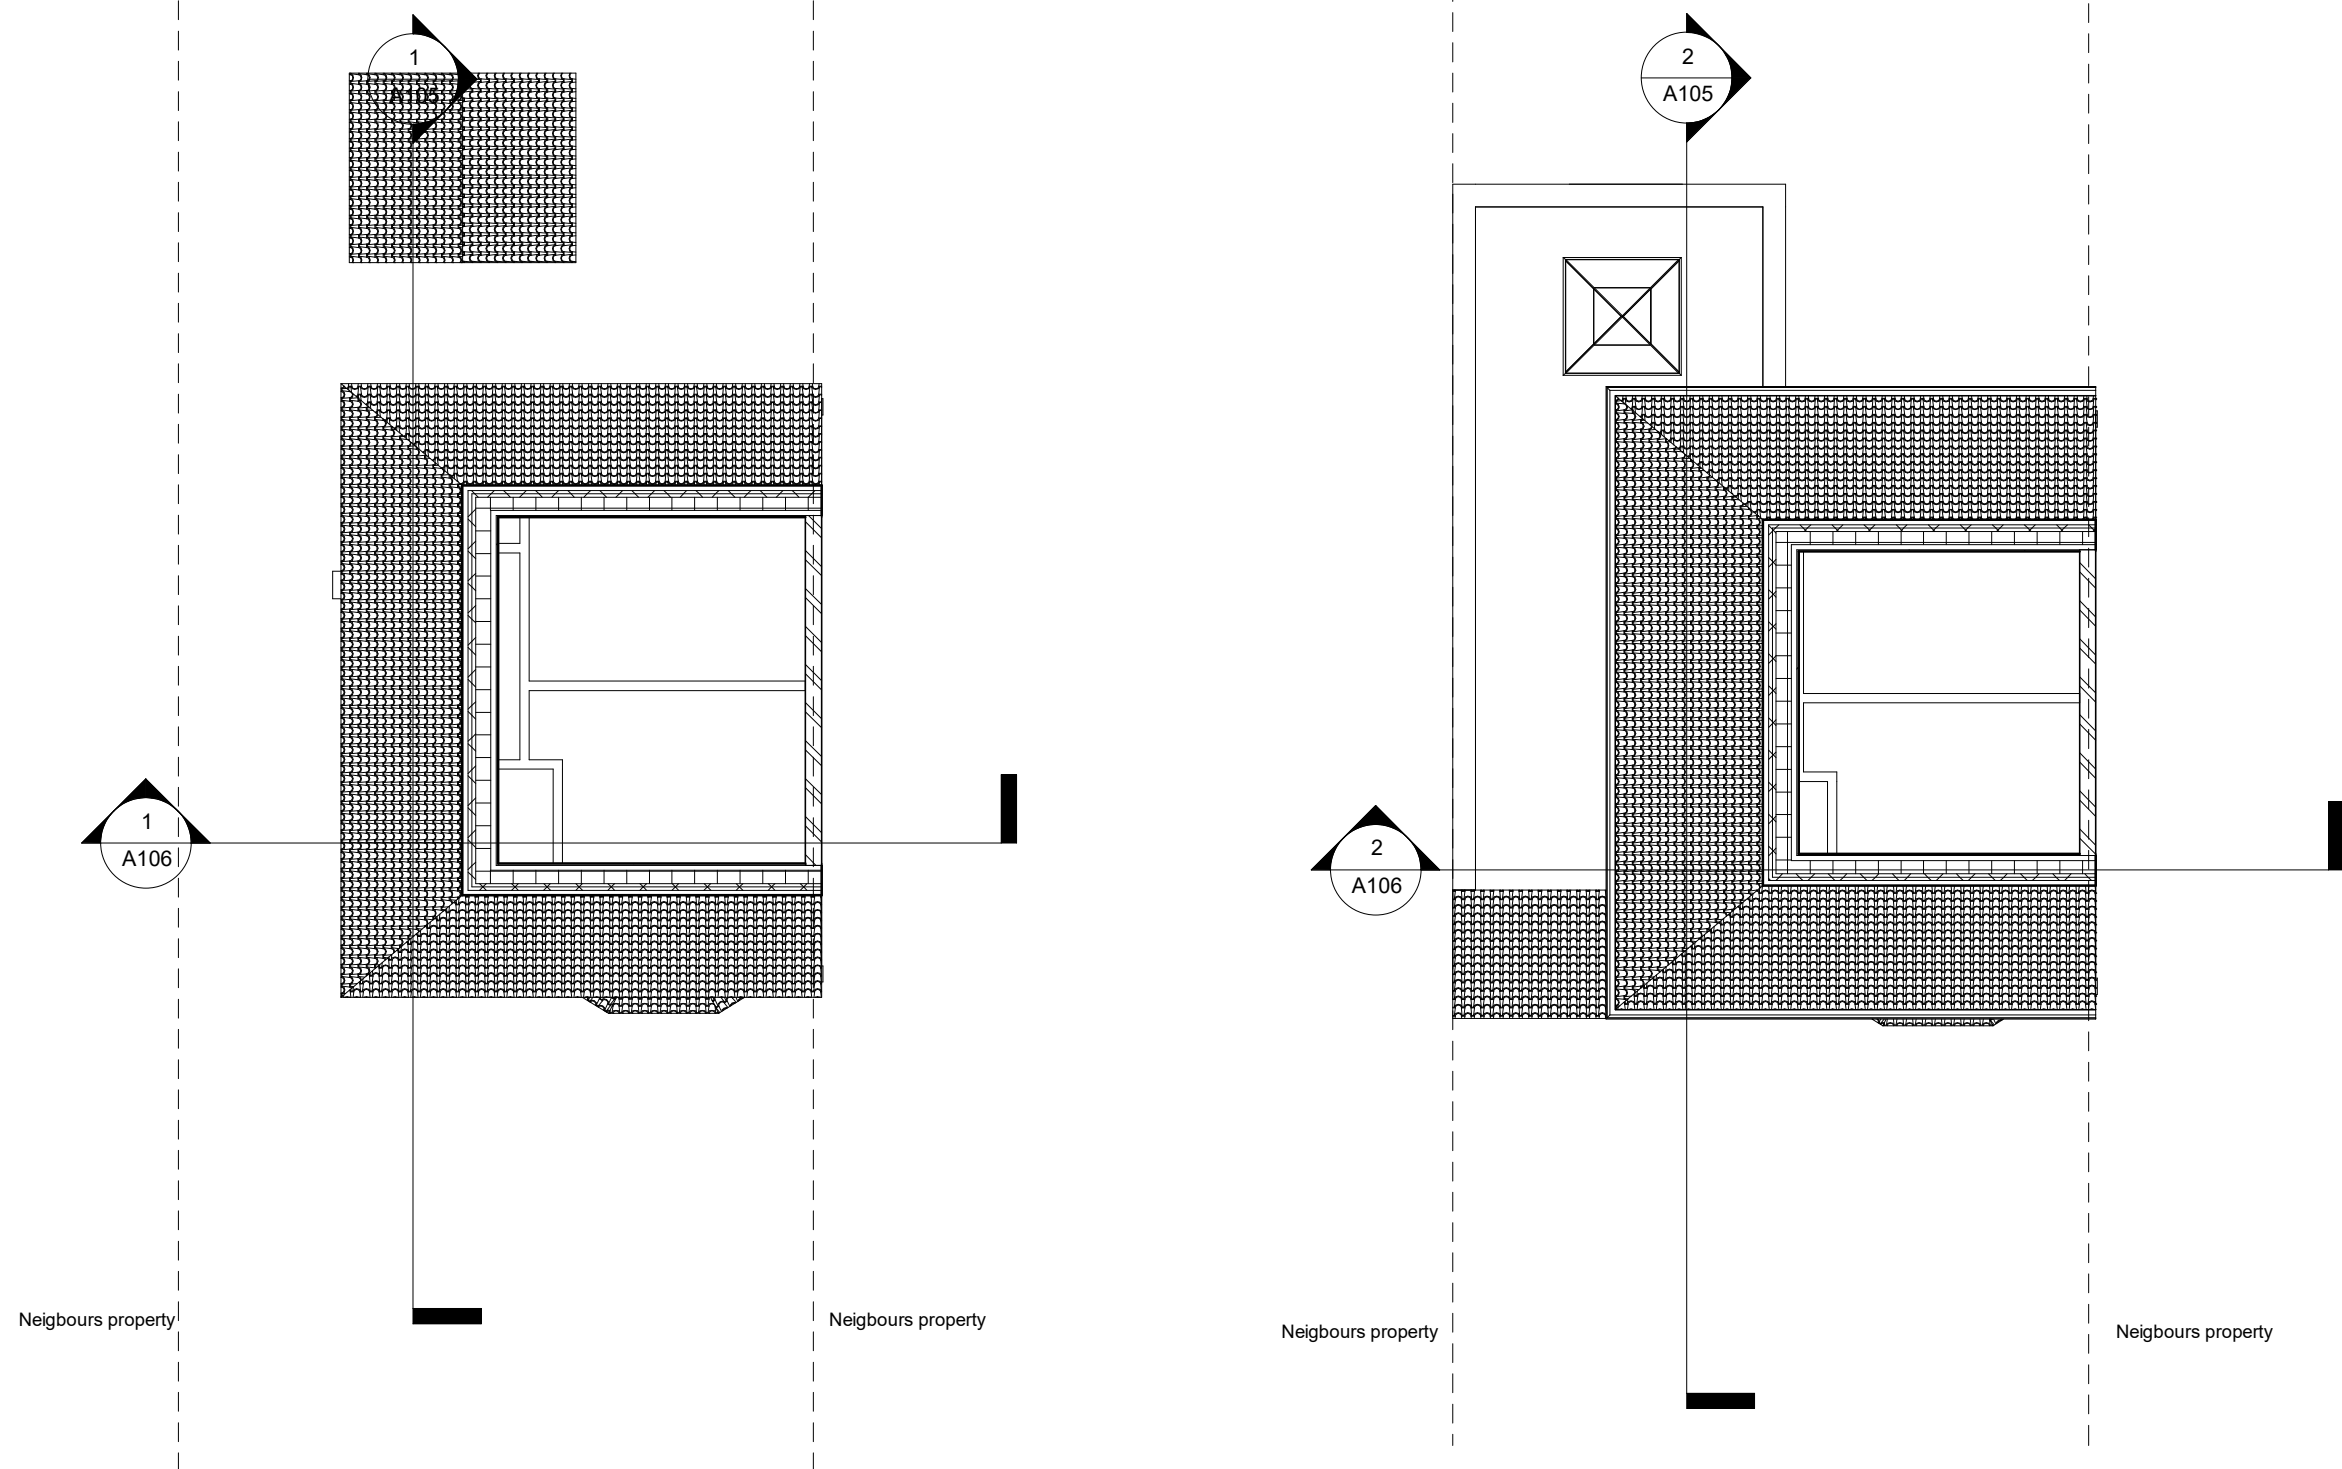


1 Loft - Existing
1 : 100

2 Loft - Proposed
1 : 100



0 5 10 m

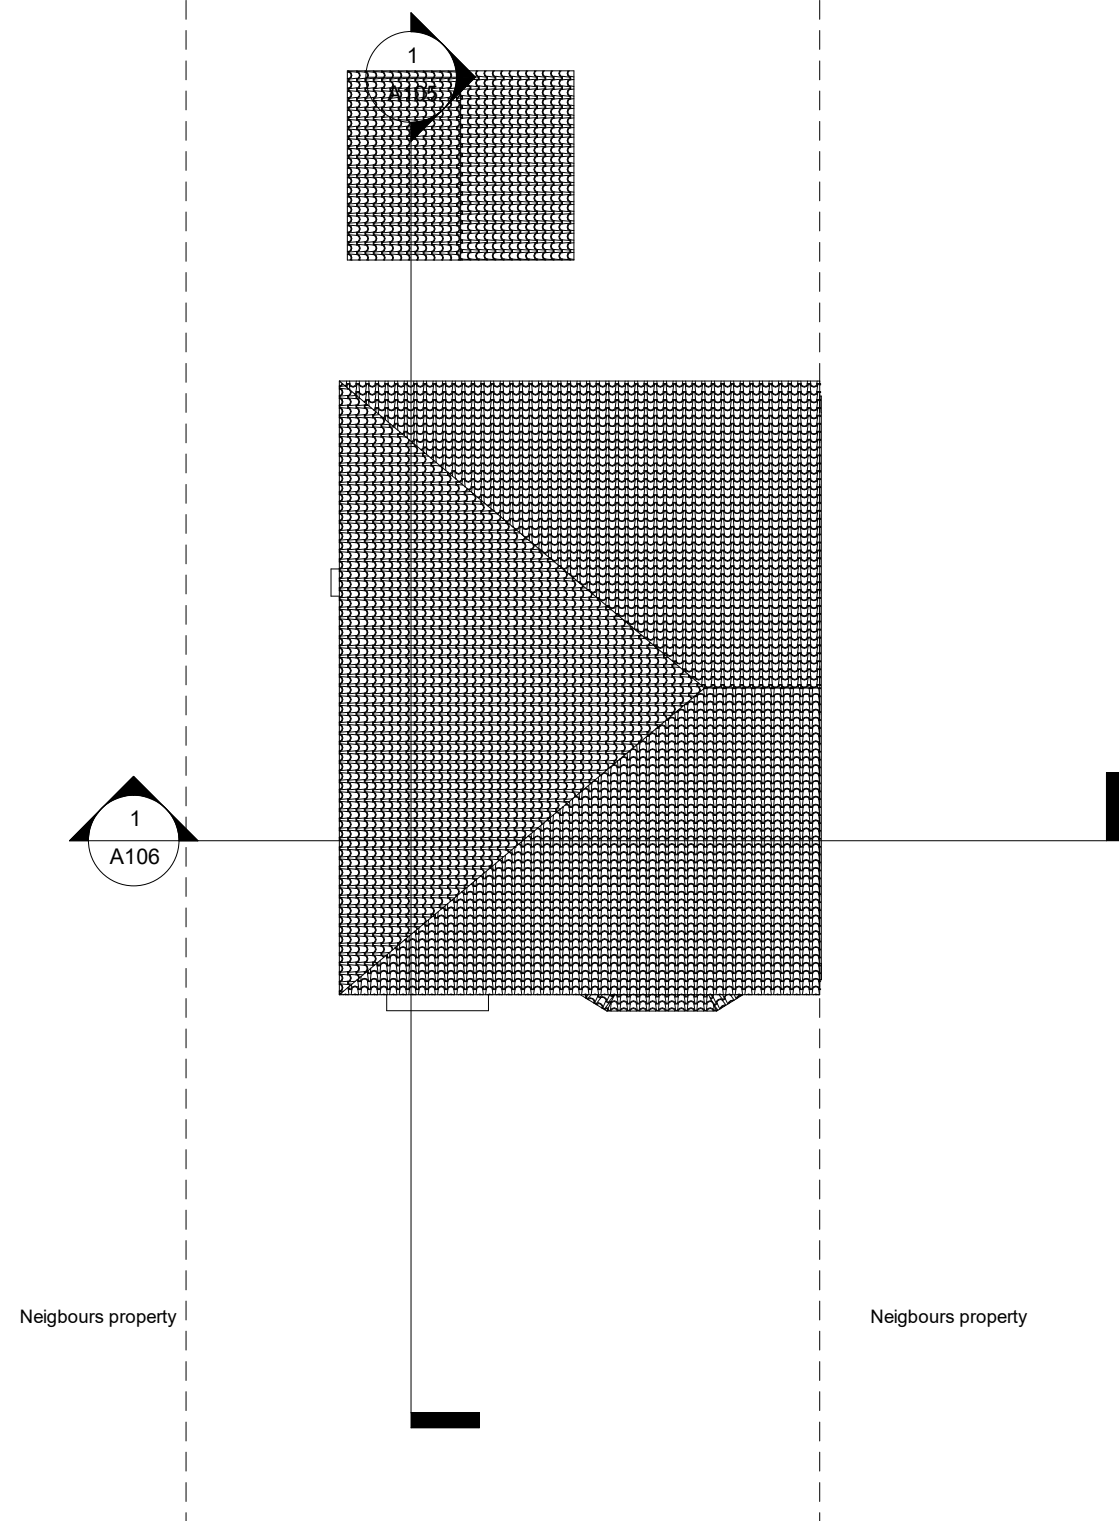

1 Roof - Existing
1 : 100


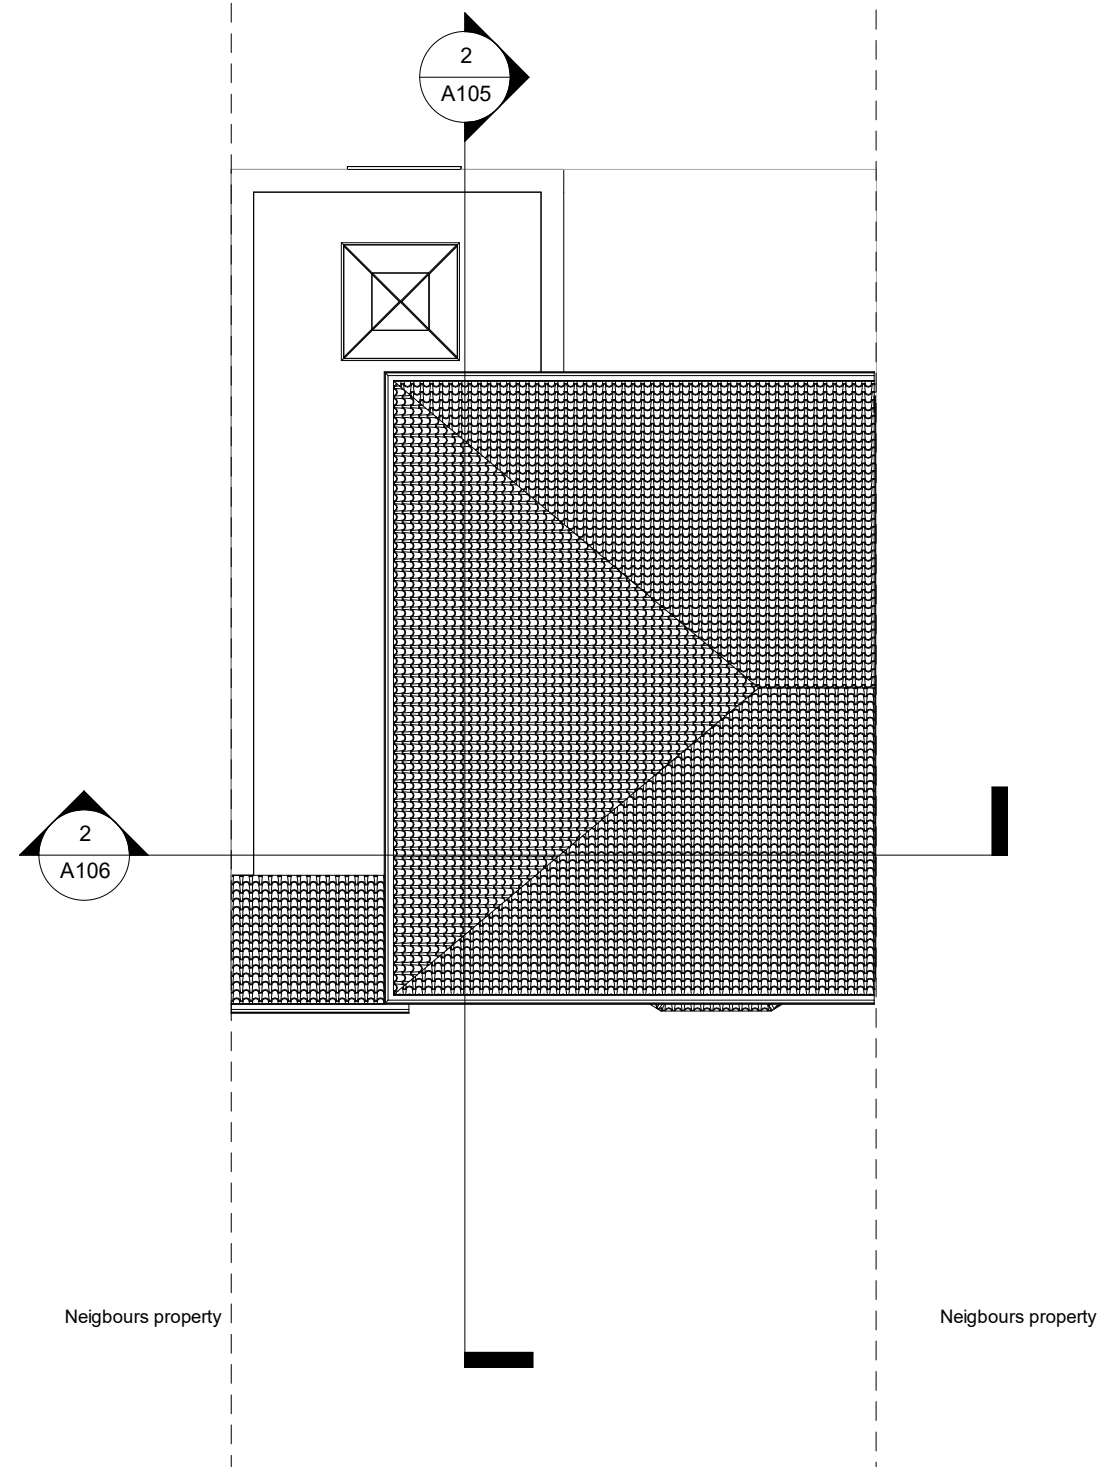


2 Roof - Proposed
1 : 100

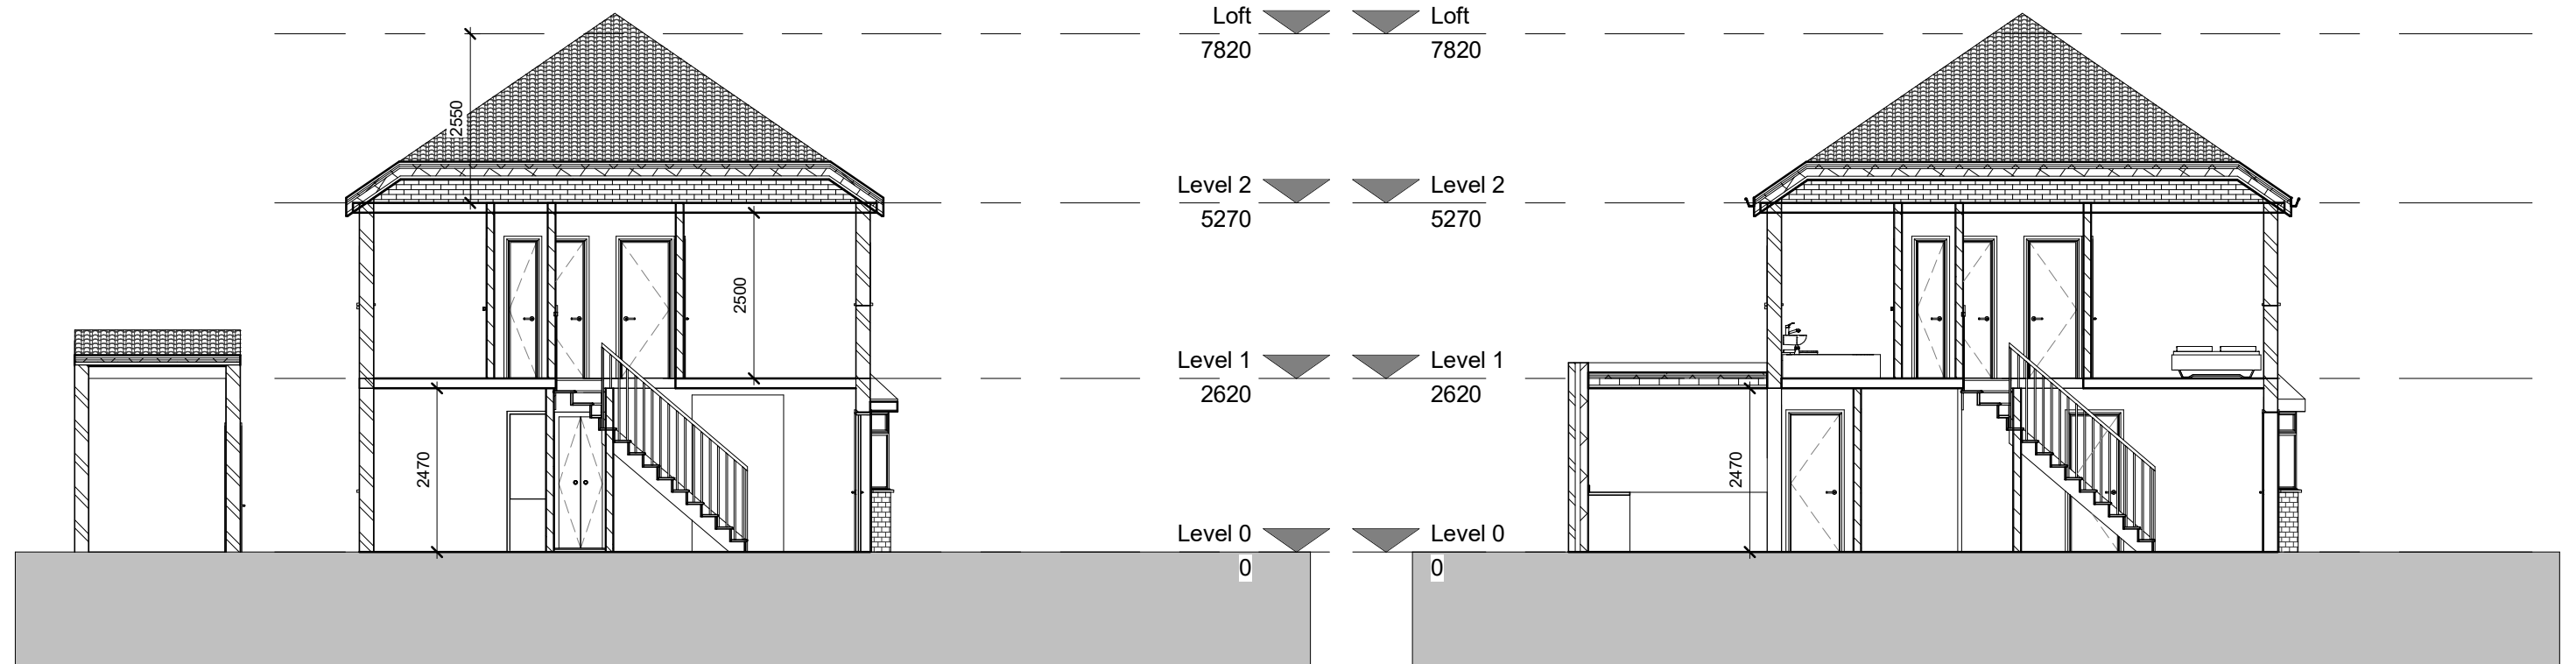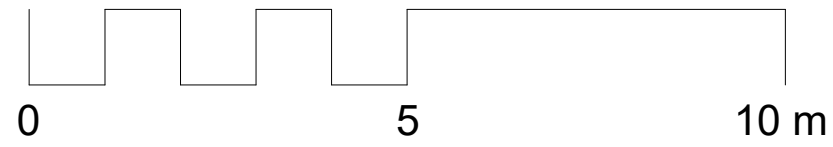

1 Existing - Section 1
1 : 100

2 Proposed - Section 1
1 : 100

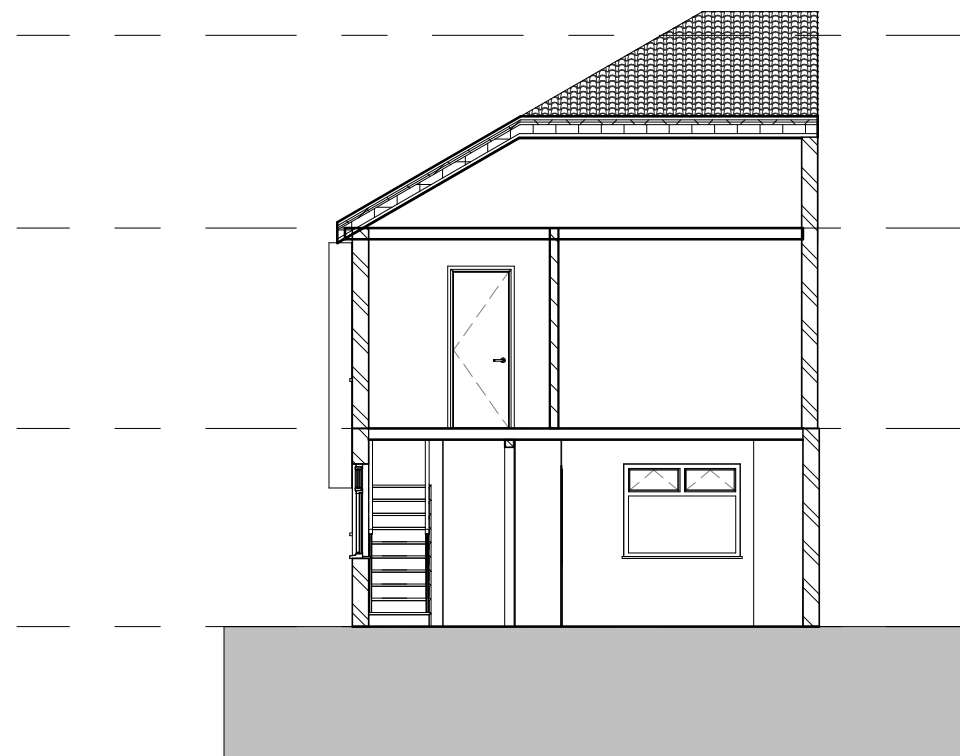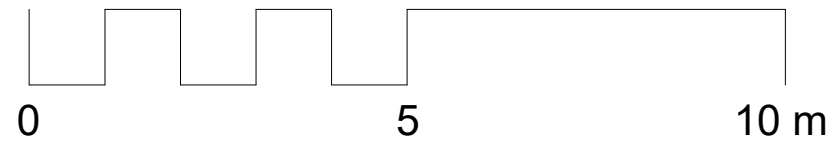


Loft
7820

Level 2
5270



Level 1
2620

Level 0
0

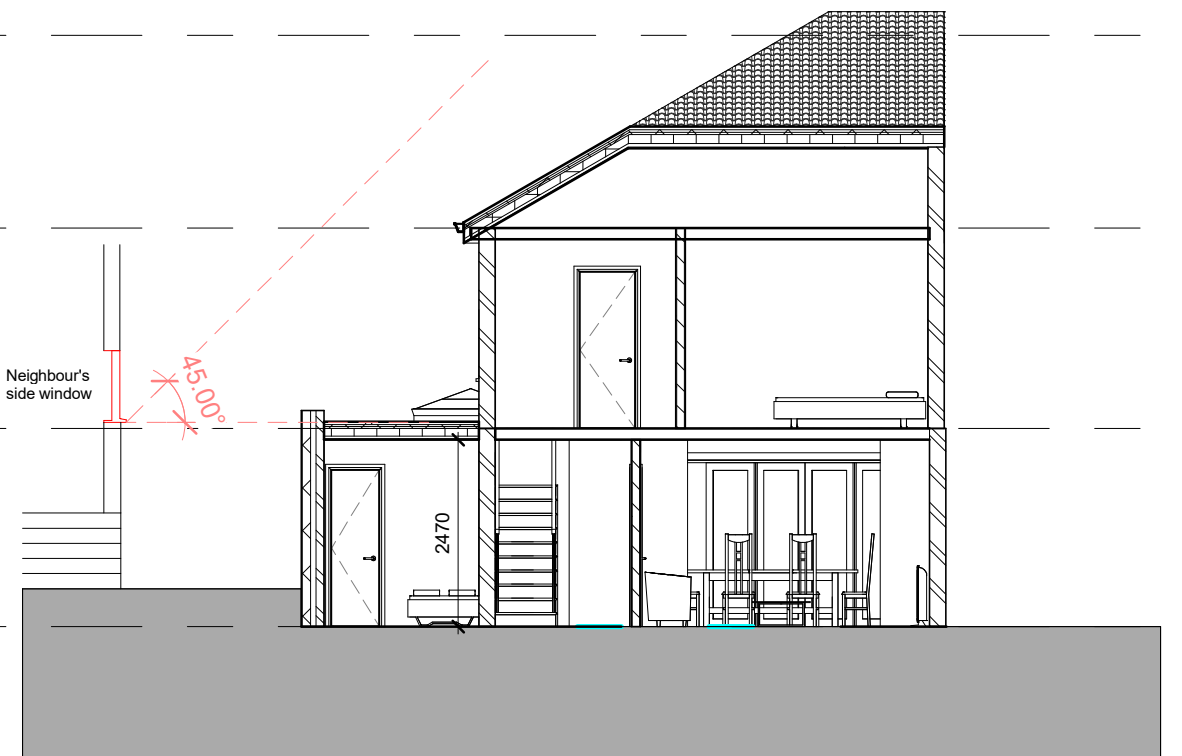


1 Existing Section 2
1 : 100

2 Proposed section 2
1 : 100

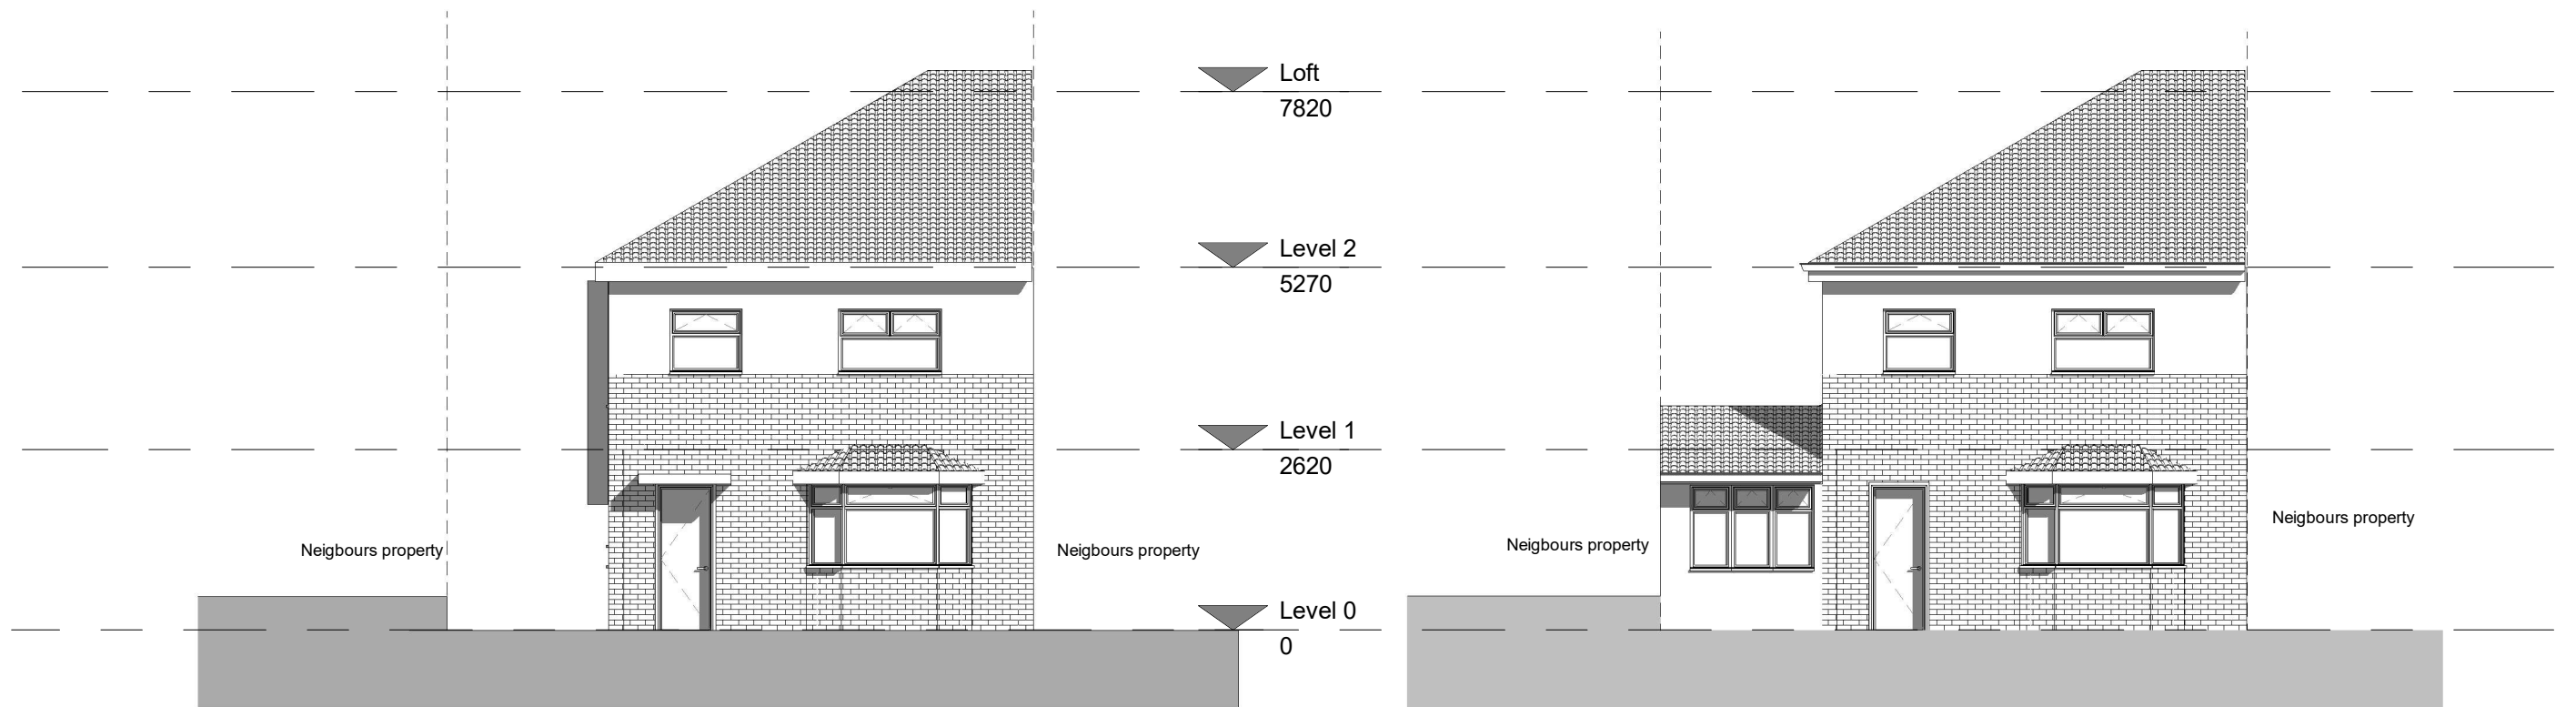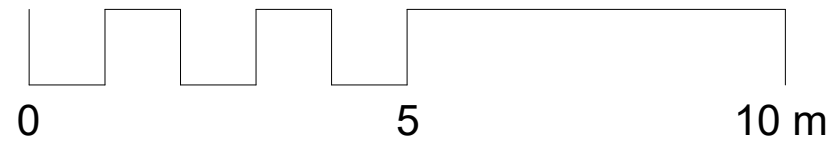

1 Front elevation - Existing
1 : 100

2 Front elevation - Proposed
1 : 100

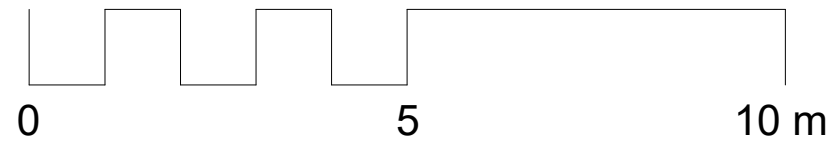


Loft
7820

Level 2
5270




Level 1
2620

Level 0
0

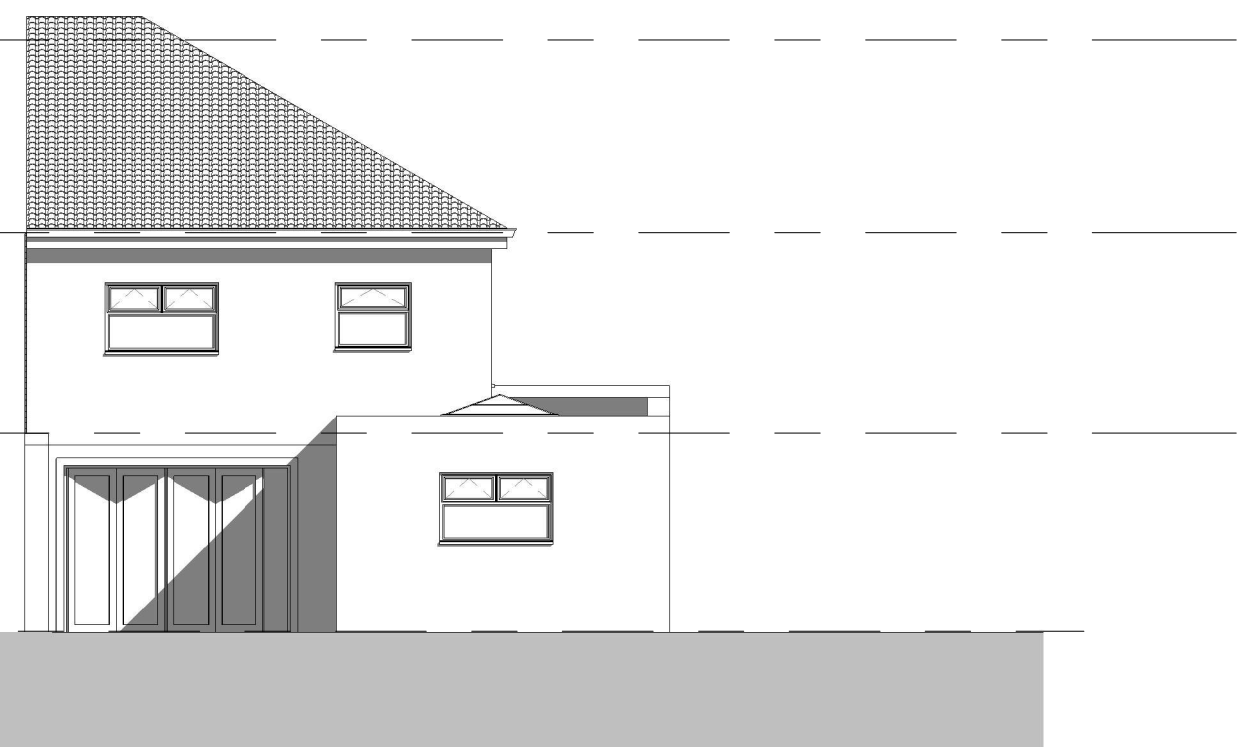



1 Rear elevation - Existing
1 : 100

2 Rear elevation - Proposed
1 : 100

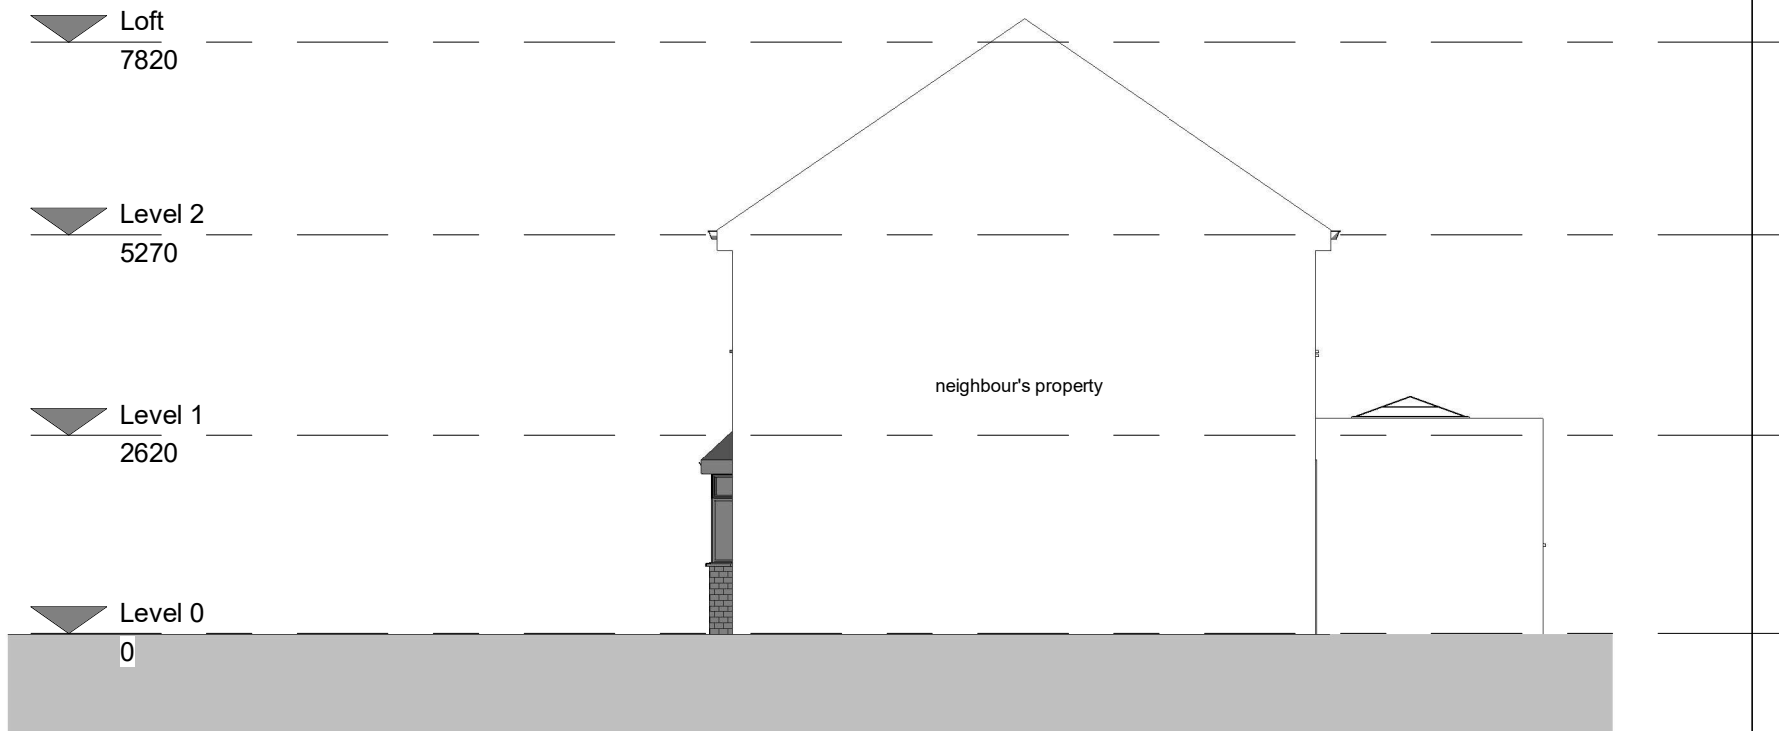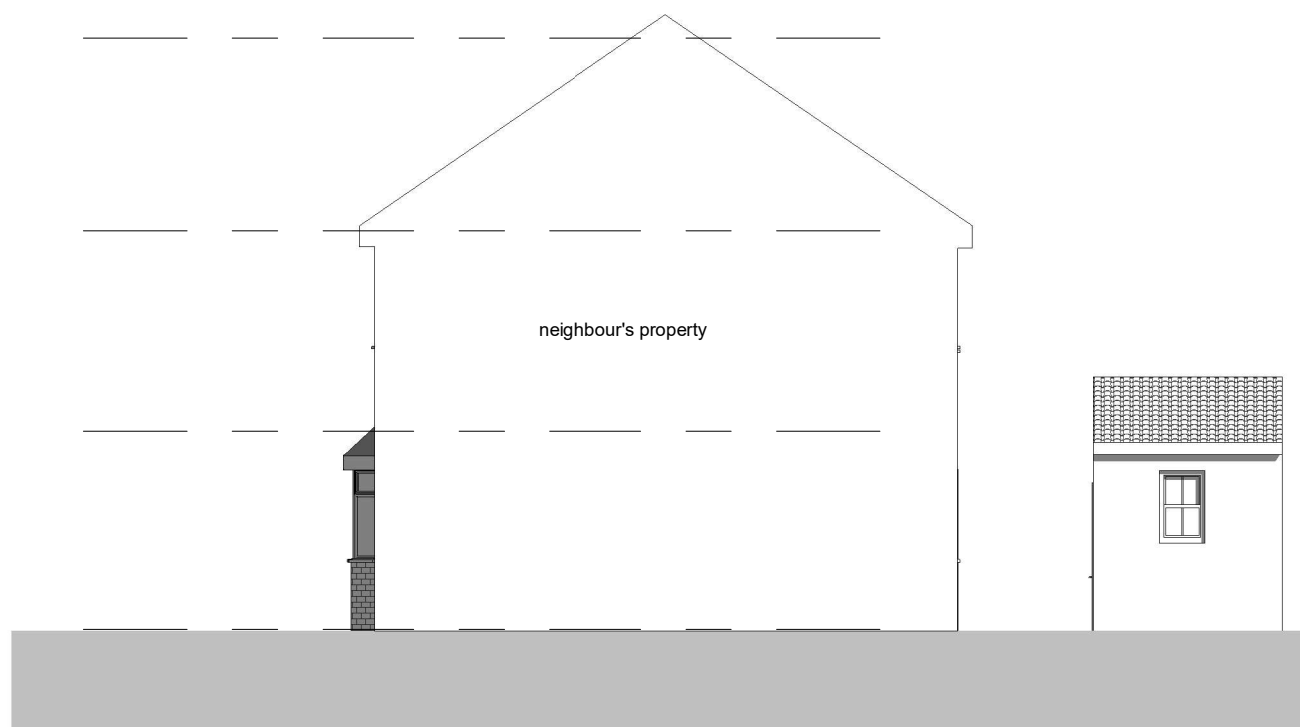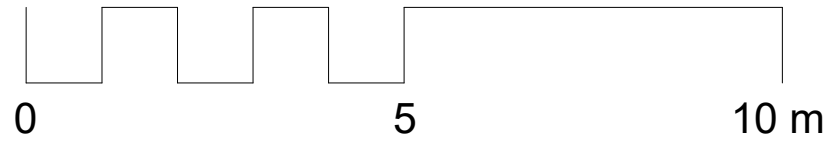

1 East elevation - Existing
1 : 100

2 East elevation - Proposed
1 : 100

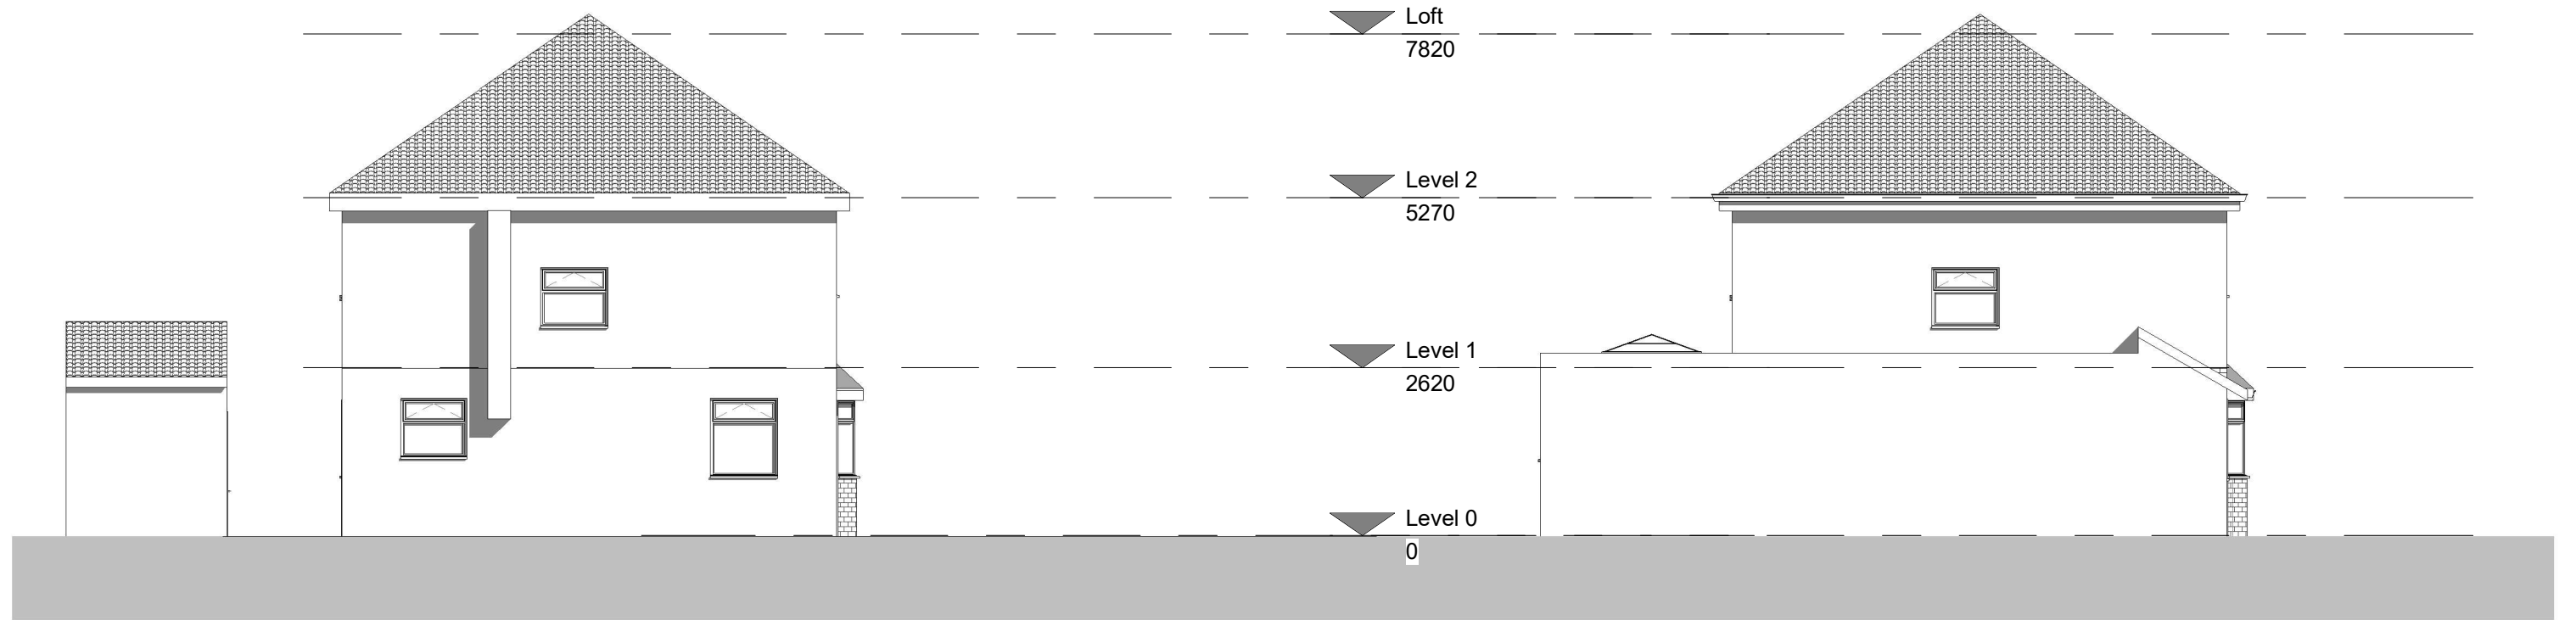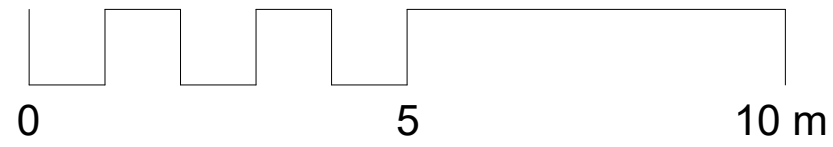

1 West elevation - Existing
1 : 100

2 West elevation - Proposed
1 : 100