



BLOCK PLAN
1:500 @ A4



Address - Unit 4, Grosvenor Way, London E5 9ND
Phone - 020 3781 8008
E-mail - office@redwoodsprojects.co.uk
Web - www.redwoodsprojects.co.uk

Any errors on Dimensions to be reported to the
Architect prior to commencement of Works.
Dimensions and areas are based on survey information.
This drawing is copyright © Redwoods Projects
All dimensions to be checked on site Prior work.

REFERENCE: 55 YORK ROAD, NORTHWOOD HA6 1JJ, UK

TITLE: LOCATION AND BLOCK
PLAN

PROJECT No: 2425 DATE: 14-10-2026


SHEET No: **E 00** Rev A



NOTES:


DRAWN BY
NAAB

EDITED BY

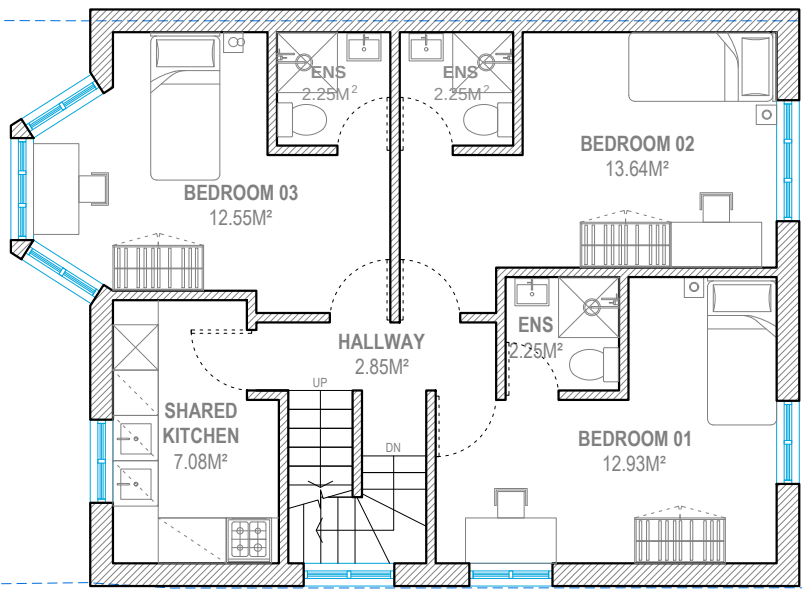

FIRST FLOOR

G.I.A. = 63.80 SQM.

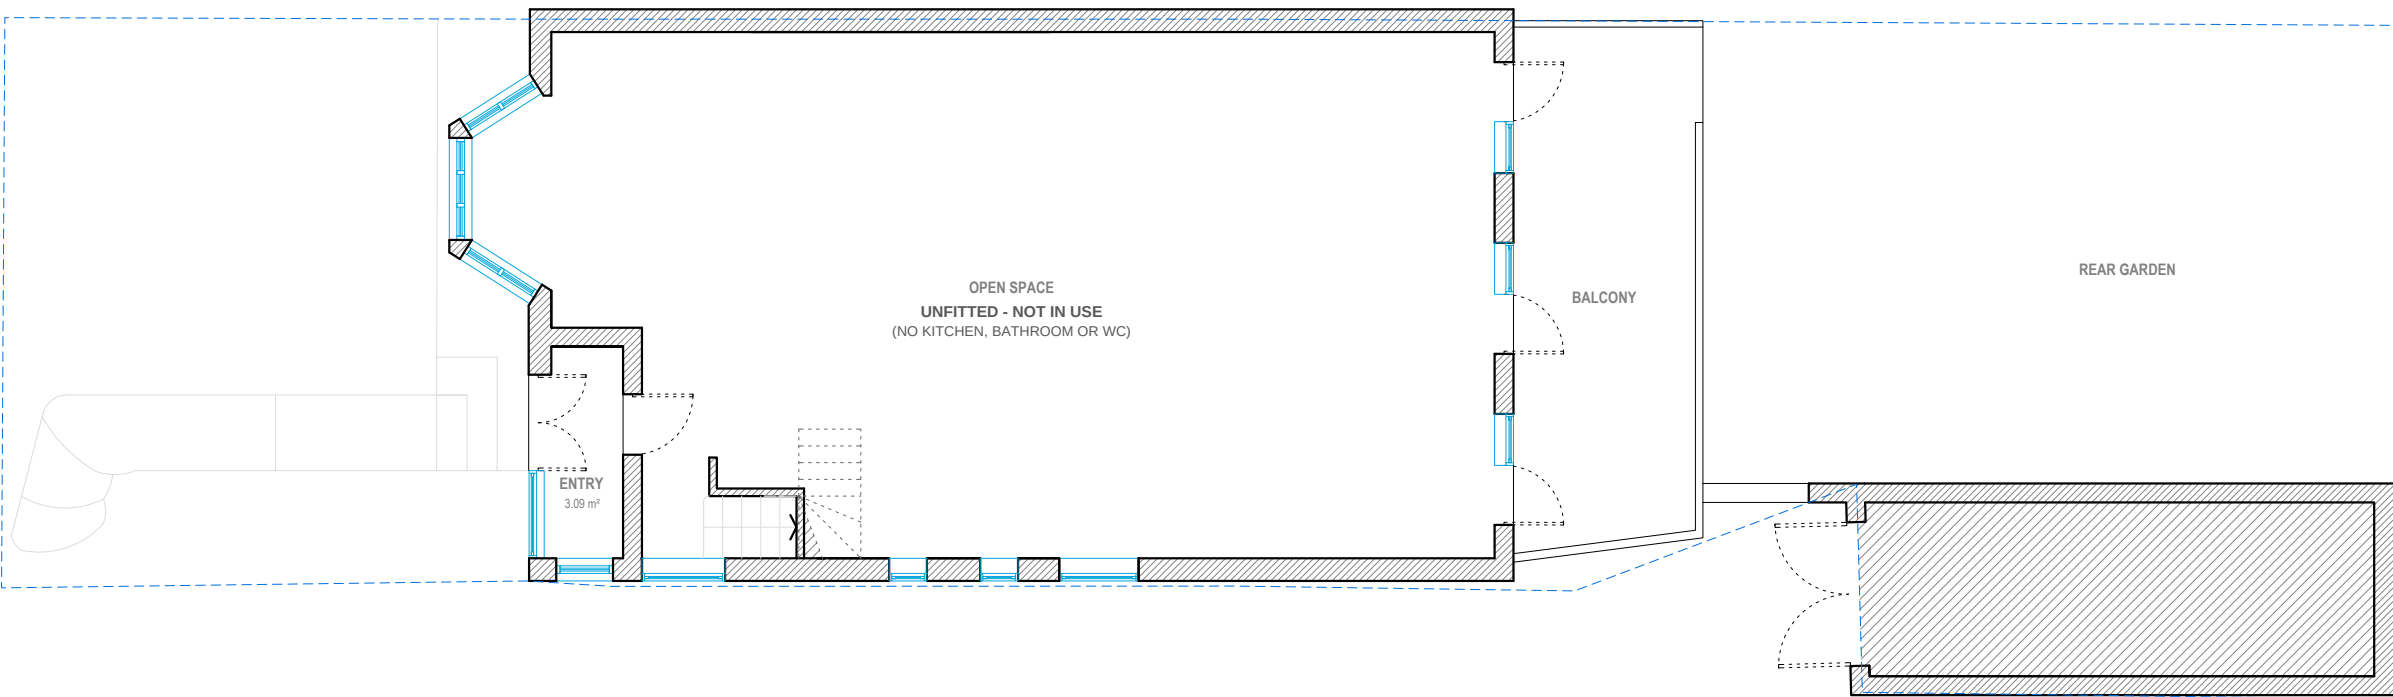

GROUND FLOOR

G.I.A. = 88.95 SQM.



Address - Unit 4, Grosvenor Way, London E5 9ND
Phone - 020 3781 8008
E-mail - office@redwoodsprojects.co.uk
Web - www.redwoodsprojects.co.uk

Any errors on Dimensions to be reported to the Architect prior to commencement of Works.
Dimensions and areas are based on survey information.
This drawing is copyright © Redwoods Projects.
All dimensions to be checked on site Prior work.

REFERENCE: 55 YORK ROAD, NORTHWOOD HA6 1JJ, UK

TITLE: EXISTING DRAWINGS
FLOOR PLANS

PROJECT No 2425 DATE: 14-10-2026

SHEET No E 01 Rev A




0 1 2 5m scale 1:100 @A3


NOTES:
Rev A 14-10-2026 - ground floor plan added and annotated.
1. Single dwellinghouse: one front entrance, entry lobby and staircase serving all floors.
2. Ground floor unfitted and not in use (no kitchen, bathroom or WC).
3. Five en-suite bedrooms on first and loft floors.
4. All cooking facilities are in the shared kitchen on the first floor.

DRAWN BY RN

EDITED BY JRL/GB/ABB

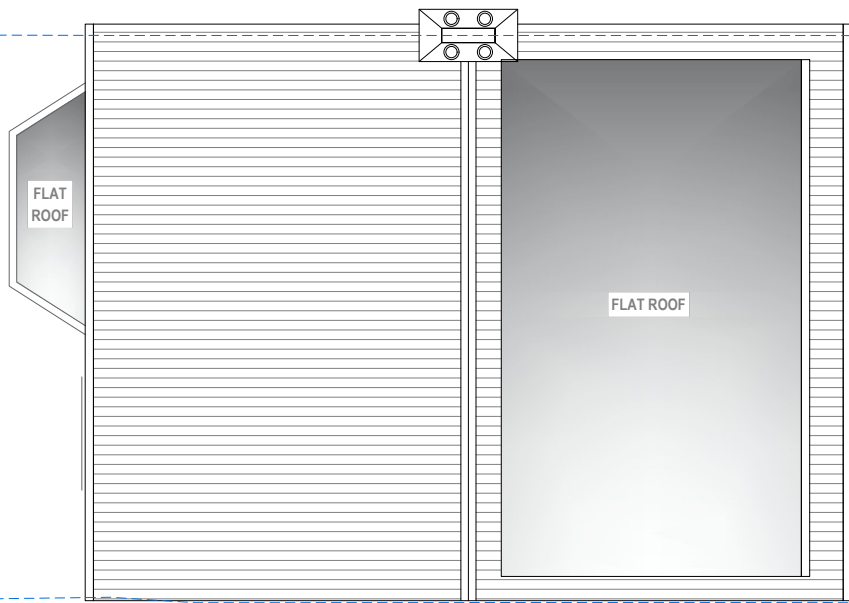

ROOF PLAN

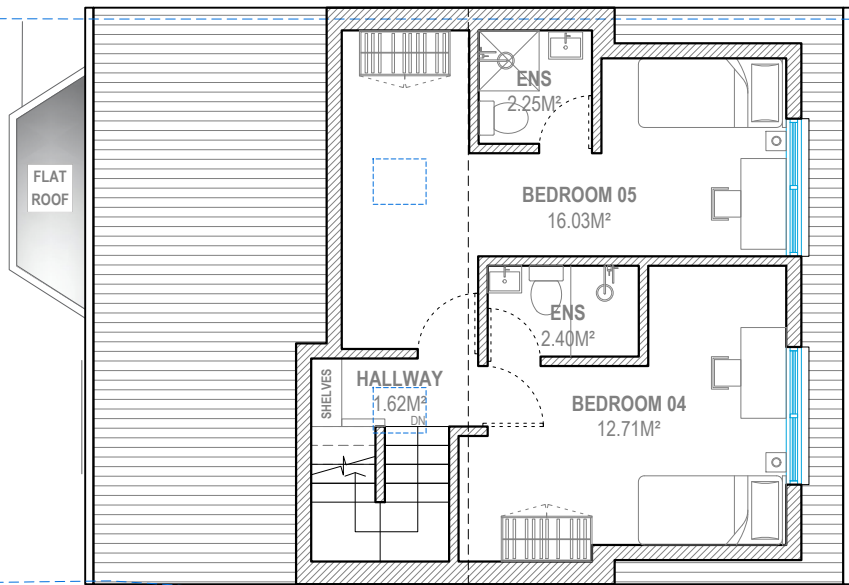

LOFT FLOOR

G.I.A. = 39.74 SQM.



Address - Unit 4, Grosvenor Way, London E5 9ND
Phone - 020 3781 8008
E-mail - office@redwoodsprojects.co.uk
Web - www.redwoodsprojects.co.uk

Any errors on Dimensions to be reported to the Architect prior to commencement of Works.
Dimensions and areas are based on survey information.
This drawing is copyright © Redwoods Projects.
All dimensions to be checked on site Prior work.

REFERENCE: 55 YORK ROAD, NORTHWOOD HA6 1JJ, UK

TITLE: EXISTING DRAWINGS
FLOOR PLANS

PROJECT No 2425 DATE: 14-10-2026

SHEET No E 02 Rev A



0 1 2 5m scale 1:100 @A3

NOTES:
Rev A 14-10-2026 - ground floor plan added and annotated.
1. Single dwellinghouse: one front entrance, entry lobby and staircase serving all floors.
2. Ground floor unfitted and not in use (no kitchen, bathroom or WC).
3. Five en-suite bedrooms on first and loft floors.
4. All cooking facilities are in the shared kitchen on the first floor.

DRAWN BY RN

EDITED BY JRL/GB/ABB