





EXISTING SIDE ELEVATION (1: 100)




EXISTING FRONT ELEVATION (1: 100)

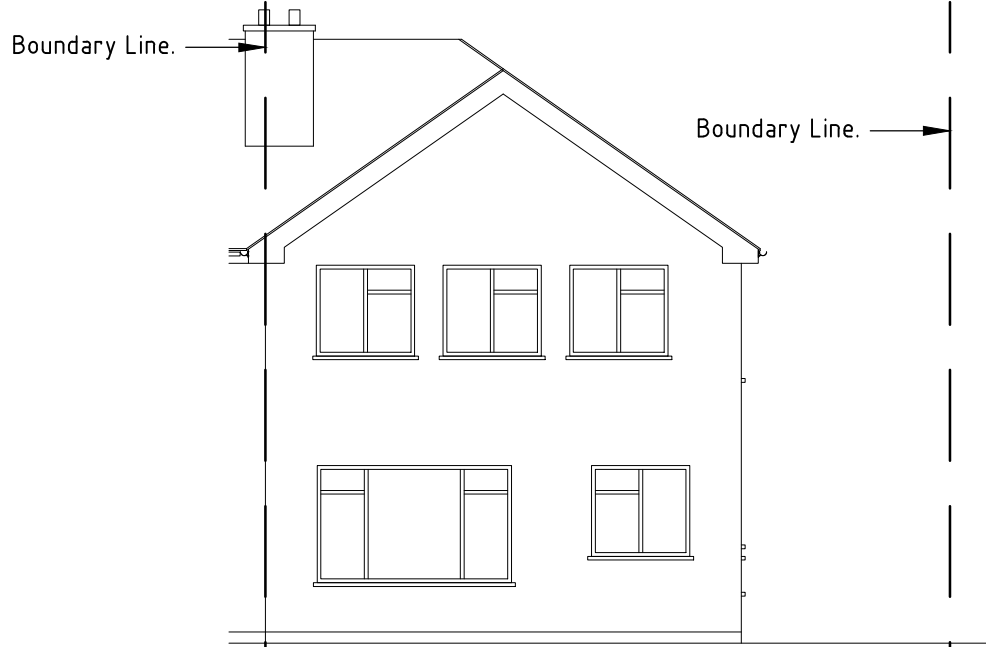


EXISTING REAR ELEVATION (1: 100)

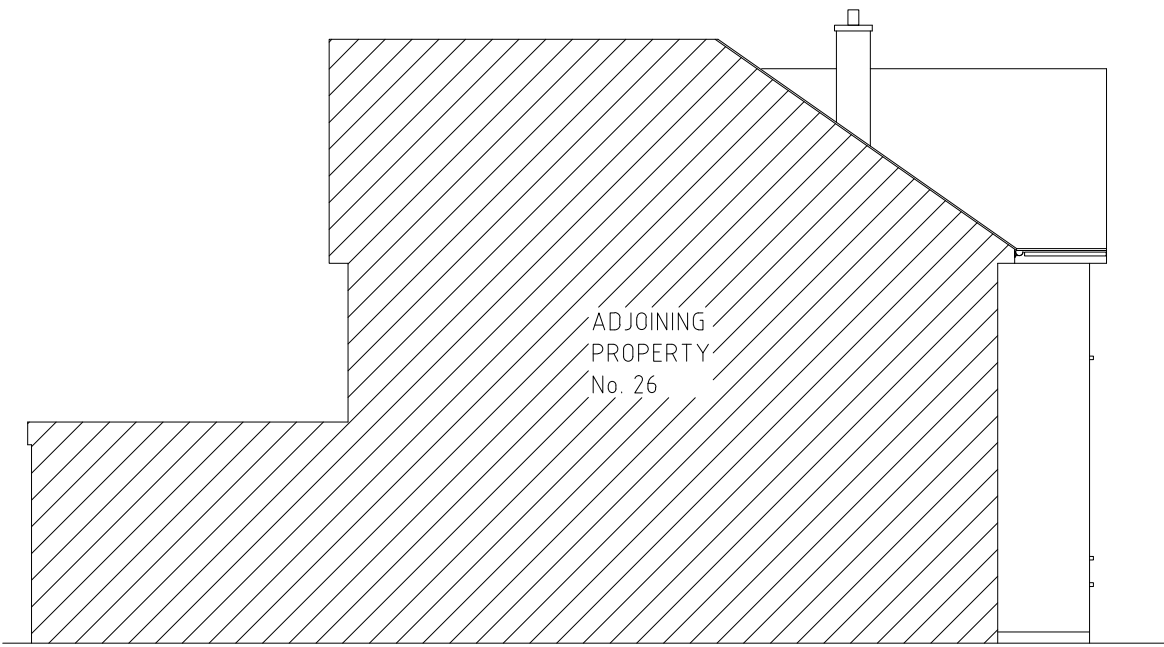


EXISTING SIDE ELEVATION (1: 100)

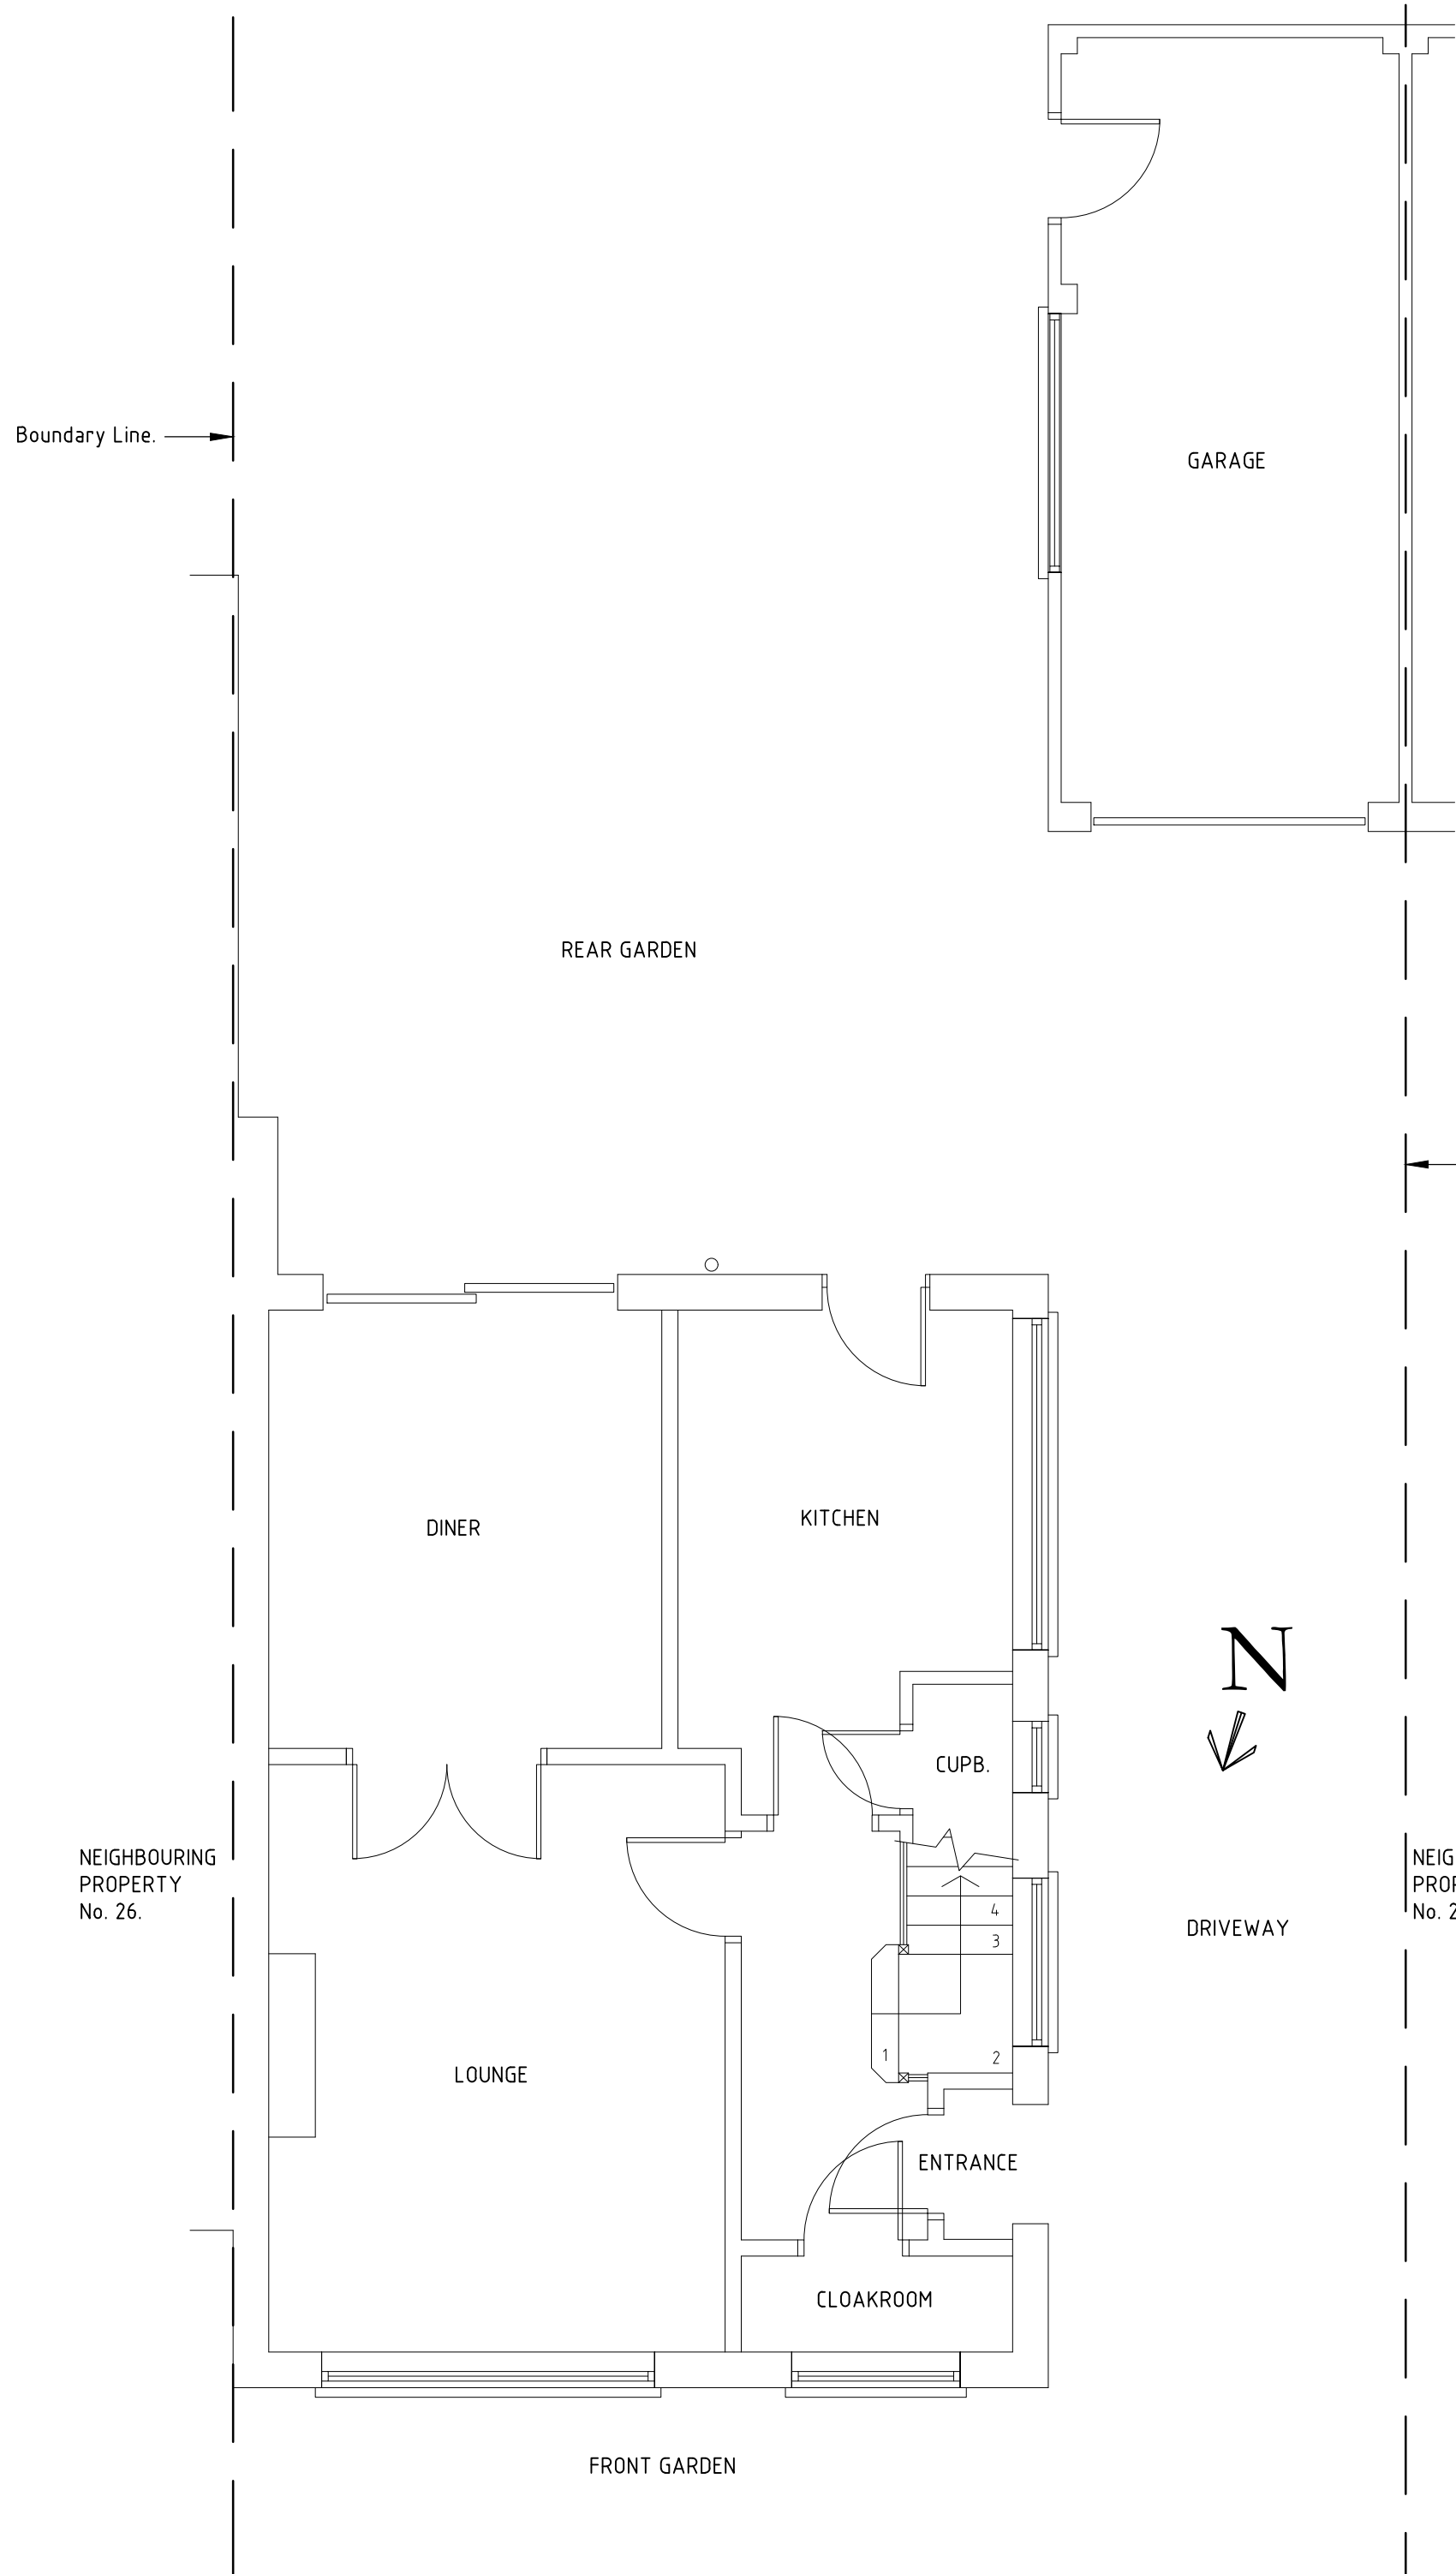


GROUND FLOOR PLAN

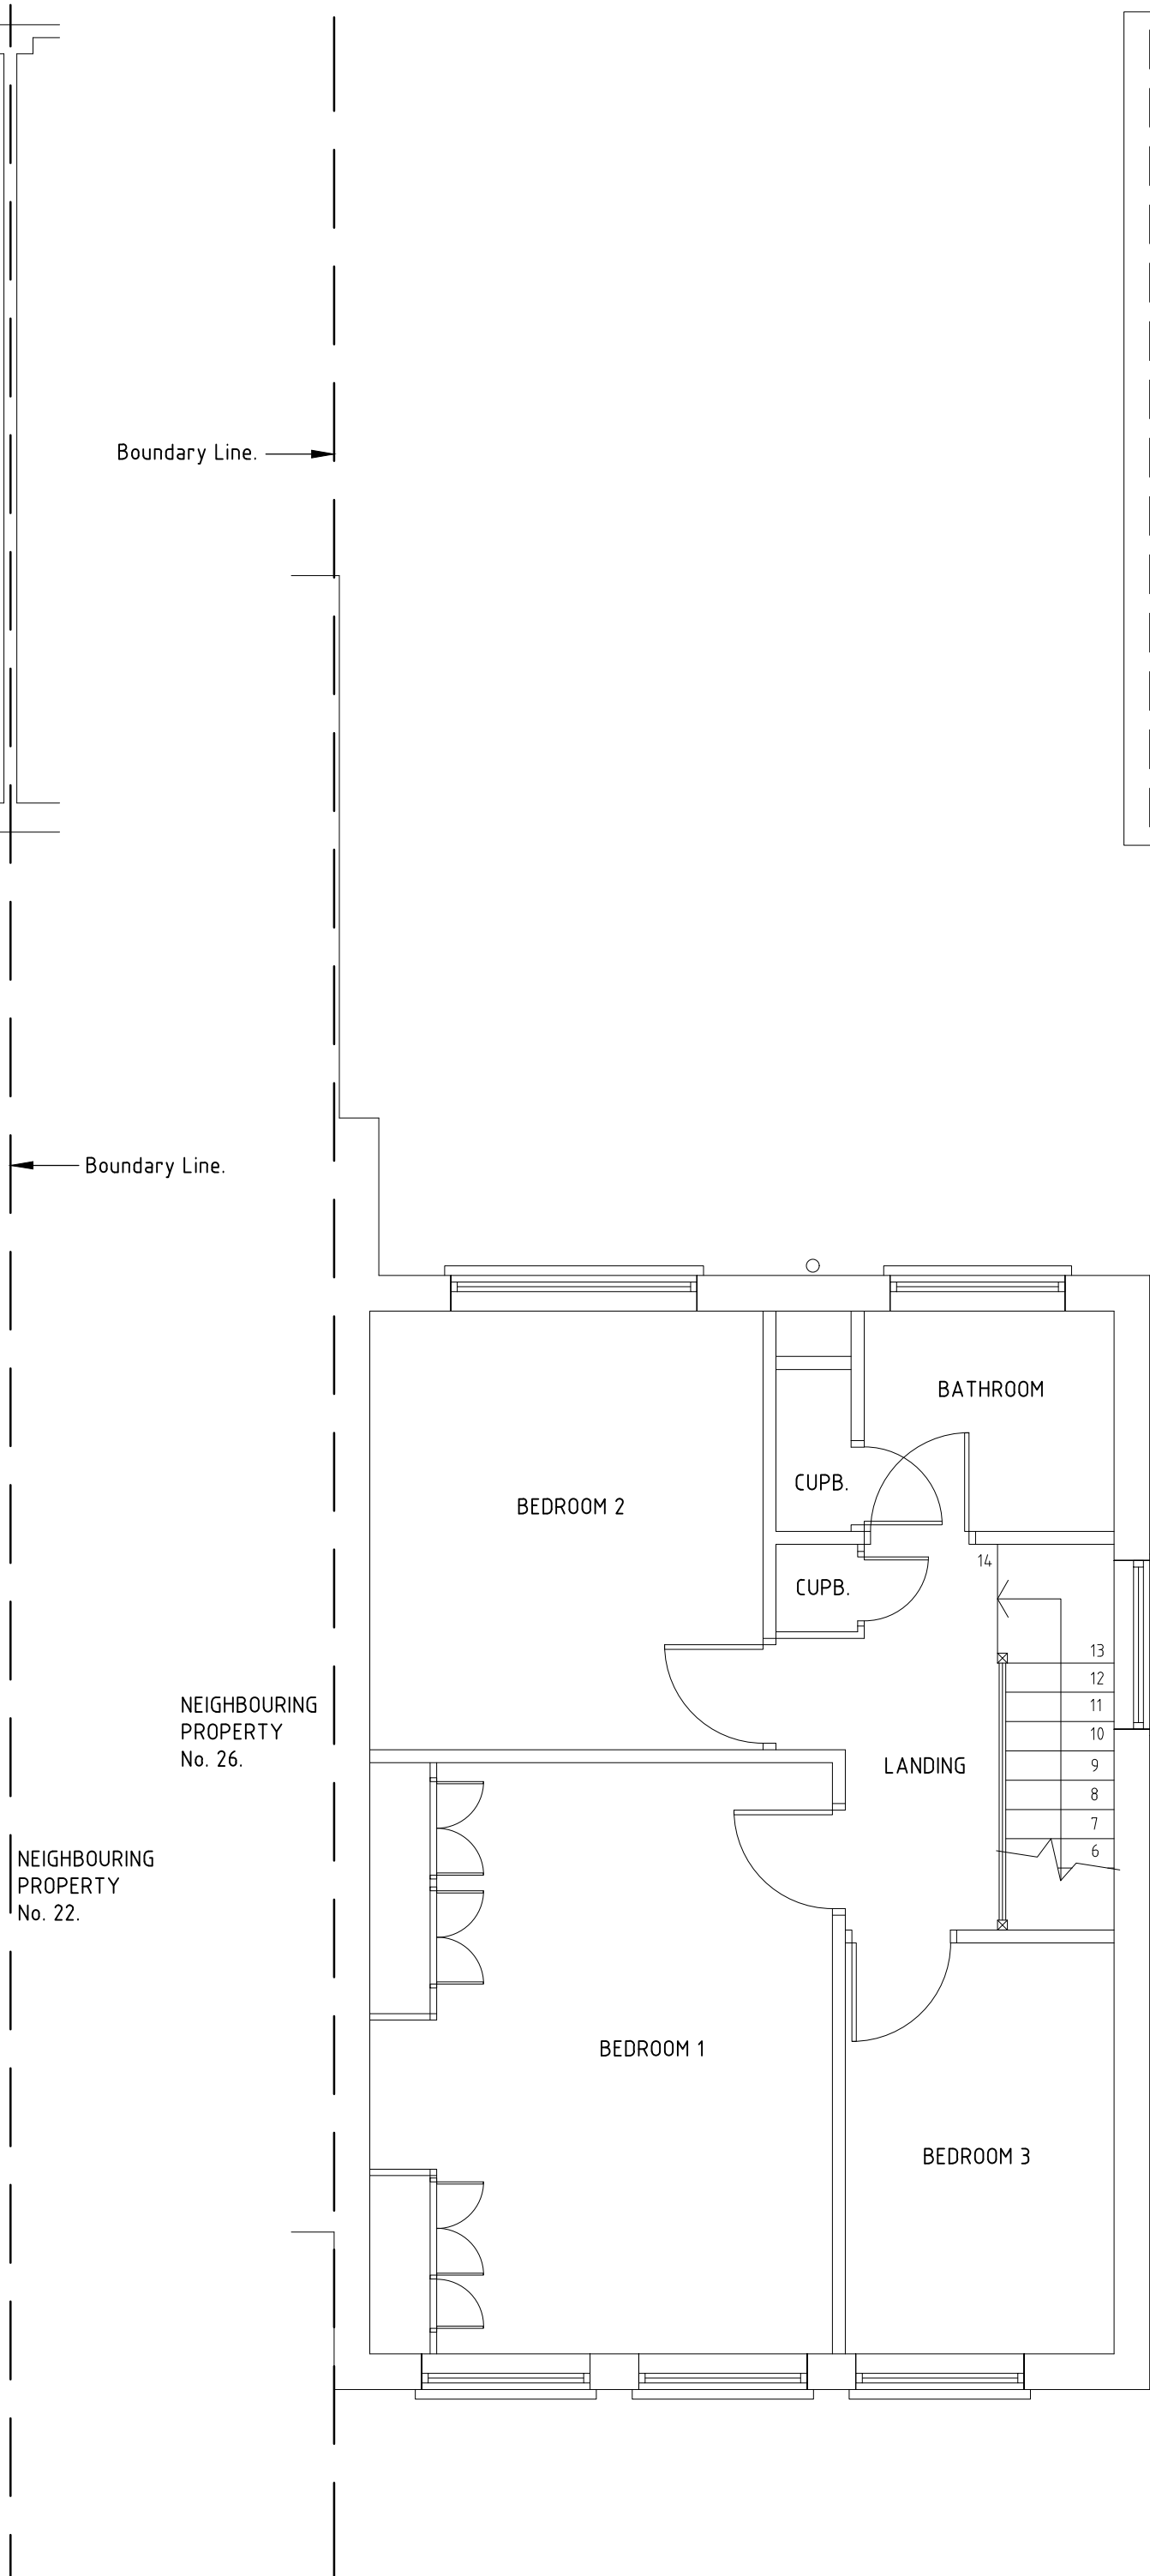

FIRST FLOOR PLAN

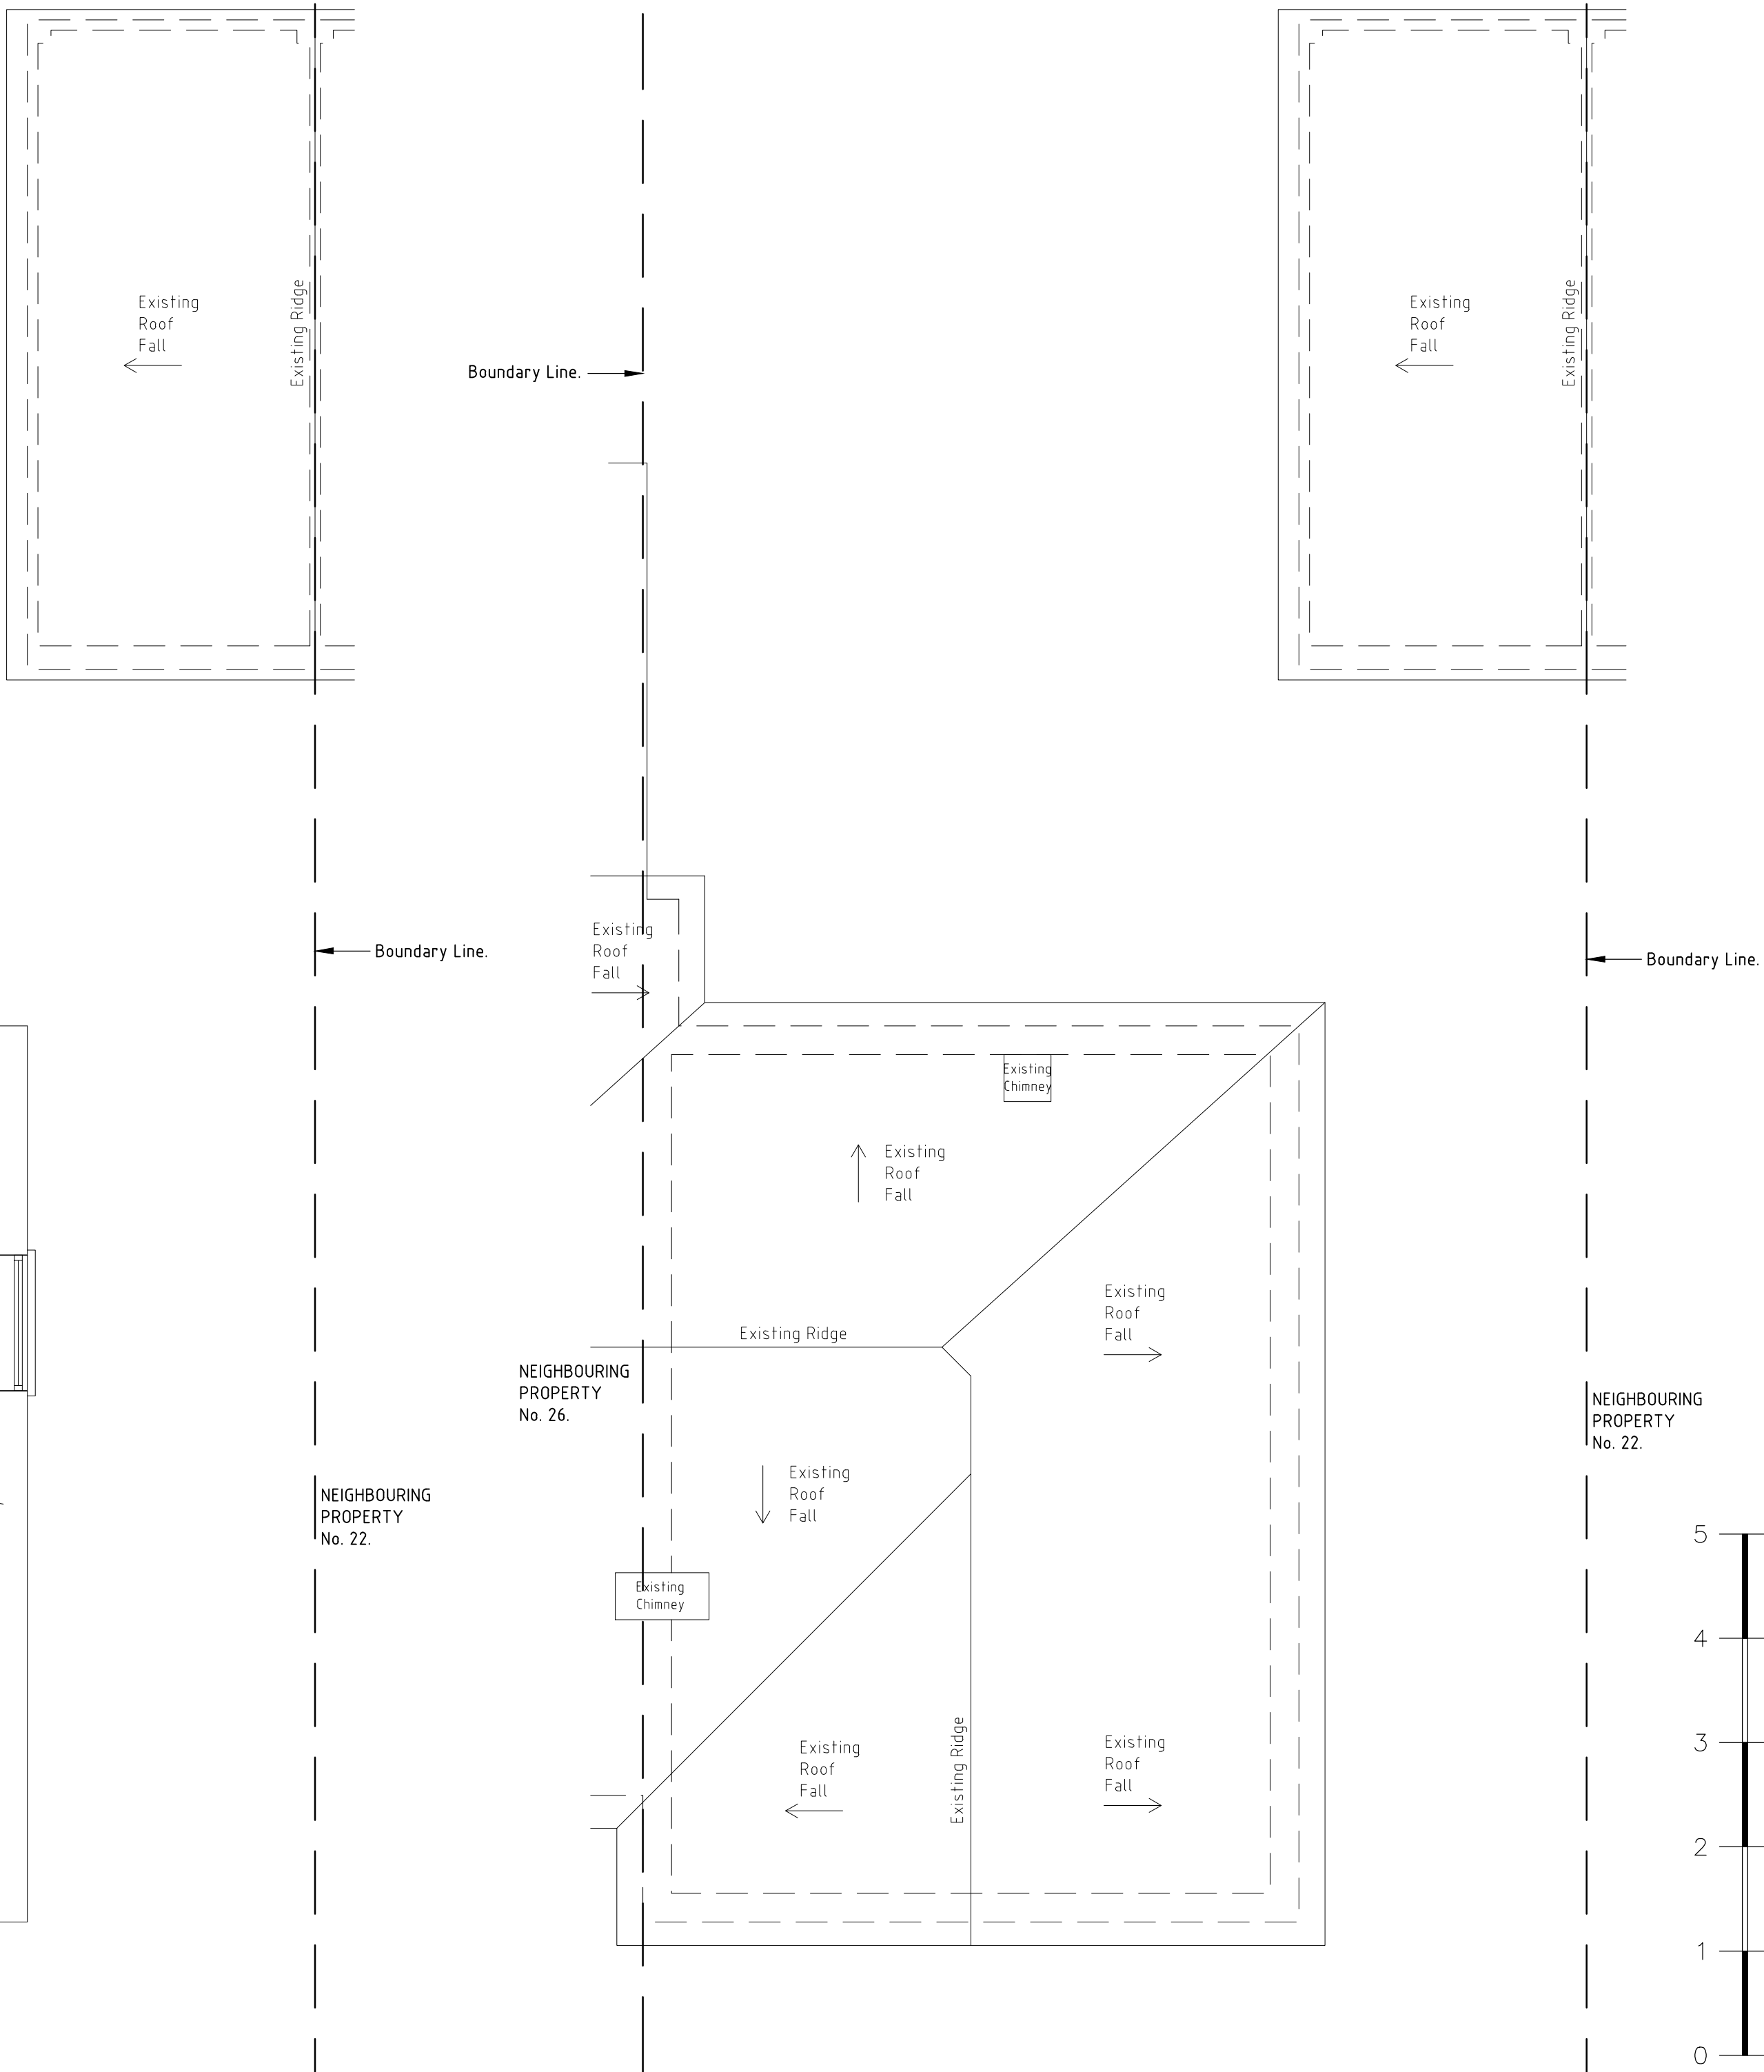

ROOF PLAN

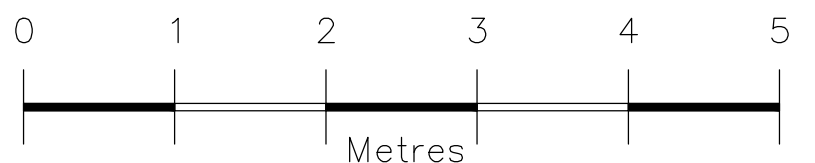

Date.	Revision.
©	
R.A.C. DRAUGHTING SERVICES 64 TRING ROAD, DUNSTABLE, BEDFORDSHIRE, LU6 2PT. TEL: 01582 661757. MOB: 07771 764333. E-MAIL: roc977@aol.com	
Client: Mr & Mrs R. BICKLE 24 NORFOLK ROAD, UXBRIDGE, UB8 1BL.	
Project: 24 NORFOLK ROAD, UXBRIDGE, UB8 1BL.	
Title: EXISTING PLANS & ELEVATIONS.	
Planning Ref. PP-09749003	
Scale: 1 : 50 @ A1	Date: APRIL 21
Drng. No. 626/D003	Rev.