




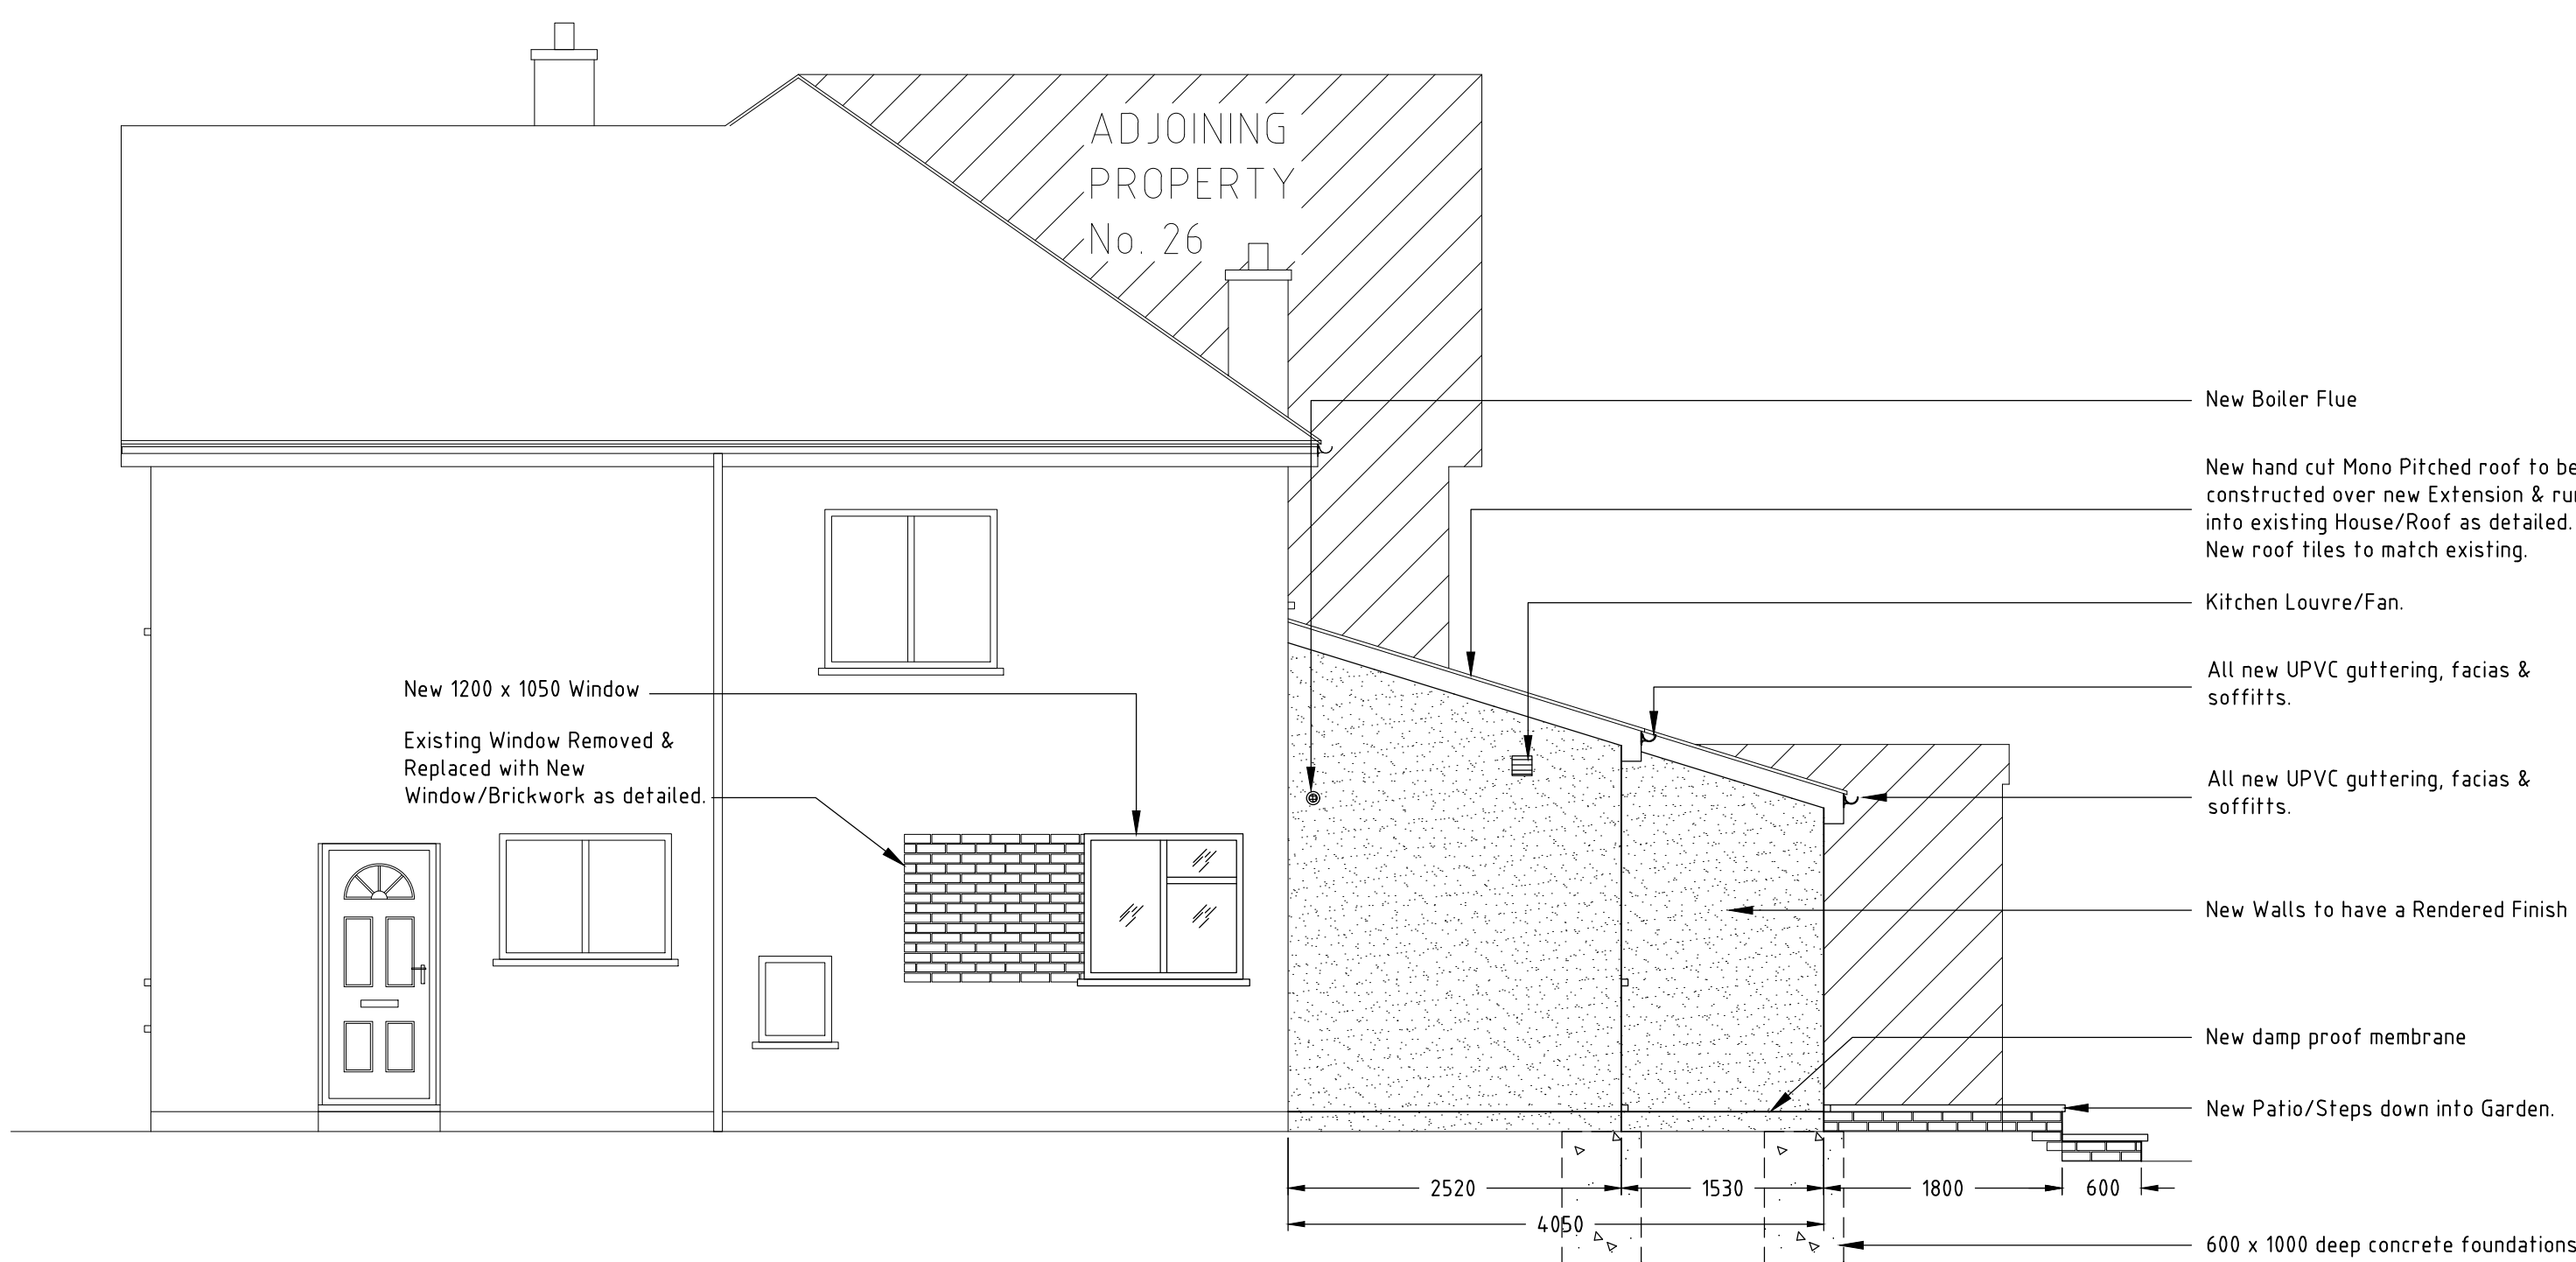


SIDE ELEVATION

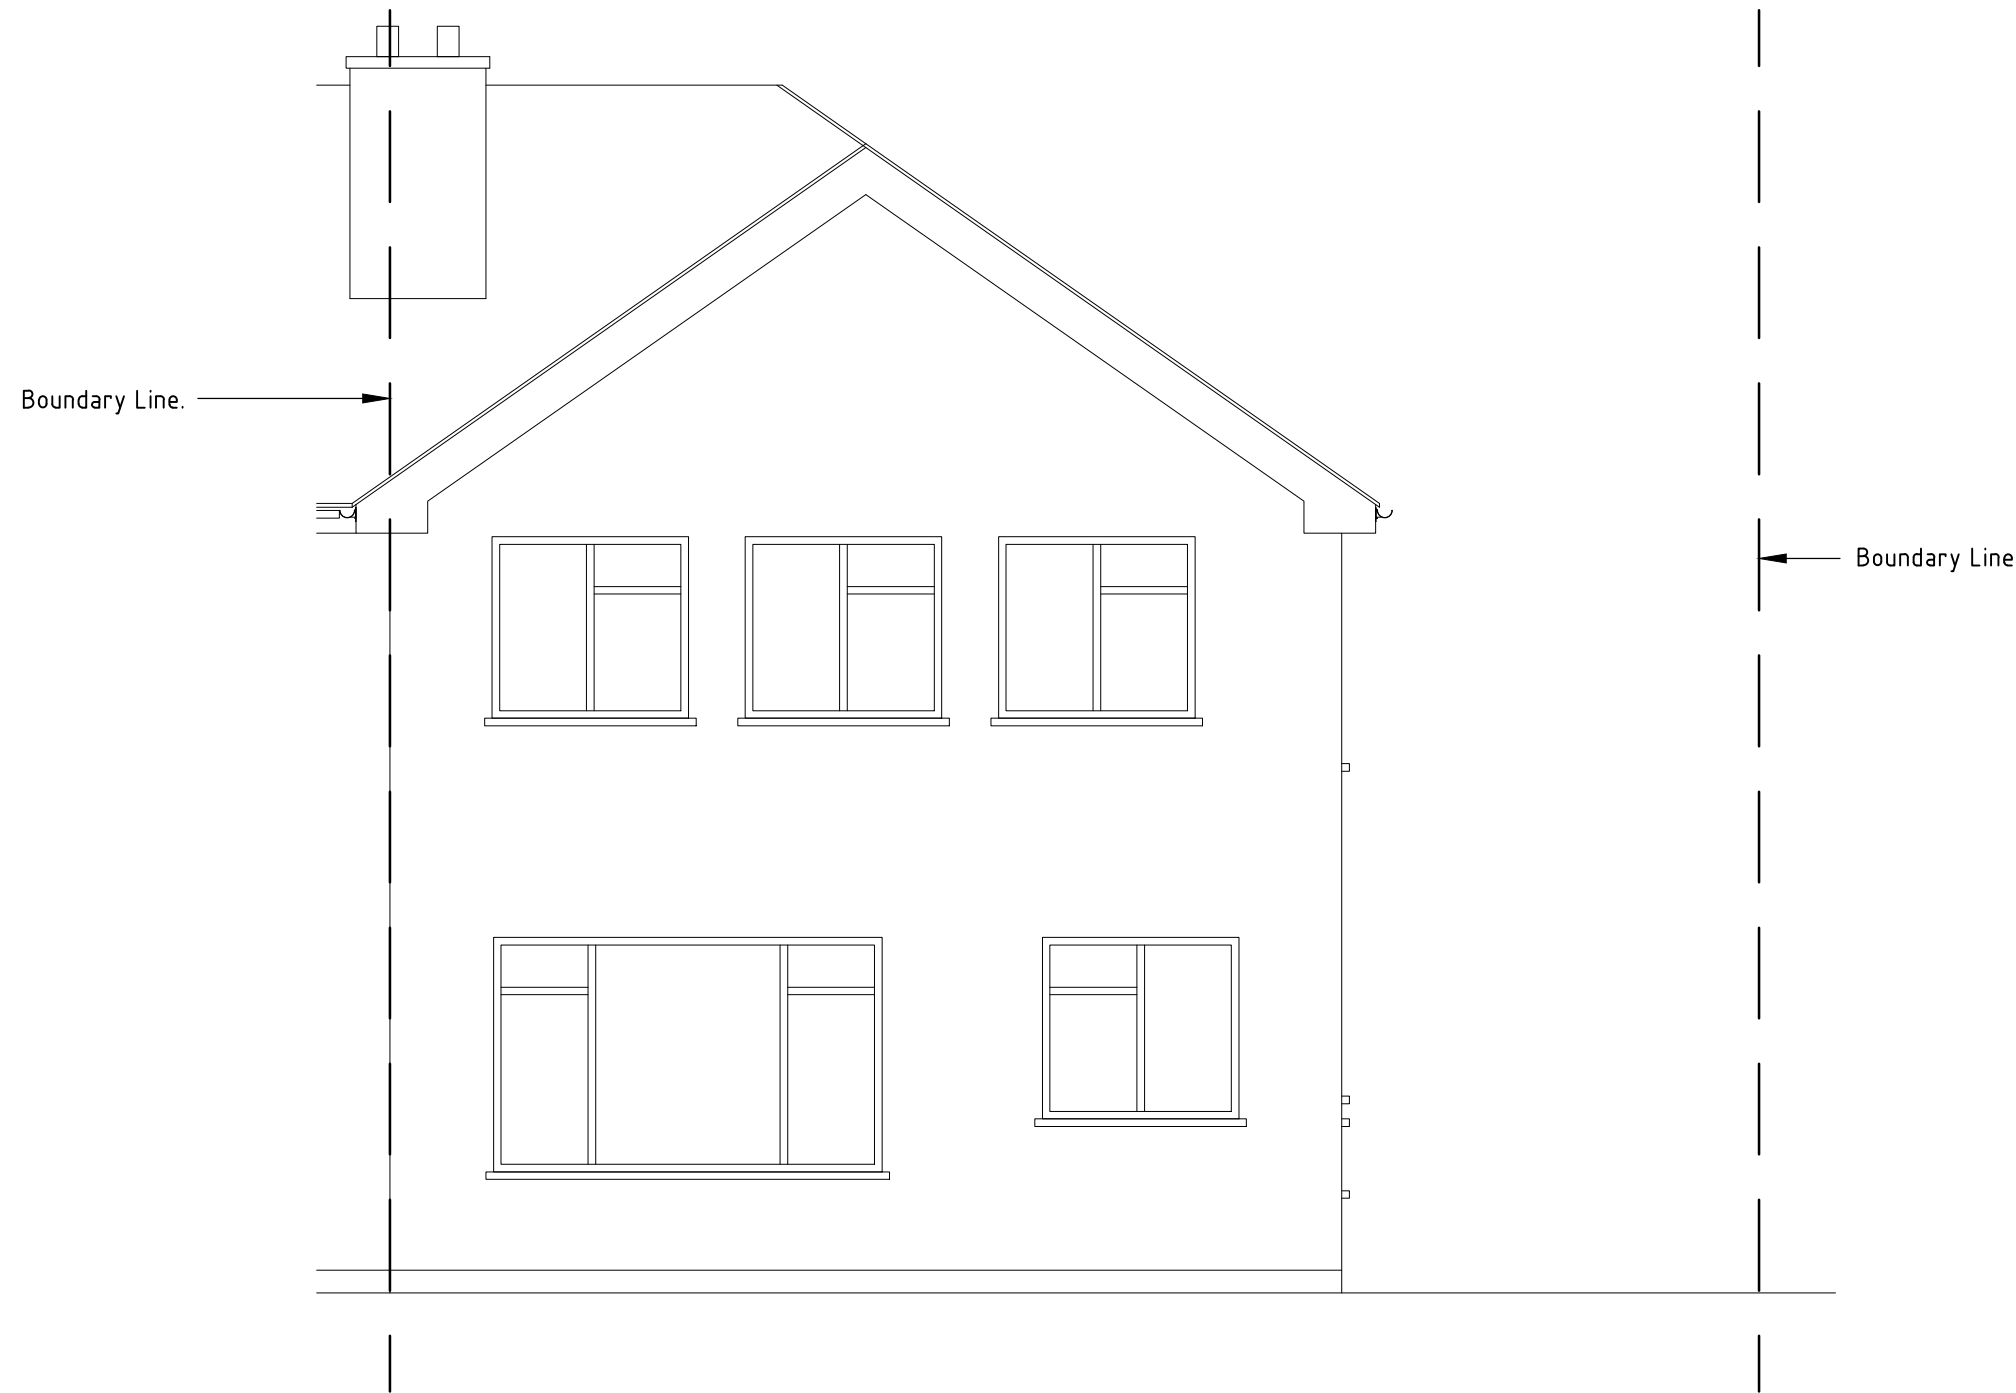



FRONT ELEVATION

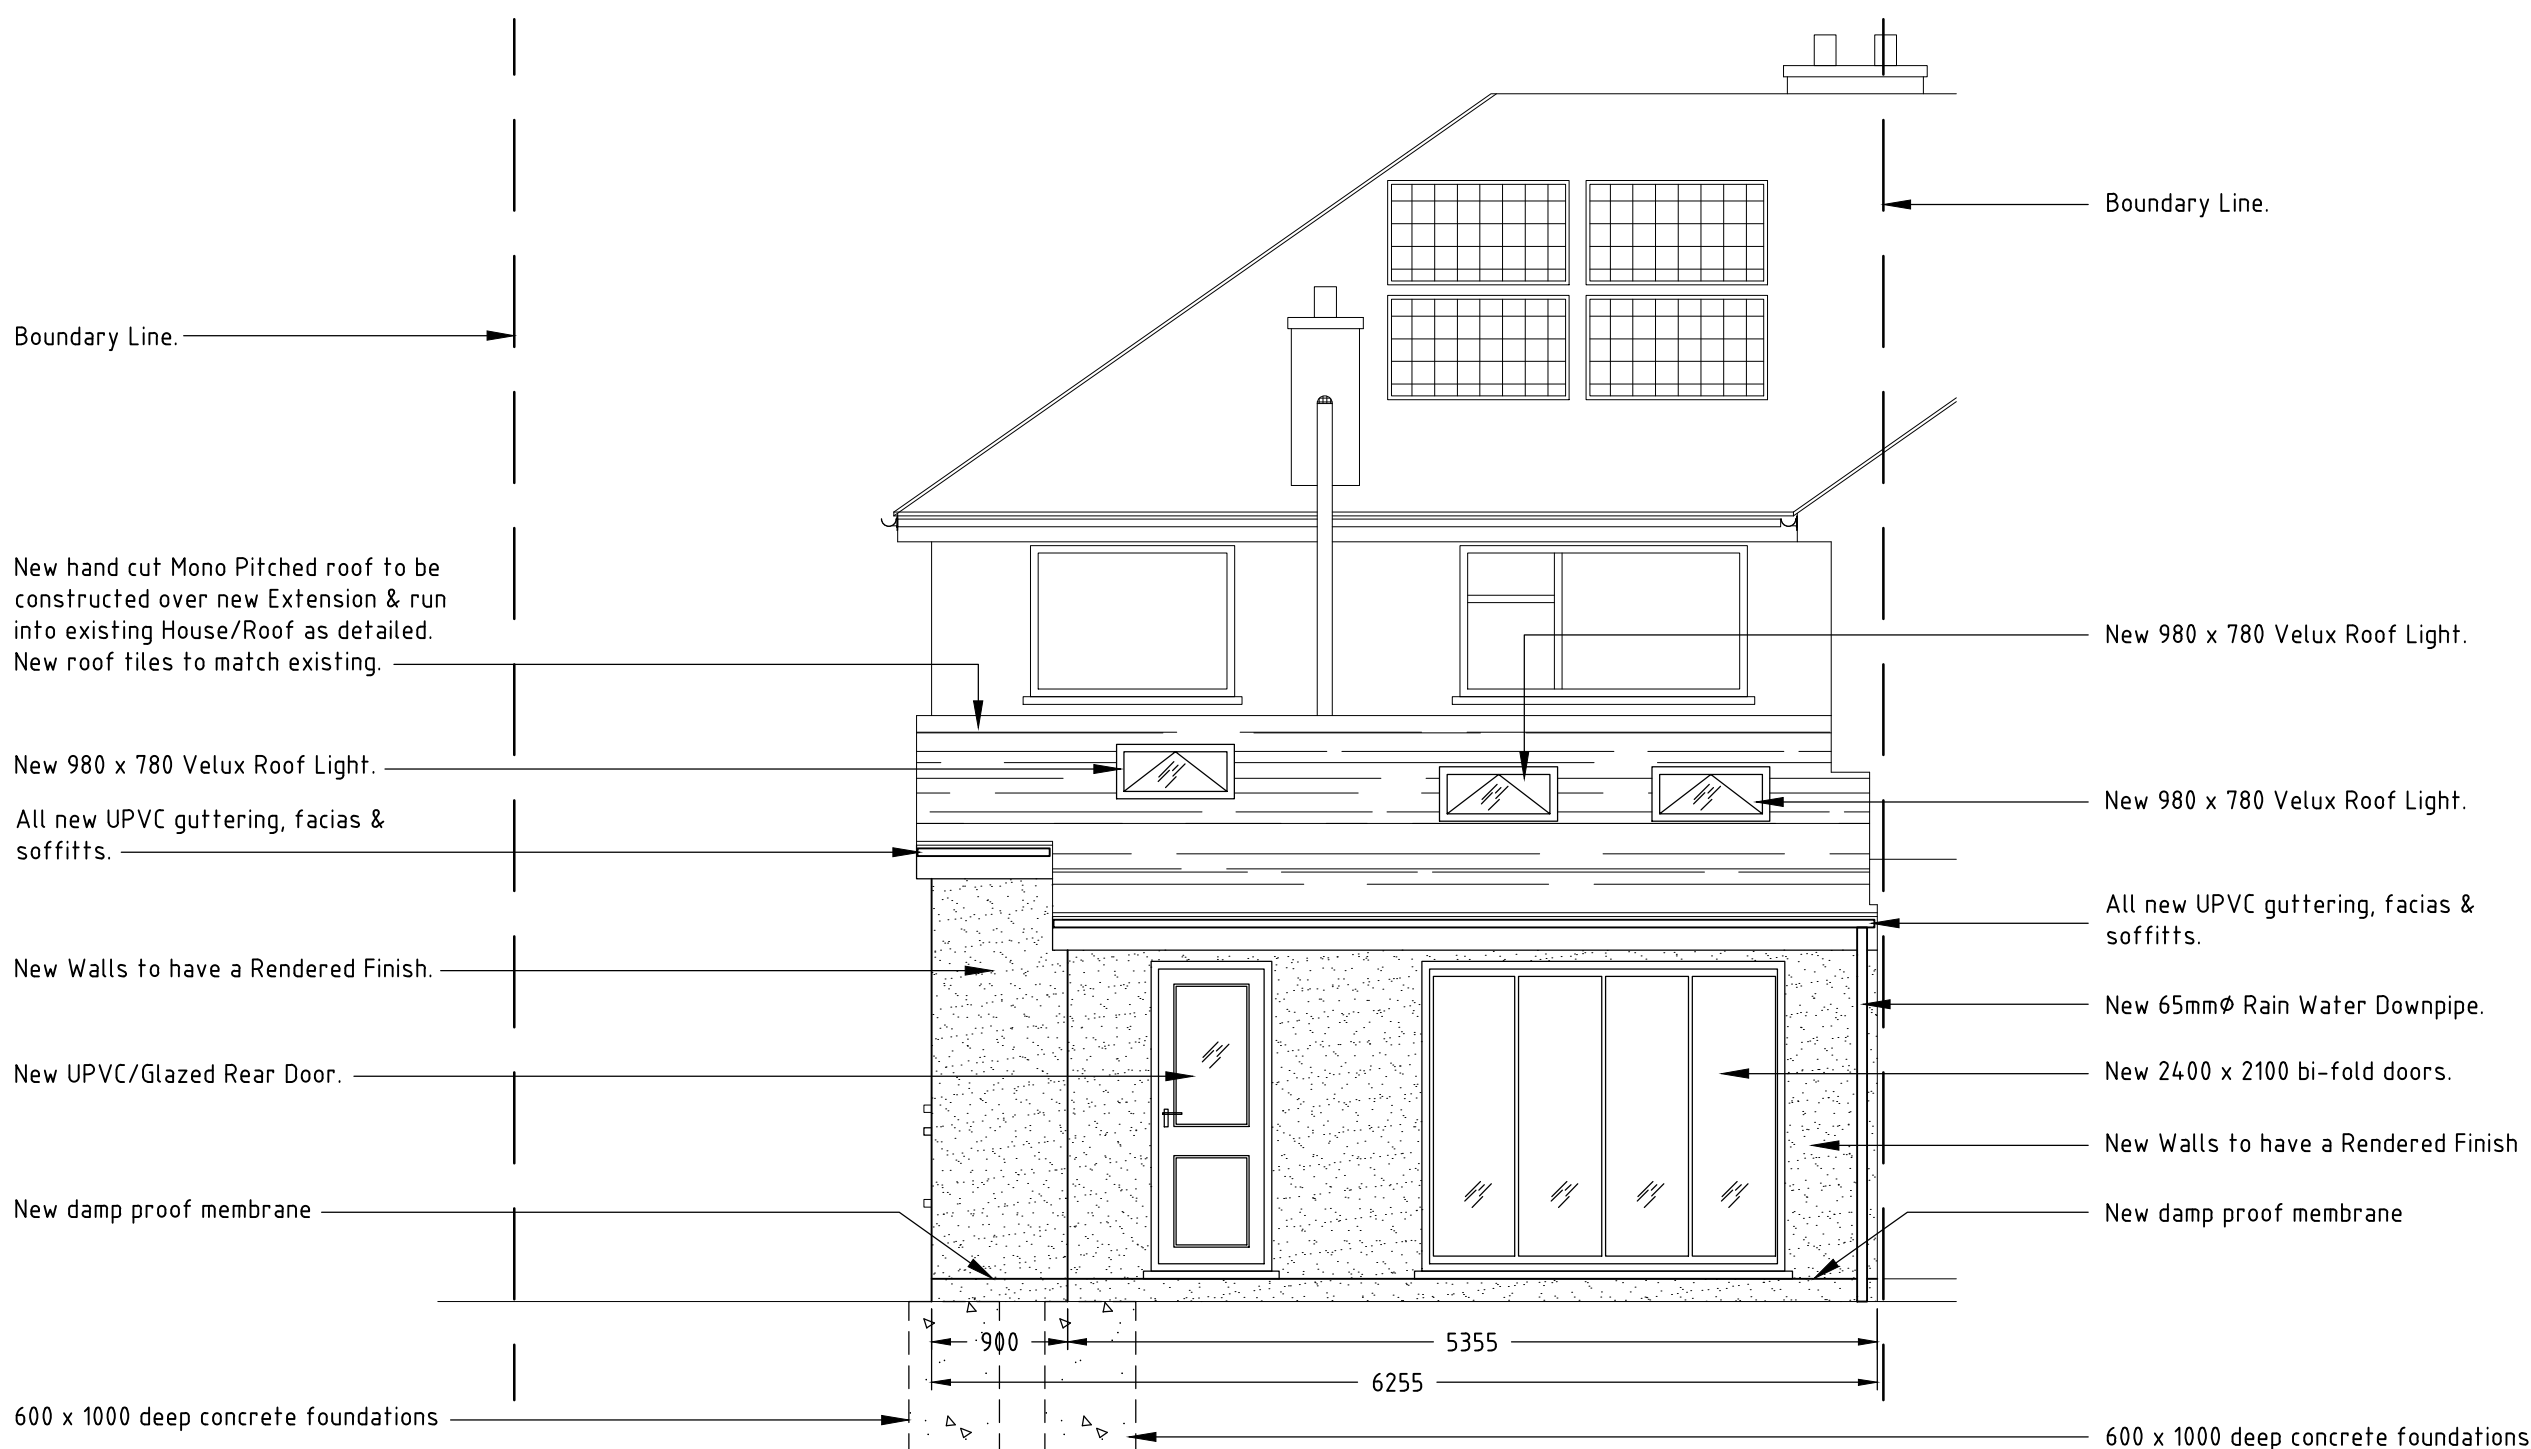

REAR ELEVATION

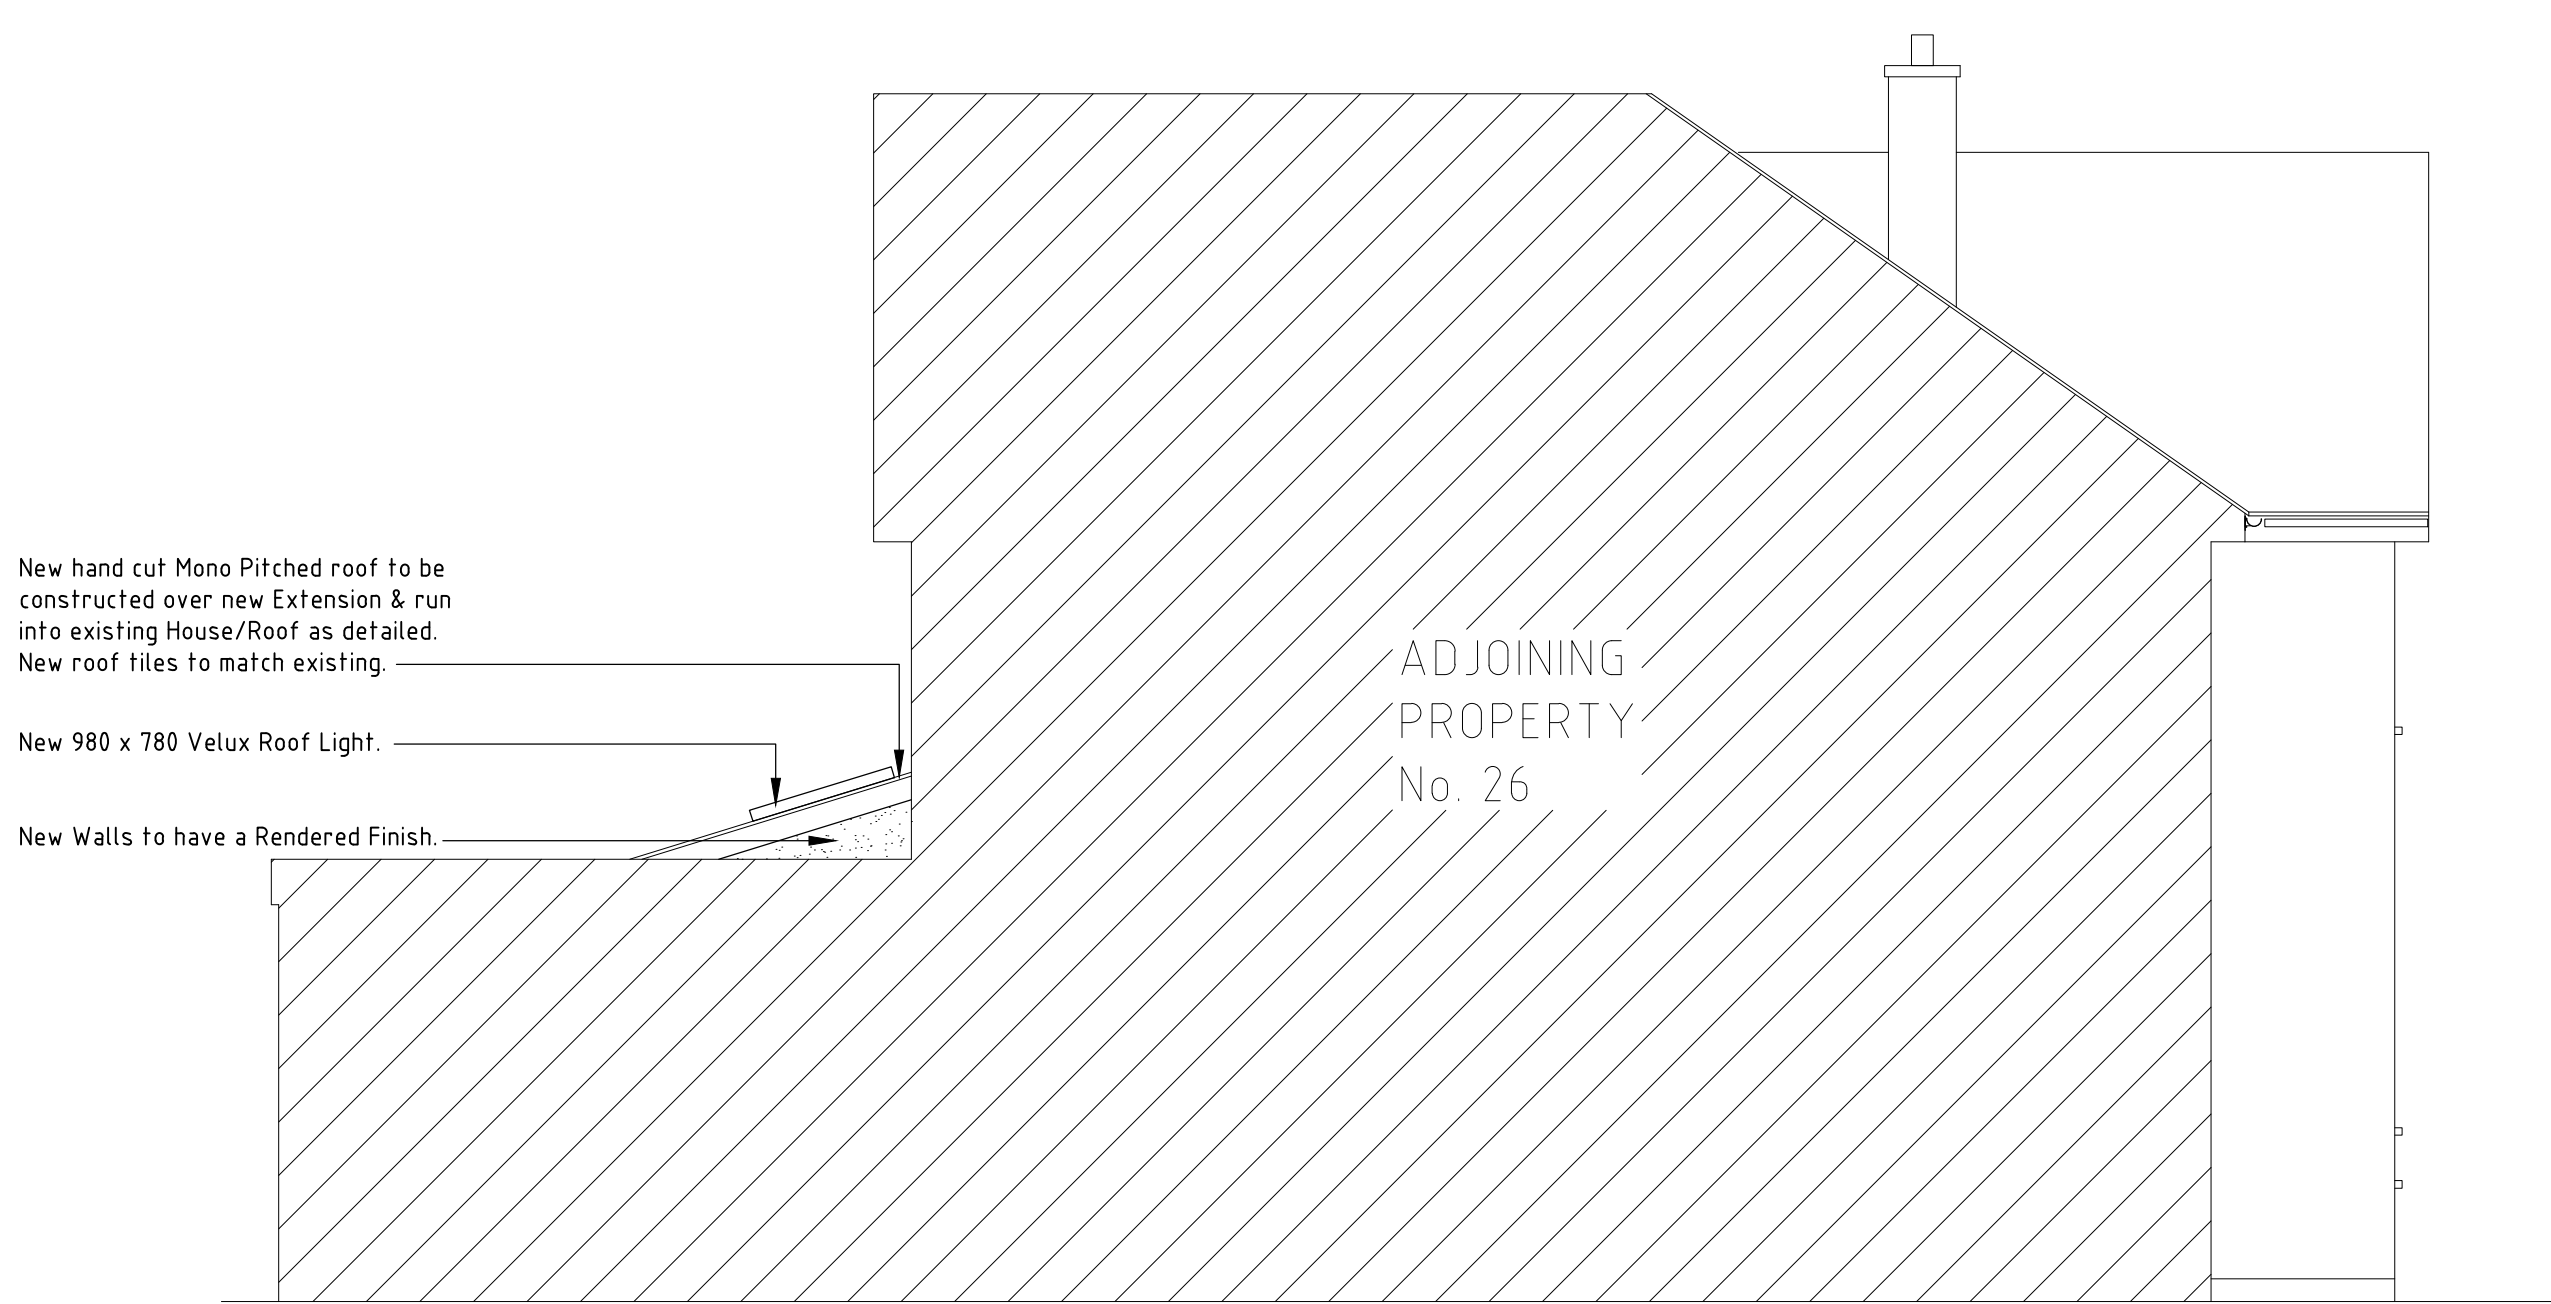

SIDE ELEVATION

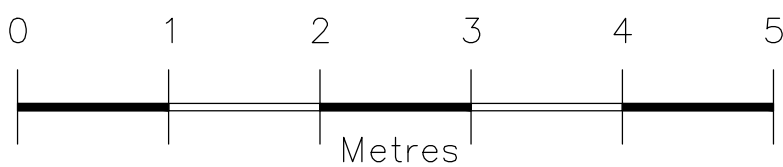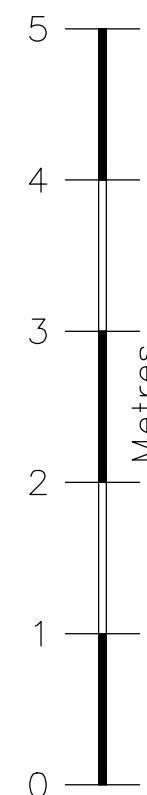

Date.	Revision.
R.A.C. DRAUGHTING SERVICES 64 TRING ROAD, DUNSTABLE, BEDFORDSHIRE, LU6 2PT. TEL: 01582 661757. MOB: 07771 764333. E-MAIL: rac977@aol.com	
Client: Mr & Mrs R. BICKLE 24 NORFOLK ROAD, UXBRIDGE, UB8 1BL.	
Project: 24 NORFOLK ROAD, UXBRIDGE, UB8 1BL.	
Title: PROPOSED ELEVATIONS.	
Planning Ref. PP-09749003	
Scale: 1 : 50 @ A1	Date.
Drng. No. 626/D005	Rev.