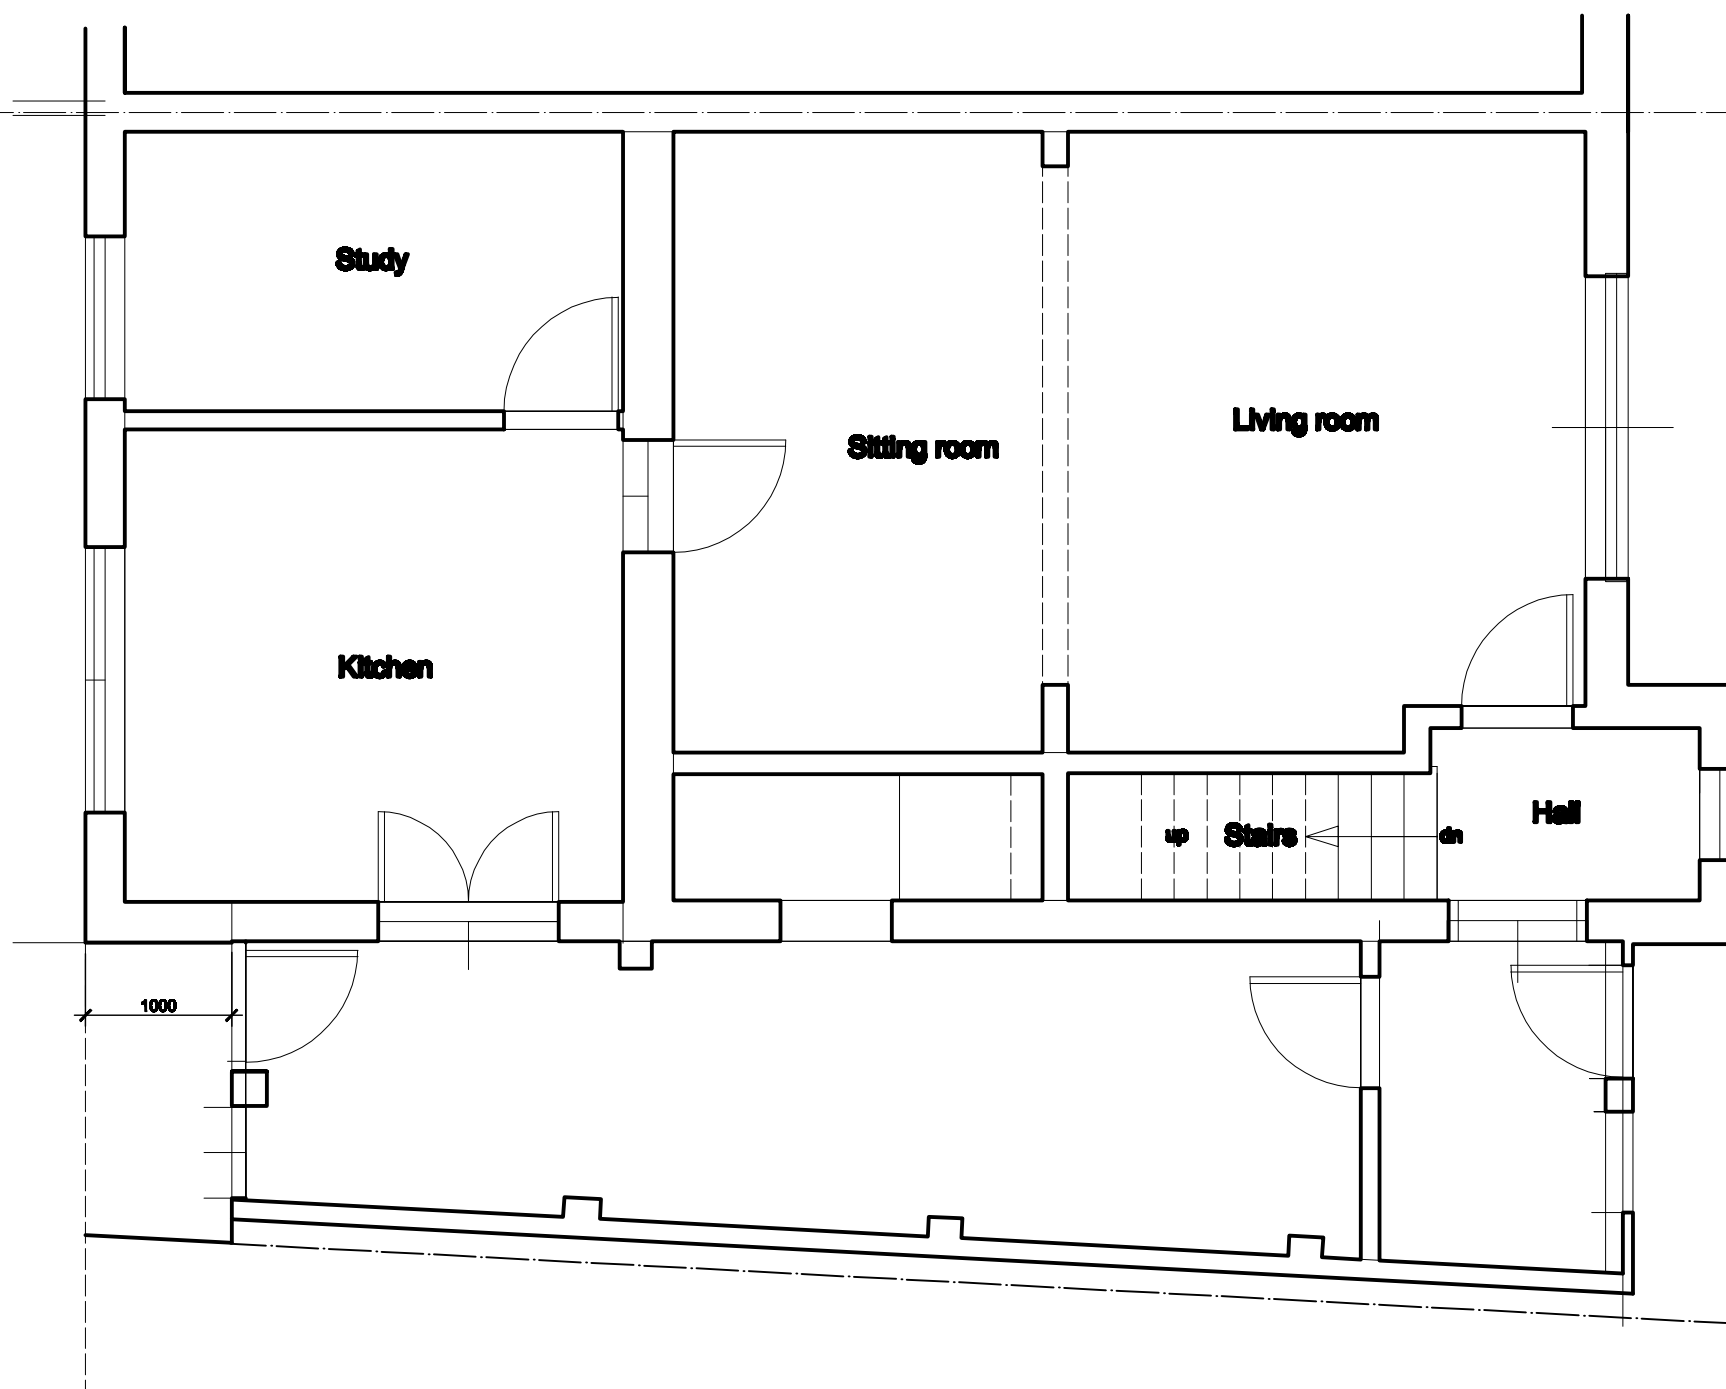
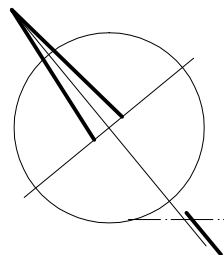


Householder Application for Planning Permission
for works or extension to a dwelling.
Town and Country Planning Act 1990
This drawing for planing application only
This drawing is © P.J.Stasch Architect 2013
Copyright
Plans, drawings and material submitted to the council
are protected by the Copyright Acts (Section 47, 1988 Act).
You may only use material which is downloaded
or printed for consultation purposes.
Further copies must not be made without prior permission
of the copyright owner.

1. This drawing is © P.J.Stasch Architect. 2013
This drawing may not be copied by any third parties
without prior permission
2. This drawing is prepared for planing purposes only
and not intend for any other use.
Drawings produced for the purpose of obtaining
Planning Permission or Building Regulations approvals
only, do not constitute as full working drawings
3. Any construction work carried out prior to receiving all
necessary approvals for planningand/or building
regulations is entirely at the householders / clients risk.
4. All building work to be completed to the satisfaction of
the Local Authority Building Control Officer and in
accordance with current Building Regulations and as
such additional unforeseen building works may be
required on site.
5. Copies from this drawing are not to be scaled.
All dimensions in millimeters.This drawing is to be
scaled

6. All details to be verified and dimensions
to be checked on site by The Contractor prior to
commencement of the works. All omissions and
discrepancies to be reported to the Architect
immediately.
- 7.The Contractor shall inspect all adjoining properties
which may be affected by the works prior to
commencement of works and record and report to the
owner and defects.
8. The Contractor shall be entirely responsible for the
security,strength and stability of the building during the
course of the works.

Householder Application for Planning Permission
for works or extension to a dwelling.
Town and Country Planning Act 1990
This drawing for planing application only
This drawing is © P.J.Stasch Architect 2016
Copyright
Plans, drawings and material submitted to the council
are protected by the Copyright Acts (Section 47, 1988 Act).
You may only use material which is downloaded
or printed for consultation purposes.
Further copies must not be made without prior permission
of the copyright owner.

3DArch Studio
2,Panmuir Road
London SW20 0PZ

Pawel J. Stasch Architect M.A. CEng. RIBA

1 Birchway
HAYES
UB3 3PA

Drawing title:
House refurbishment
Ground floor plan
New proposal

Drawing no:		7	
Revision suffix:			
Date:		02.06.16	
1 : 50		Drawn by:	Checked by: