




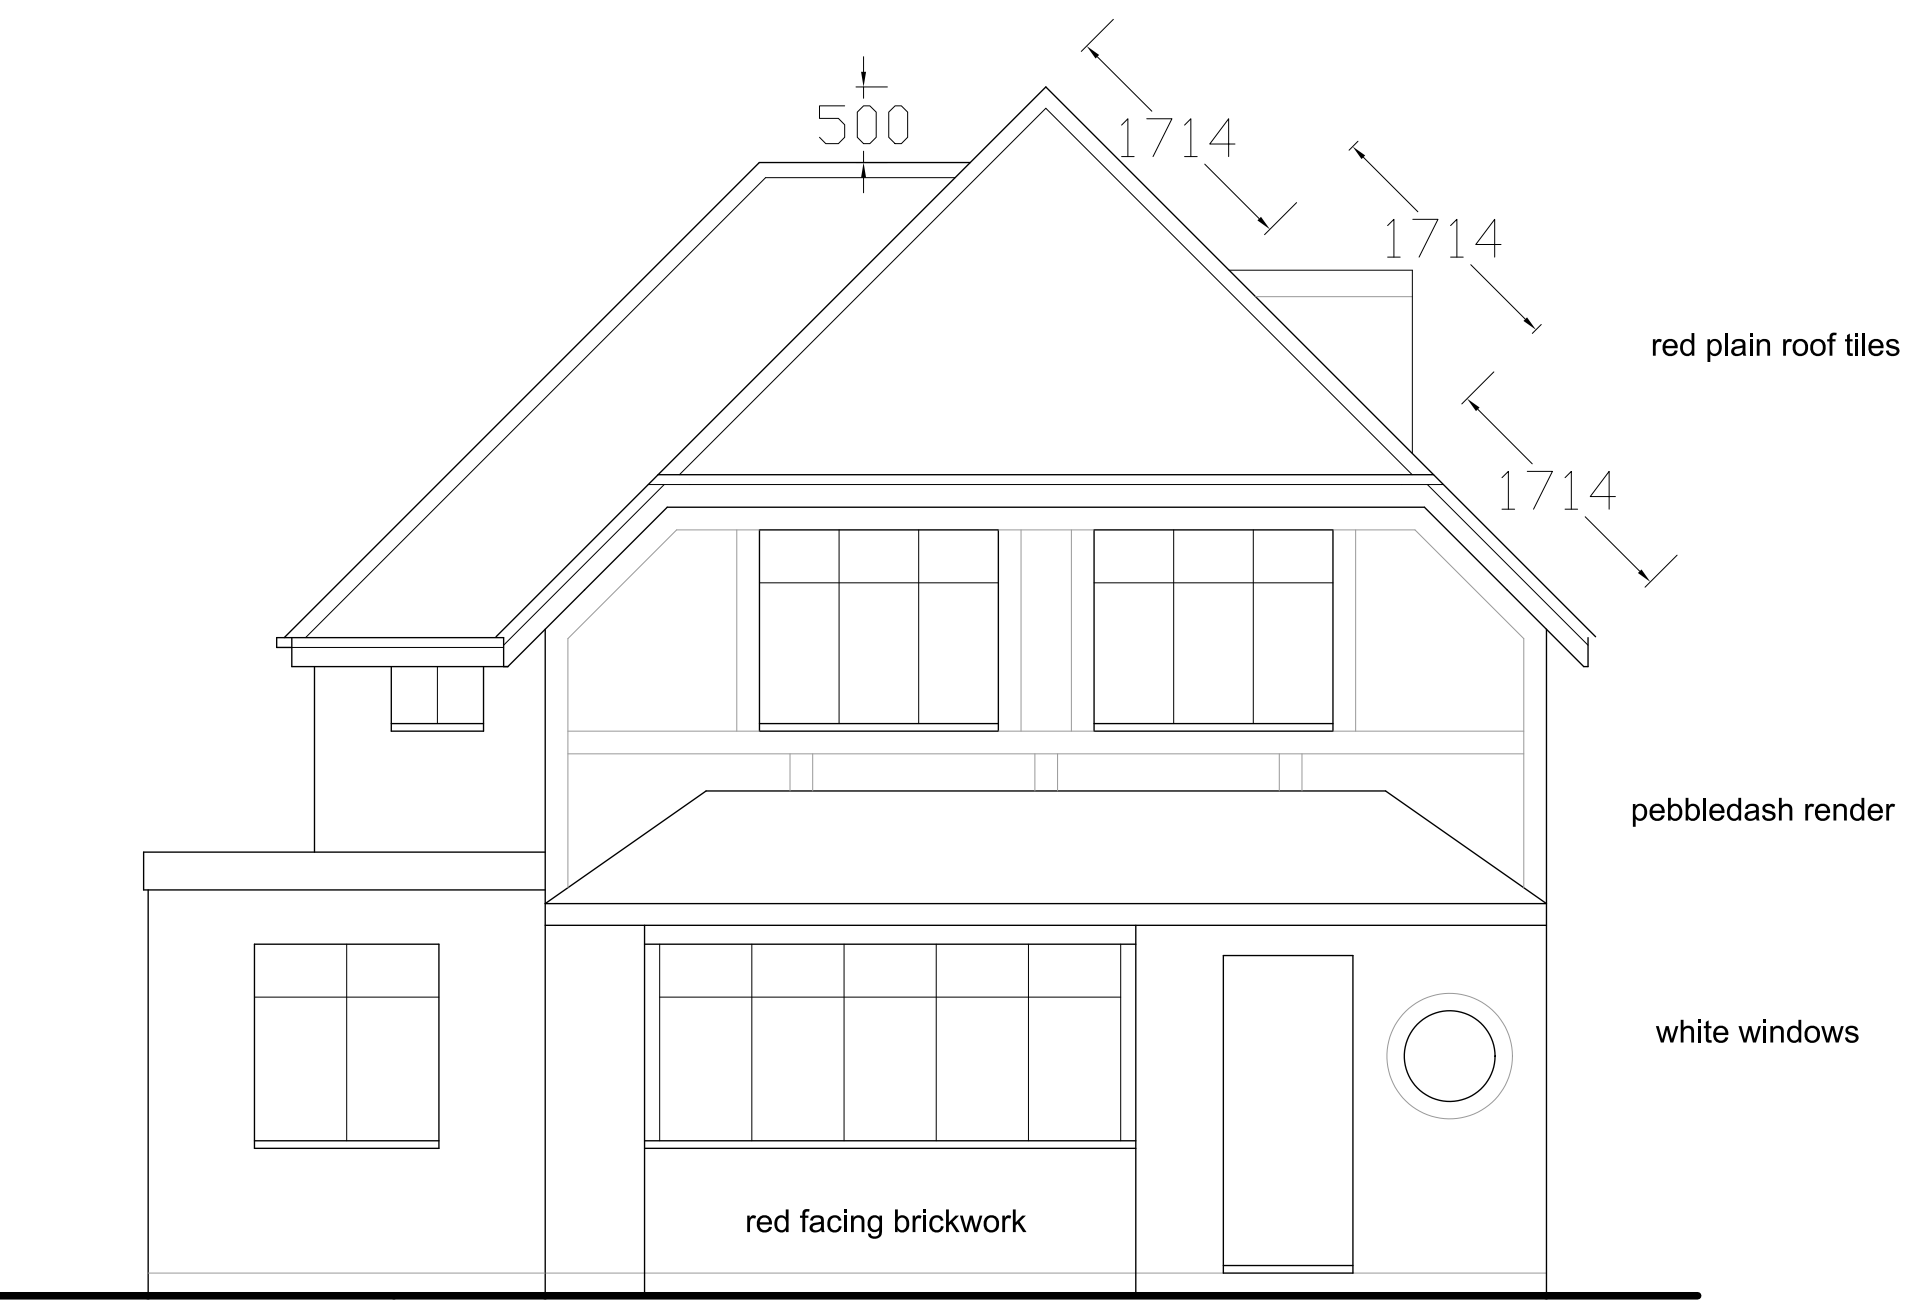


FRONT ELEVATION

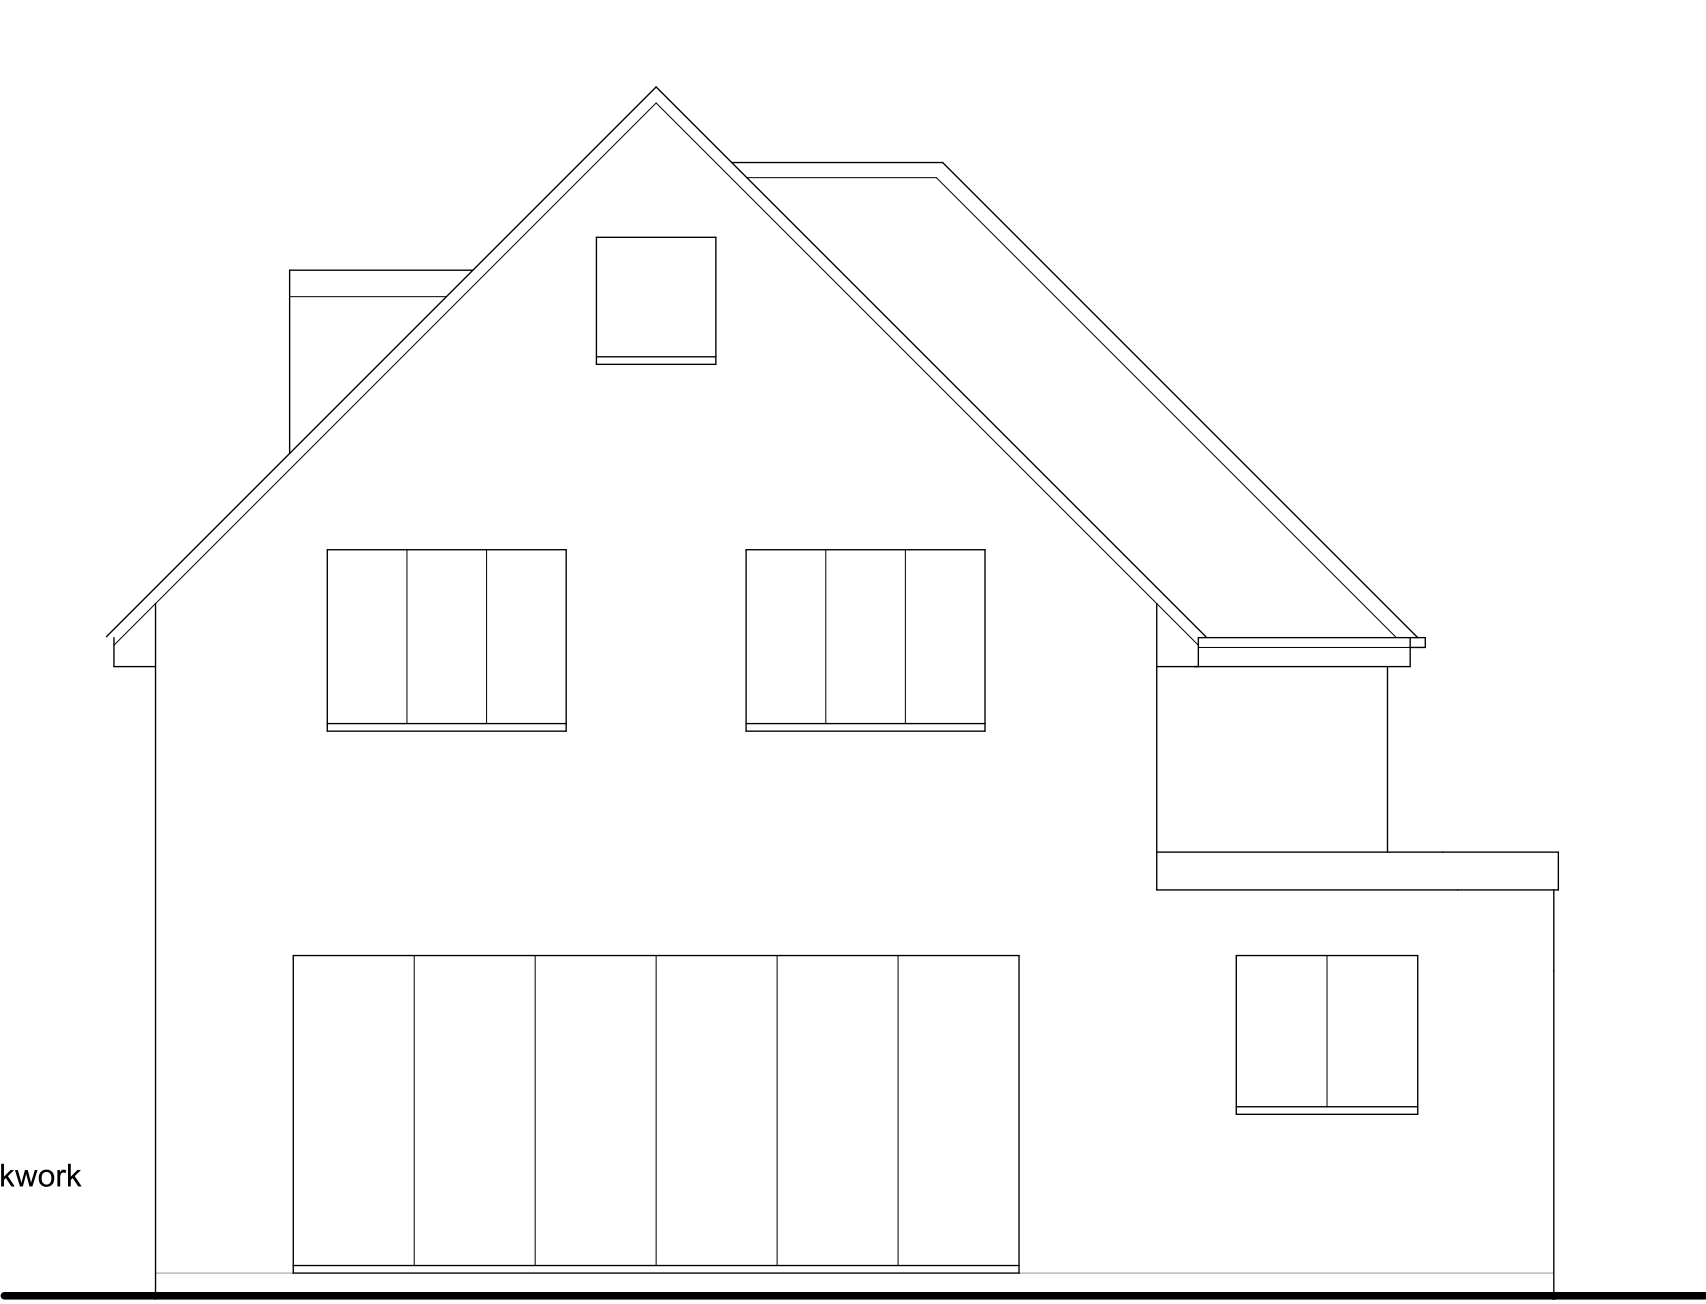


REAR ELEVATION

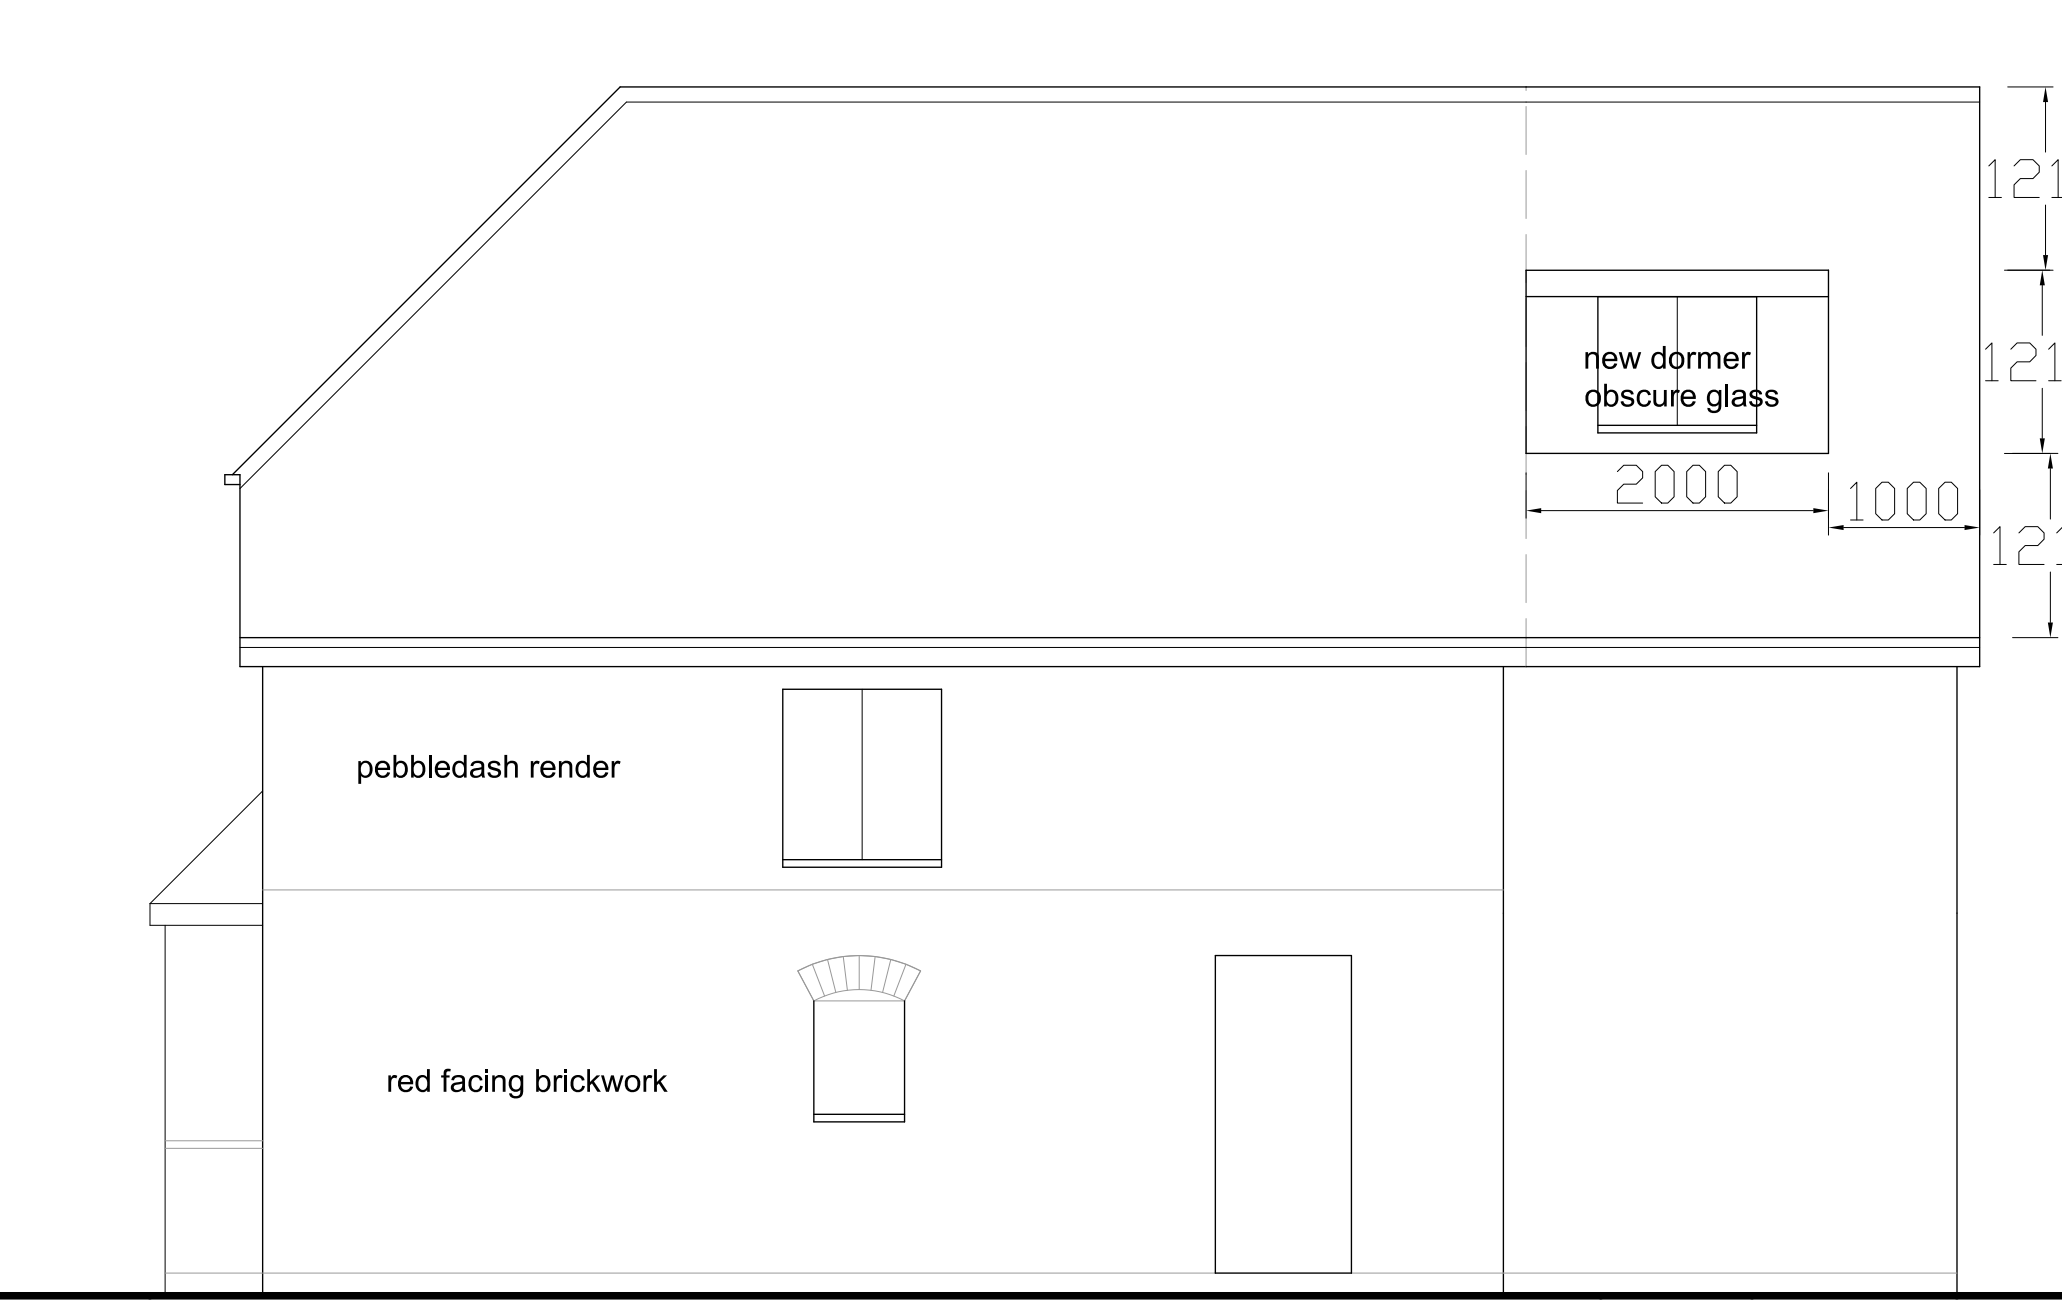


SIDE ELEVATION

 


scale

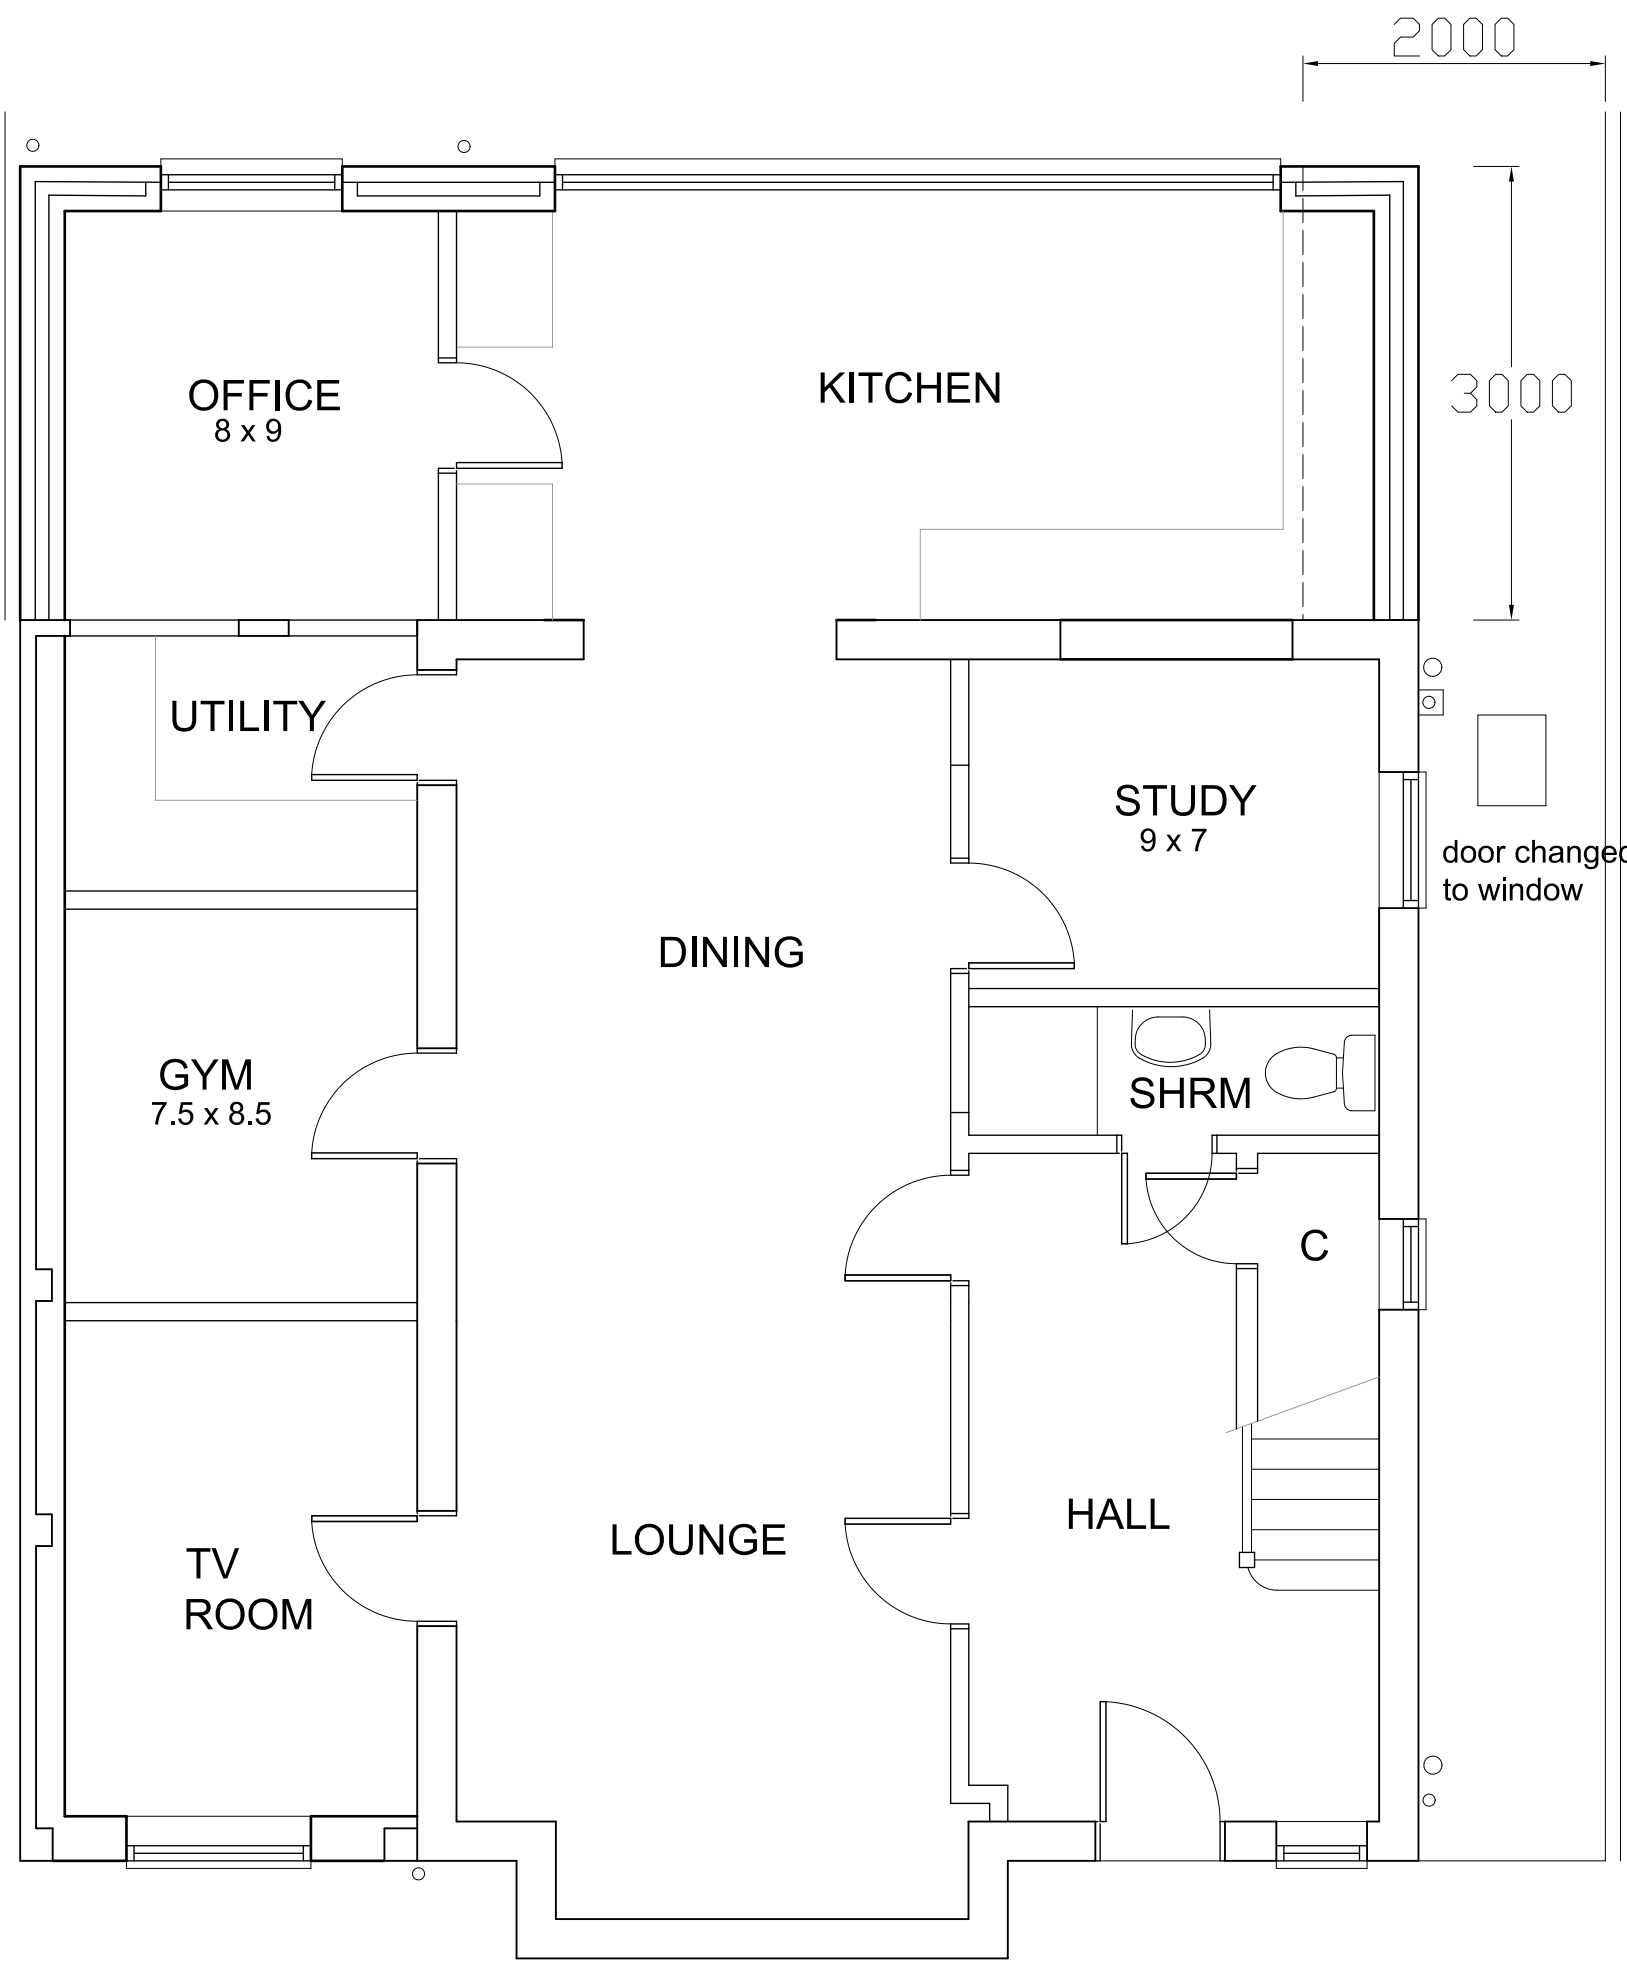


GROUND FLOOR PLAN

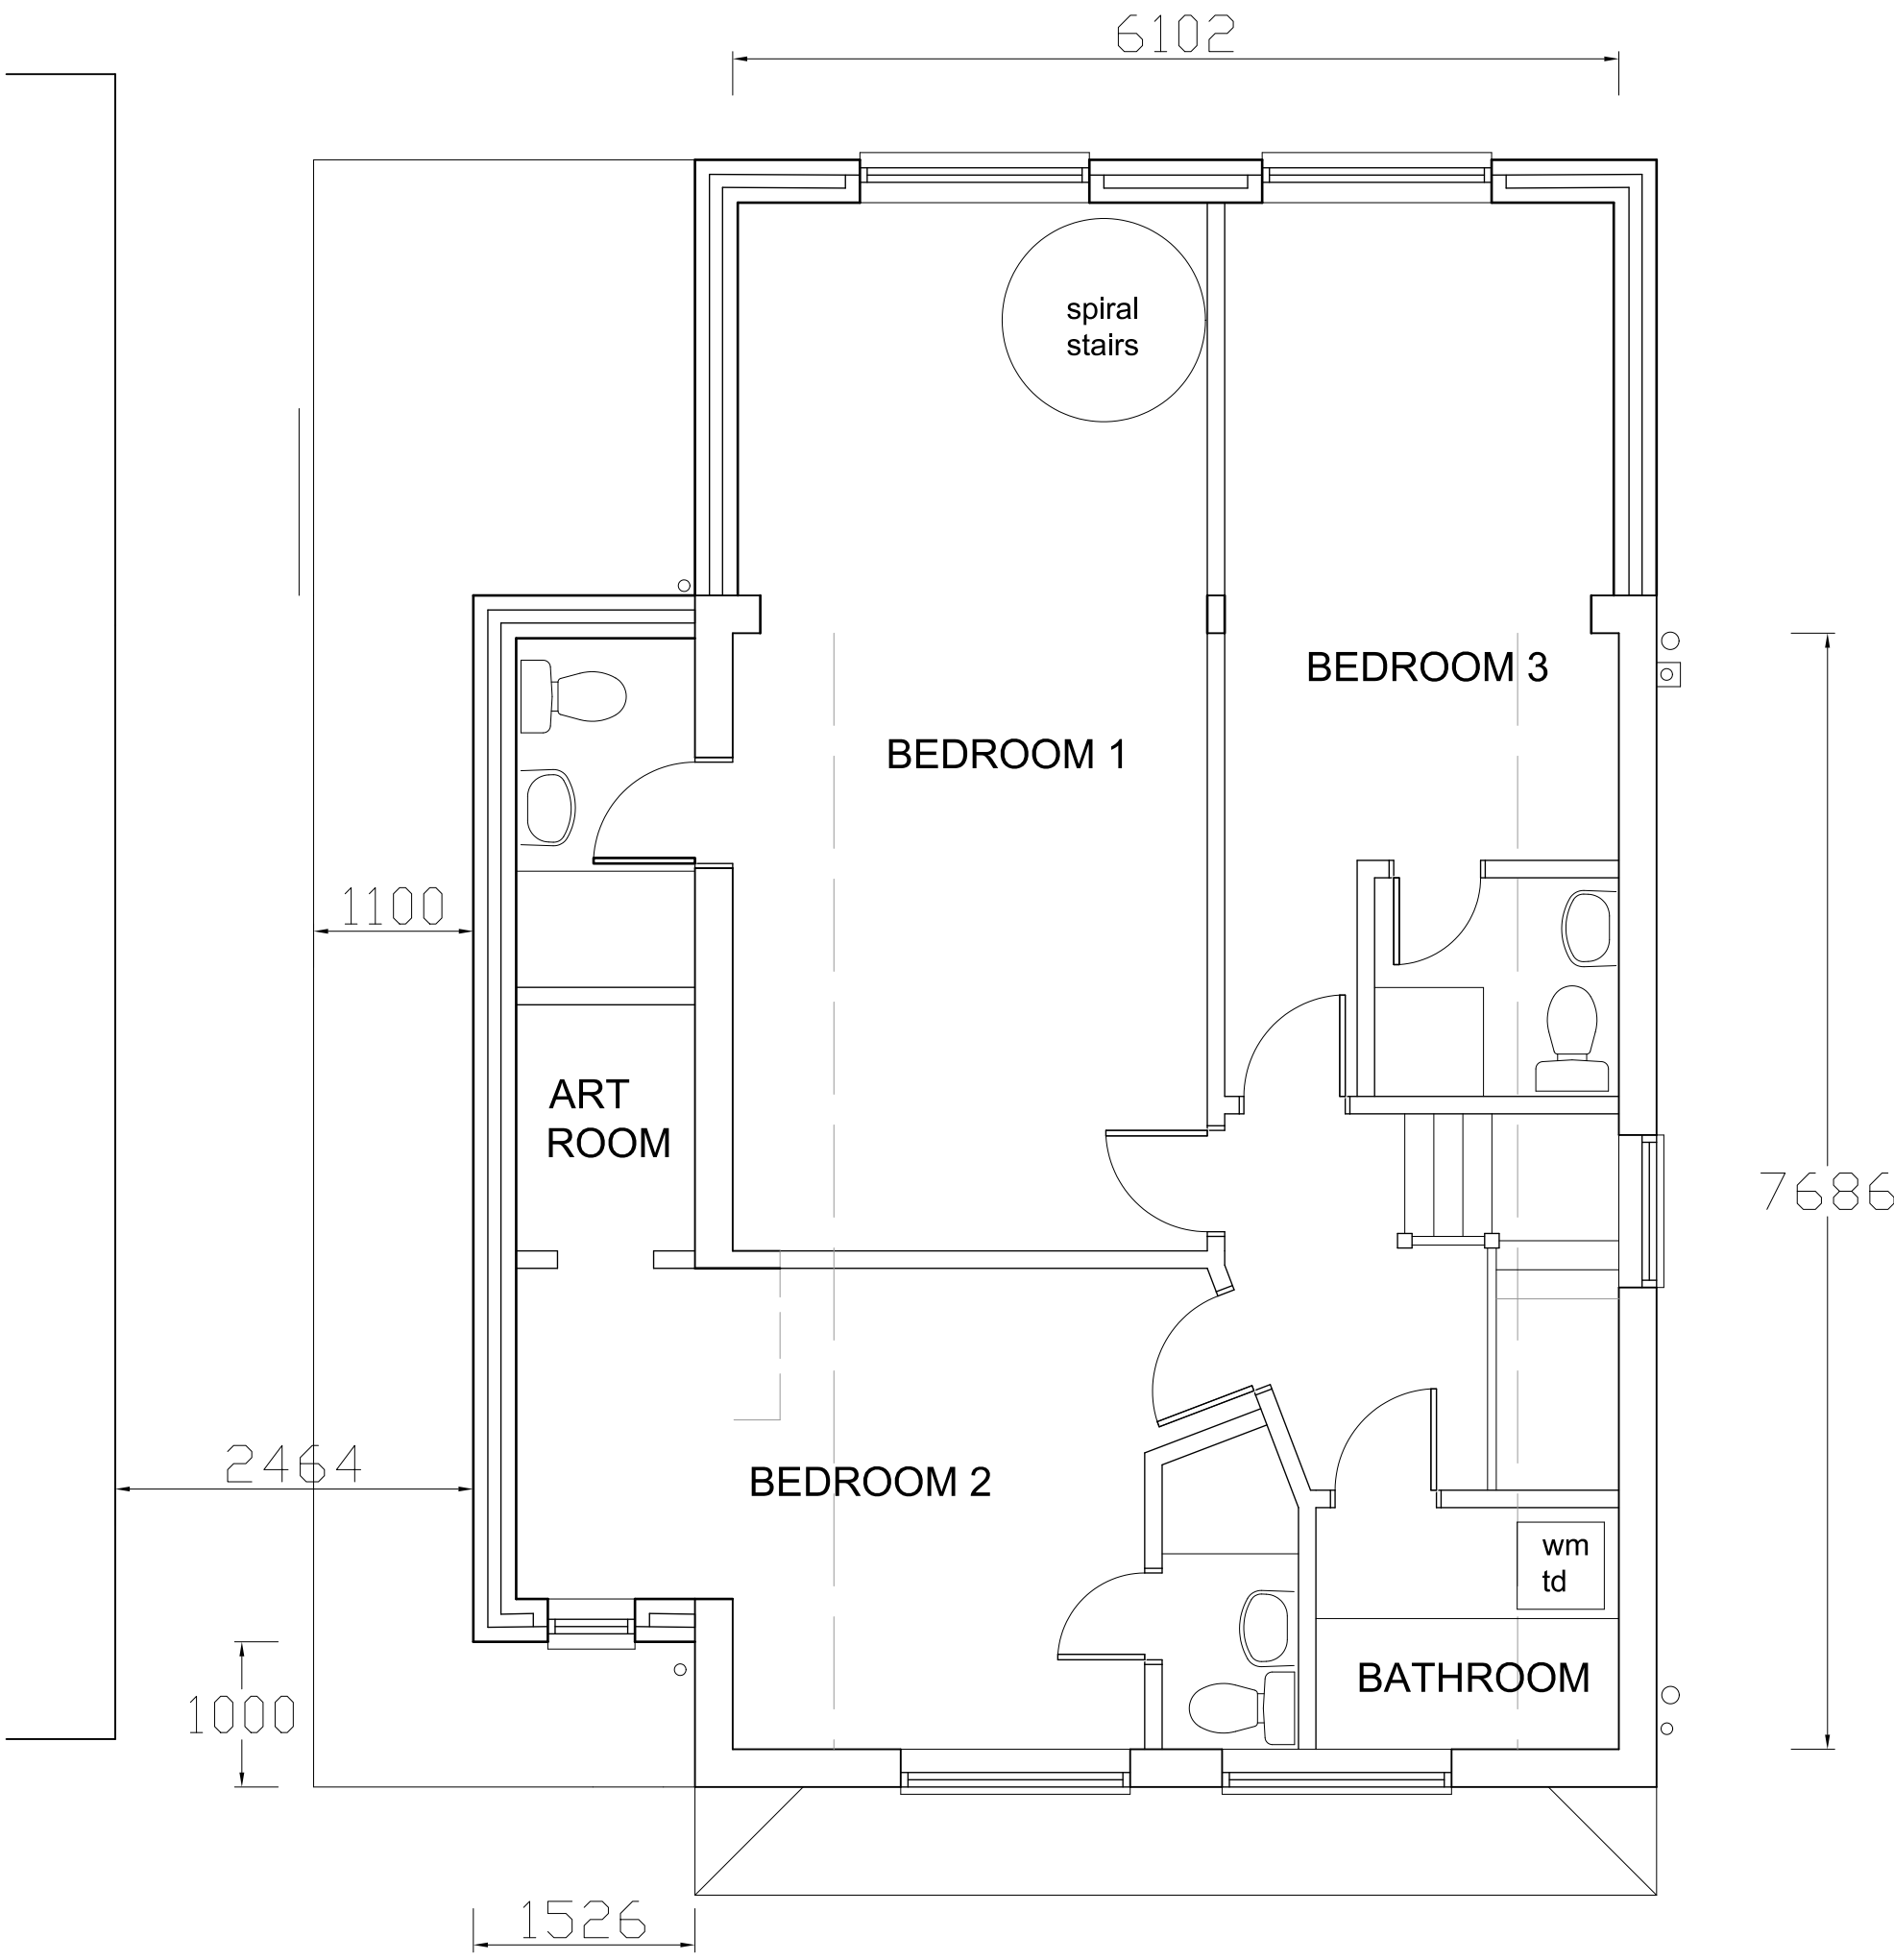

FIRST FLOOR PLAN

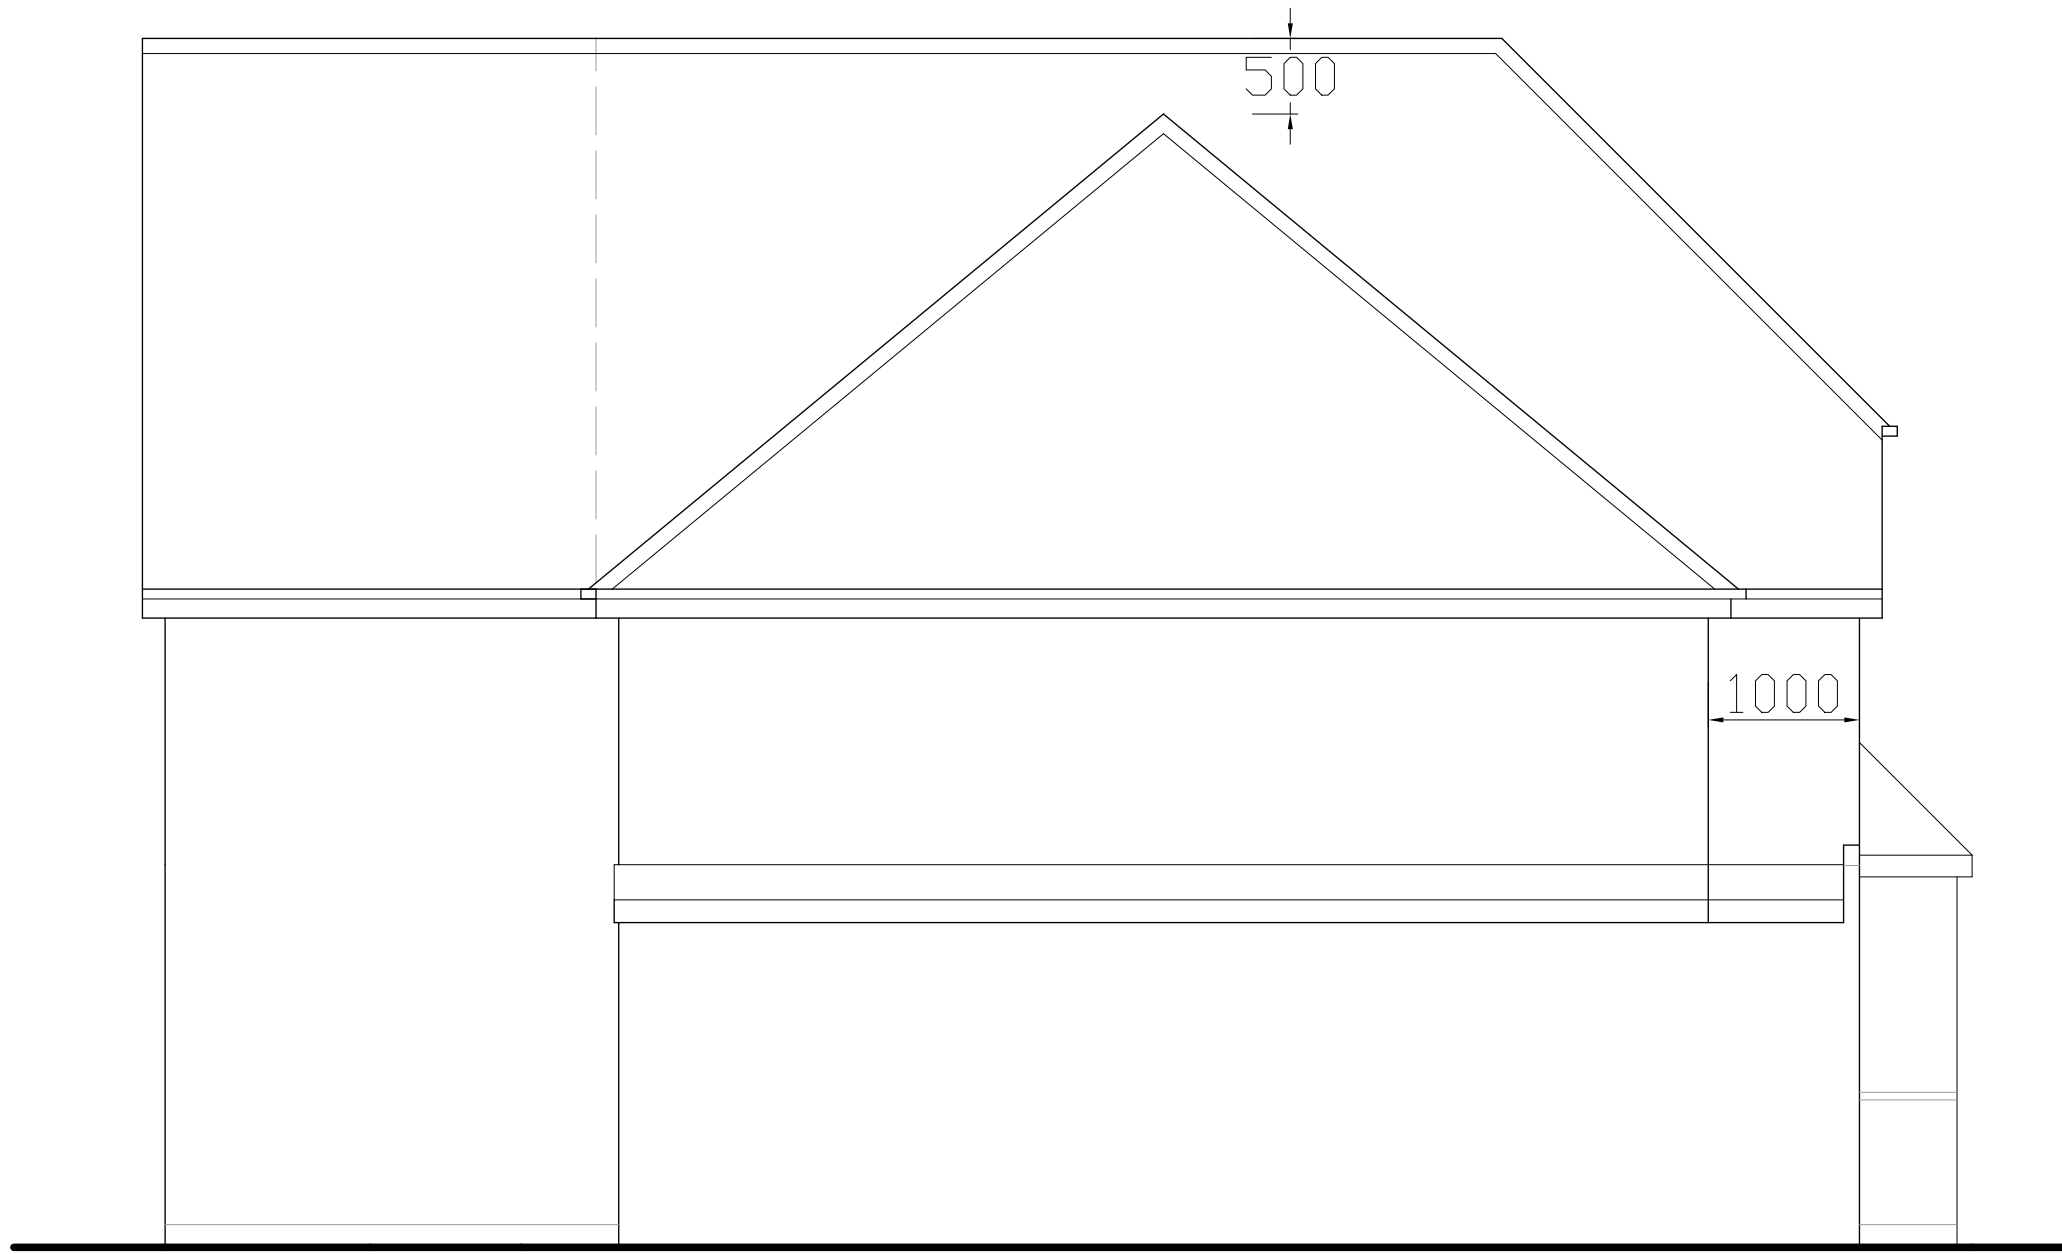

SIDE ELEVATION 2

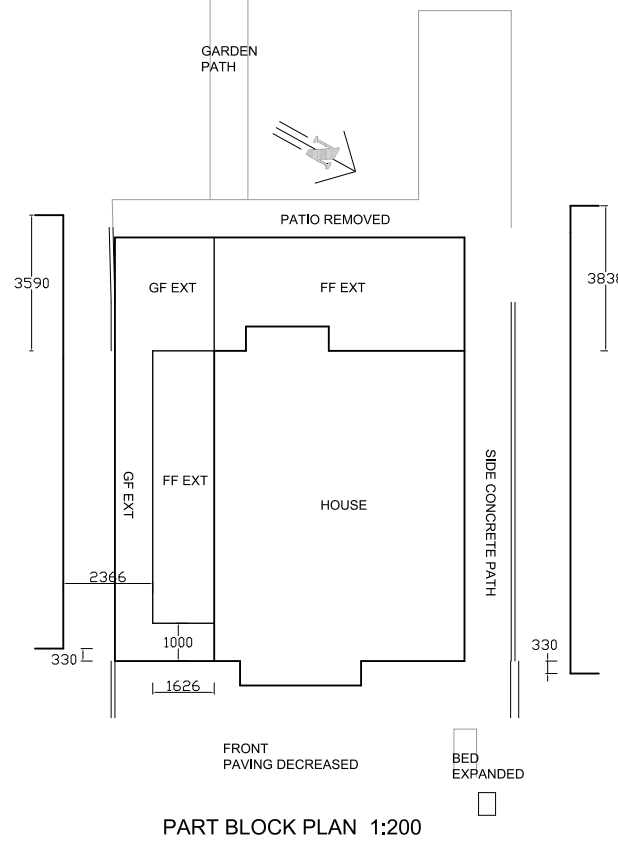

Revision	Description	Date
A	FF Side set-in increased to 1m. Dormer set down & in from rear. Block Plan revised.	Jun 20.
B	FF Side set-in increased to 1.1m. Dormer size reduced, rear set in increased	Aug 20

This drawing must not be re-issued, loaned or copied without consent of M. Baldwin ©

www.plansdesigned.co.uk

Mark Baldwin (MRIC, MCIOB, MCIT)

CHARTERED SURVEYING & ARCHITECTURAL CONSULTANT

Telephone : 01895 254456

Client: Mrs. J. O'Brien.

Project: 356 HARLINGTON ROAD, HILLINGDON UB8 3HF.

Description: PROPOSED PLANS & ELEVATIONS.

Scale: 1:50@A1 Date: Jan 20.

Project No: MB / 3795 / 2 Rev. B