


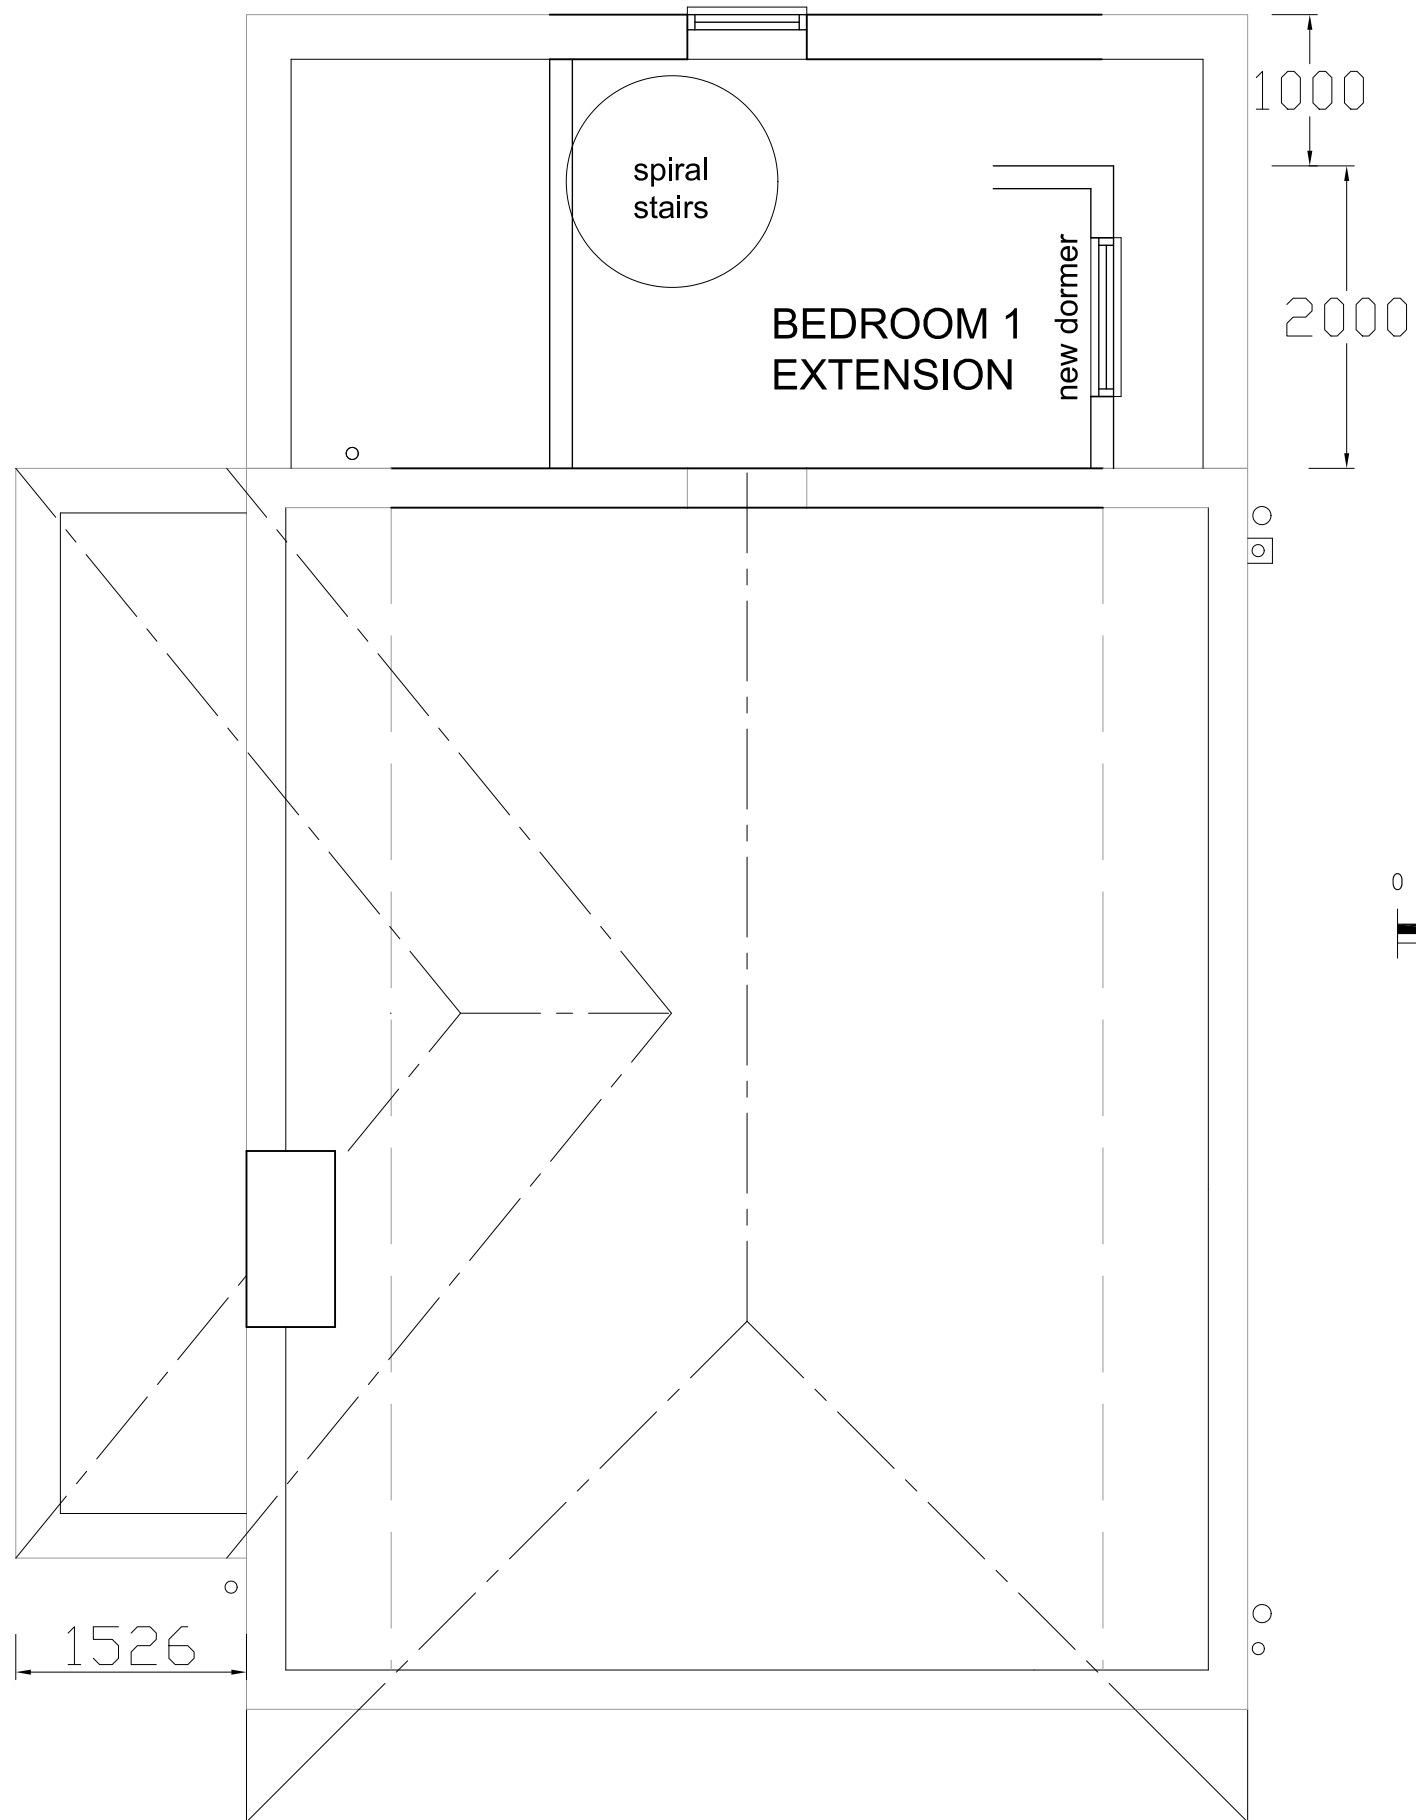

LOFTSPACE PLAN 1:100

Revision	Description	Date
A	FF Side set-in increased to 1m.	May 20
B	Dormer set down & in from rear. FF Side set-in increased to 1.1m. Dormer reduced,set in increased.	Aug 20.

This drawing must not be re-issued, loaned or copied without consent of M. Baldwin ©		
www.plansdesigned.co.uk Mark Baldwin (MRICS, MCIOB, MCIAT) CHARTERED SURVEYING & ARCHITECTURAL CONSULTANT Telephone : 01895 254456		
Client: Mrs. J. O'Brien.		
Project: 356 HARLINGTON ROAD, HILLINGDON UB8 3HF.		
Description: PROPOSED SECOND FLOOR PLAN.		
Scale: 1:50 @ A3	Date: Mar 20.	
Project No: MB / 3795 / 3	Rev. B	