




FRONT ELEVATION




REAR ELEVATION

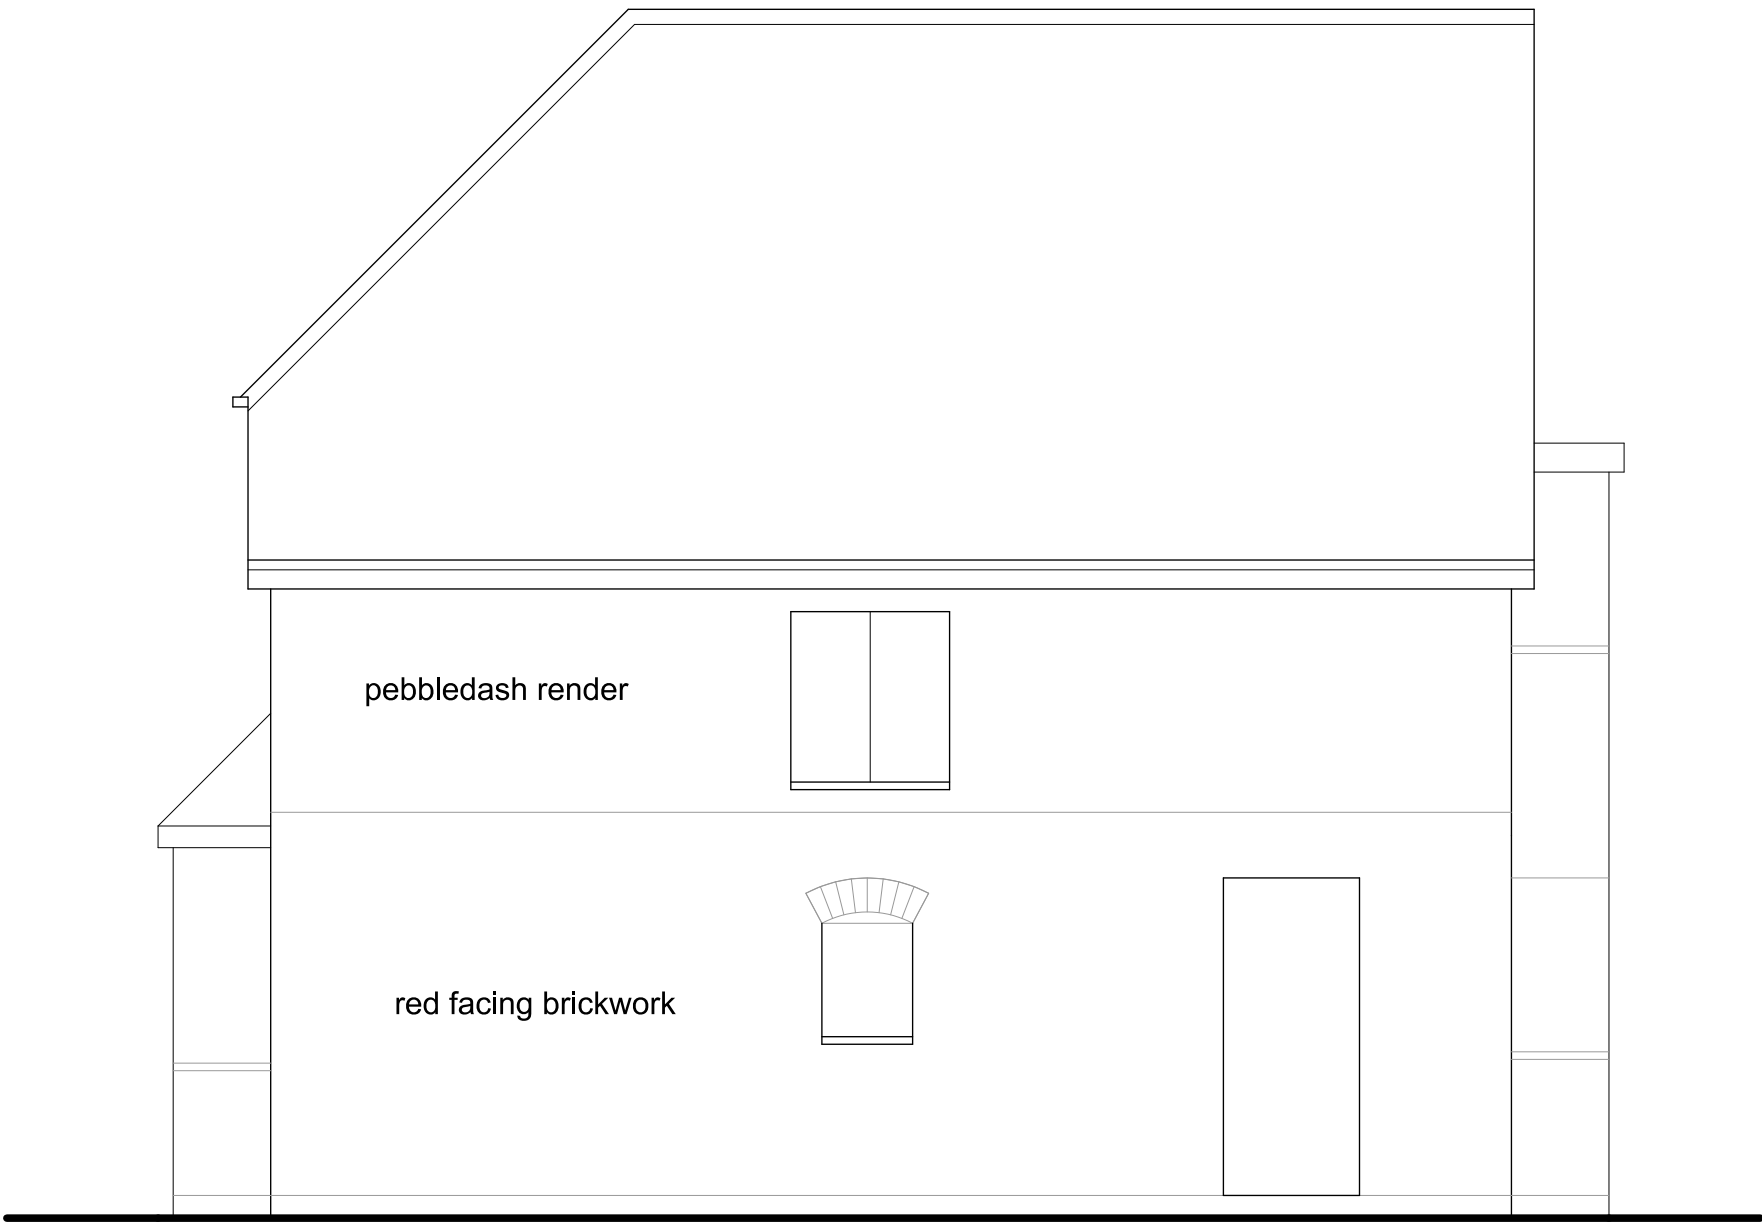


SIDE ELEVATION




scale

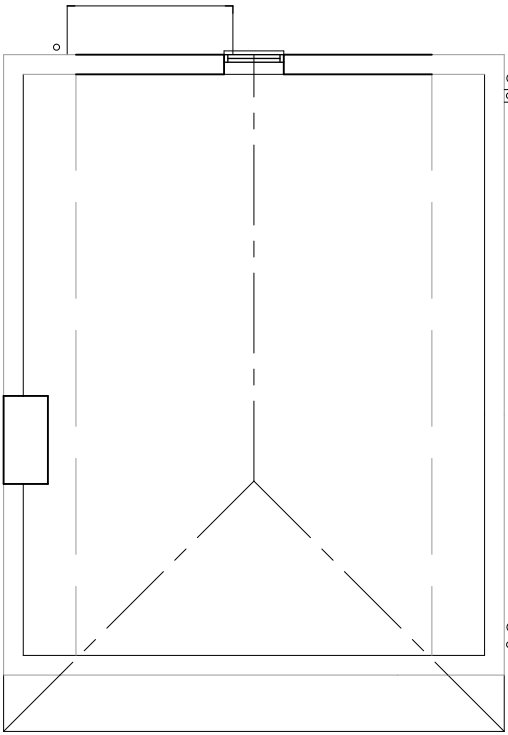

LOFTSPACE PLAN 1:100

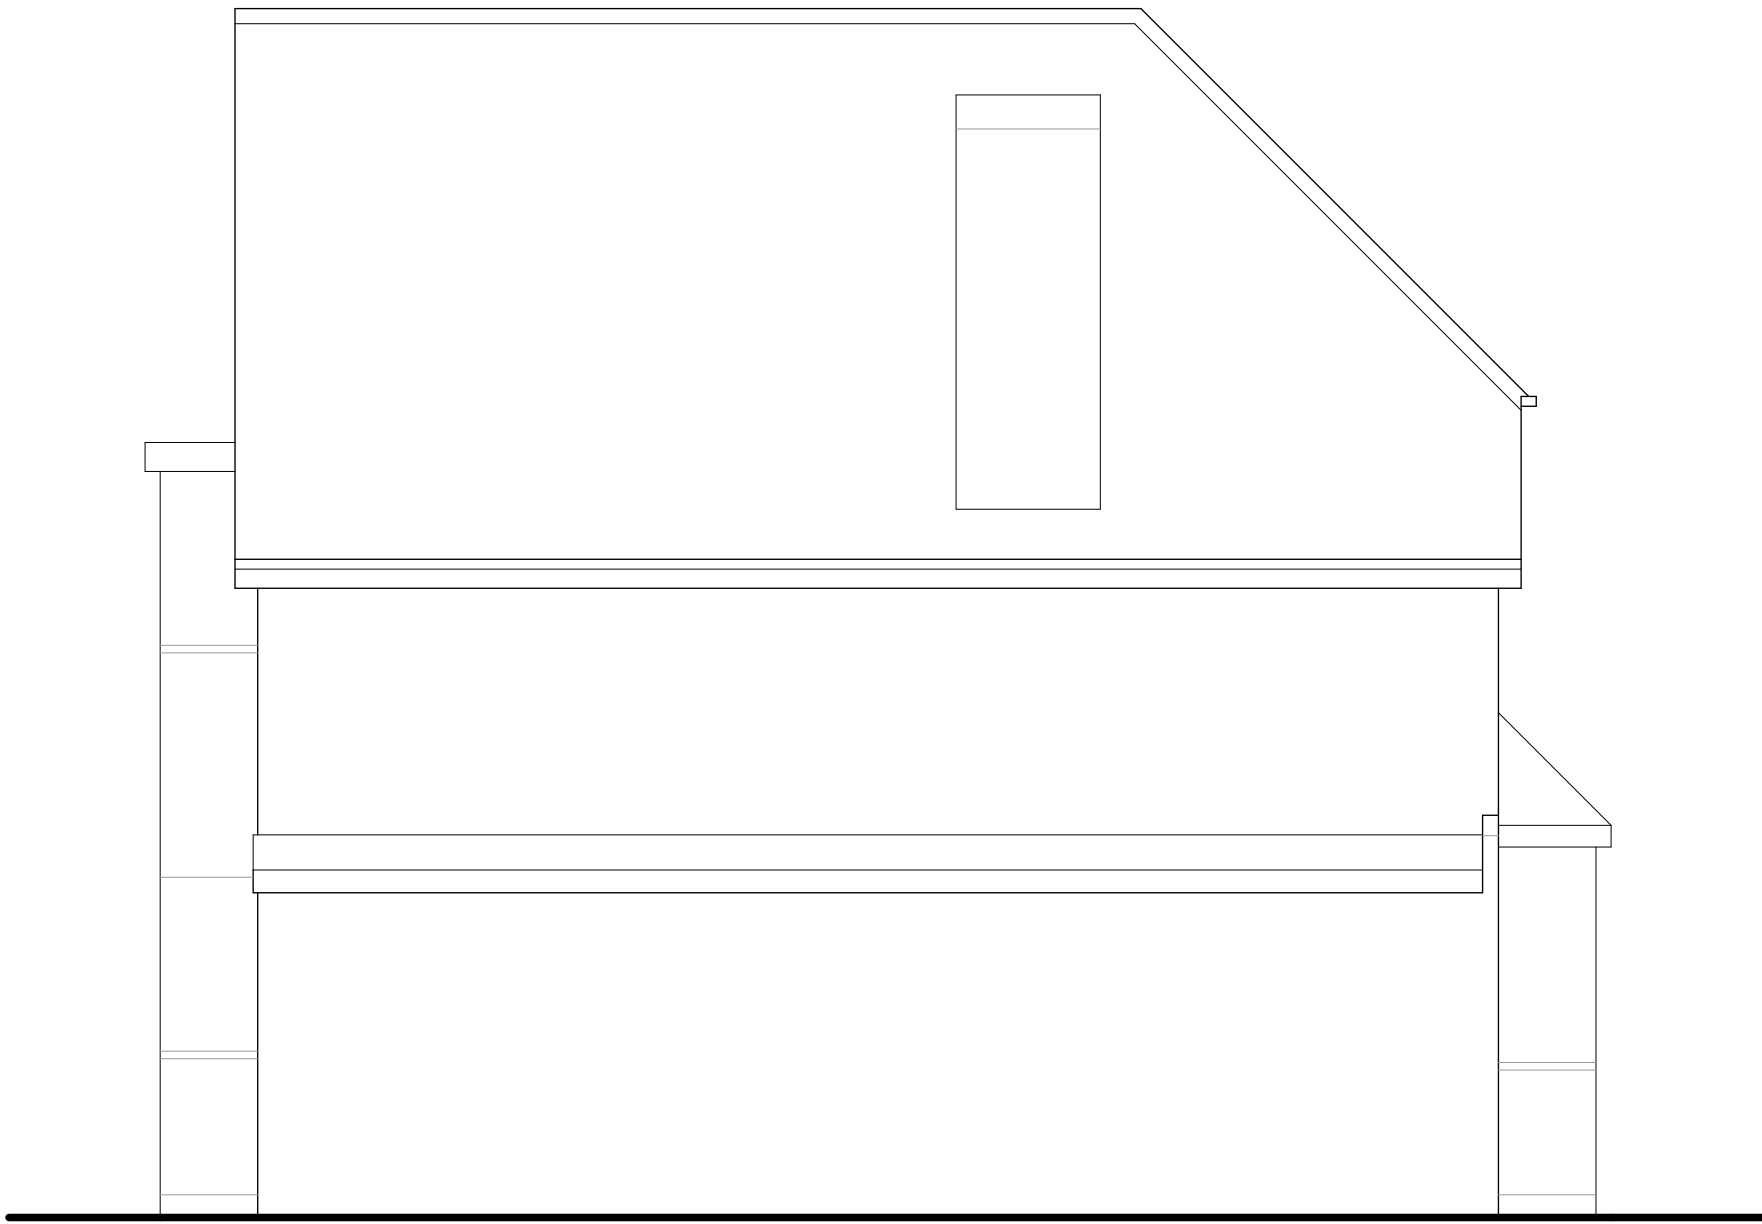


SIDE ELEVATION 2

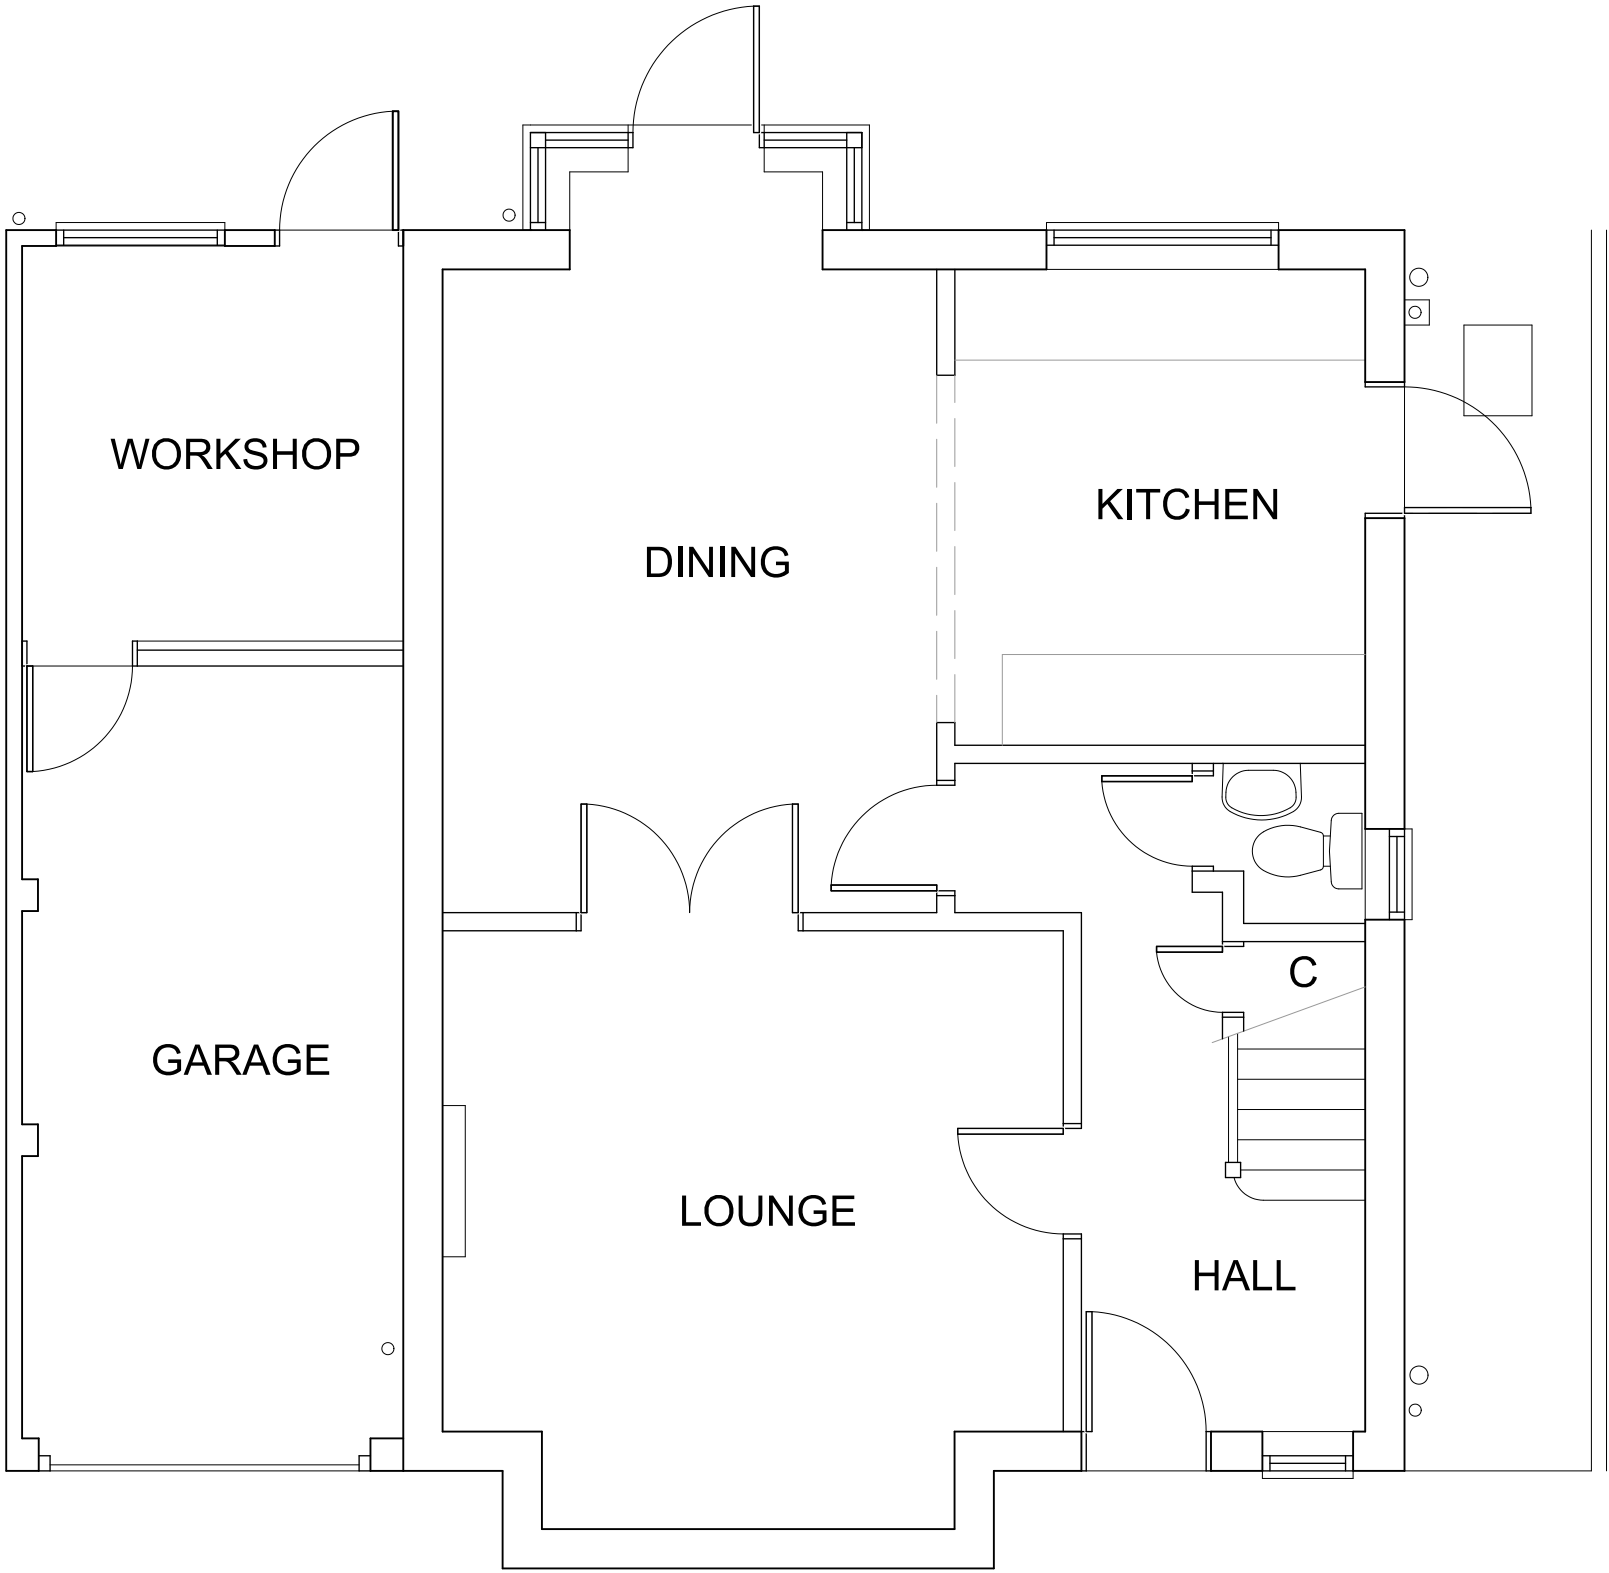

GROUND FLOOR PLAN



FIRST FLOOR PLAN

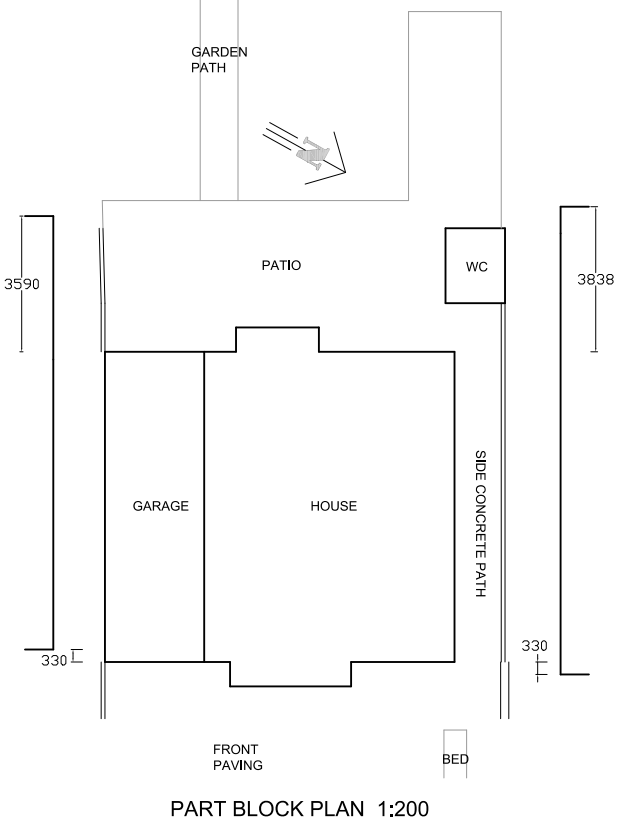

PART BLOCK PLAN 1:200

Revision	Description	Date
A	Block Plan added to	Jun 20
This drawing must not be re-issued, loaned or copied without consent of M. Baldwin ©		
www.plansdesigned.co.uk Mark Baldwin (MRIC, MCIOB, MCIAT) CHARTERED SURVEYING & ARCHITECTURAL CONSULTANT Telephone : 01895 254456		
Client: Mrs. J. O'Brien.		
Project: 356 HARLINGTON ROAD, HILLINGDON UB8 3HF.		
Description: EXISTING PLANS & ELEVATIONS.		
Scale: 1:50@A1	Date: Jan 20.	
Project No: MB / 3795 / 1	Rev: A	