




FRONT ELEVATION




REAR ELEVATION



SIDE ELEVATION

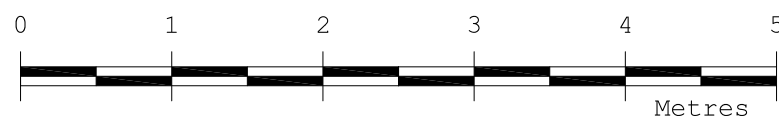


scale

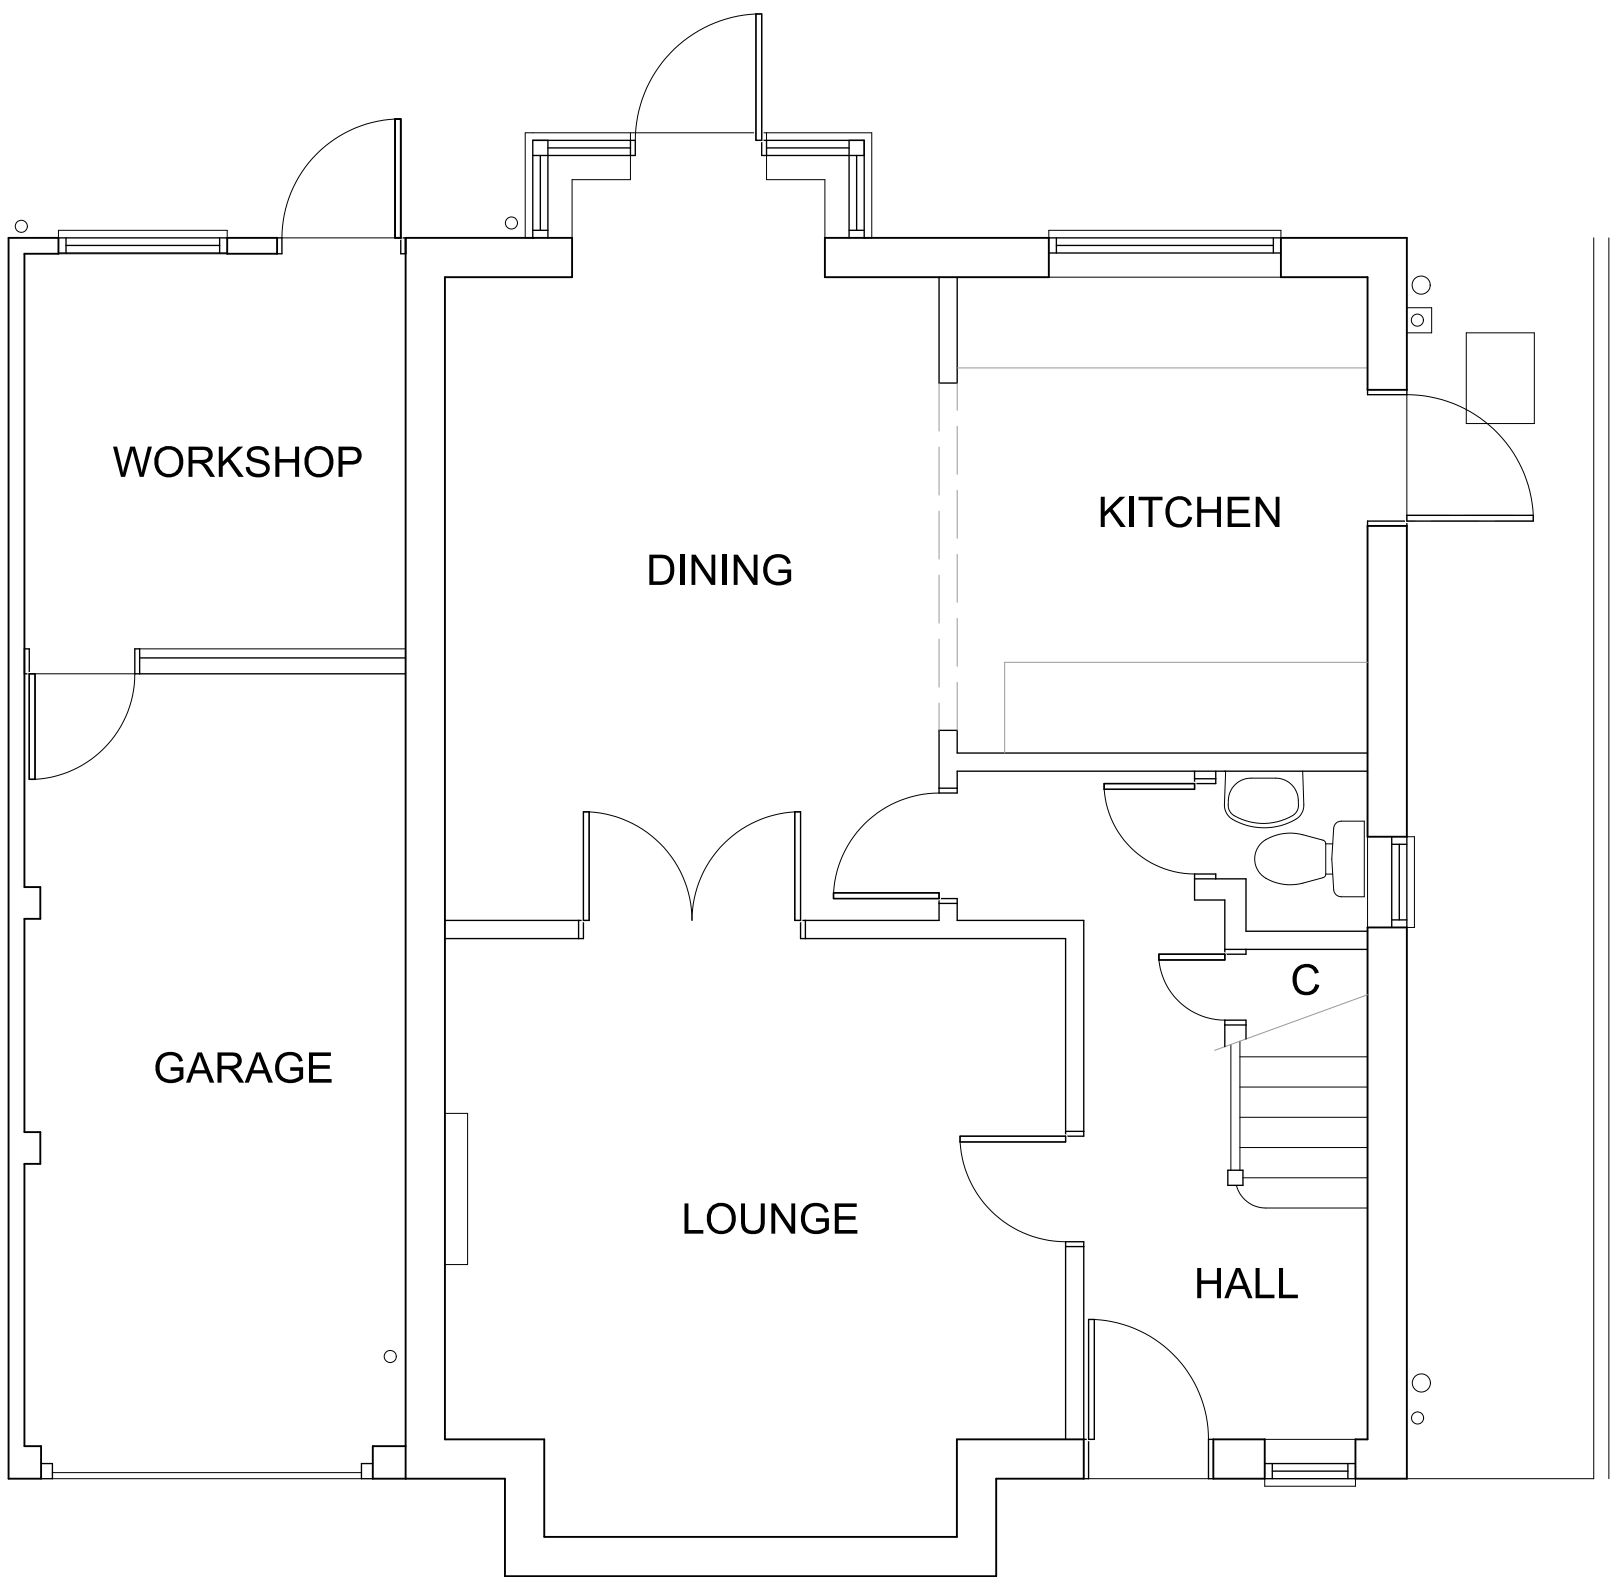


GROUND FLOOR PLAN

NO CHANGES

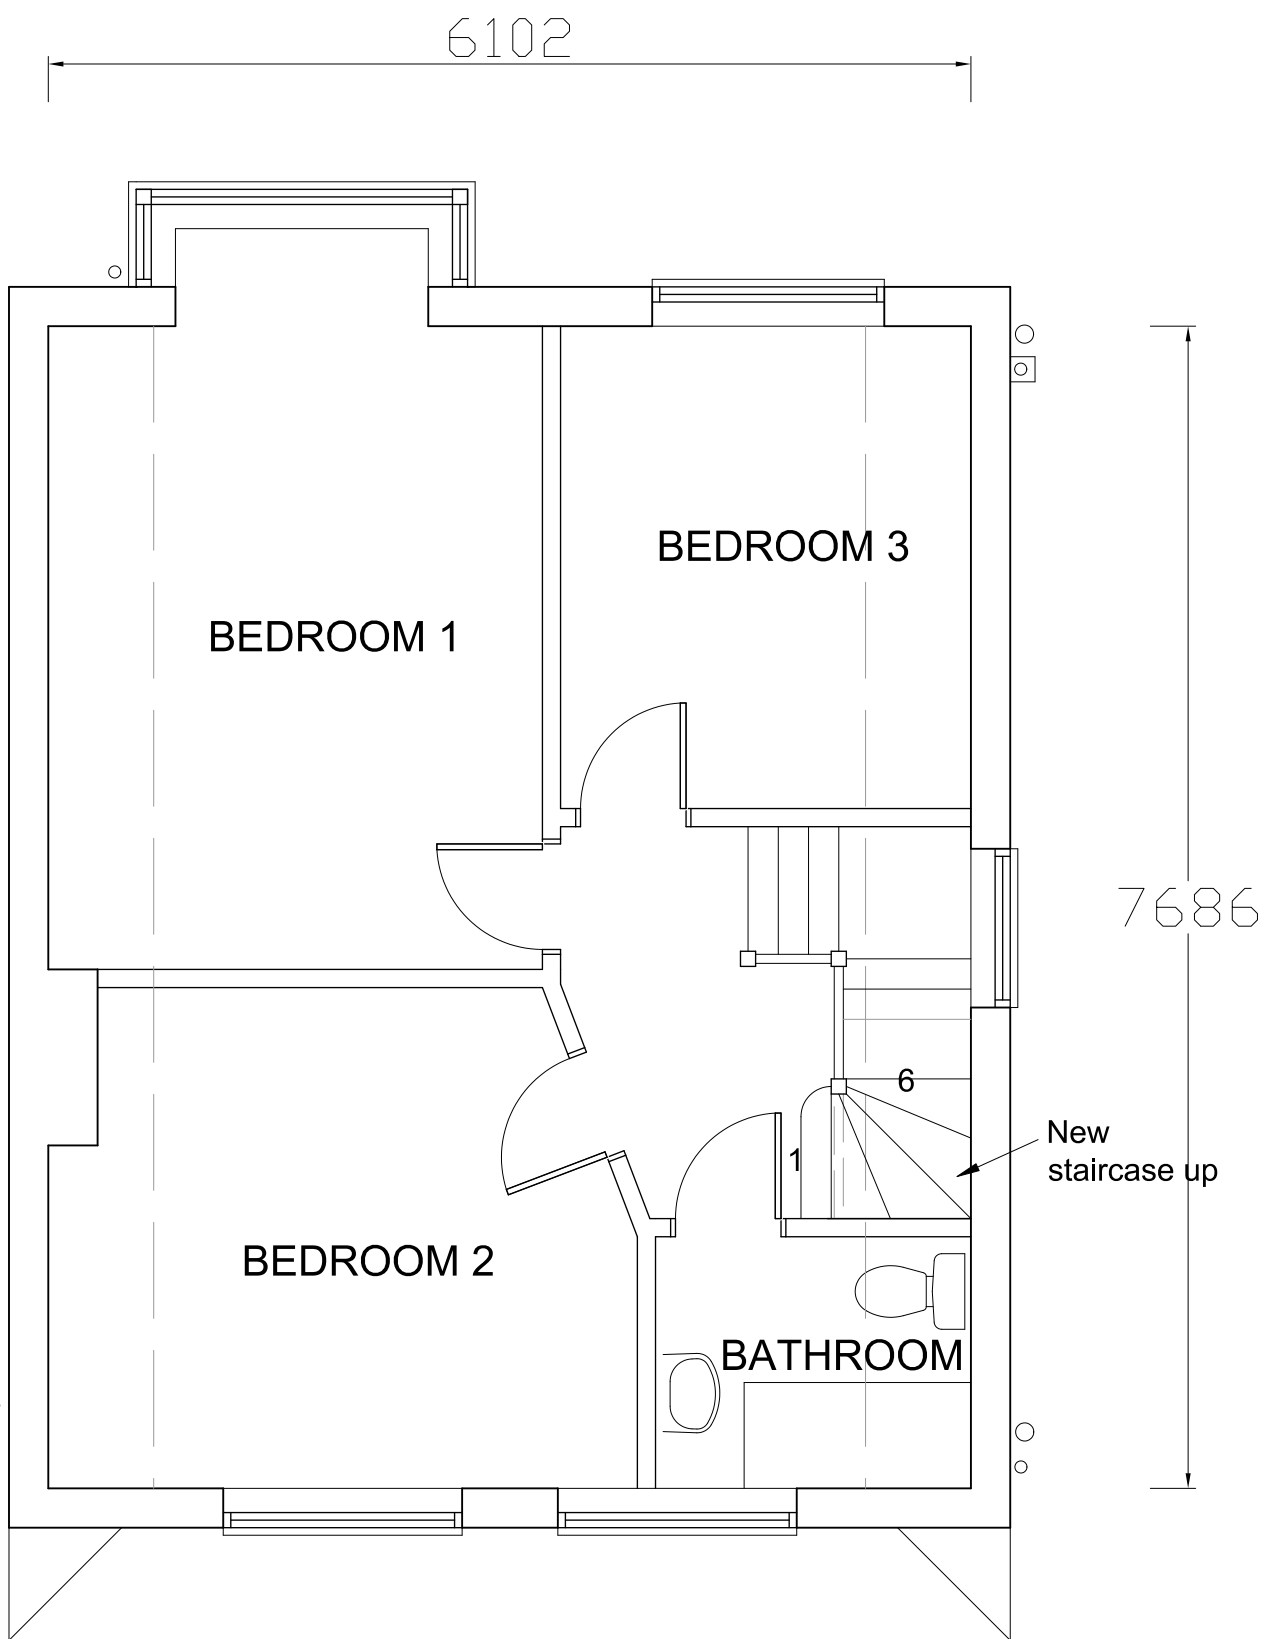

FIRST FLOOR PLAN

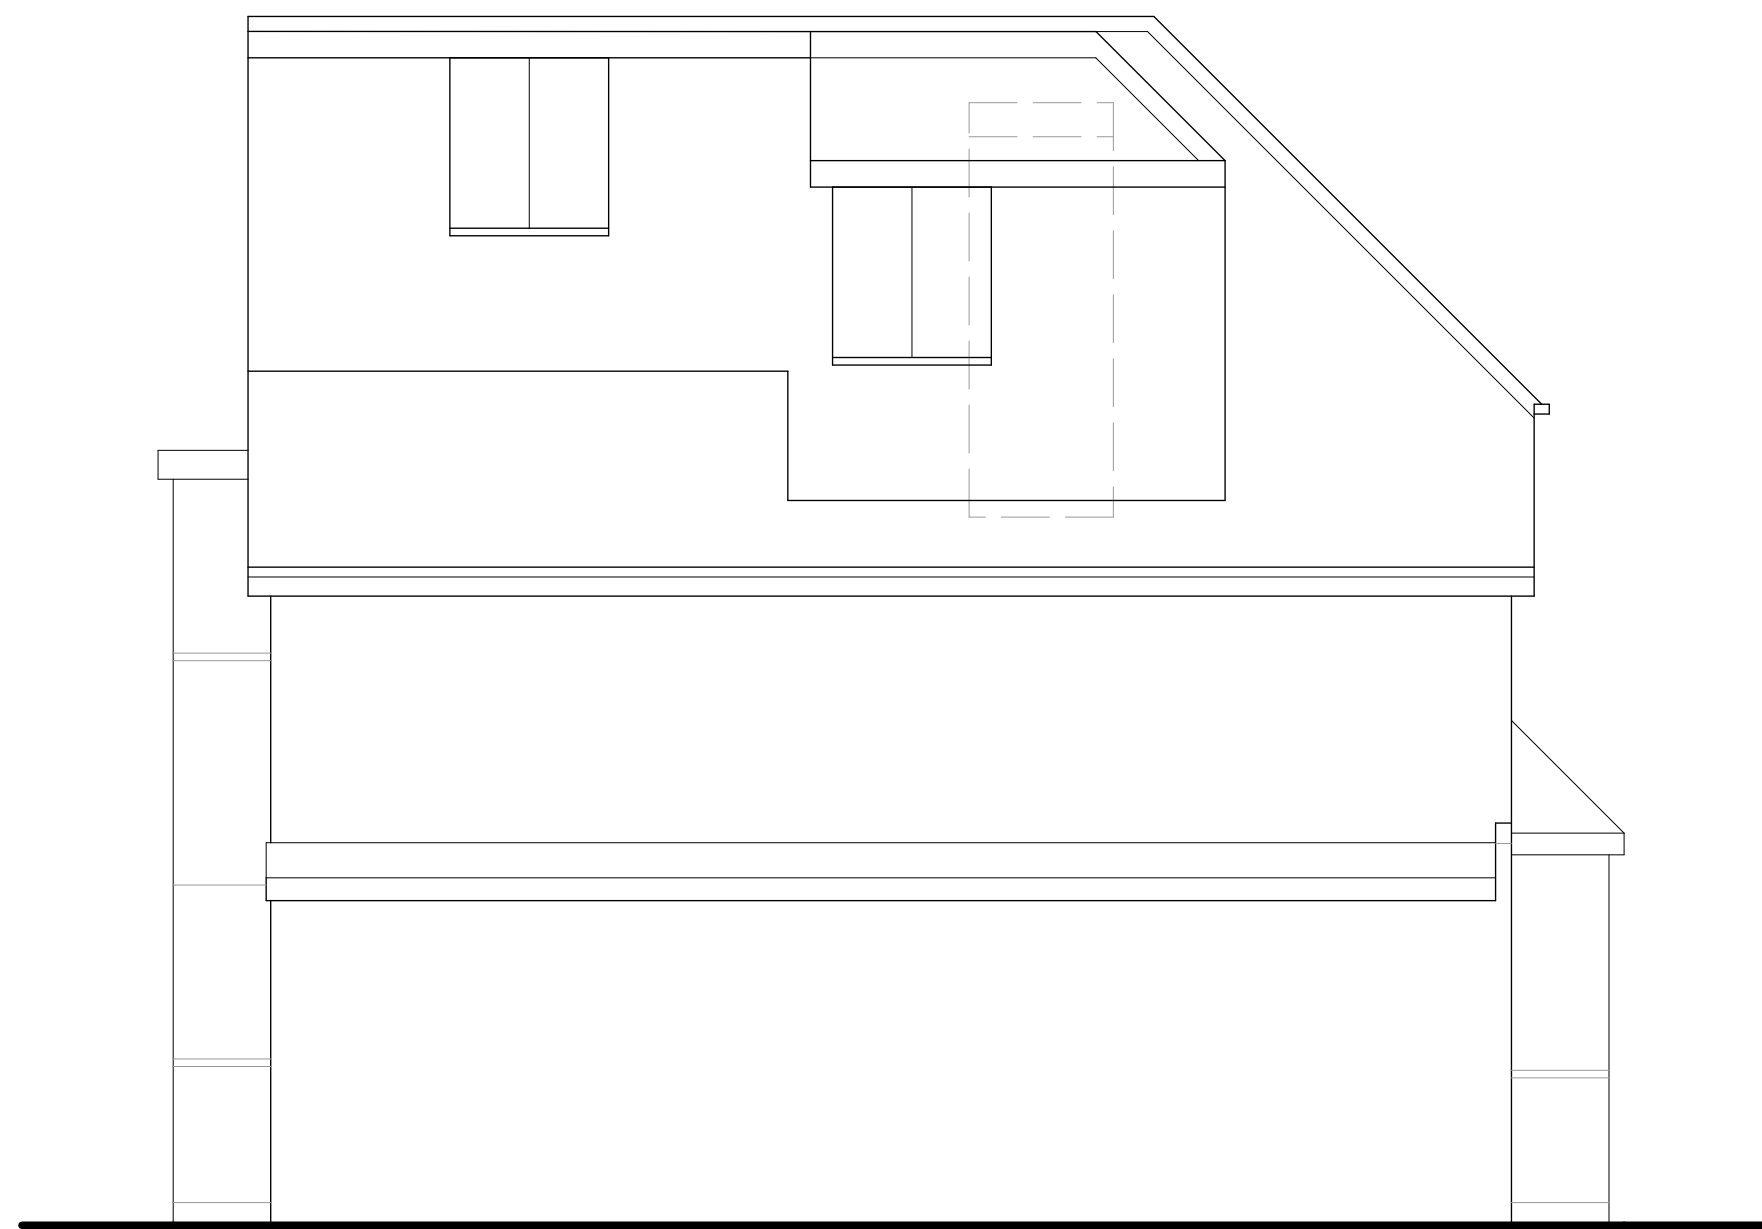

SIDE ELEVATION 2

VOLUME CALCULATION :
Front Side Dormer = (2.25 x 2.25) / 2 x 2.89 = 7.32 m3.
Rear Side Dormer = (2.25 x 2.25) / 2 x 3.57 = 9.04m3 ;
X 2 NO. 16.36m3 x 2 = 32.72 m3.

Revision	Description	Date
This drawing must not be re-issued, loaned or copied without consent of M. Baldwin ©		
www.plansdesigned.co.uk		
Mark Baldwin (MRIC, MCIOB, MCIAI)		
CHARTERED SURVEYING & ARCHITECTURAL CONSULTANT		
Telephone : 01895 254456		
Client: Mrs. J. O'Brien.		
Project: 356 HARLINGTON ROAD, HILLINGDON UB8 3HF.		
Description: PROPOSED LDC LOFT PLANS.		
Scale: 1:50@A1	Date: Jan 20.	
Project No: MB / 3795 / 4	Rev. -	