




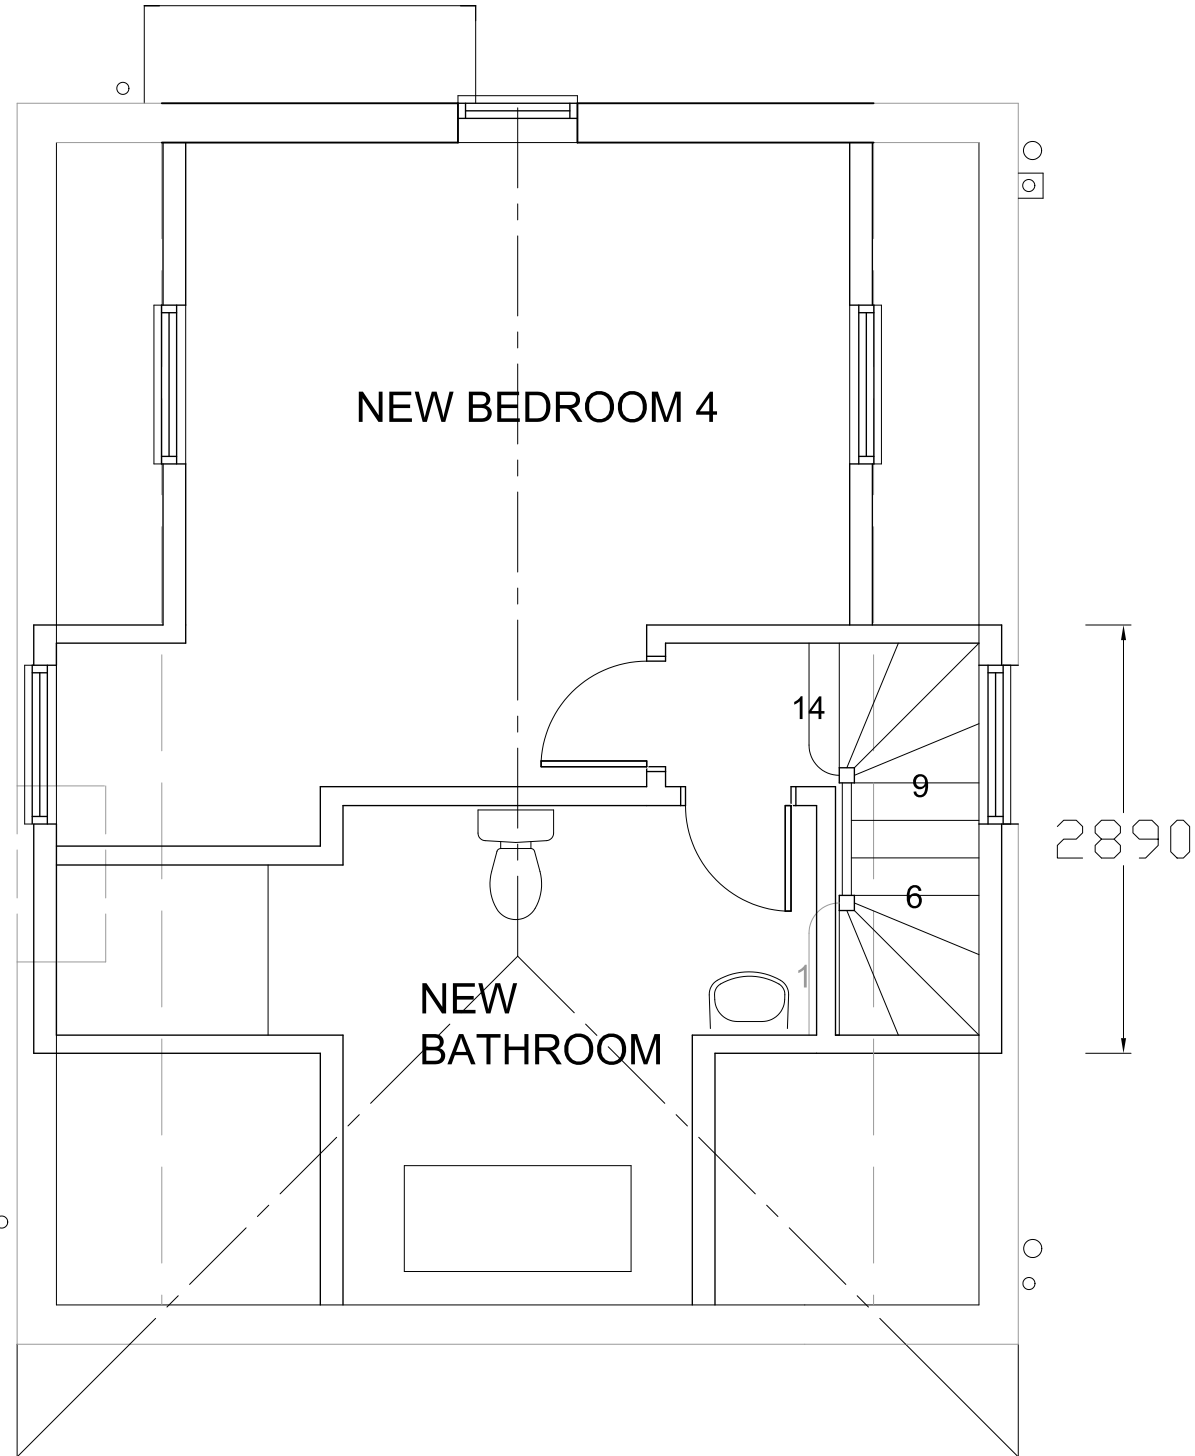

SECOND FLOOR PLAN

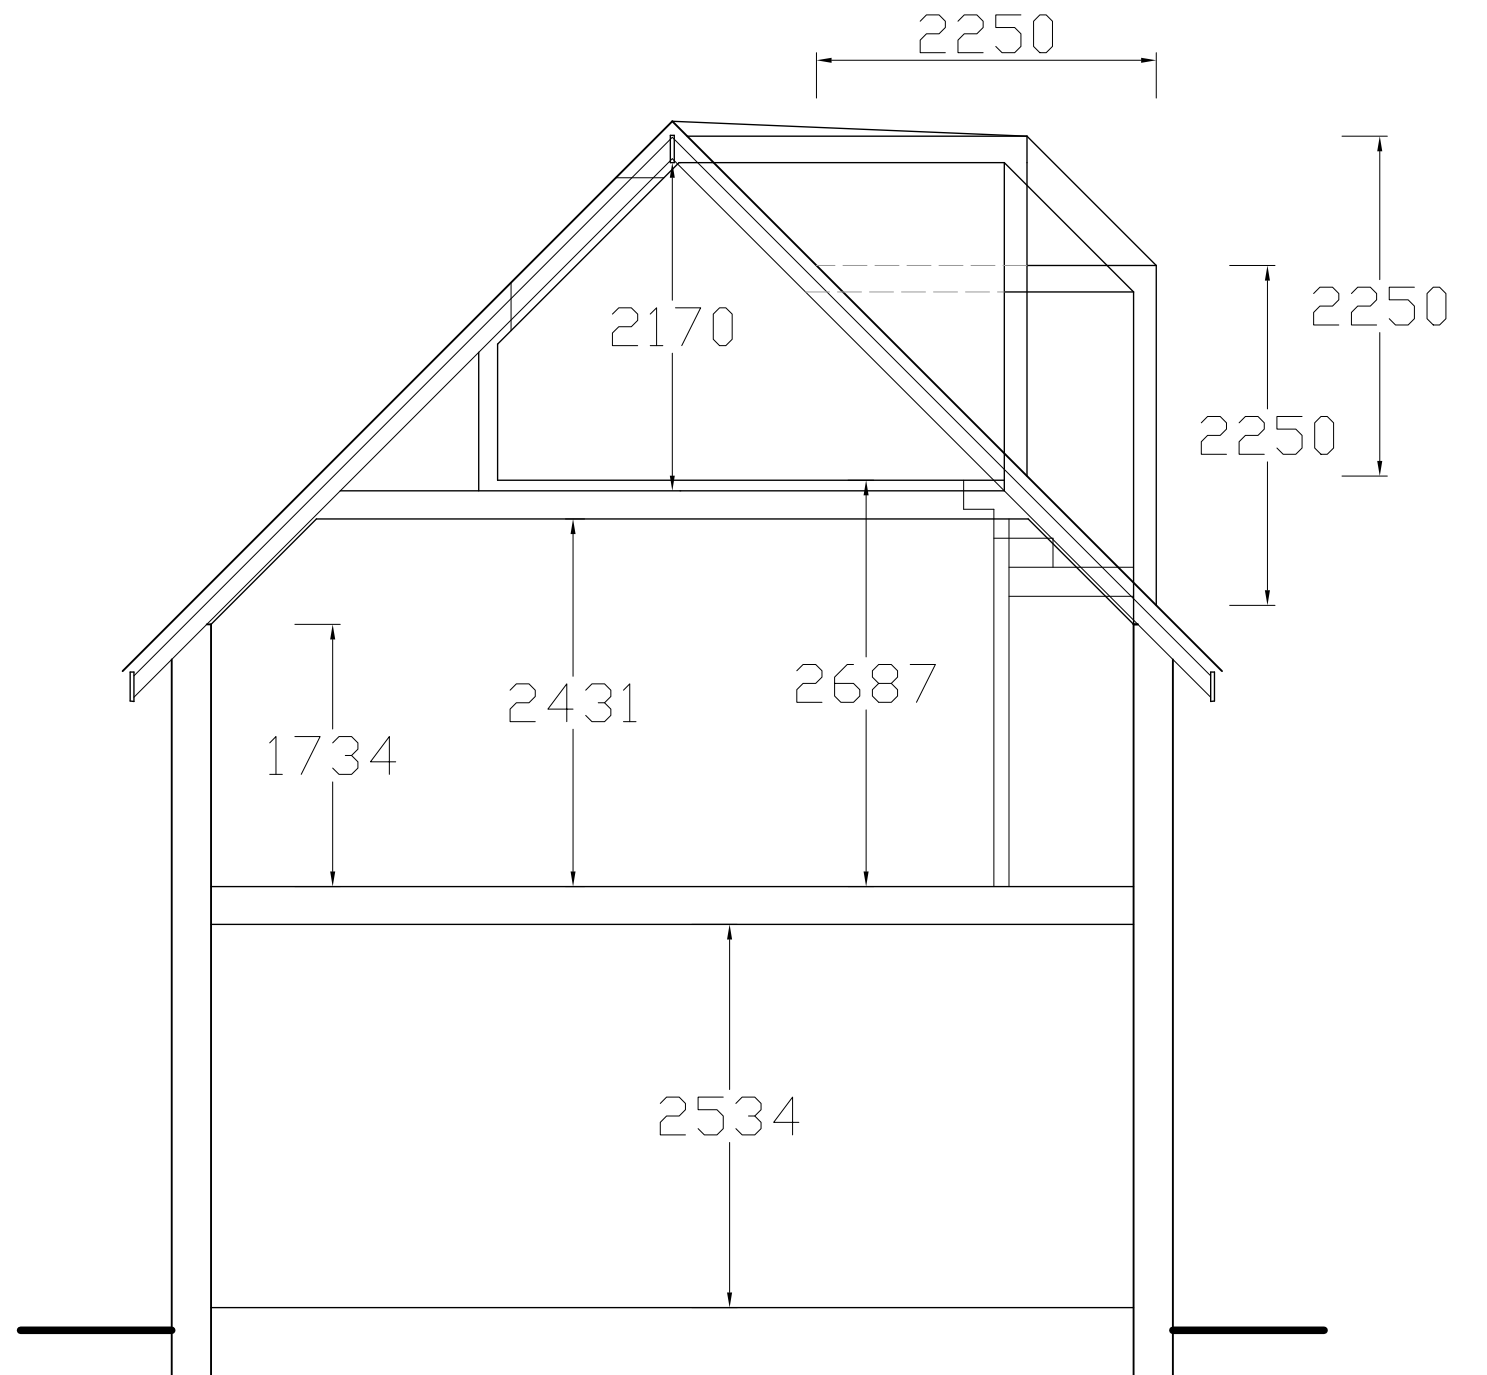

SECTION

 

scale

NOTE : All new materials shall match the Existing, and all side windows shall be obscure glazed.

Revision	Description	Date
This drawing must not be re-issued, loaned or copied without consent of M. Baldwin ©		
www.plansdesigned.co.uk Mark Baldwin (MRICS, MCIOB, MCIT) CHARTERED SURVEYING & ARCHITECTURAL CONSULTANT Telephone : 01895 254456		
Client: Mrs. J. O'Brien.		
Project: 356 HARLINGTON ROAD, HILLINGDON UB8 3HF.		
Description: PROPOSED SF PLAN.		
Scale: 1:50 @A3	Date: Feb 20	
Project No: MB / 3795 / 5		Rev. -