
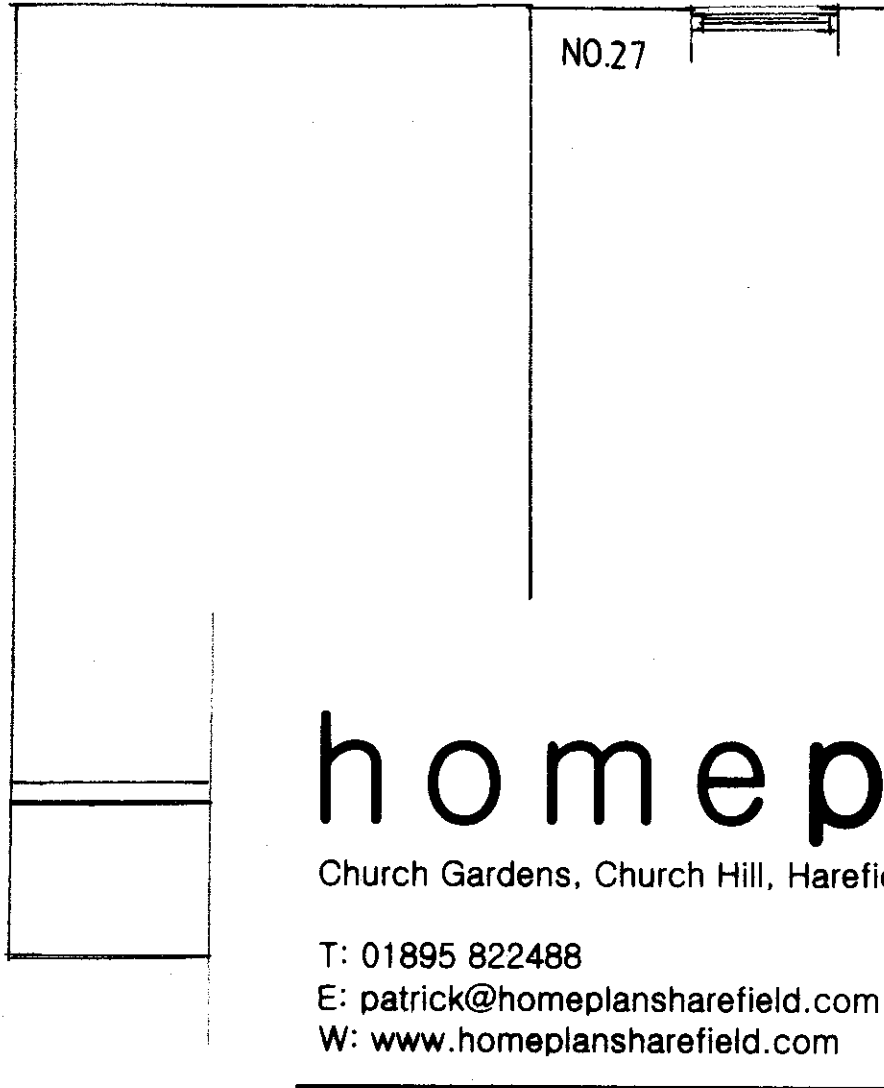
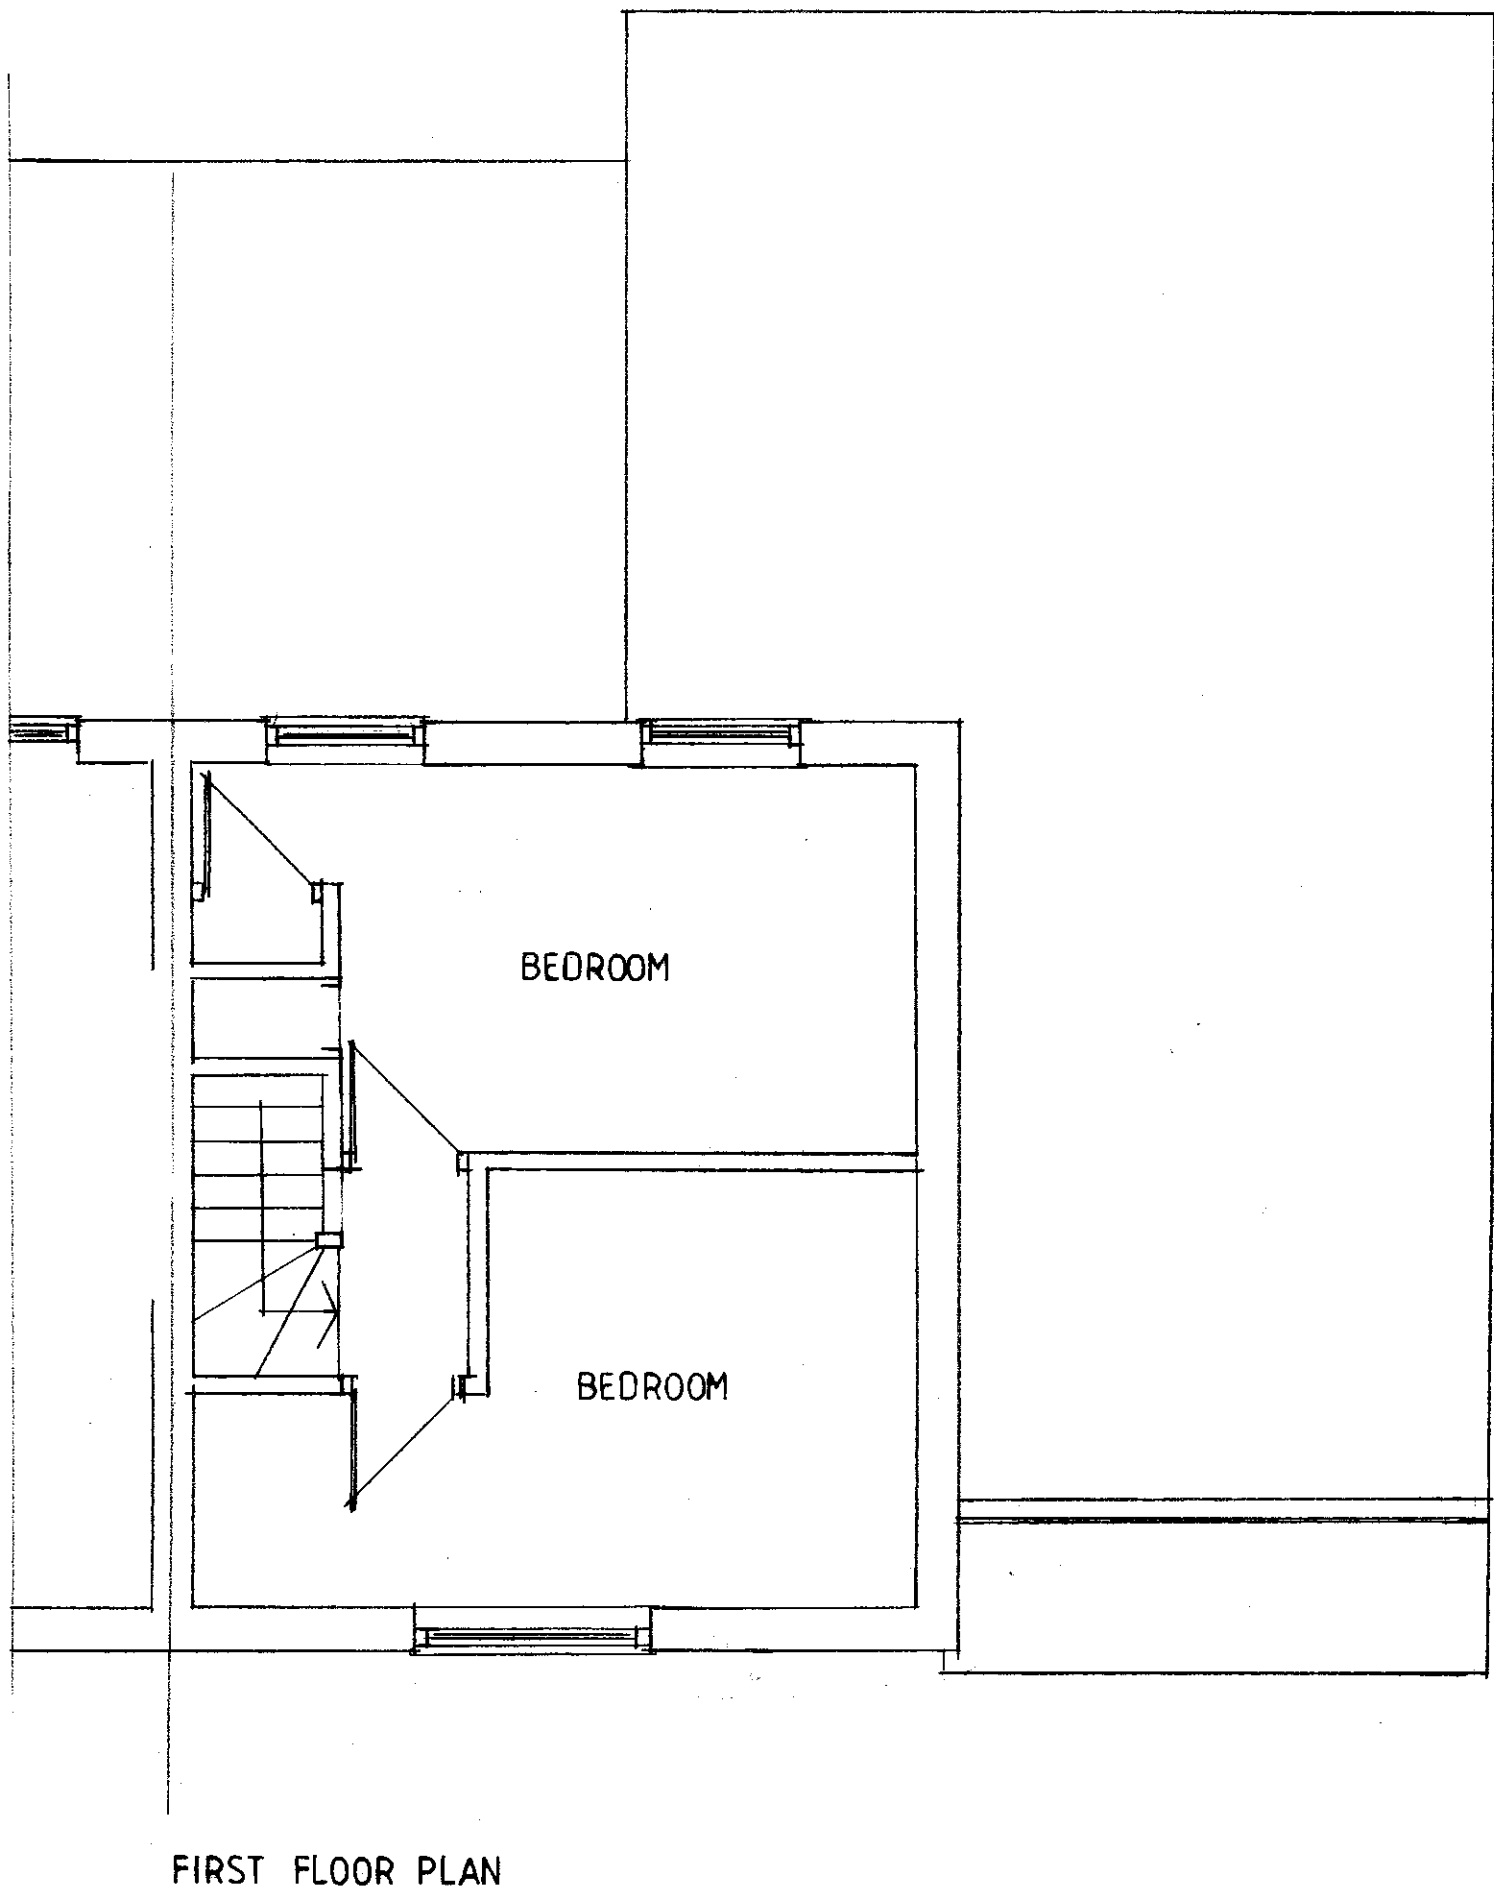
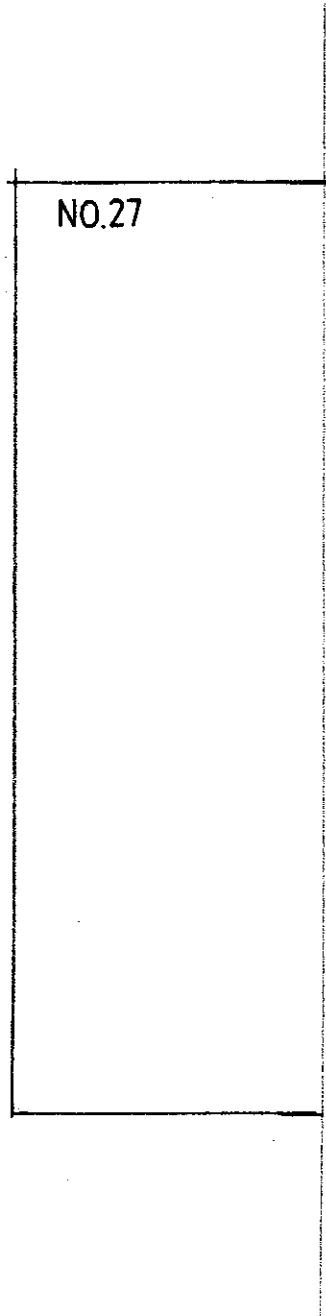
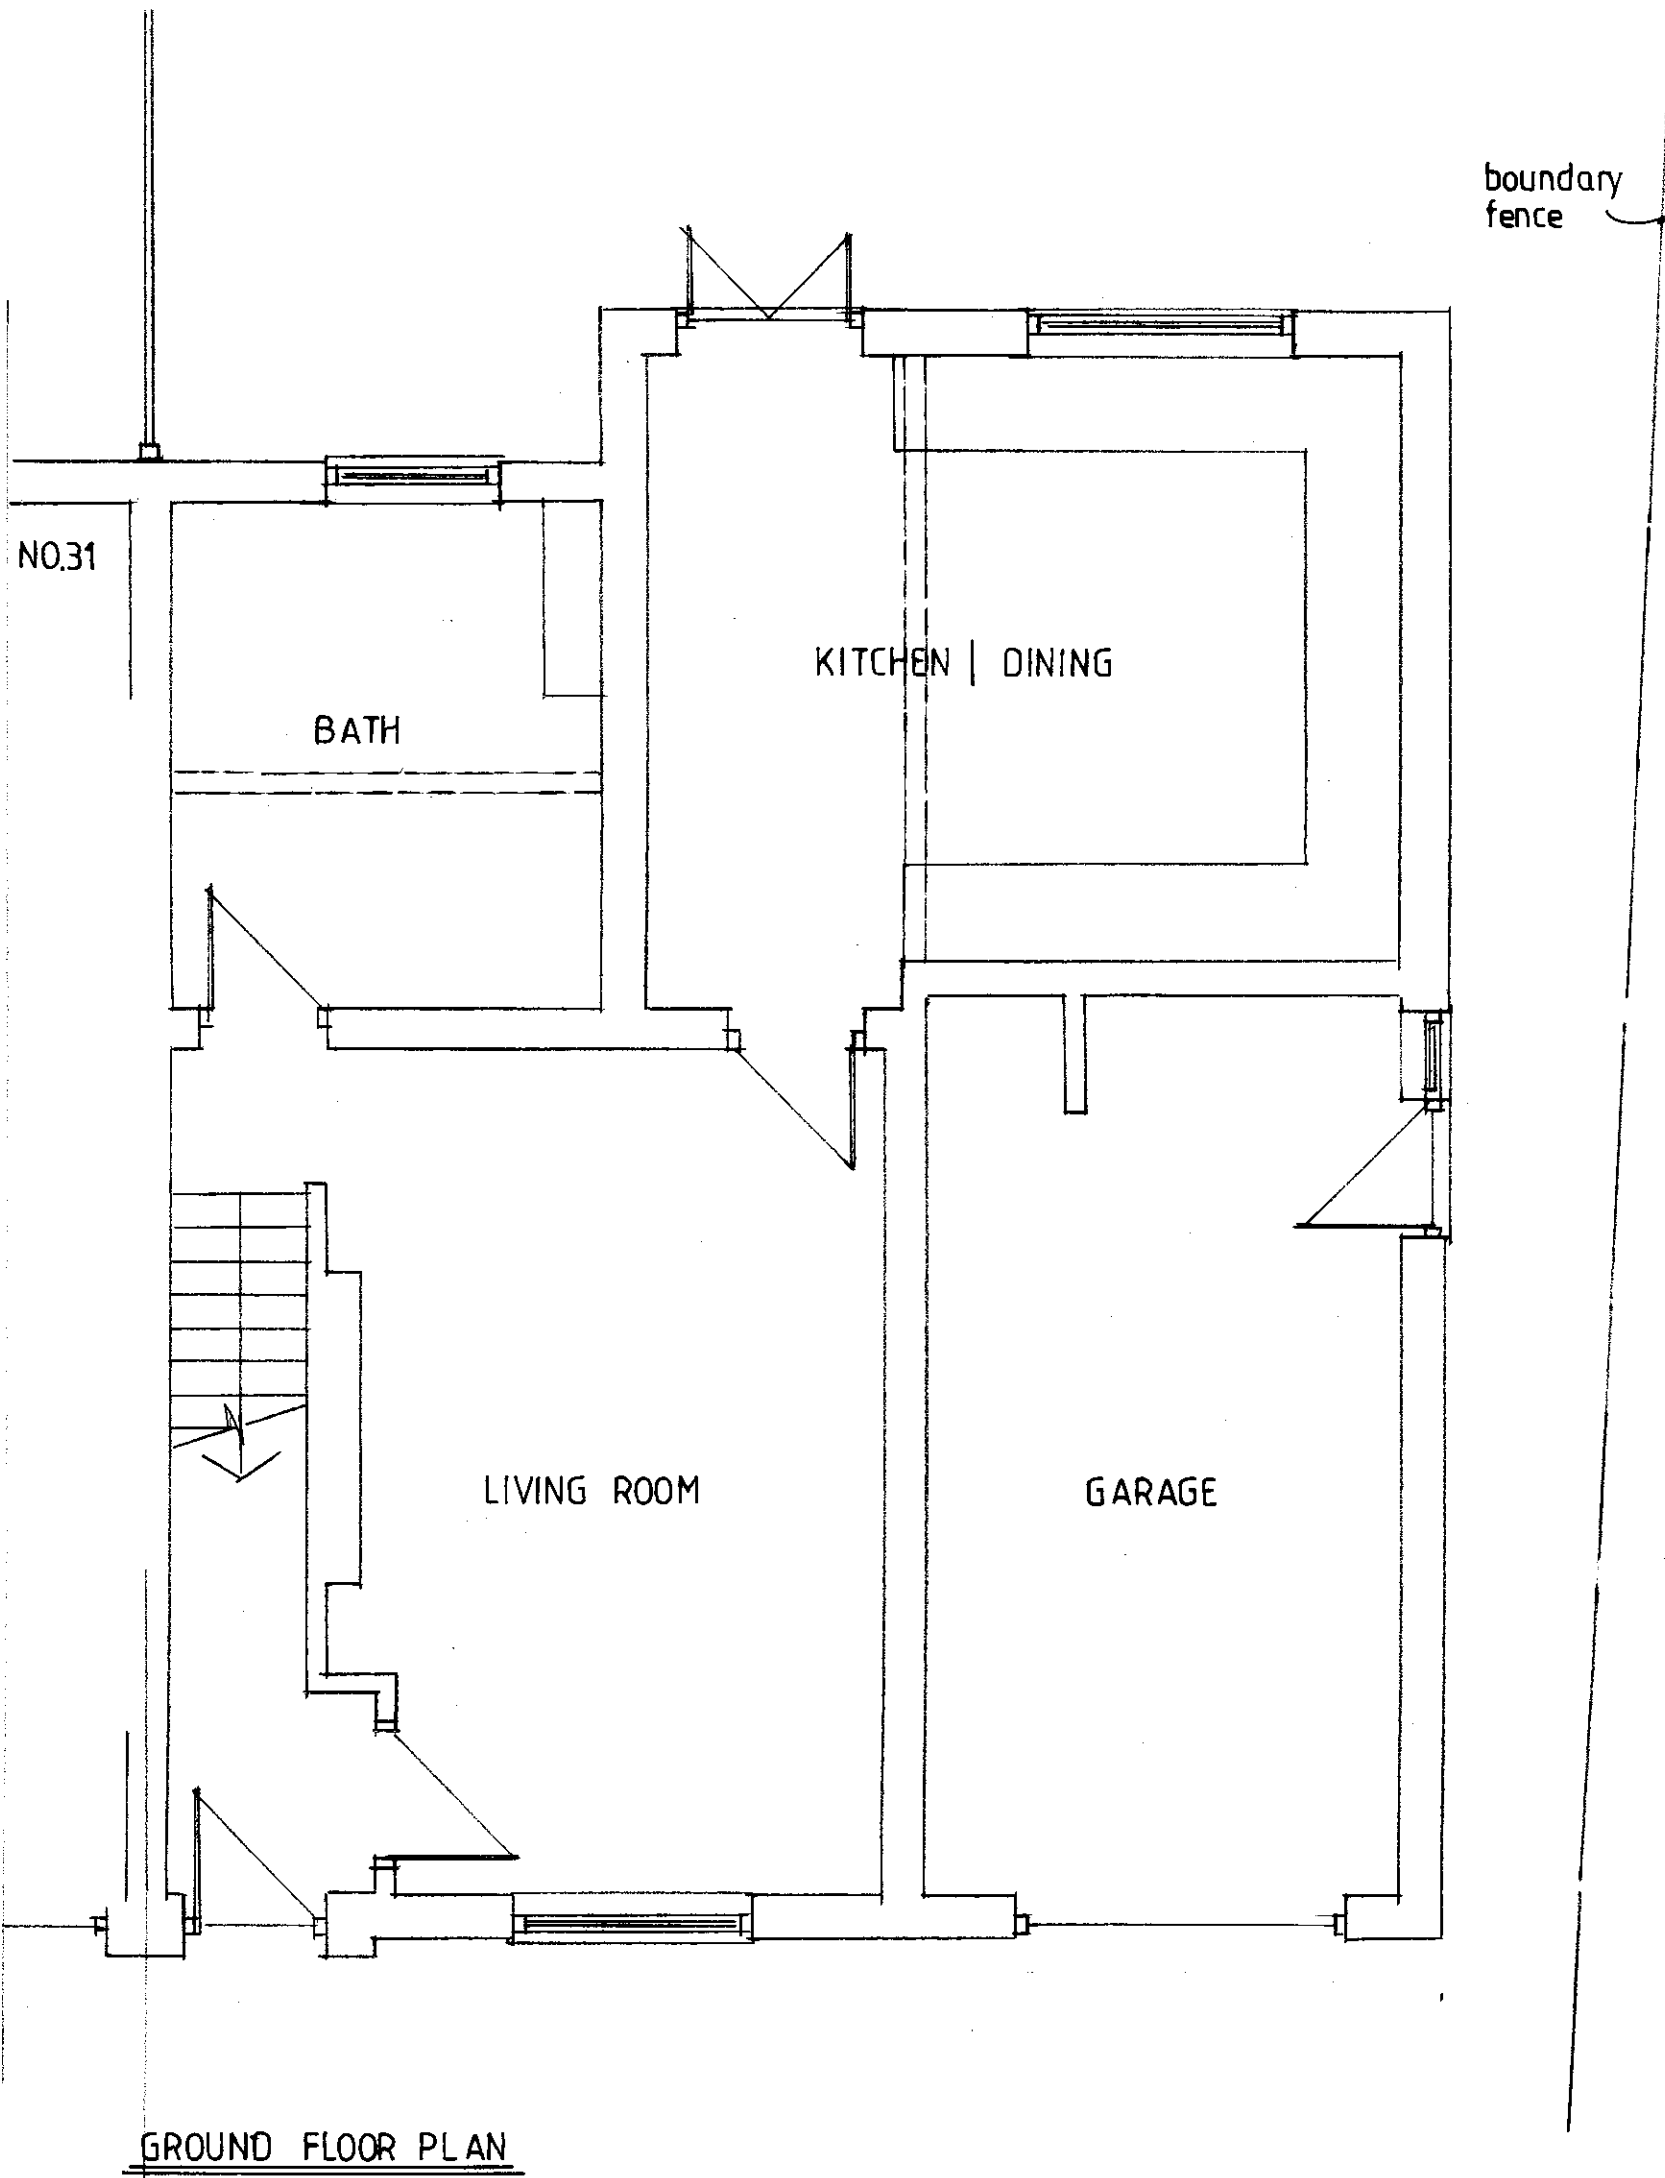


REVISION:	DATE:	NOTE:

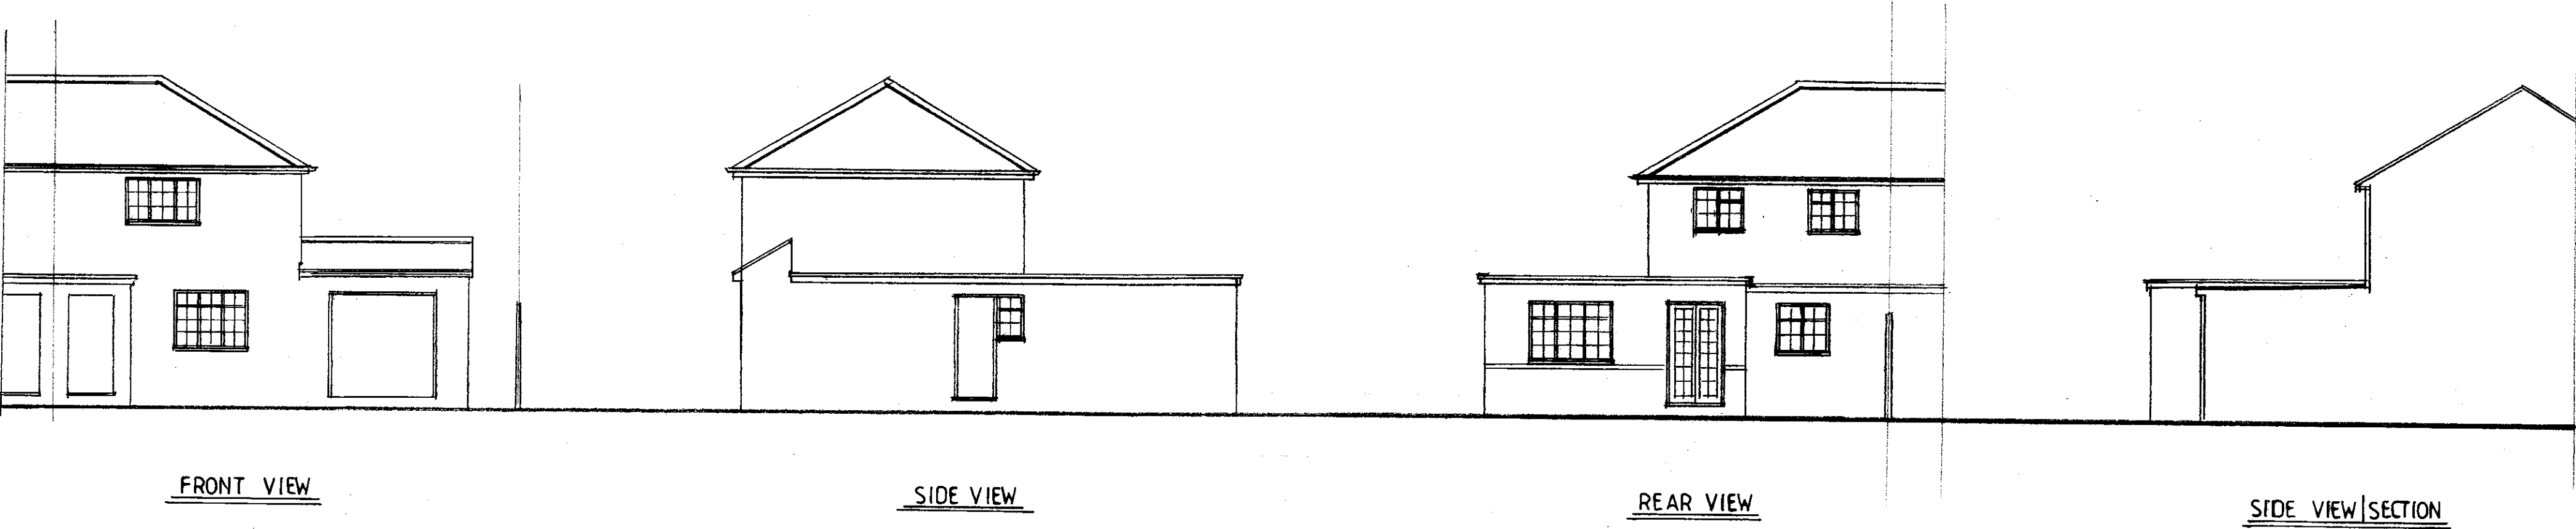

homeplans

Church Gardens, Church Hill, Harefield, Middlesex UB9 6DU

T: 01895 822488
E: patrick@homeplansharefield.com
W: www.homeplansharefield.com



CLIENT: MR & MRS ABSALOM

PROJECT: 29 PRIORY AVENUE
HAREFIELD

TITLE: EXISTING BUILDING
FLOOR PLANS & ELEVATIONS

DRG NO:
2107 |1

DATE:
FEB. 2020

SCALE:
1:50|1:100 AT A1

DRAWN:

Signature

Signature

Signature

