

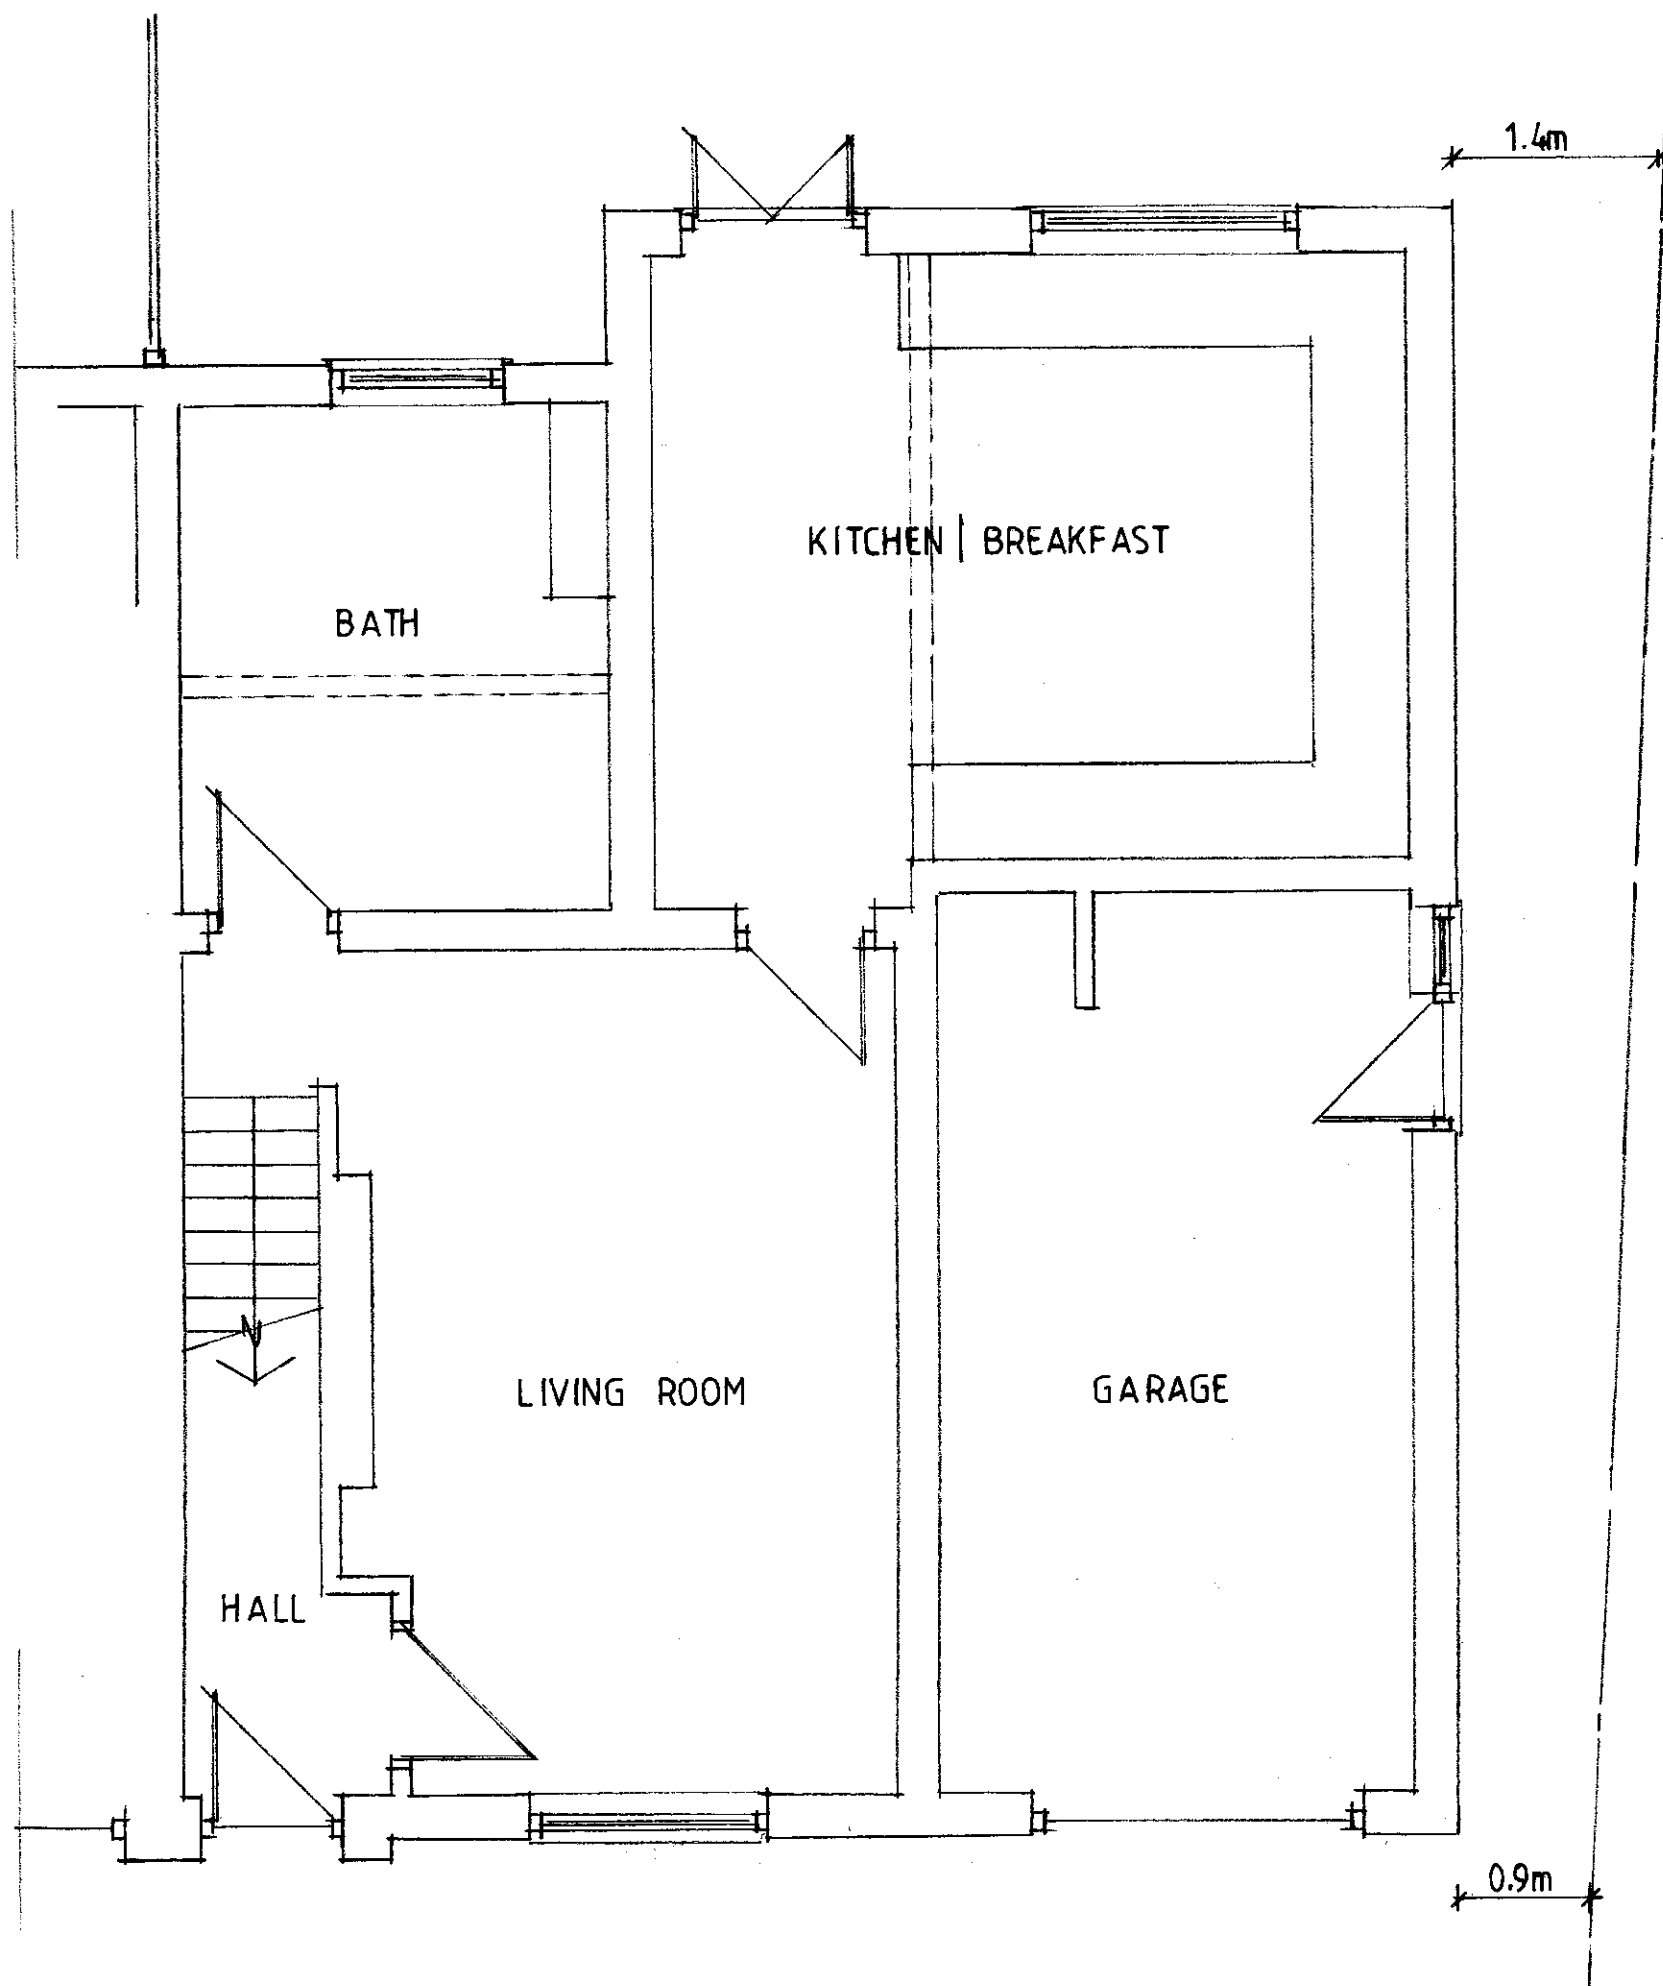


| REVISION: | DATE:     | NOTE:        |
|-----------|-----------|--------------|
| A         | Mar. 2020 | Plan amended |
|           |           |              |
|           |           |              |
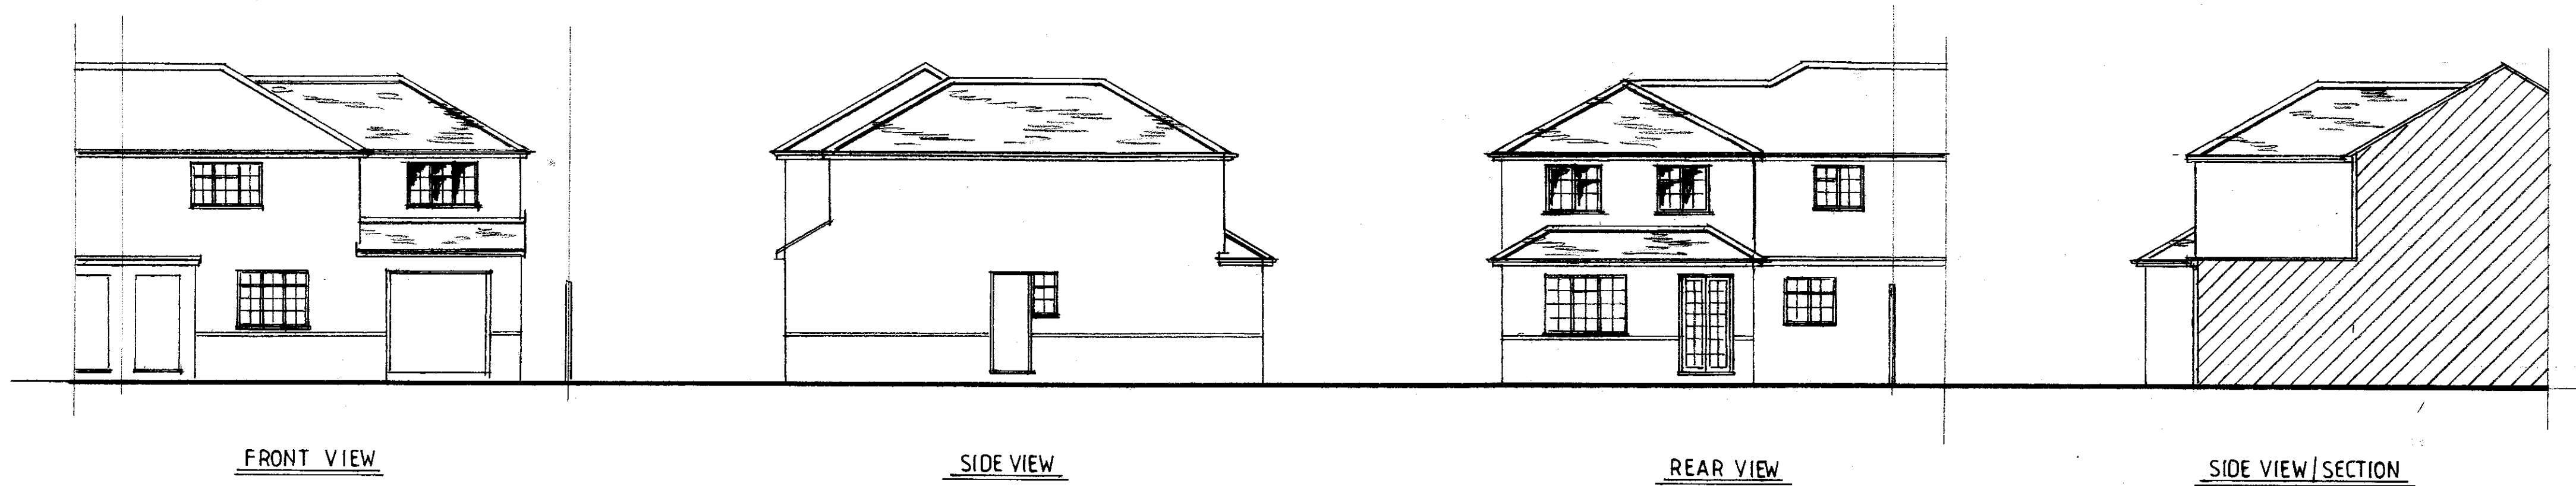

GROUND FLOOR PLAN (as existing)

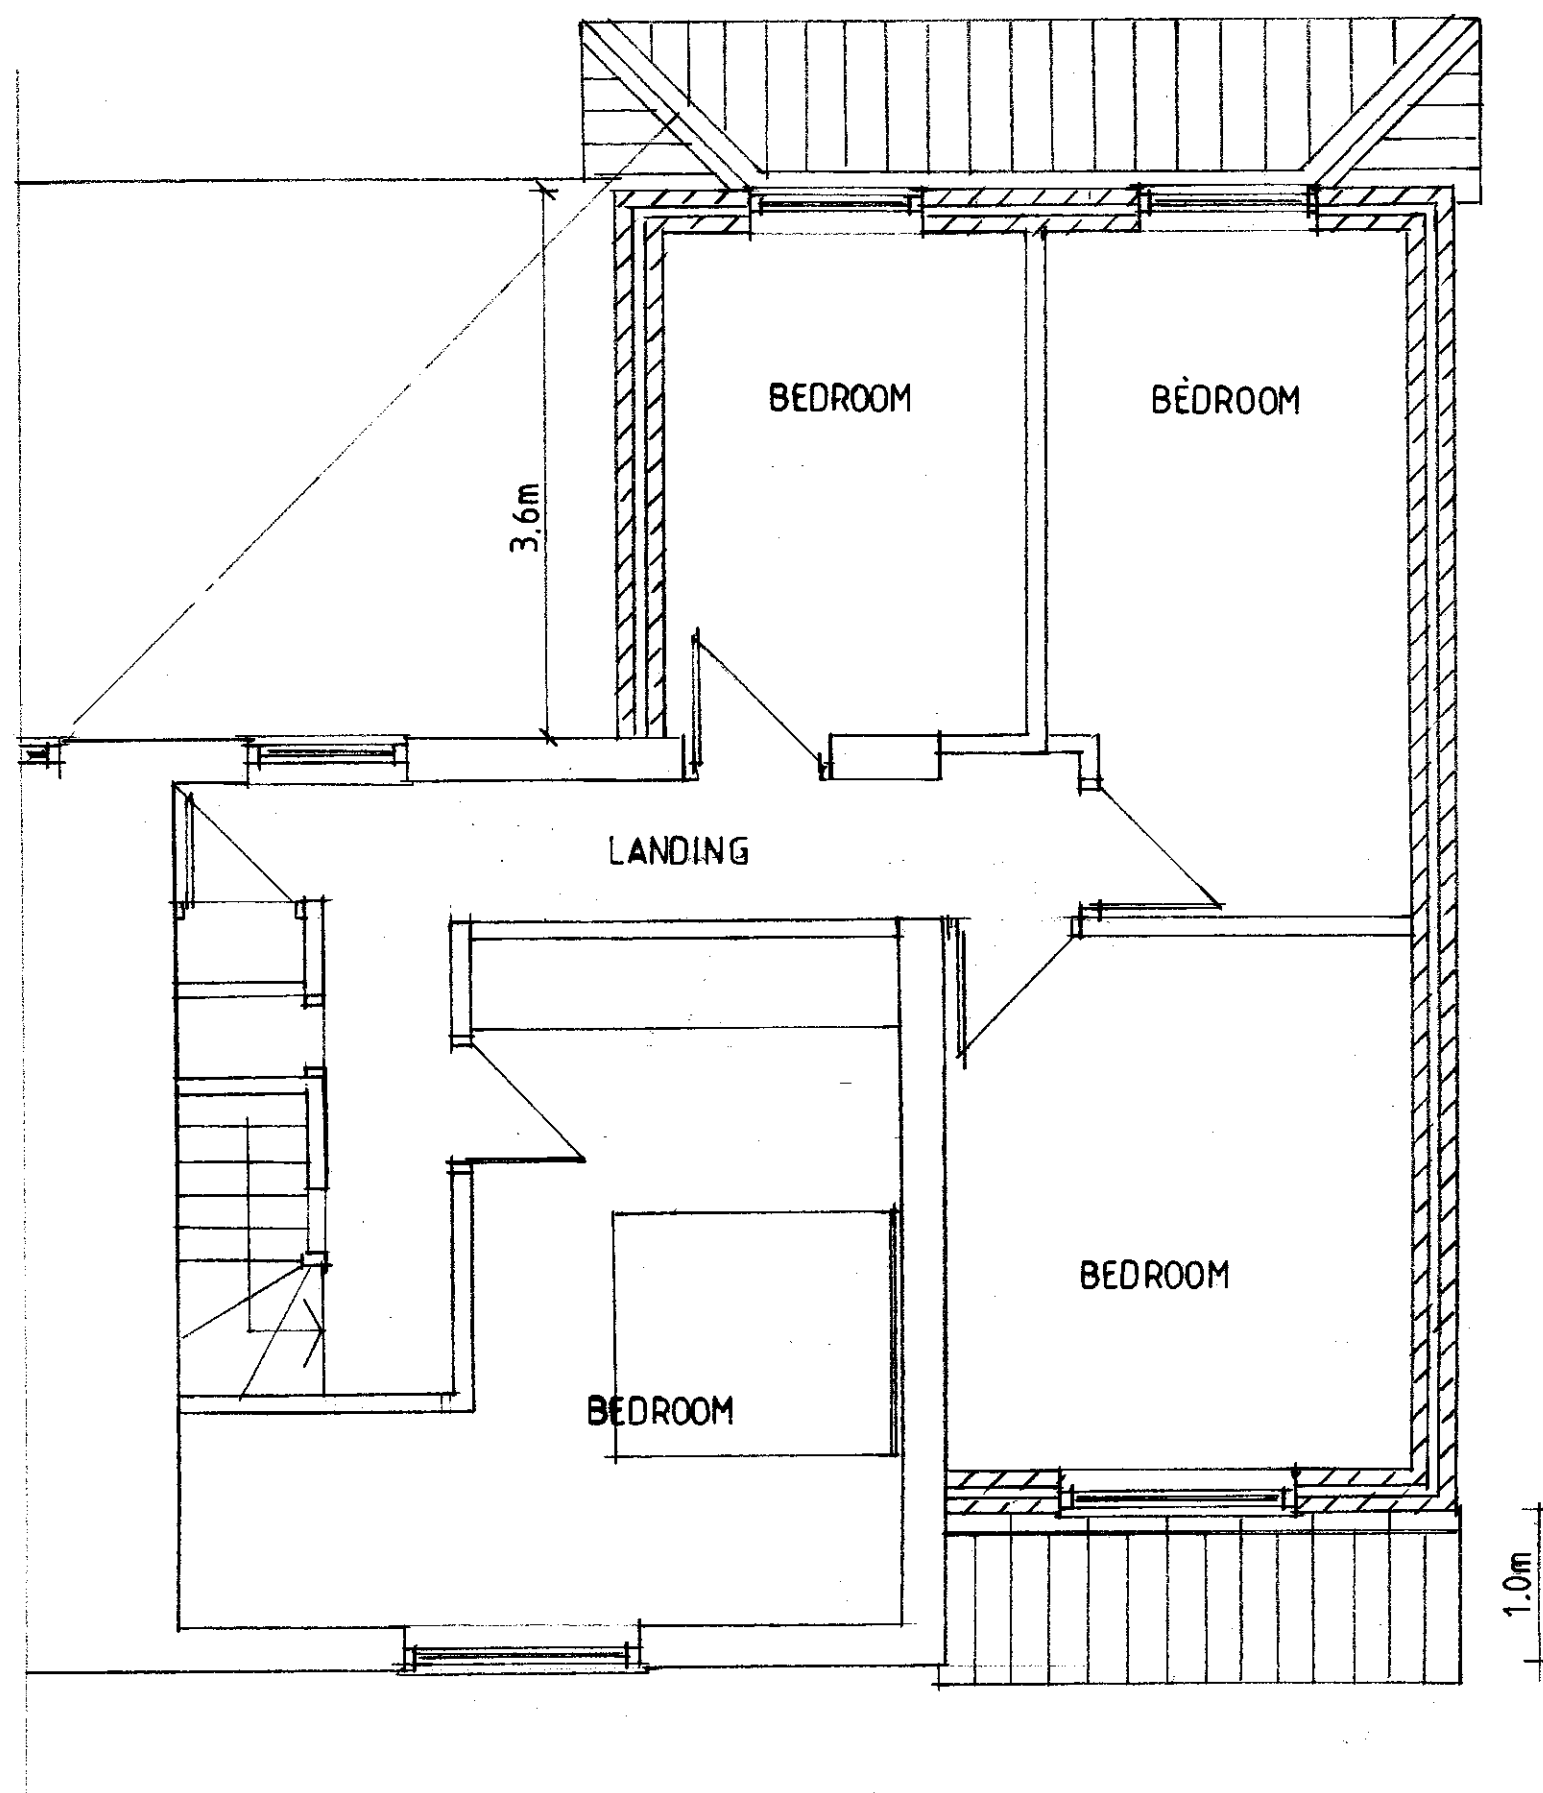

FIRST FLOOR PLAN (new work hatched)

homeplans

Church Gardens, Church Hill, Harefield, Middlesex UB9 6DU

T: 01895 822488  
E: patrick@homeplansharefield.com  
W: www.homeplansharefield.com



CLIENT: MR & MRS ABSALOM

PROJECT: 29 PRIORY AVENUE  
HAREFIELD

TITLE: DETAIL PROPOSAL - EXTENSION  
PLANS & ELEVATIONS

DRG NO:  
2107|2

DATE:  
FEB. 2020

SCALE:  
1:50 | 1:100 AT A1

DRAWN:

A

1 2 3 4 5 6 7 8 9 10 11 12

