


All work to comply with current building regulations and codes of practice

Do not scale from drawings
all dimensions to be checked on site before the start of any work

All Proposed External Materials to Match Existing External Materials

Any Proposed Windows to Flank wall to be Obscure Glazed and Non-Opening below 1.7m from FFL

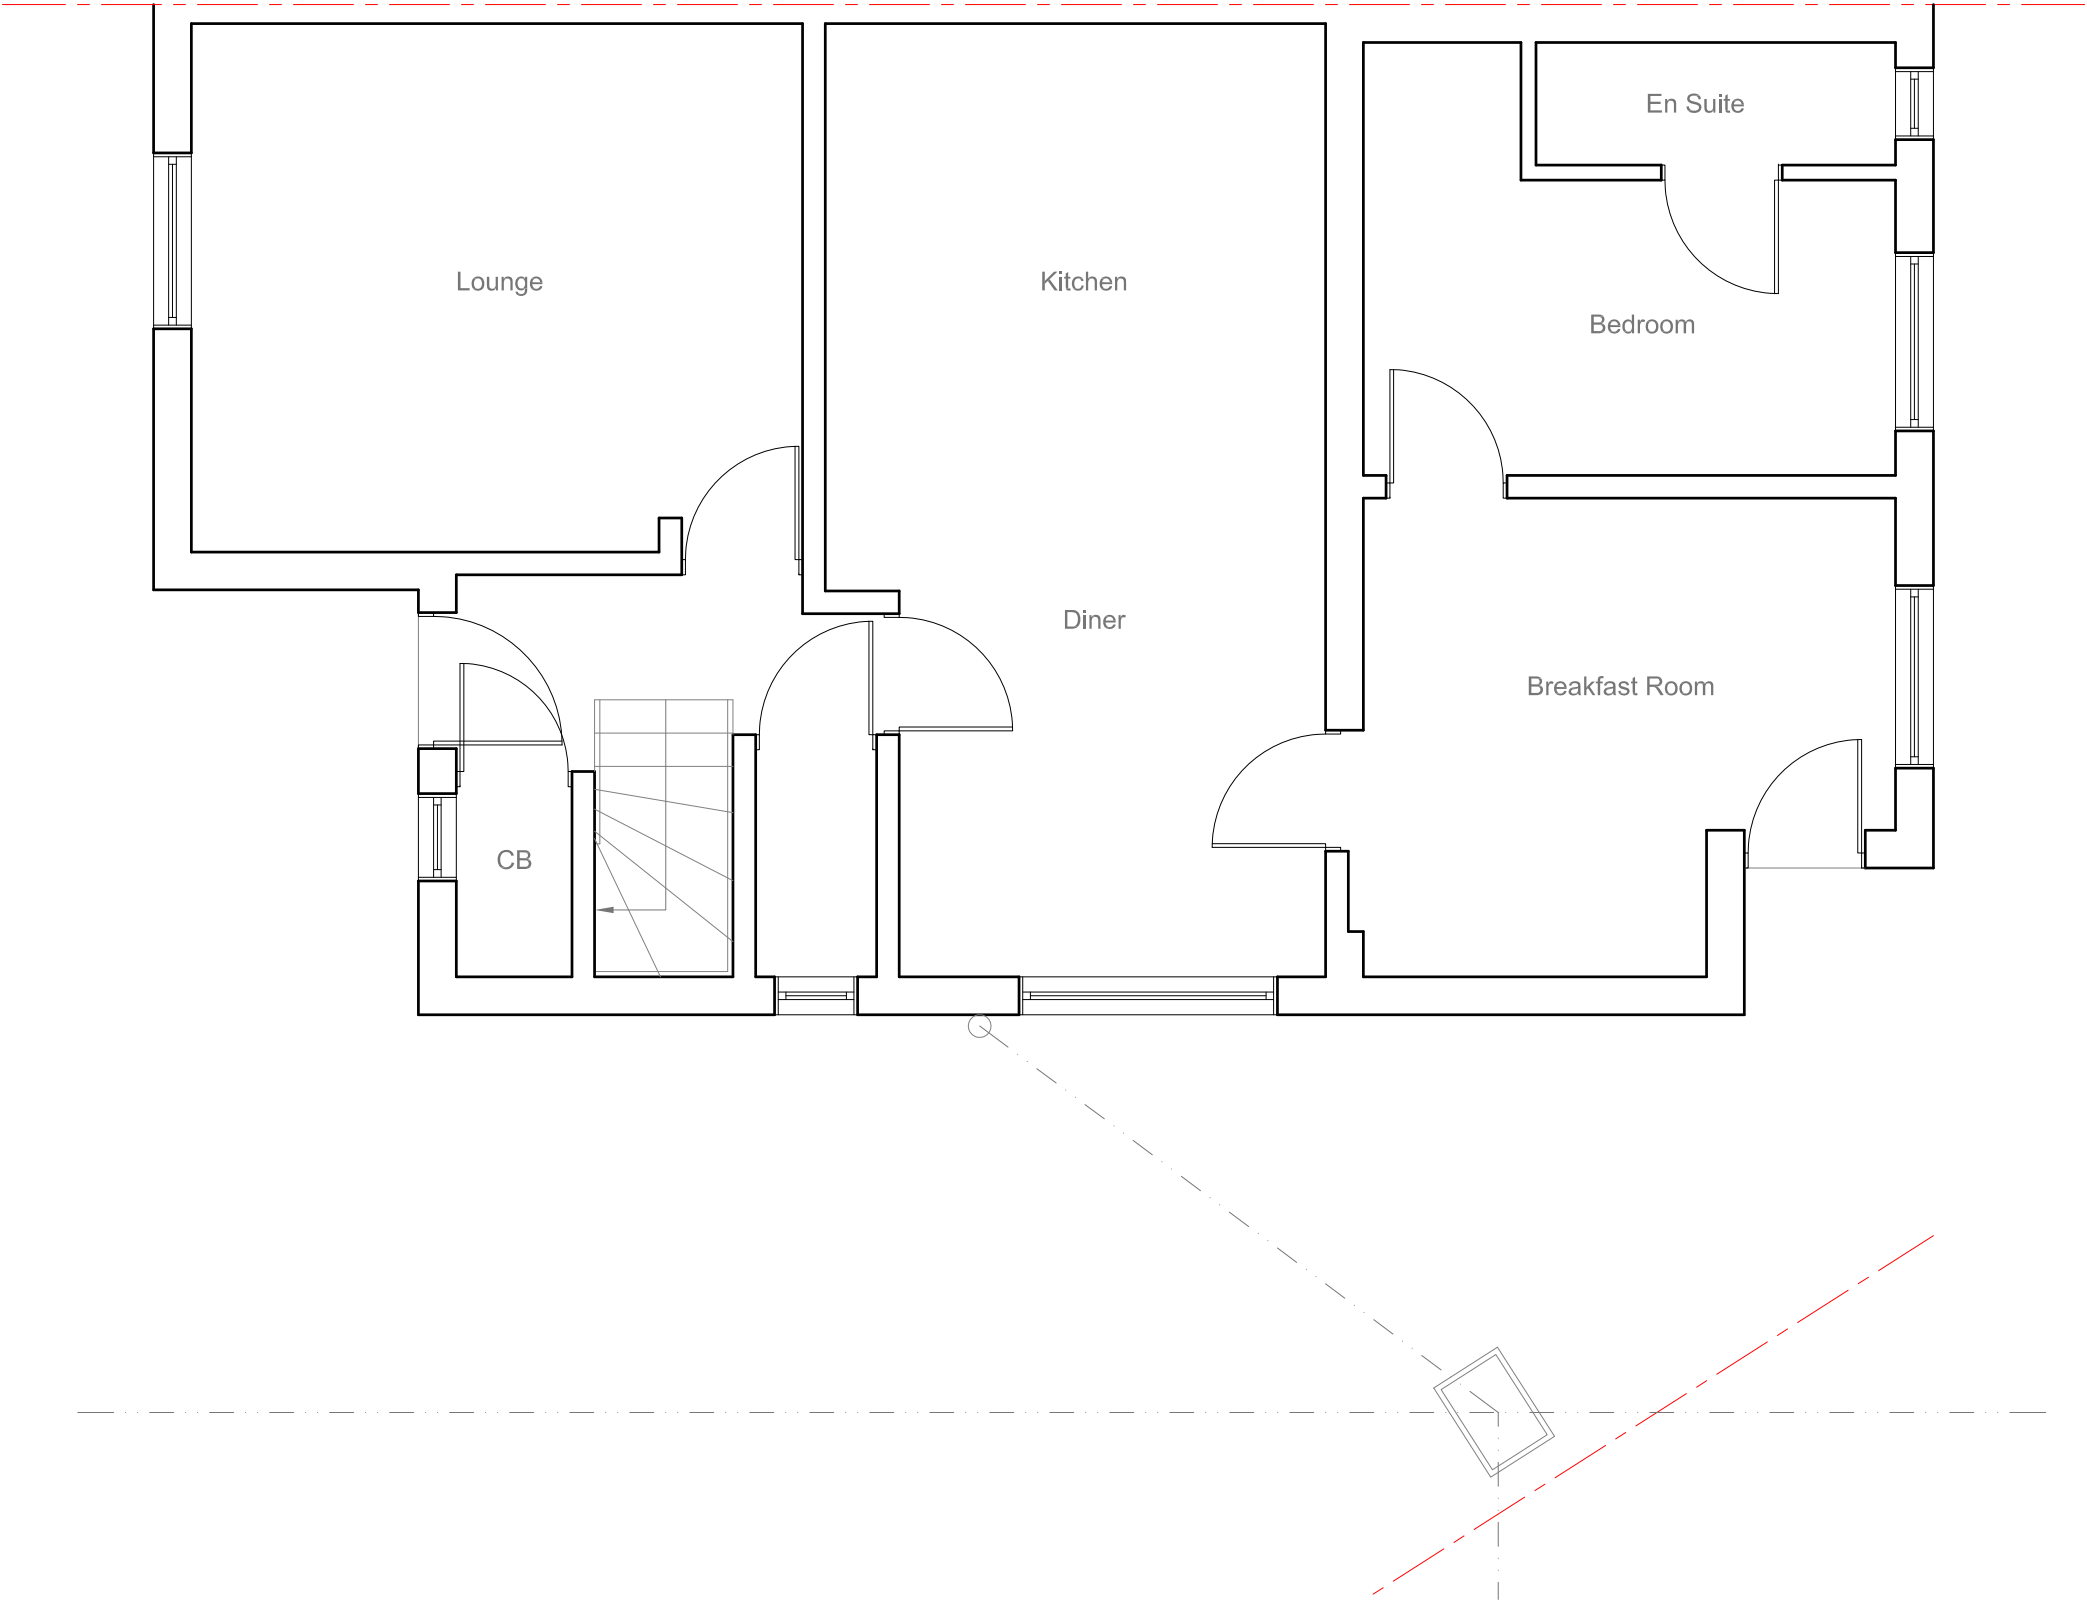



	<u>Site Address:</u> 20 Glebe Road Hayes UB3 2ED	<u>Drawing Content:</u> Existing Ground Floor Plan	<u>Drawings No:</u> 20gleberoad/2021/01	<u>Date Drawn:</u> 25th April 2021	Planning Issue	
	1	2	3	5	7	
			<u>Drawings Scale:</u> 1:50	<u>Drawn By:</u> KG	<u>Revision:</u>	
			4	6		8

All work to comply with current building regulations and codes of practice

Do not scale from drawings
all dimensions to be checked on site before the start of any work

All Proposed External Materials to Match Existing External Materials

Any Proposed Windows to Flank wall to be Obscure Glazed and Non-Opening below 1.7m from FFL

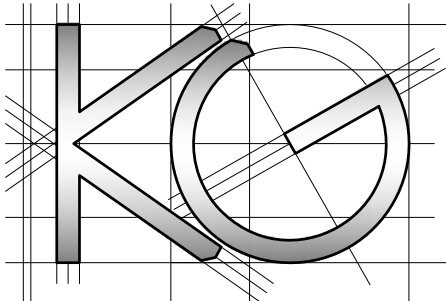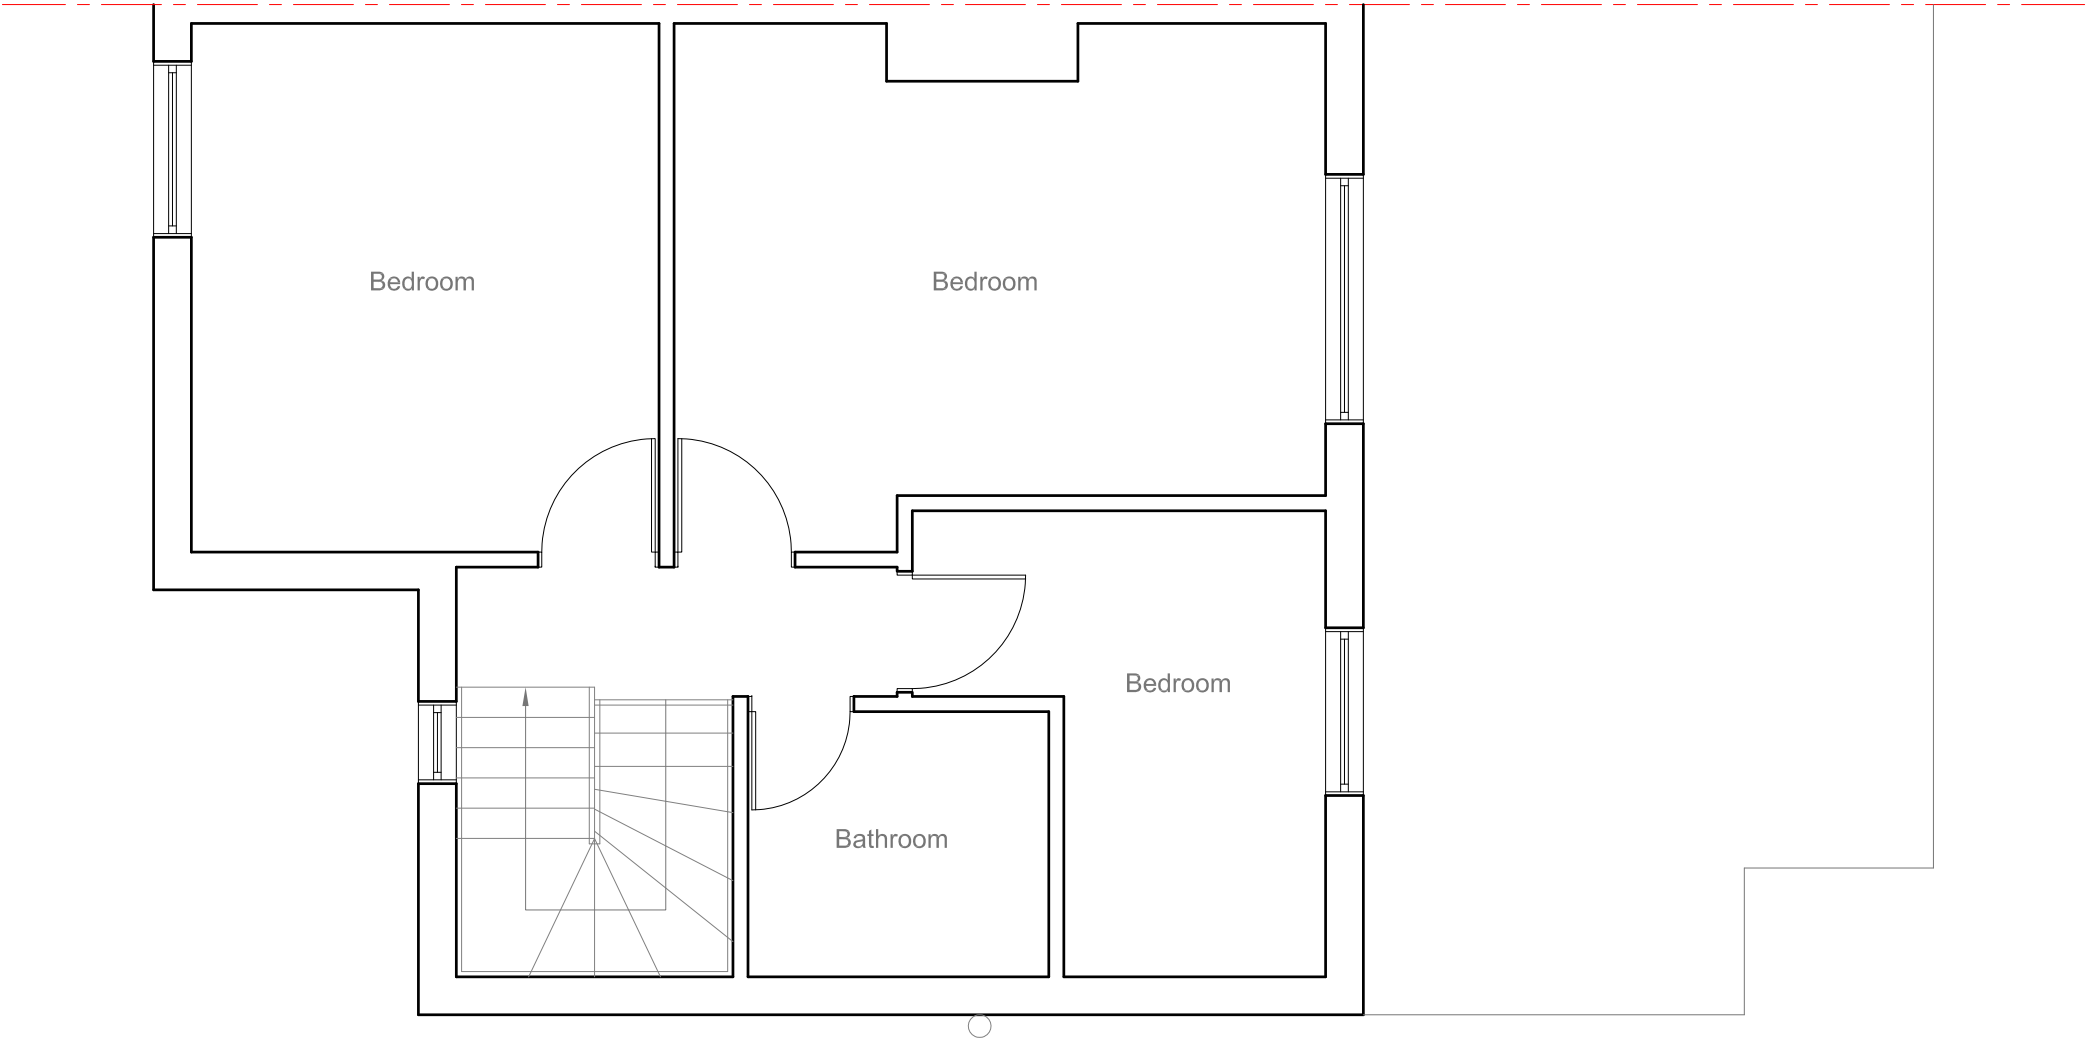


<u>Site Address:</u> 20 Glebe Road Hayes UB3 2ED	<u>Drawing Content:</u> Existing First Floor Plan	<u>Drawings No:</u> 20gleberoad/2021/02		<u>Date Drawn:</u> 25th April 2021		Planning Issue	
		3		5		7	
		<u>Drawings Scale:</u> 1:50		<u>Drawn By:</u> KG		<u>Revision:</u>	
1	2	4		6			8

All work to comply with current building regulations and codes of practice


Do not scale from drawings
all dimensions to be checked on site before the start of any work

All Proposed External Materials to Match Existing External Materials

Any Proposed Windows to Flank wall to be Obscure Glazed and Non-Opening below 1.7m from FFL

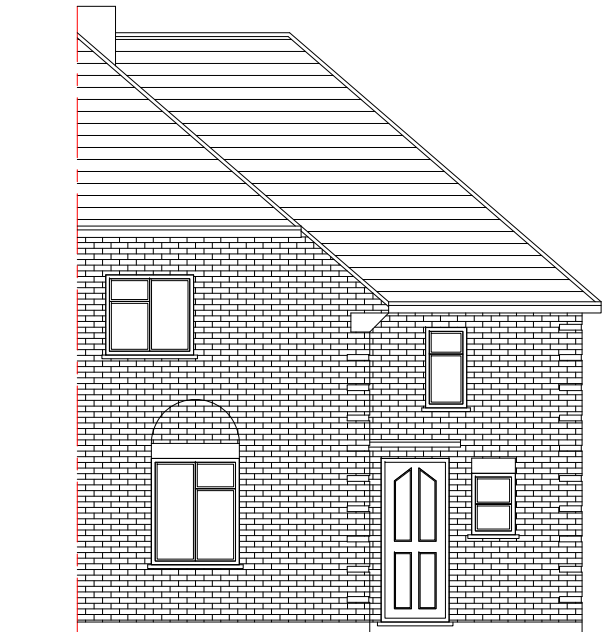


Existing Front Elevation
Scale 1:100

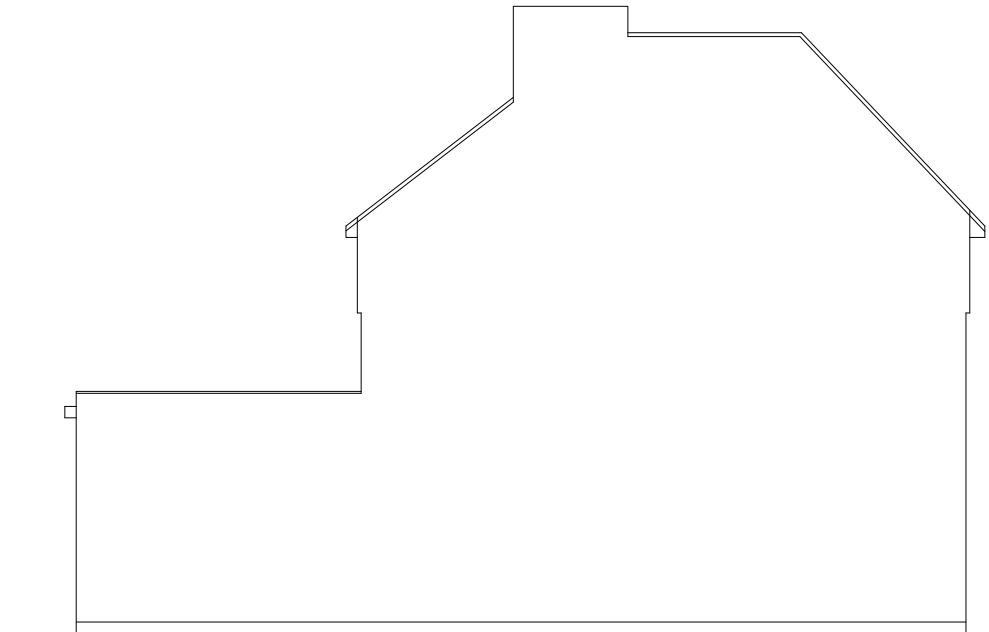


Existing Side Elevation
Scale 1:100



Existing Side Elevation
Scale 1:100

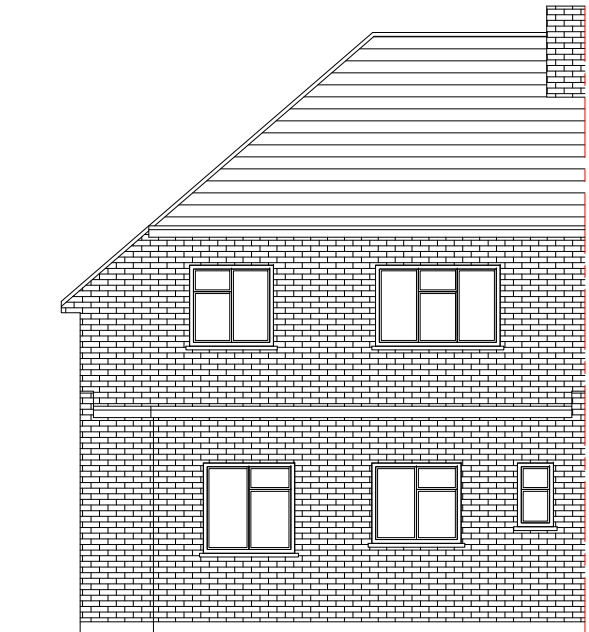

Existing Rear Elevation
Scale 1:100

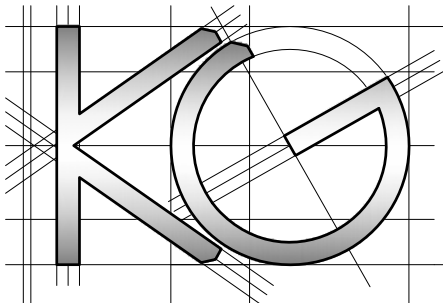

Site Address:

20 Glebe Road
Hayes
UB3 2ED

Drawing Content:

Existing Elevations

Drawings No:

20gleberoad/2021/03

Date Drawn:

25th April 2021

Planning Issue

Drawings Scale:

1:100

Drawn By:

KG

Revision:

A

07
21

7



8

All work to comply with current building regulations and codes of practice

Do not scale from drawings
all dimensions to be checked on site before the start of any work

All Proposed External Materials to Match Existing External Materials

Any Proposed Windows to Flank wall to be Obscure Glazed and Non-Opening below 1.7m from FFL

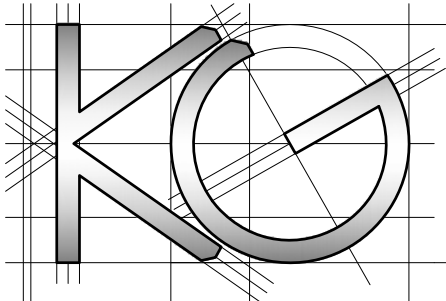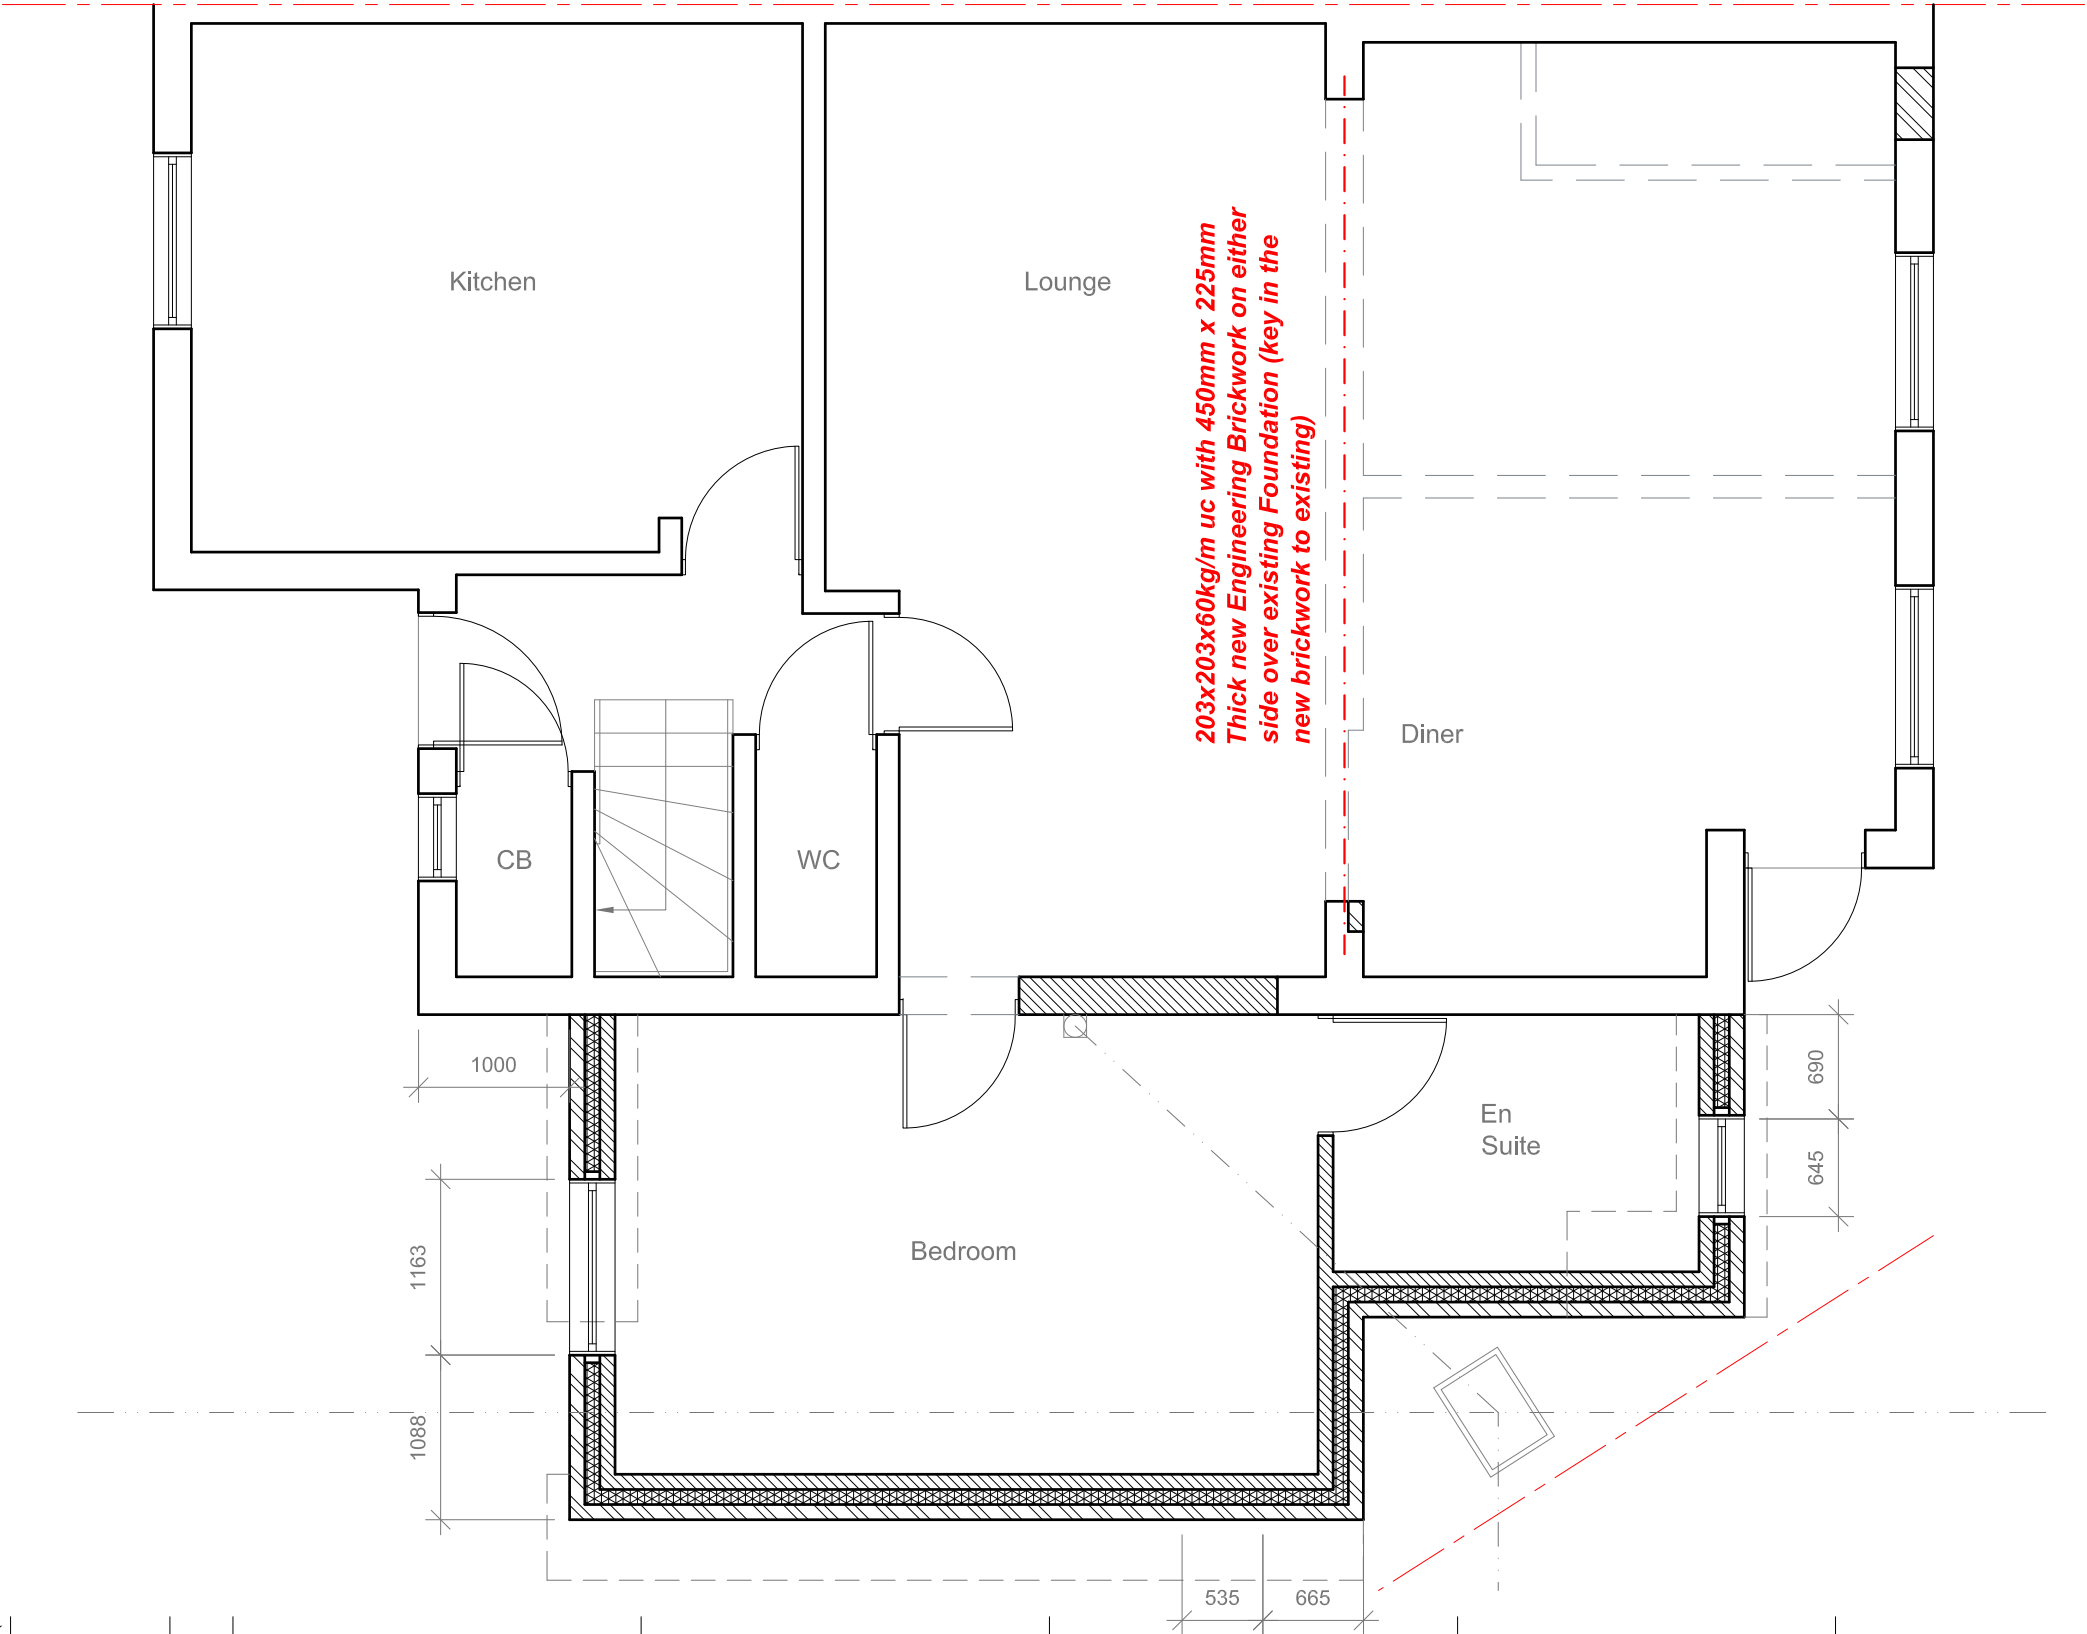



<u>Site Address:</u> 20 Glebe Road Hayes UB3 2ED	<u>Drawing Content:</u> Proposed Ground Floor Plan	<u>Drawings No:</u> 20gleberoad/2021/04		<u>Date Drawn:</u> 25th April 2021		Planning Issue	
		3		5		7	
		<u>Drawings Scale:</u> 1:50		<u>Drawn By:</u> KG		<u>Revision:</u>	
1	2	4		6		8	

All work to comply with current building regulations and codes of practice

Do not scale from drawings
all dimensions to be checked on site before the start of any work

All Proposed External Materials to Match Existing External Materials

Any Proposed Windows to Flank wall to be Obscure Glazed and Non-Opening below 1.7m from FFL

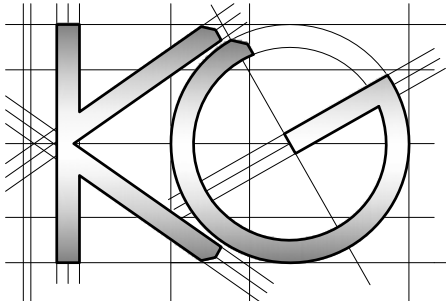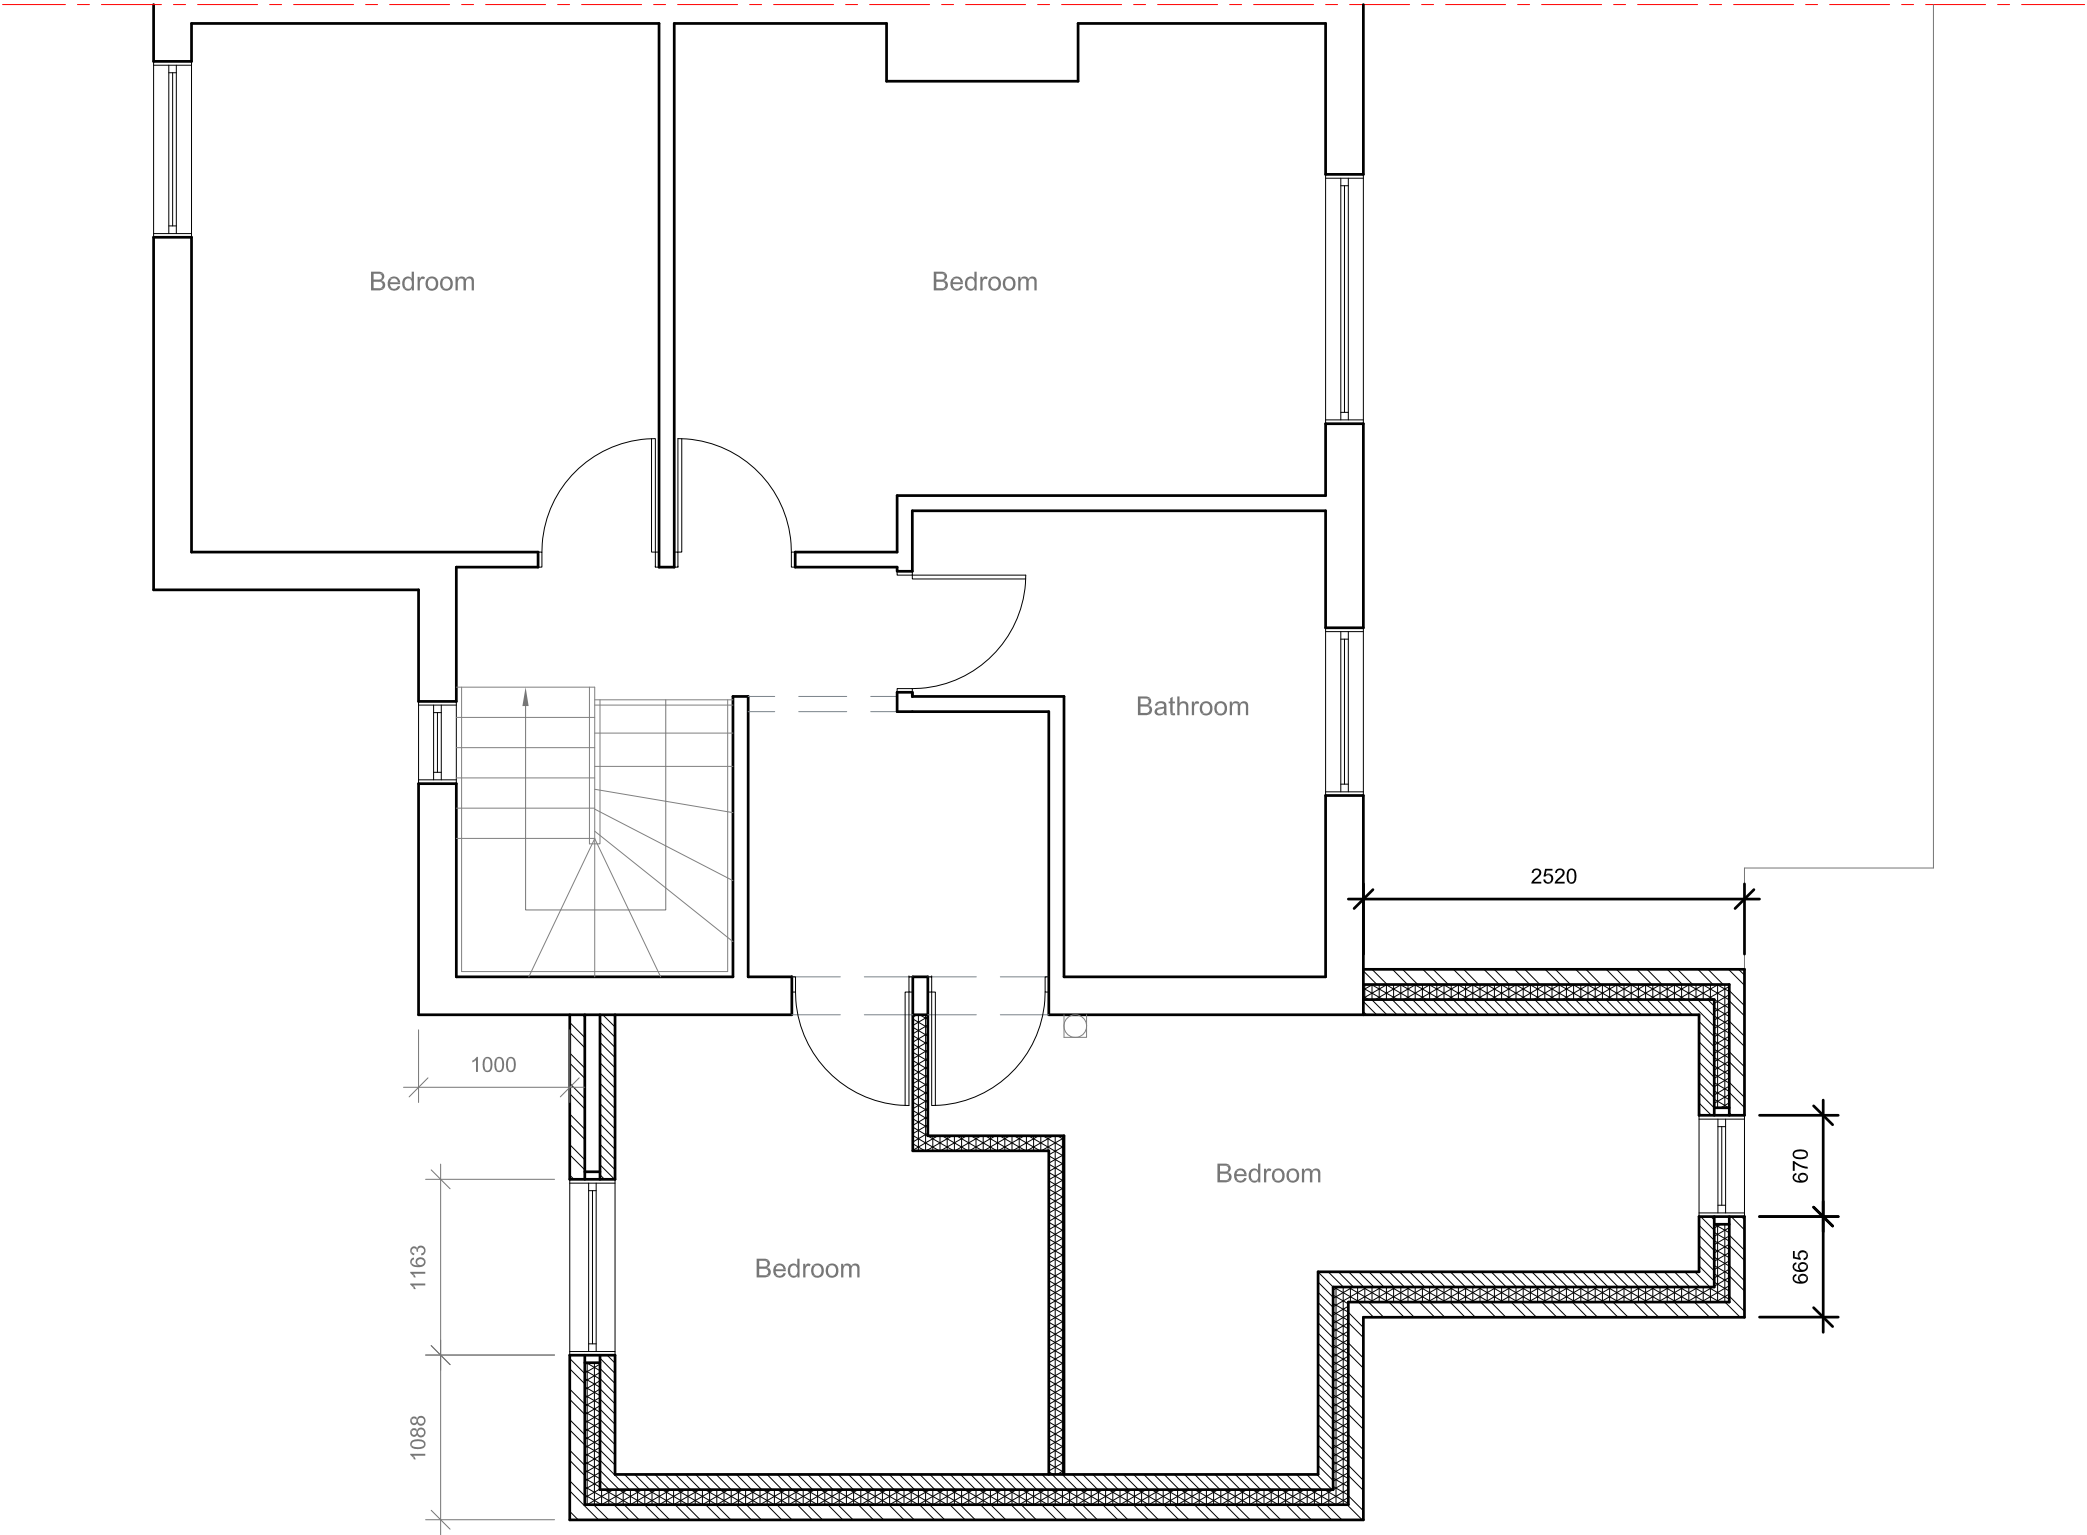



<u>Site Address:</u> 20 Glebe Road Hayes UB3 2ED	<u>Drawing Content:</u> Proposed First Floor Plan	<u>Drawings No:</u> 20gleberoad/2021/05		<u>Date Drawn:</u> 25th April 2021		Planning Issue	
		3		5		7	
		<u>Drawings Scale:</u> 1:50		<u>Drawn By:</u> KG		<u>Revision:</u>	
1	2	4	6				8

All work to comply with current building regulations and codes of practice

Do not scale from drawings
all dimensions to be checked on site before the start of any work

All Proposed External Materials to Match Existing External Materials

Any Proposed Windows to Flank wall to be Obscure Glazed and Non-Opening below 1.7m from FFL

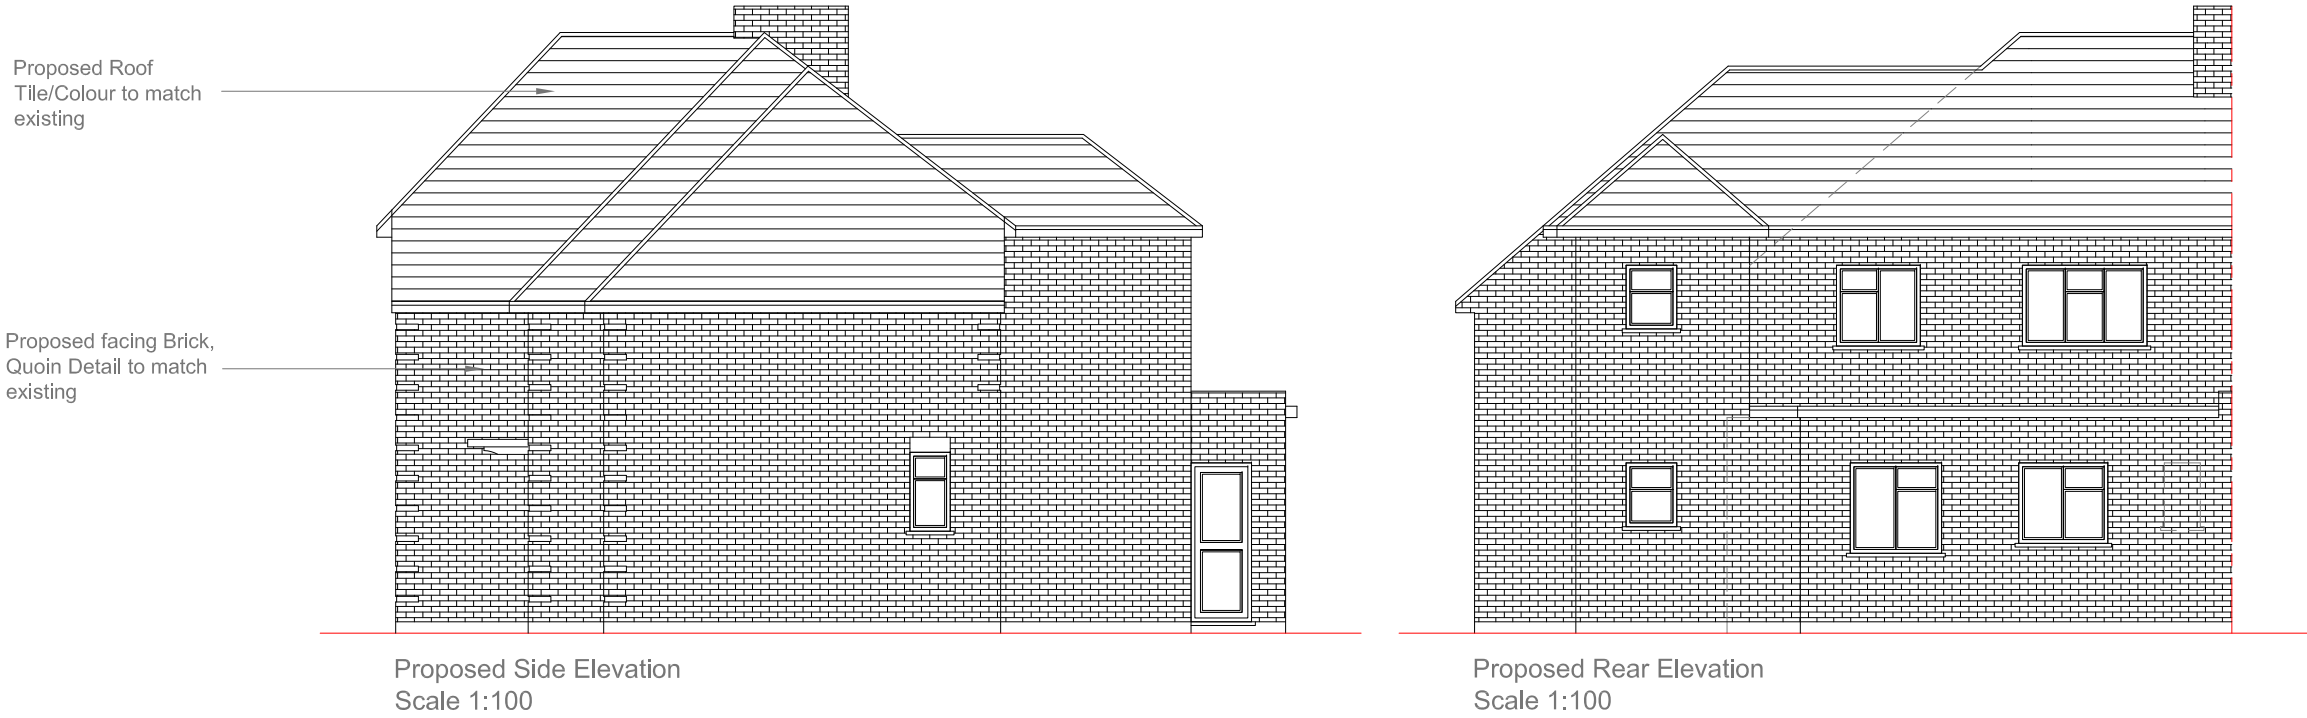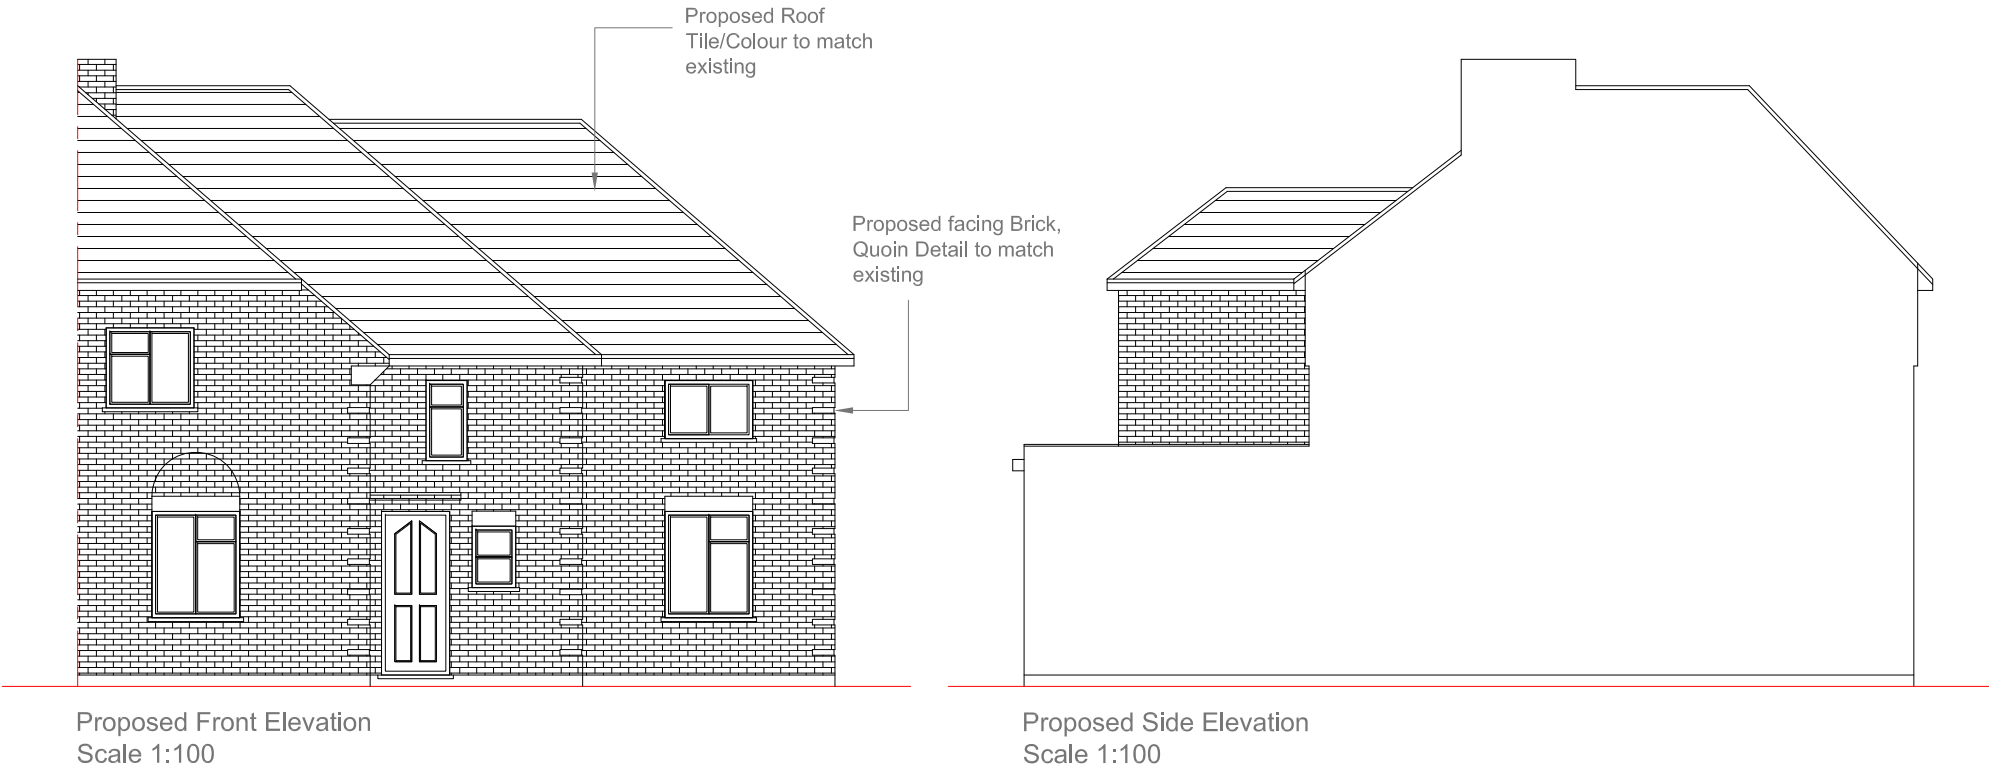

	<u>Site Address:</u> 20 Glebe Road Hayes UB3 2ED		<u>Drawing Content:</u> Proposed Elevations		<u>Drawings No:</u> 20gleberoad/2021/06		<u>Date Drawn:</u> 25th April 2021		Planning Issue			
	1		2		3		5		7			
					<u>Drawings Scale:</u> 1:100		<u>Drawn By:</u> KG		<u>Revision:</u>		A	
				4		6				07 21		8