




EAST ELEVATION




SOUTH ELEVATION




WEST ELEVATION

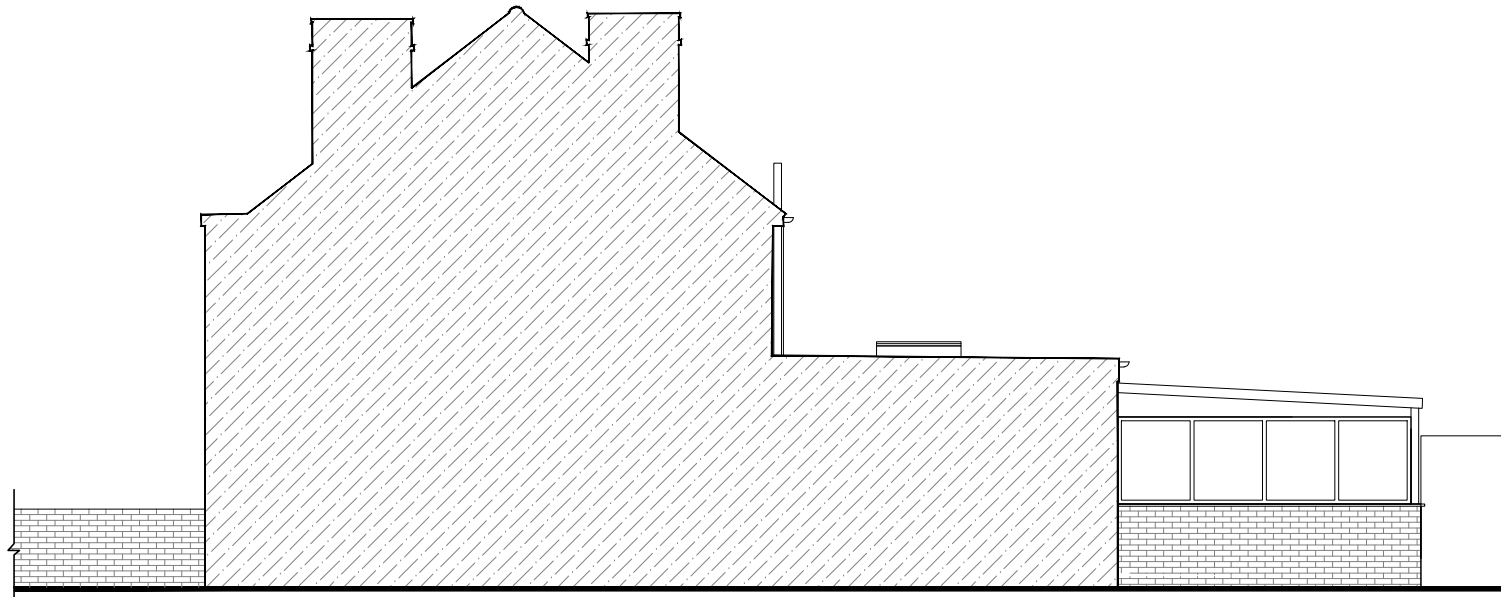

NORTH ELEVATION

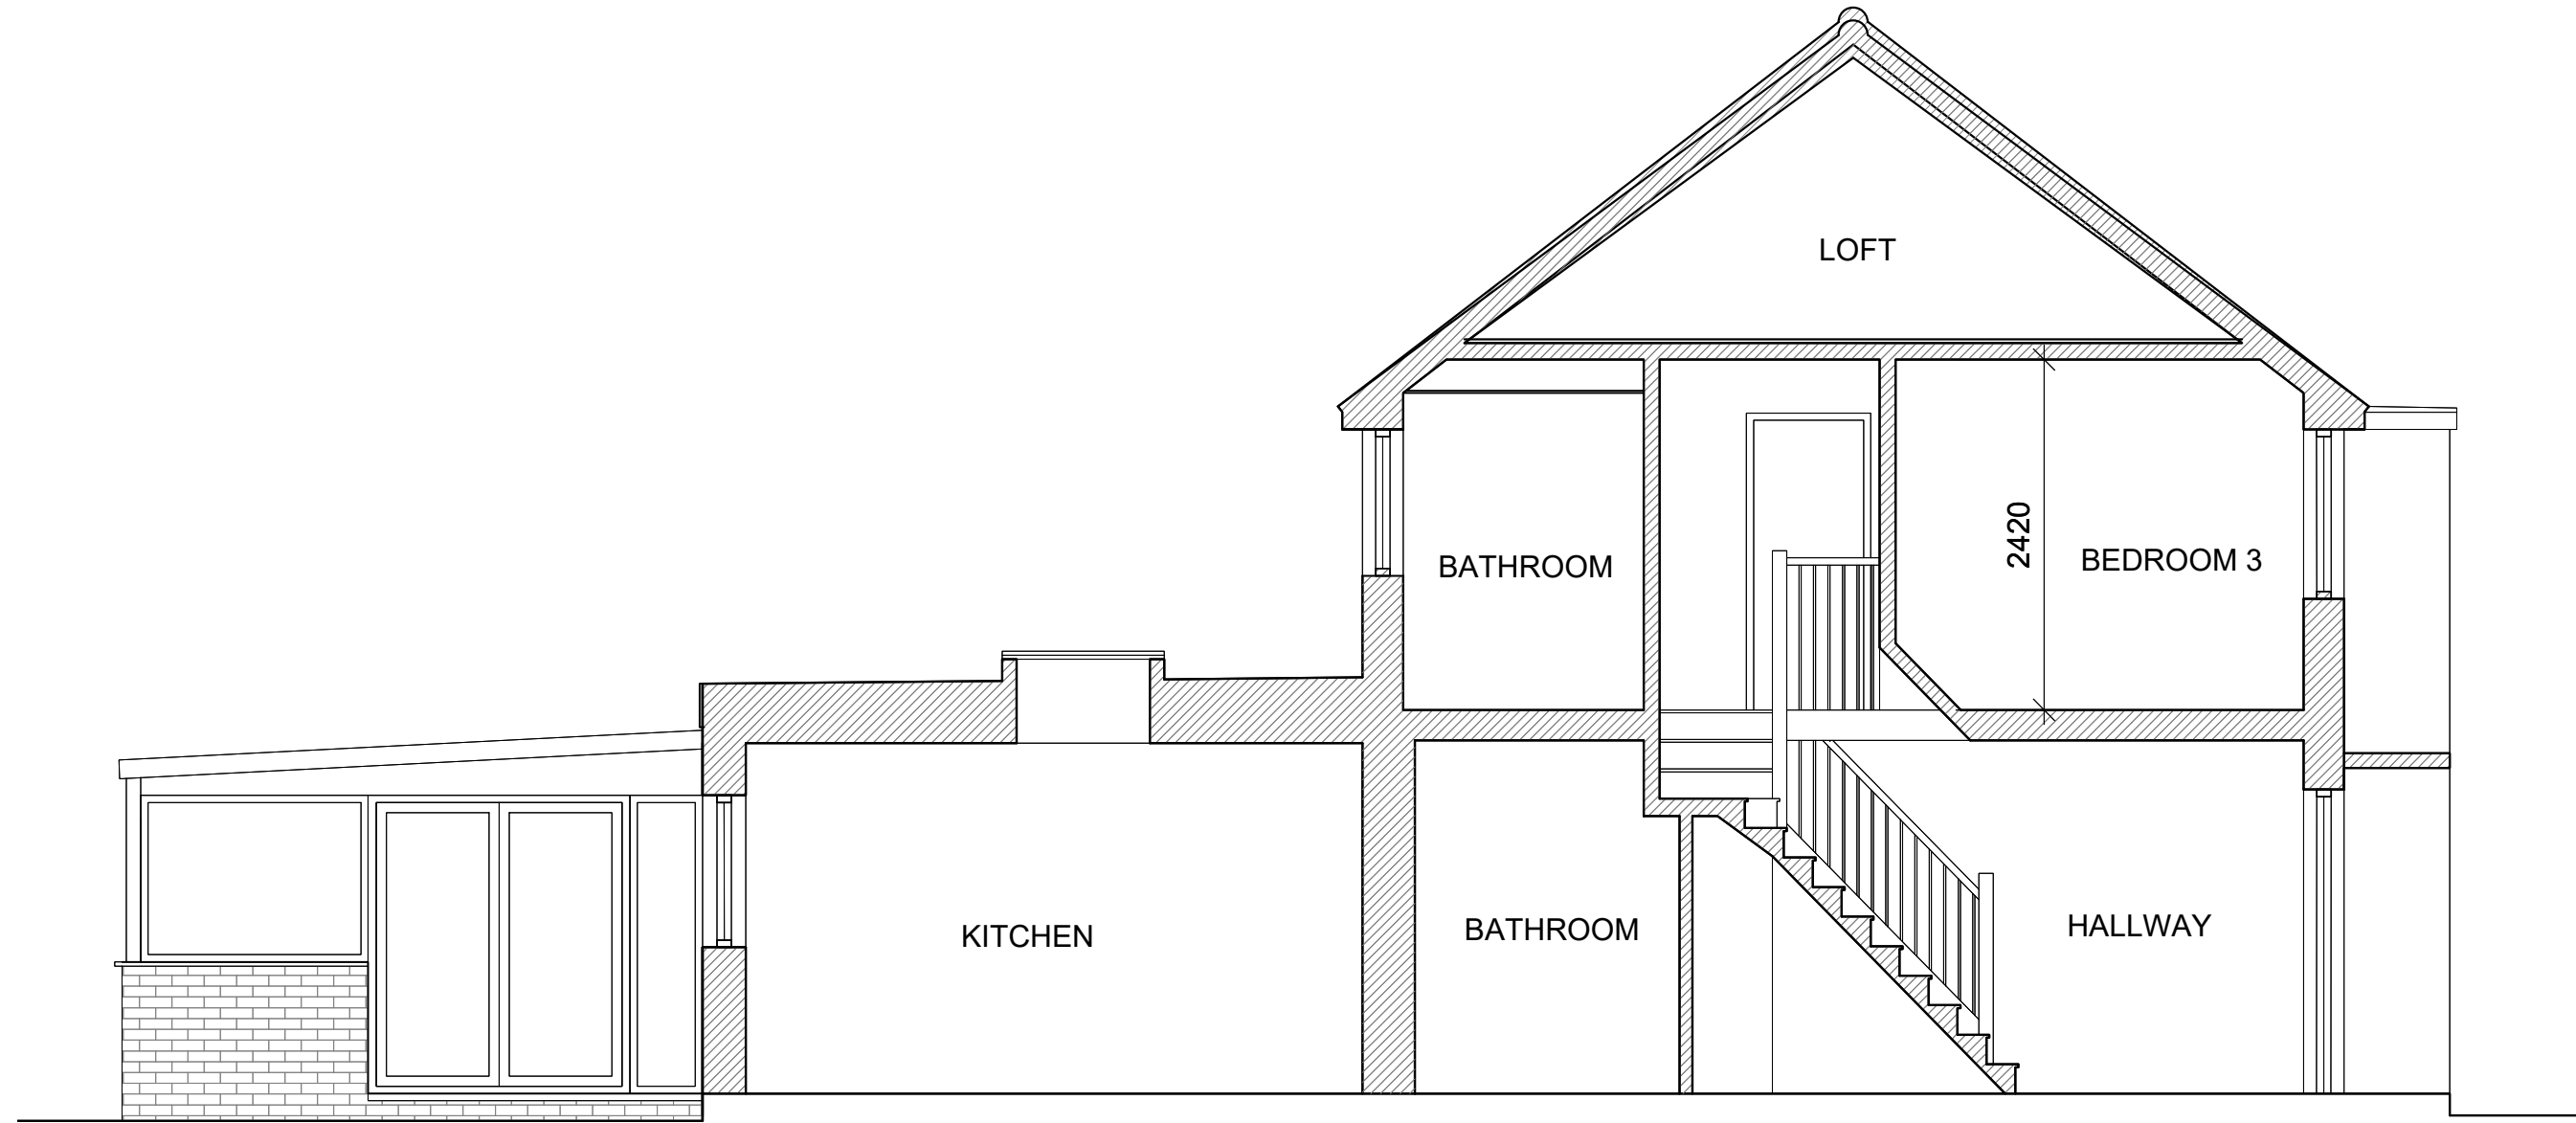

SECTION A-A

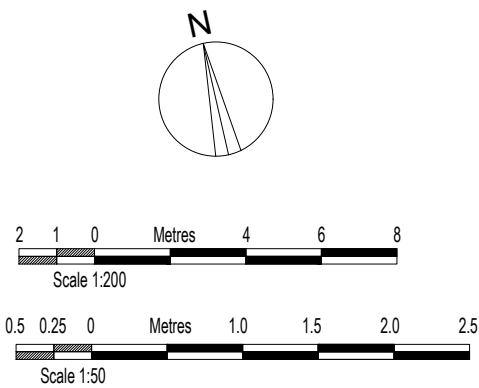

| AMENDMENTS                                     | DATE | REV. |
|------------------------------------------------|------|------|
| COPYRIGHT RESERVED                             |      |      |
| ALL SCALED DIMENSIONS MUST BE VERIFIED ON SITE |      |      |

|                                     |
|-------------------------------------|
| JOB                                 |
| 61 MORAY AVENUE<br>HAYES<br>UB3 2AX |
| CLIENT                              |
| JOHNNY THAPAR                       |
| DRAWING                             |
| EXISTING ELEVATIONS AND SECTION     |

|                                                                    |
|--------------------------------------------------------------------|
| DALE VENN ARCHITECTS                                               |
| Architects, Planners & Surveyors                                   |
| HIGH HOUSE, HARLINGTON ROAD,<br>HILLINGDON, MIDDLESEX 01895-237345 |

|                     |             |      |
|---------------------|-------------|------|
| SCALE AS SHOWN @ A1 | DRAWING No. | REV. |
| DATE MAR '22        | 5064-5      |      |
| DRAWN LK            |             |      |
| CHECKED DV          |             |      |