




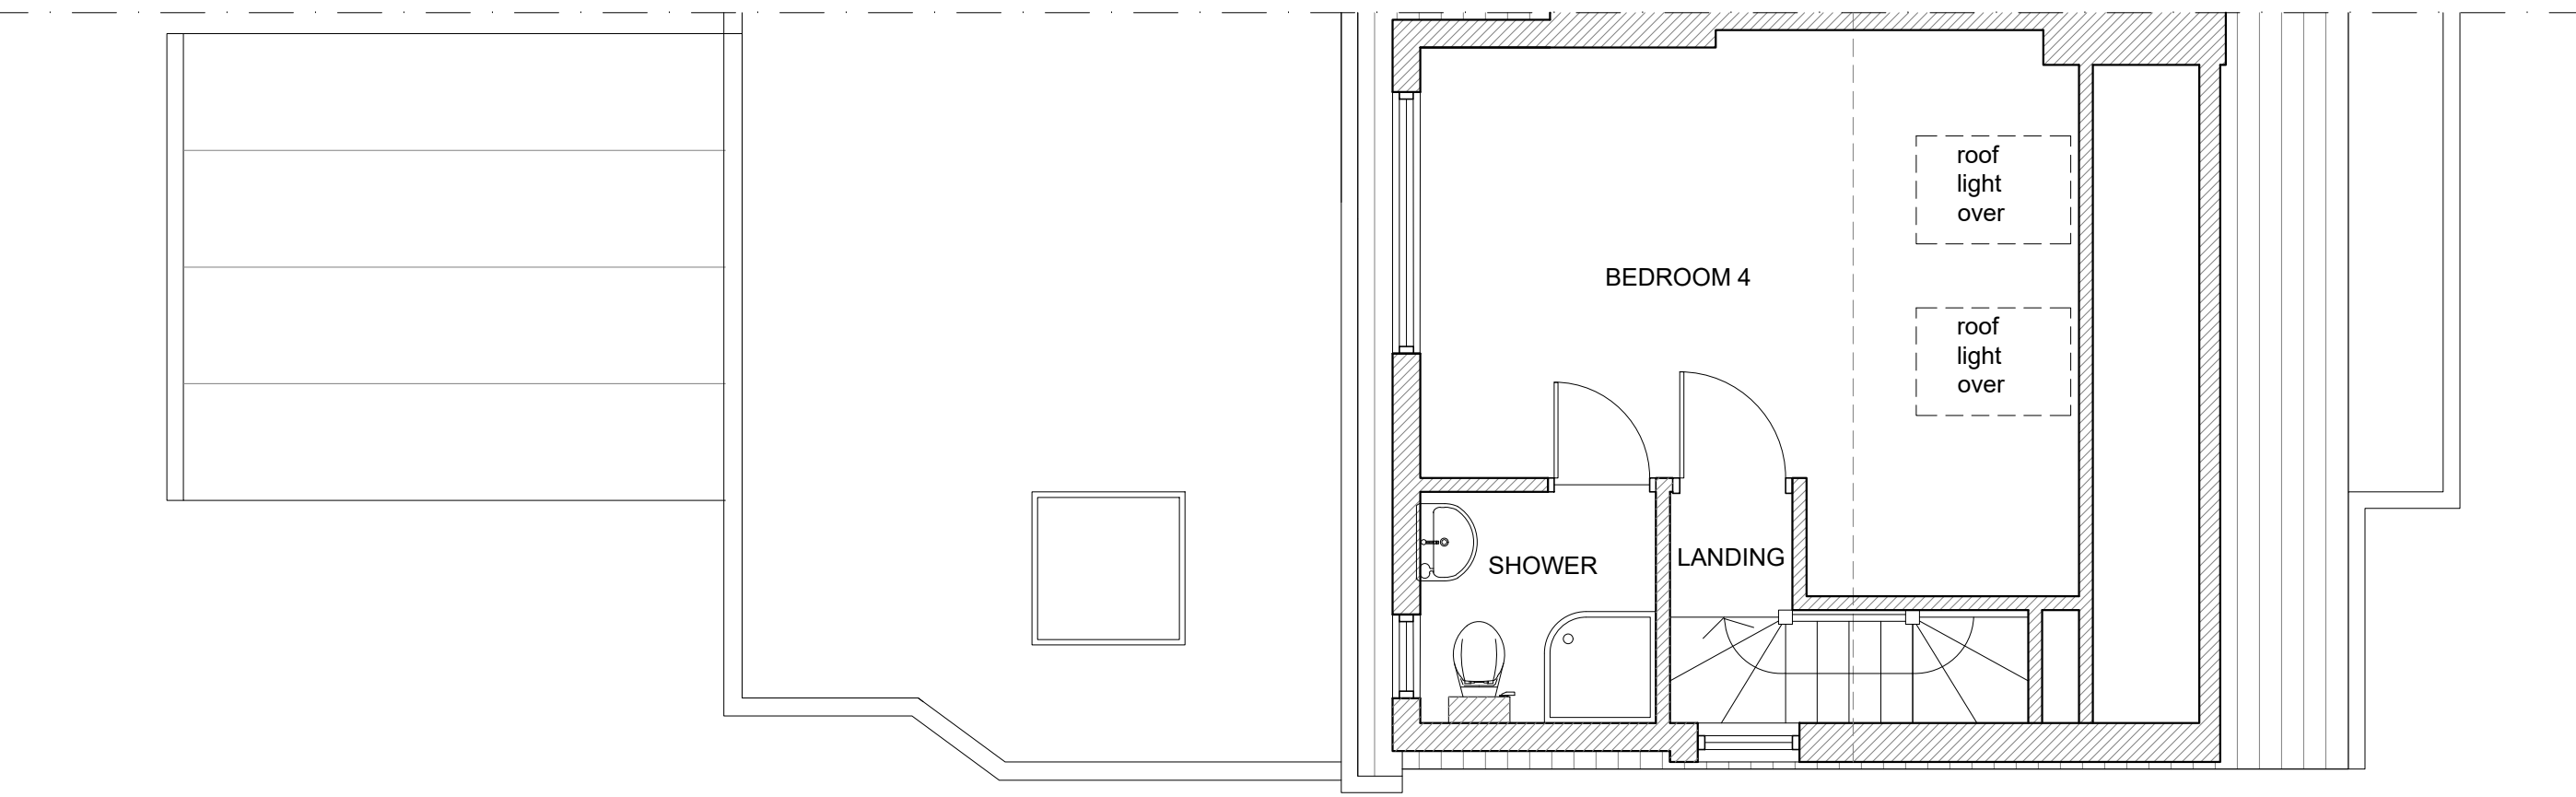


SECOND FLOOR PLAN

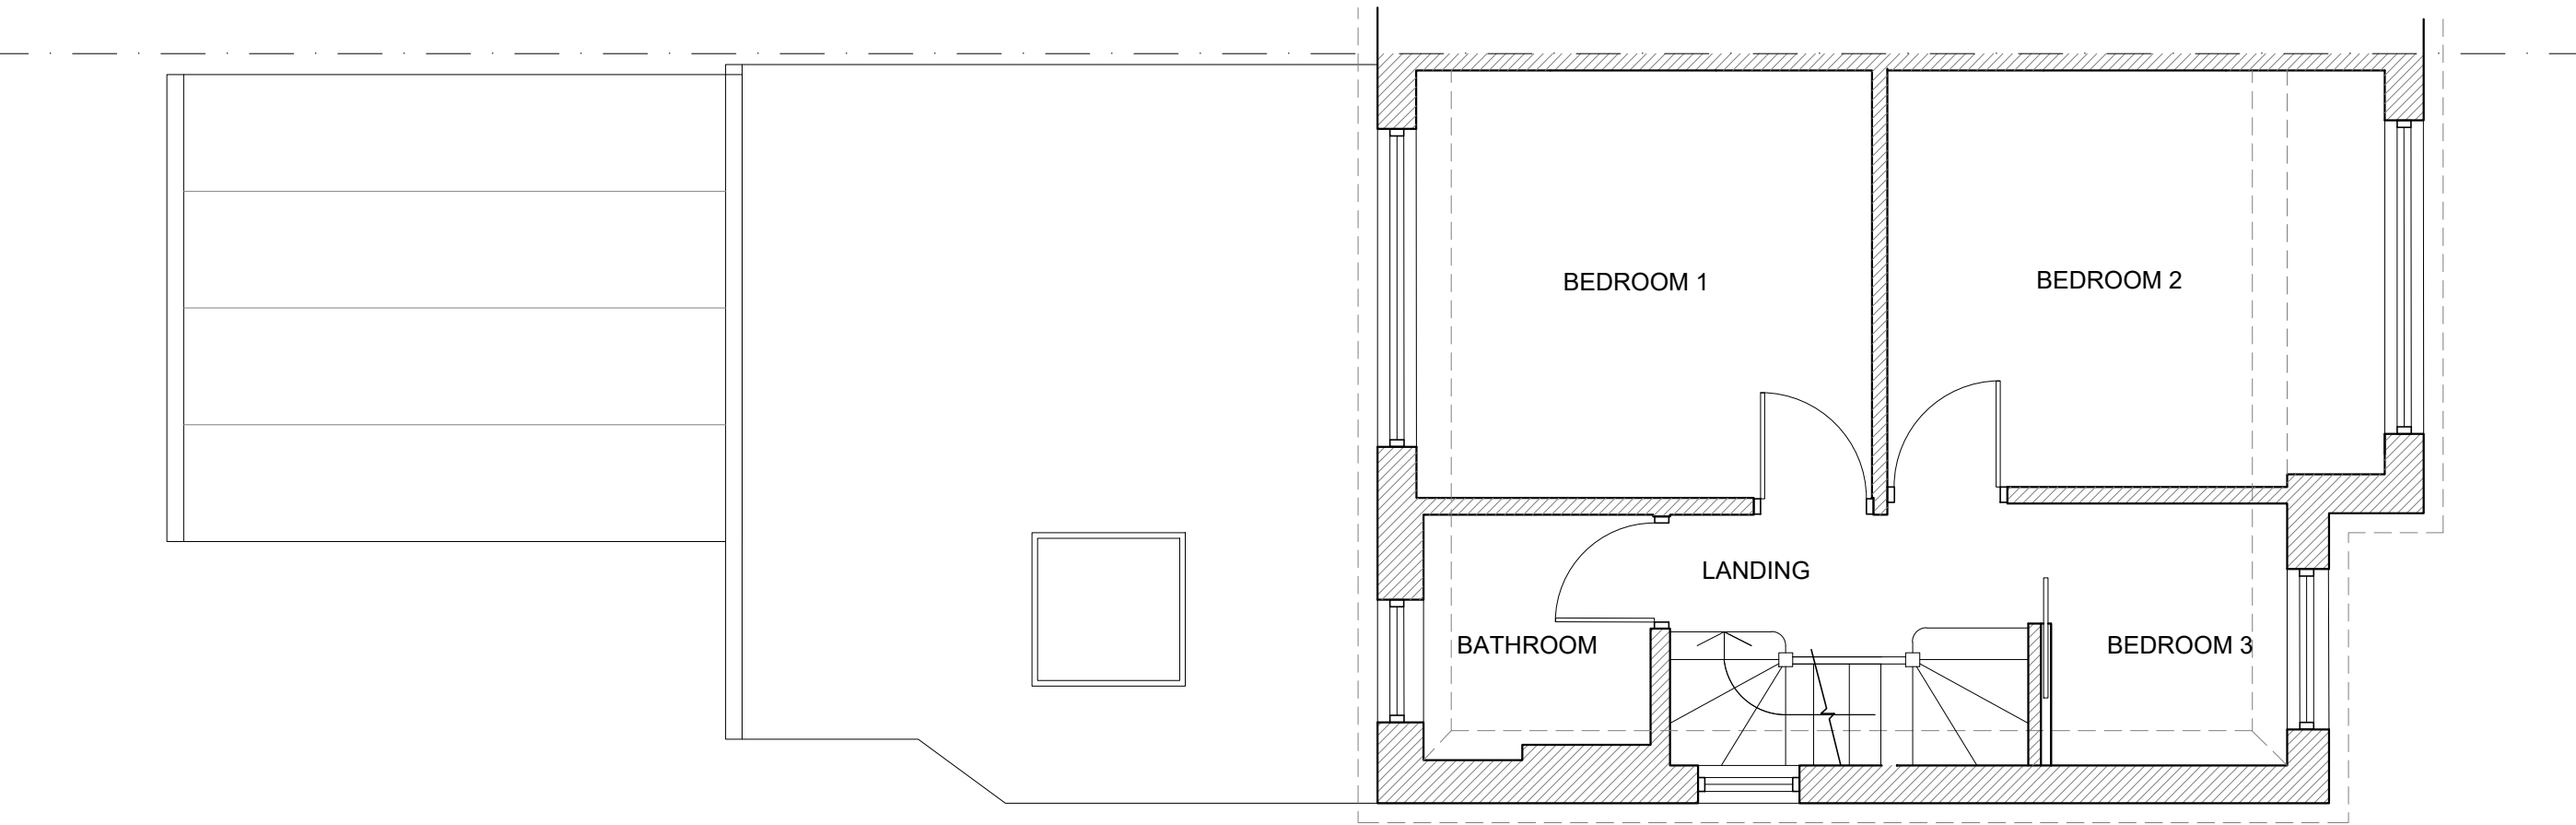

FIRST FLOOR PLAN

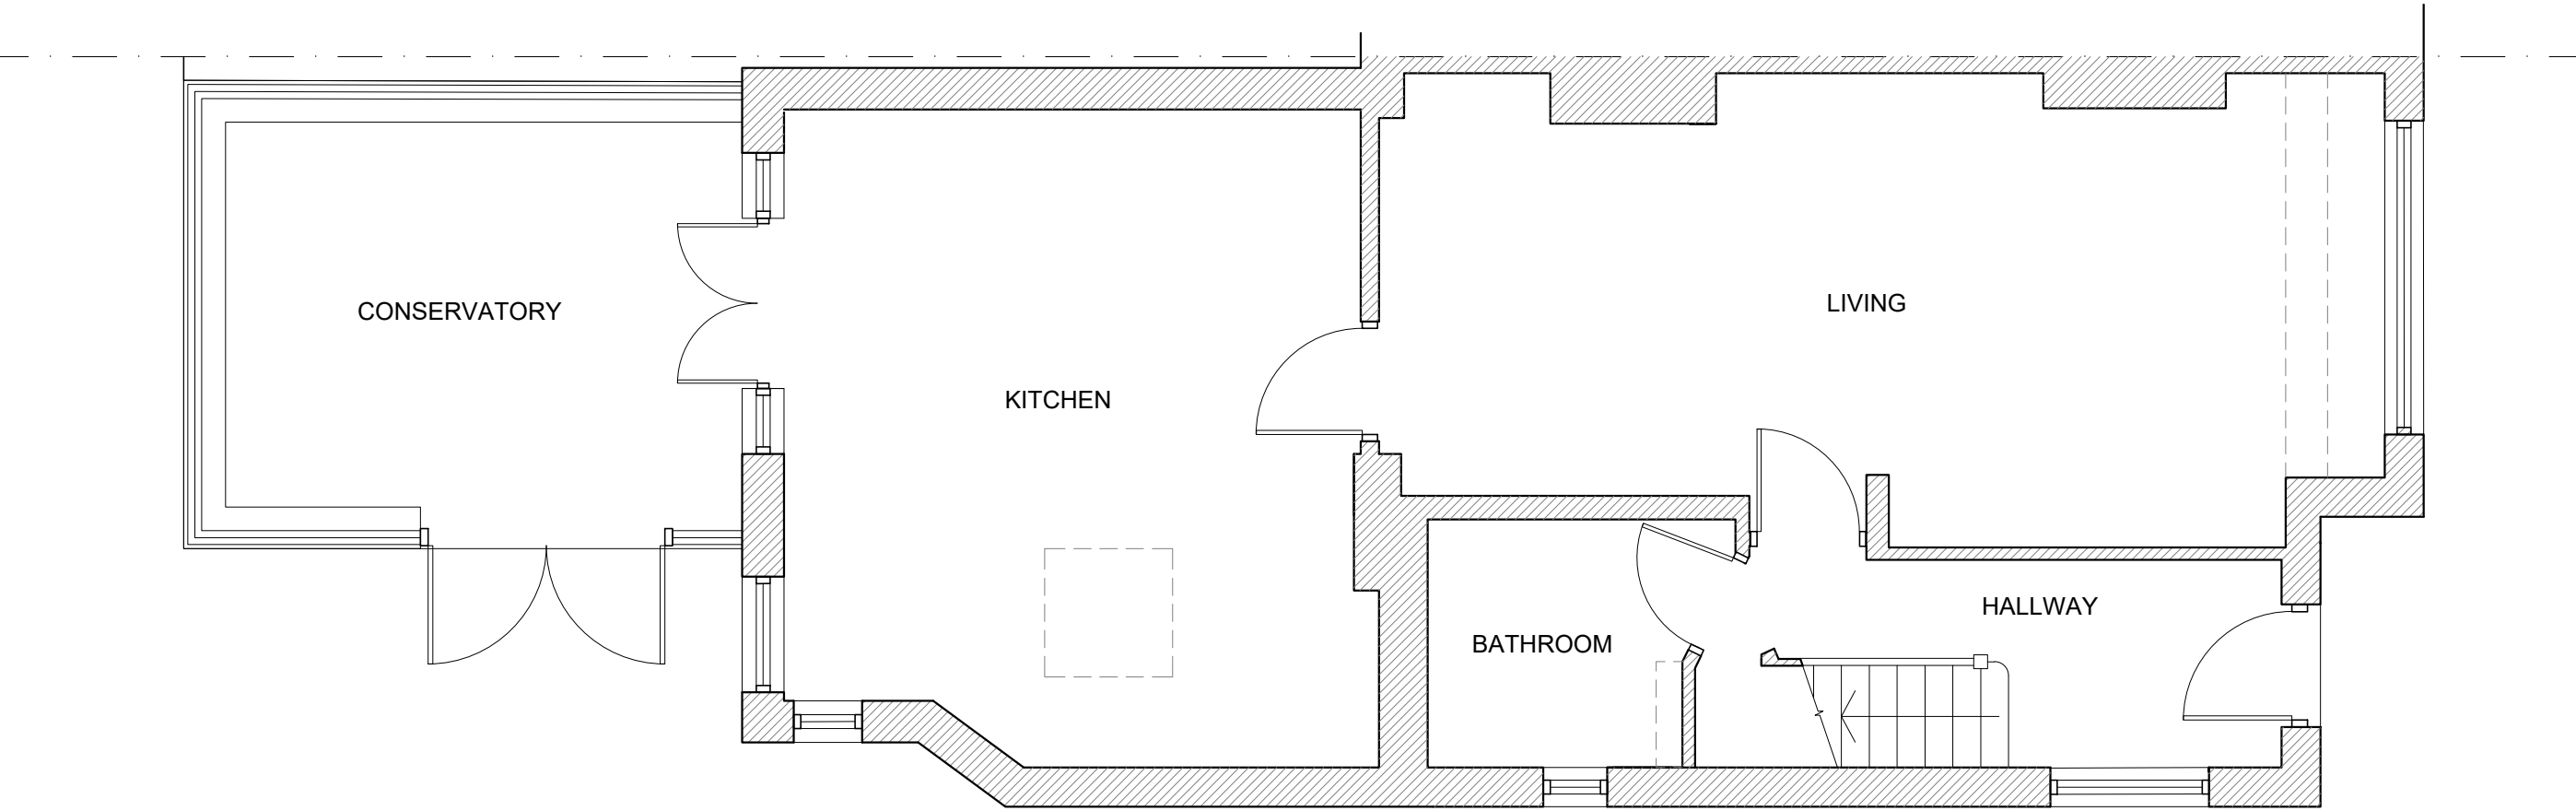

GROUND FLOOR PLAN 1:50

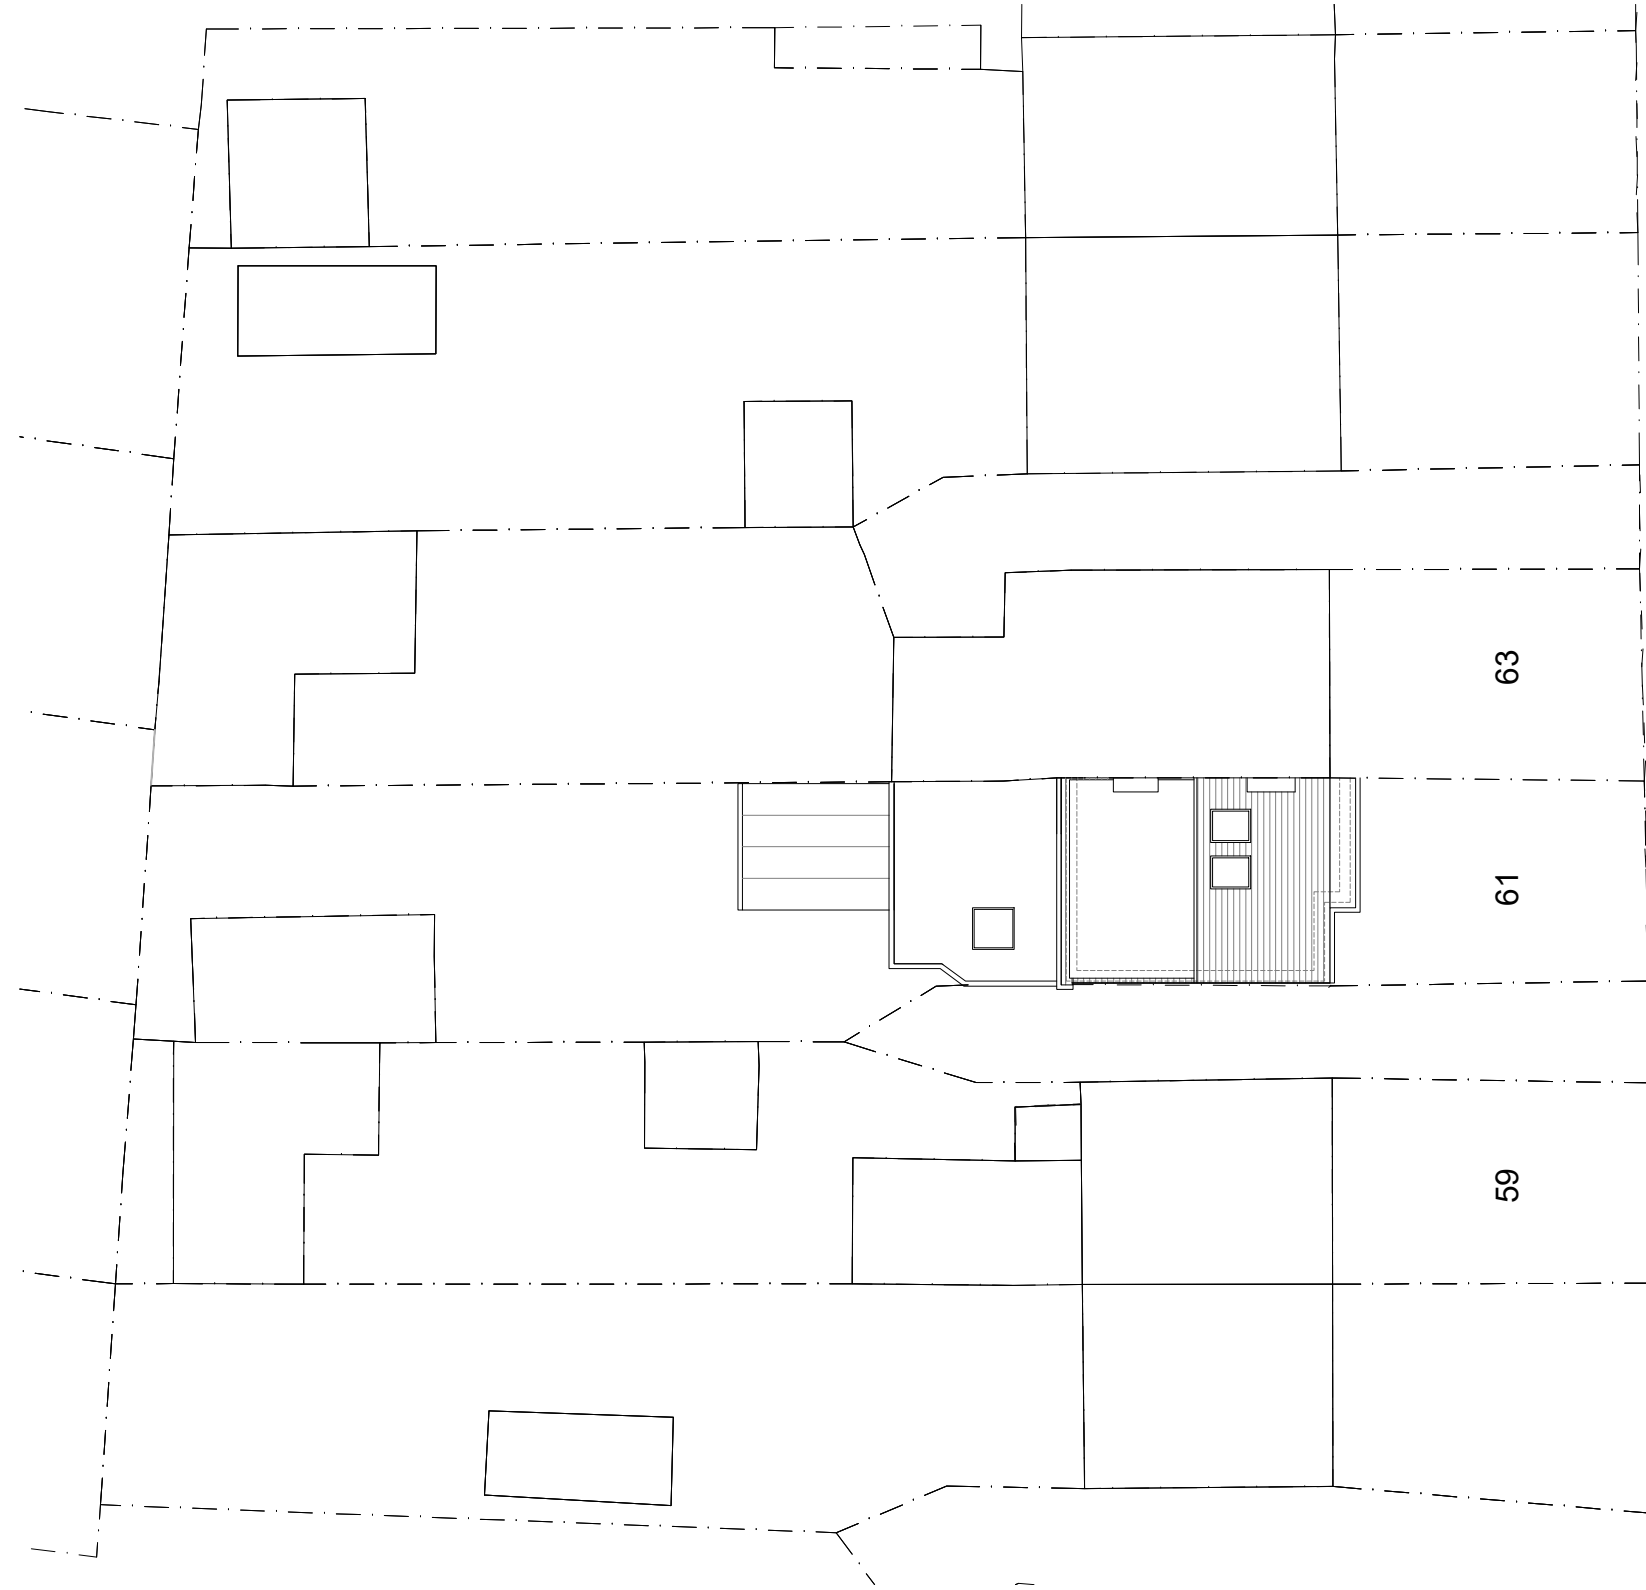


SITE PLAN 1:200

MORAY AVENUE

AMENDMENTS	DATE	REV.
COPYRIGHT RESERVED		
ALL SCALED DIMENSIONS MUST BE VERIFIED ON SITE		

JOB
61 MORAY AVENUE HAYES UB3 2AX
CLIENT
JOHNNY THAPAR
DRAWING
PROPOSED PLANS

DALE VENN ARCHITECTS
Architects, Planners & Surveyors
HIGH HOUSE, HARLINGTON ROAD, HILLINGDON, MIDDLESEX 01895-237345

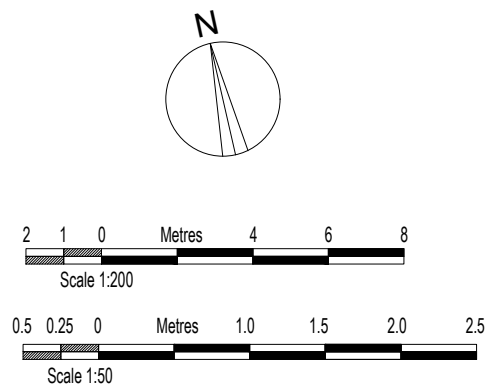

SCALE AS SHOWN @ A1	DRAWING No.	REV.
DATE MAR '22	5064-6	
DRAWN LK		
CHECKED DV		