


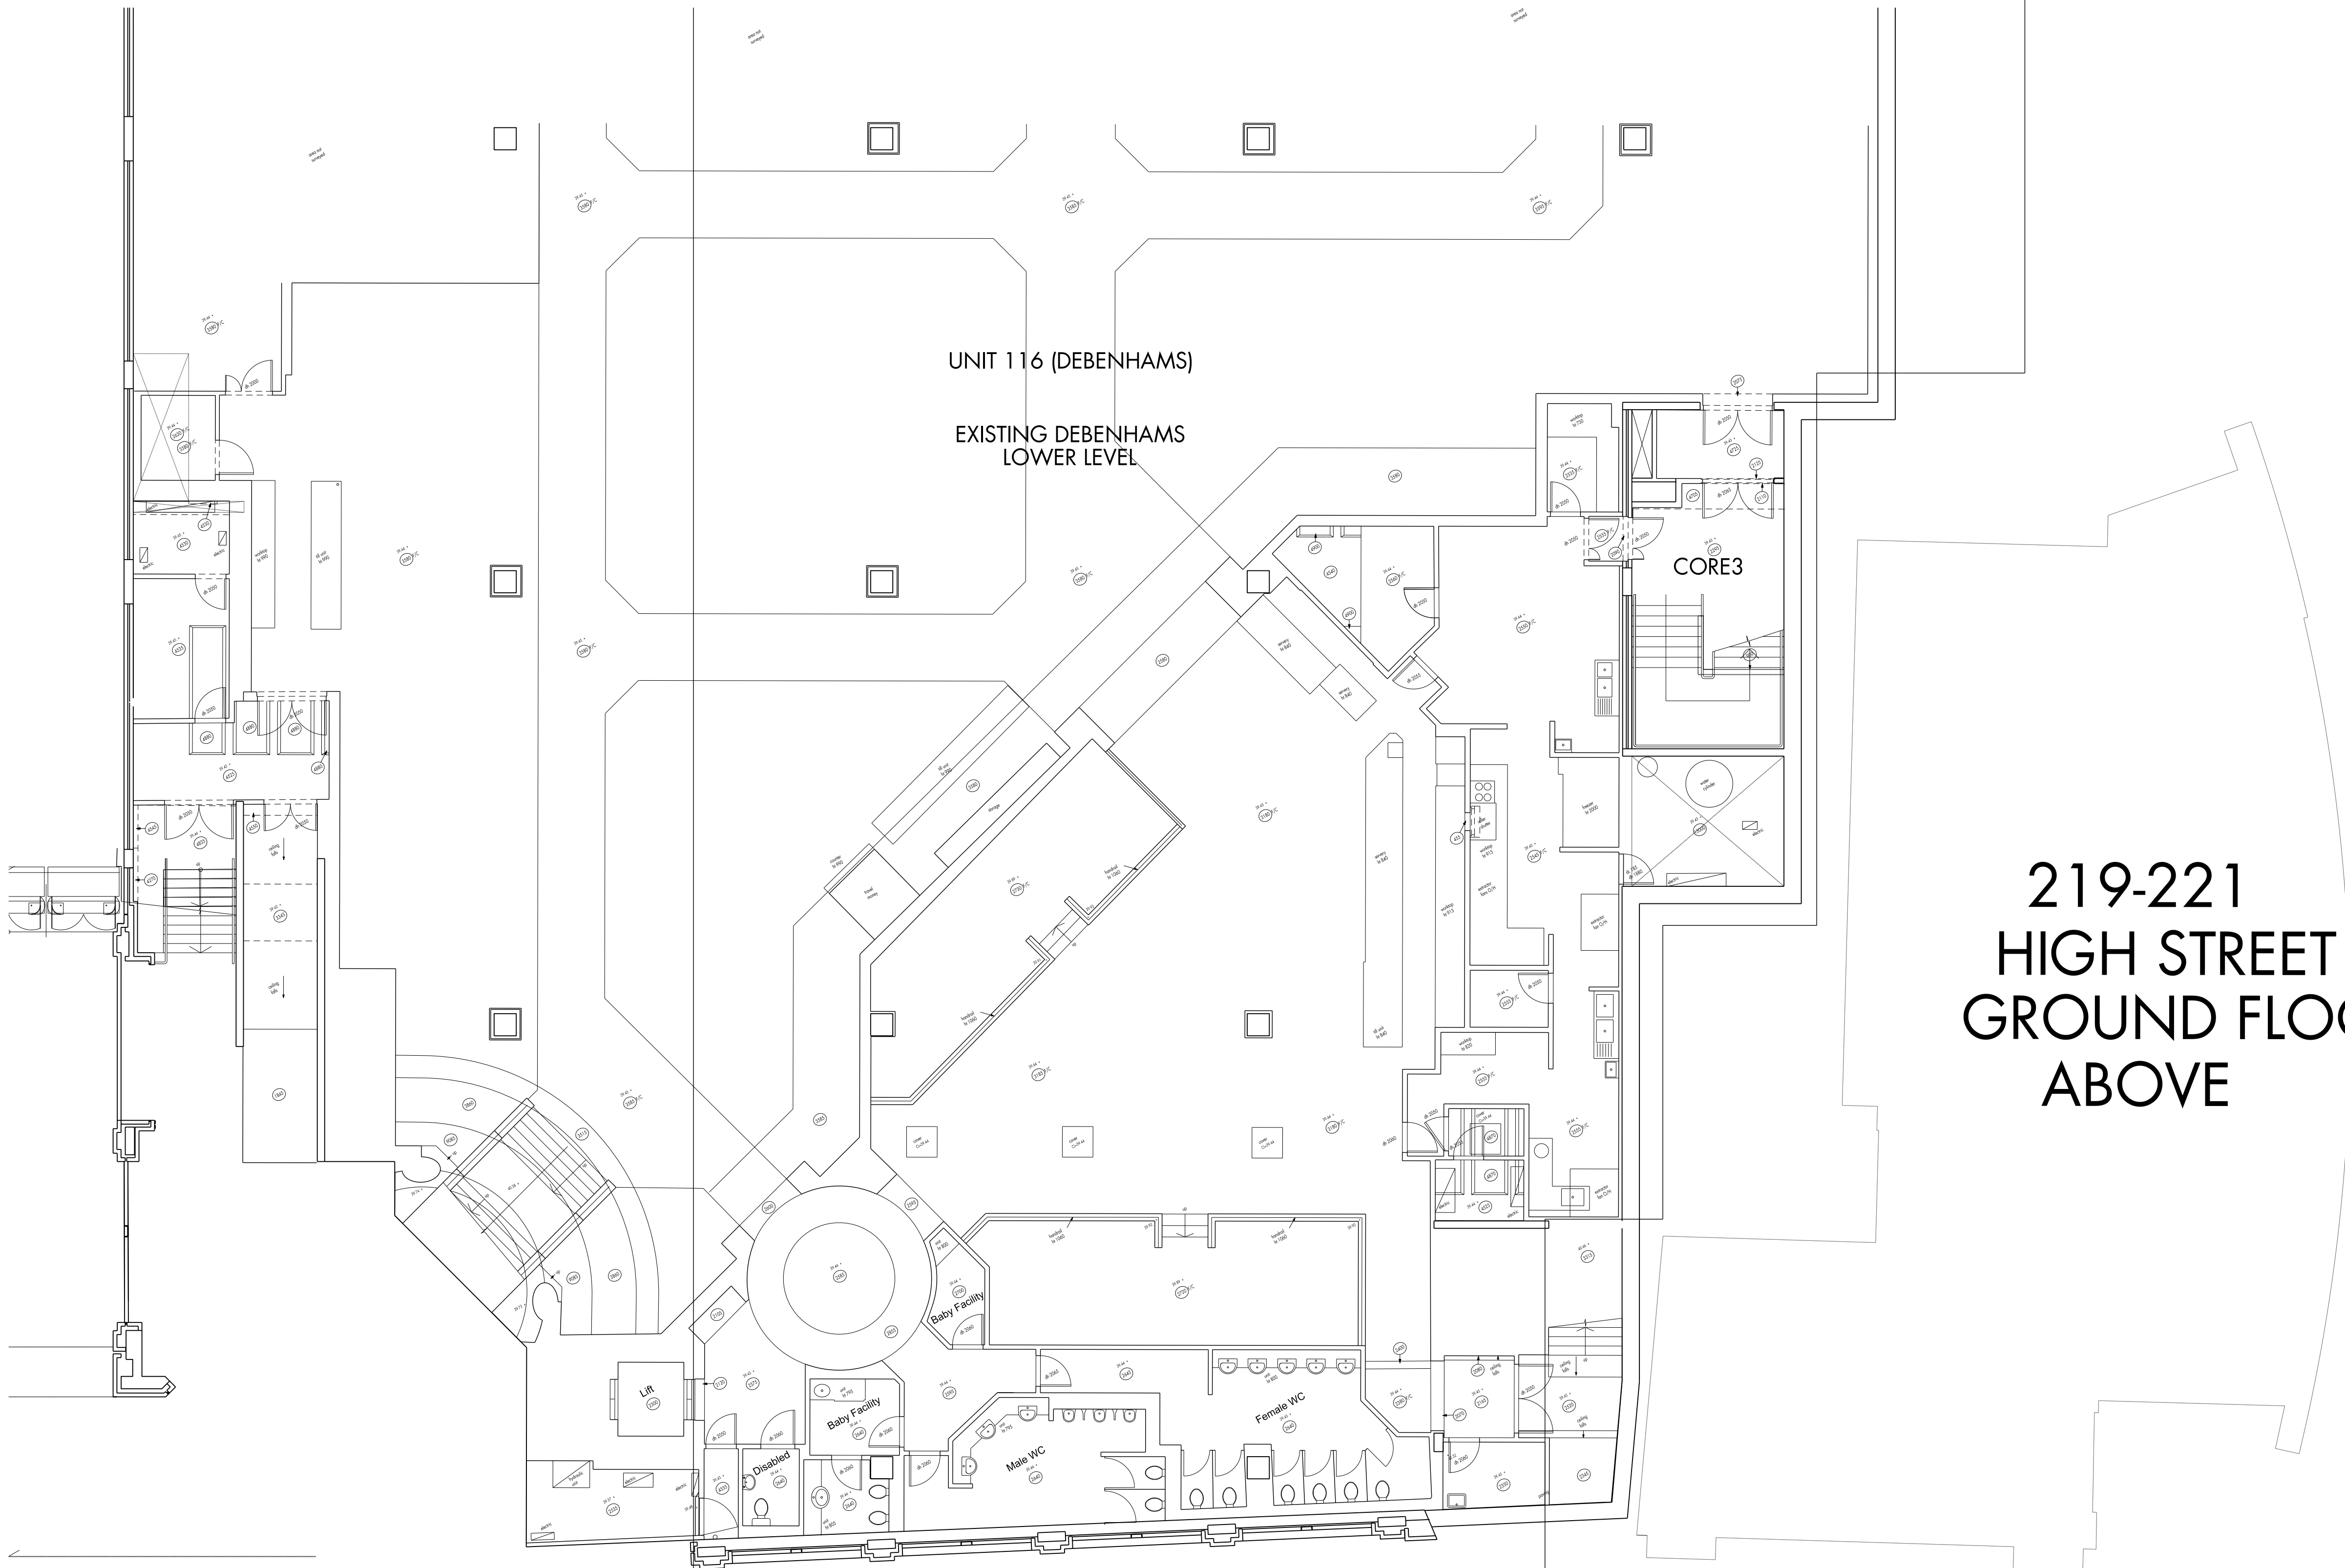

219-221
HIGH STREET
GROUND FLOOR
ABOVE



ELEV
AP(02
1006



Drawing Title			
EXISTING LOWER LEVEL FLOOR PLAN			
Scale @ A1	Date	Drawn	Checked
1:100	23.09.16.	JAA	
Job No.	Drawing No.	Revision	
3 5 9 6	AP(0 2) 1 0 0 0	P 0 1	