



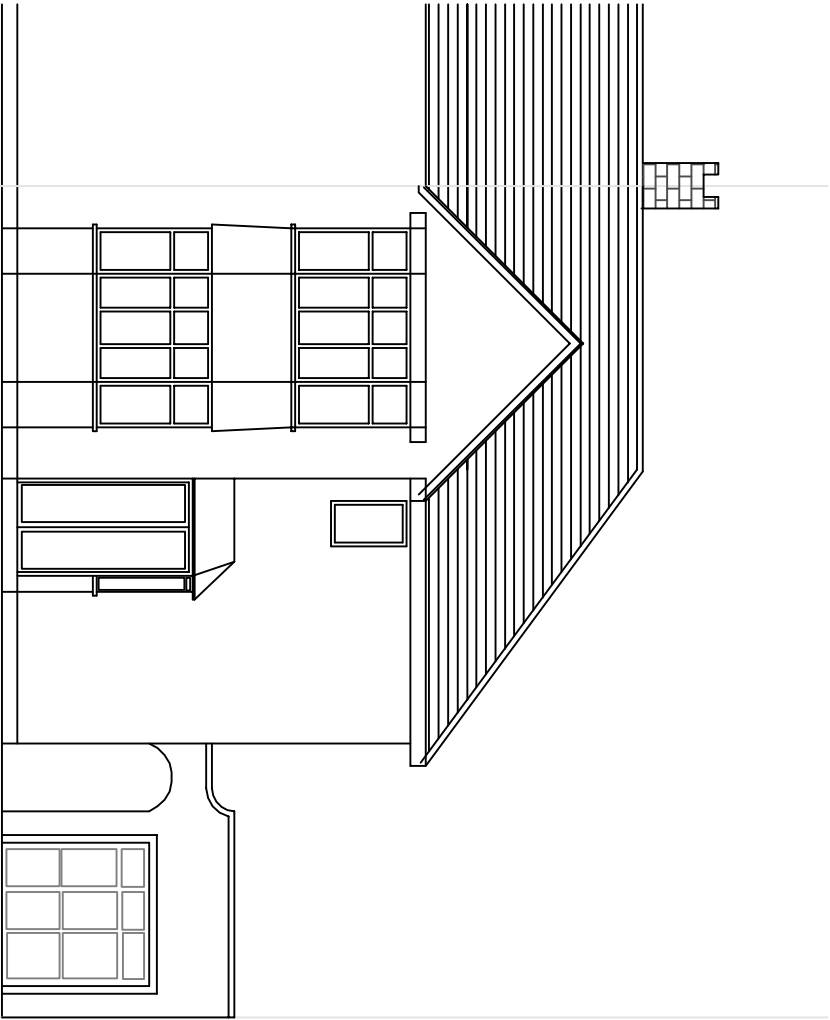

EXISTING FRONT ELEVATION

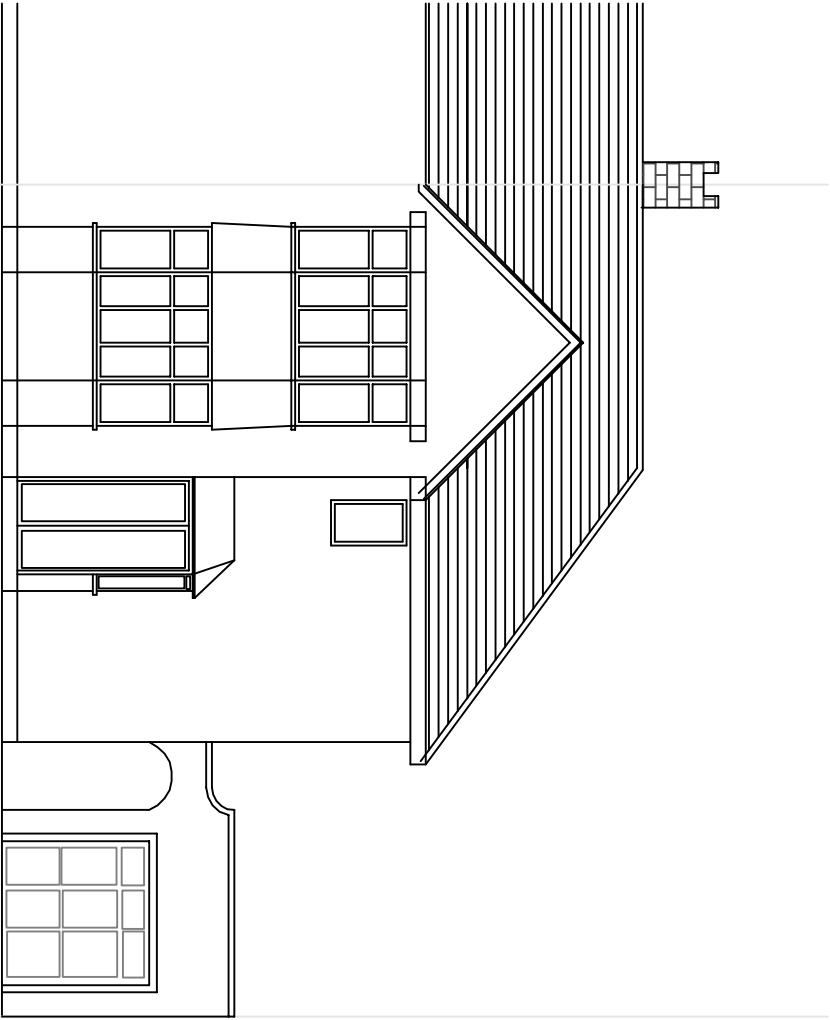


PROPOSED FRONT ELEVATION



- NOTES:
1. This drawing is to be read in conjunction with all relevant Architects and Engineers drawings
 2. Only figured dimensions are to be used for construction
 3. All dimensions are to be verified on site prior to work commencing
 4. All temporary works are the responsibility of the contractor

Copyright ©

 

J.BALASINGAM

CHARTERED BUILDING ENGINEER

TEL: 07500043858

E-MAIL: jgatheeban@yahoo.com

PROJECT :
31 The Grove
Ickenham
UB10 8QU.

CLIENT :

MR.PERAMPALAM PIRABAKARAN

DRAWN BY : B.J

DESIGNED BY : B.J

REVISION :

DRAWING NO : BJ/2022/030/3

SCALE : 1:100

TITLE :
PROPOSED SINGLE STOREY
REAR EXTENSION

DATE : 16/04/2022

ORIG.SIZE : A3