




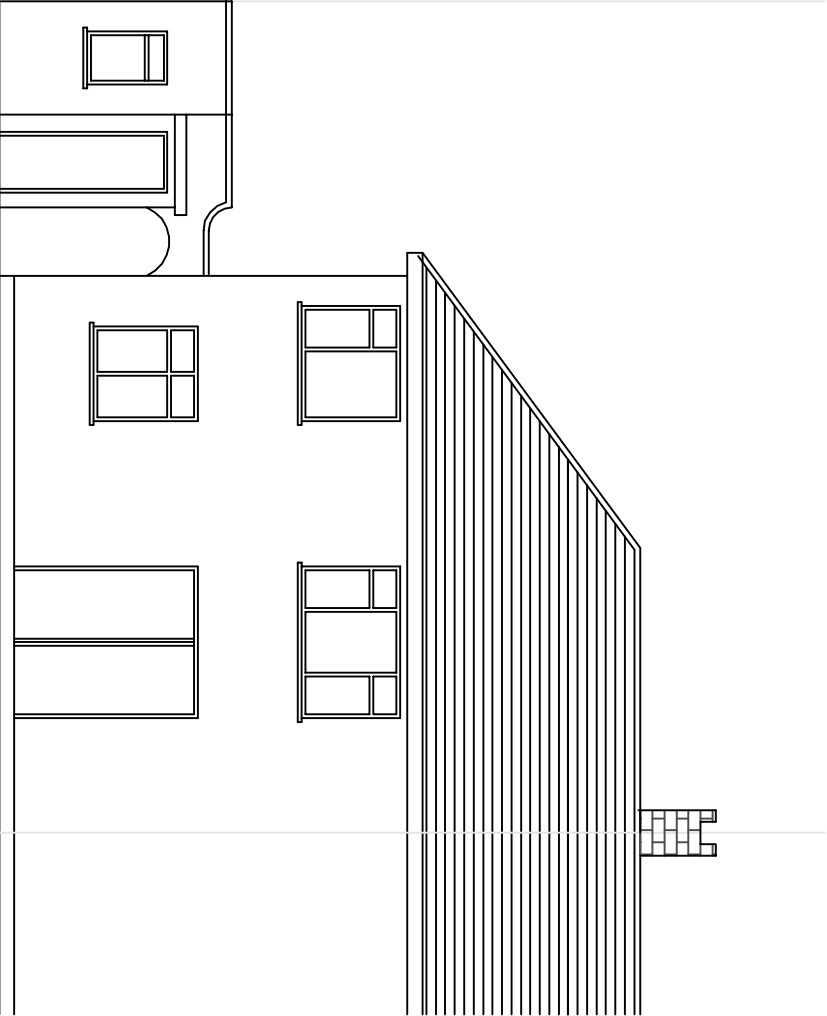

EXISTING REAR ELEVATION

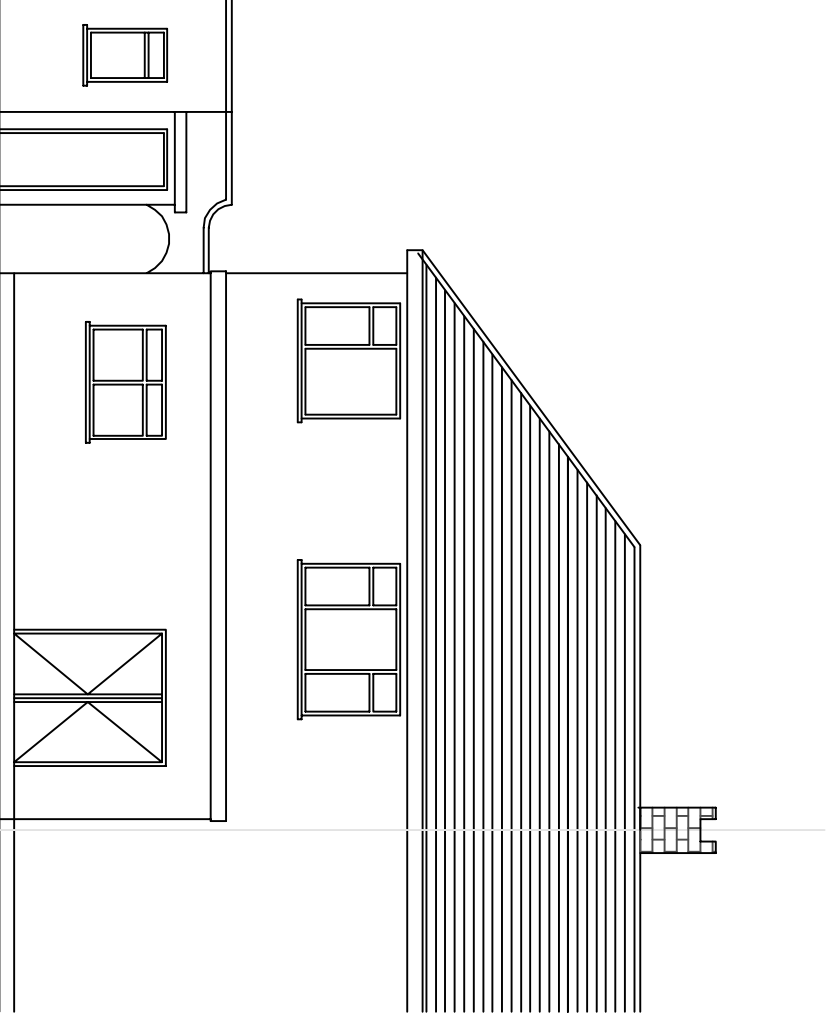


PROPOSED REAR ELEVATION

 

SCALE BAR

- NOTES:
- 1. This drawing is to be read in conjunction with all relevant Architects and Engineers drawings
 - 2. Only figured dimensions are to be used for construction
 - 3. All dimensions are to be verified on site prior to work commencing
 - 4. All temporary works are the responsibility of the contractor

Copyright ©

 

J.BALASINGAM

CHARTERED BUILDING ENGINEER

TEL: 07500043858

E-MAIL: jegatheebanb@ydnoo.com

PROJECT :

31 The Grove
Ickenham
UB10 8QJ.

CLIENT :

MR.PERAMPALAM PIRABAKARAN

DRAWN BY : B.J

DESIGNED BY : B.J

REVISION :

DRAWING NO : BJ/2022/030/4

DATE : 16/04/2022

SCALE : 1:100

ORG.SIZE : A3