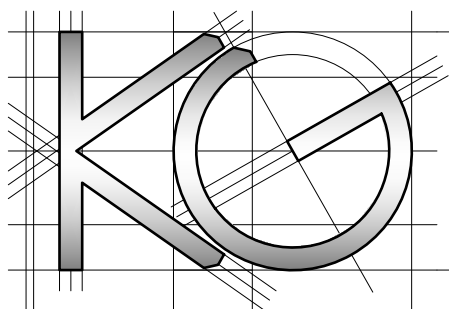
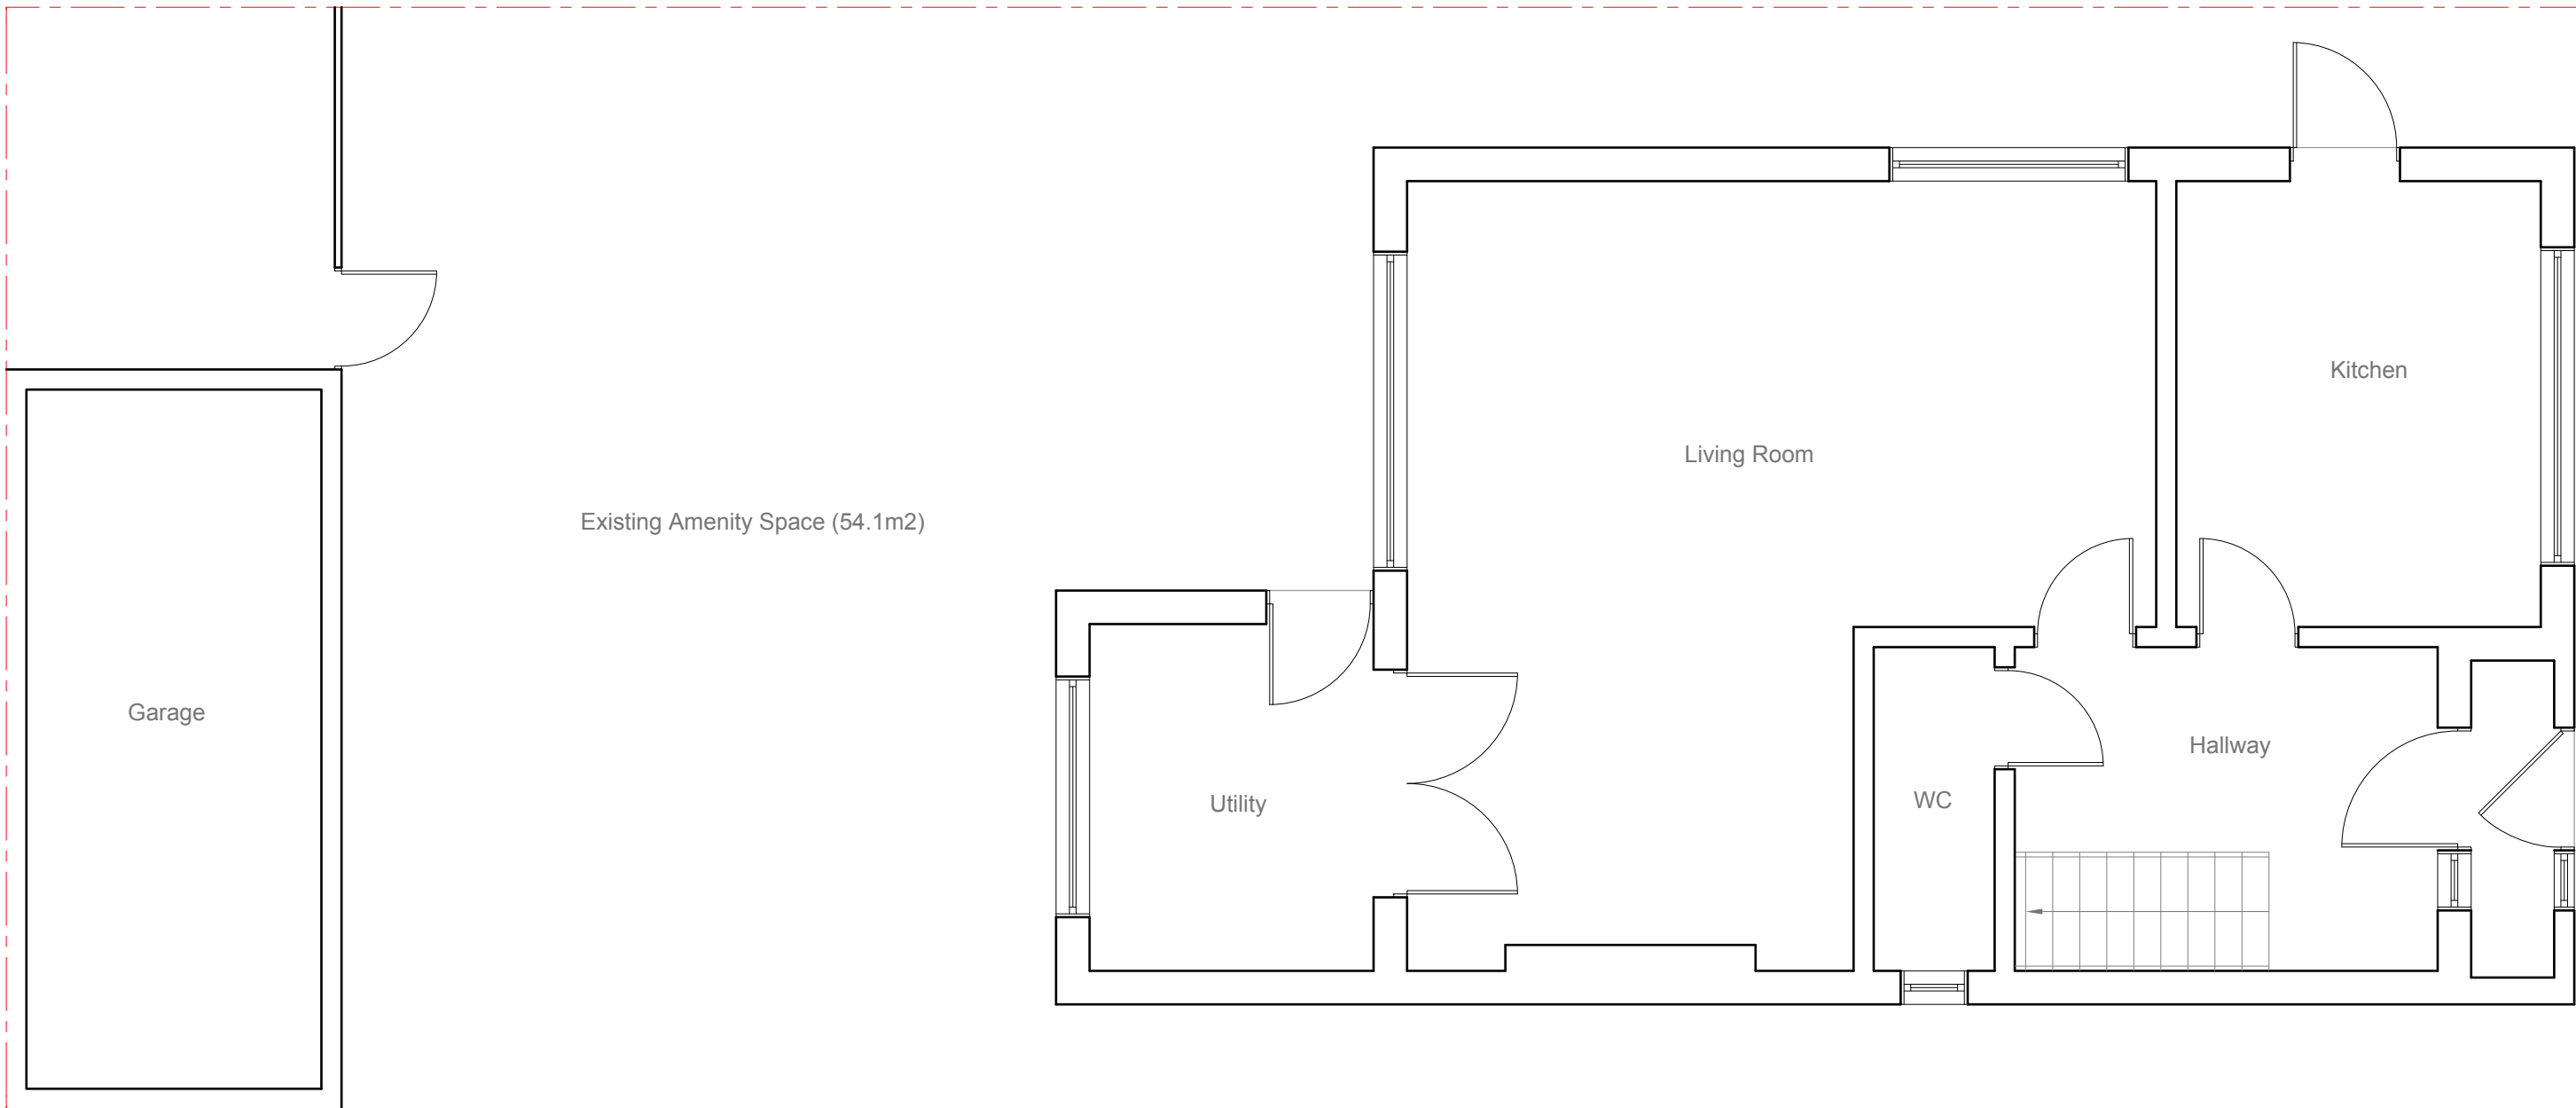




All work to comply with current building regulations and codes of practice

Do not scale from drawings
all dimensions to be checked
on site before the start of
any work

All Proposed External Materials to Match Existing External Materials

[illegible]

All work to comply with
current building regulations
and codes of practice
Do not scale from drawings
all dimensions to be checked
on site before the start of
any work
All Proposed External Materials to Match
Existing External Materials

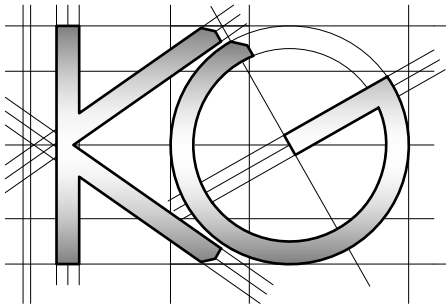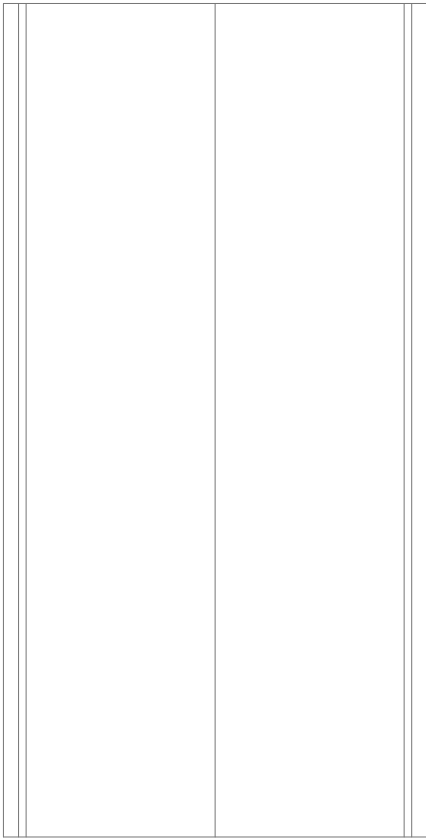


Site Address: 79A Newdigate Road Harefield UB9 6EL	Drawing Content: Existing First Floor Plan		Drawings No: 79Anewdigateroad/2017/02		Date Drawn: 3rd November 2017		Planning Issue	
			Drawings Scale: 1:50		Drawn By: KG		Revision:	


All work to comply with
current building regulations
and codes of practice
Do not scale from drawings
all dimensions to be checked
on site before the start of
any work
All Proposed External Materials to Match
Existing External Materials



Existing Rear Elevation
Scale 1:100

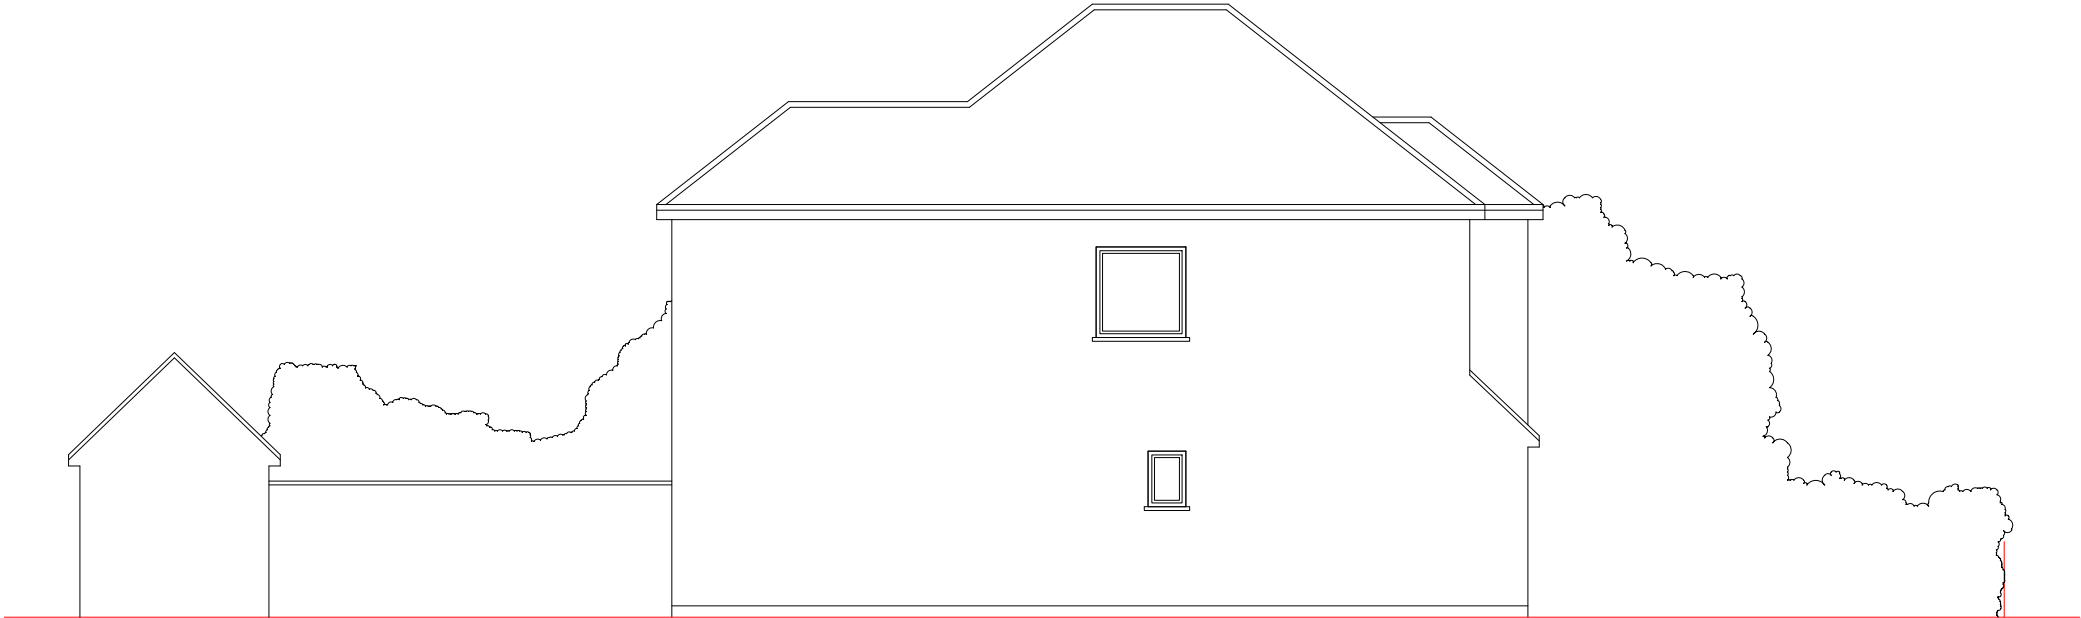

Existing Side Elevation
Scale 1:100

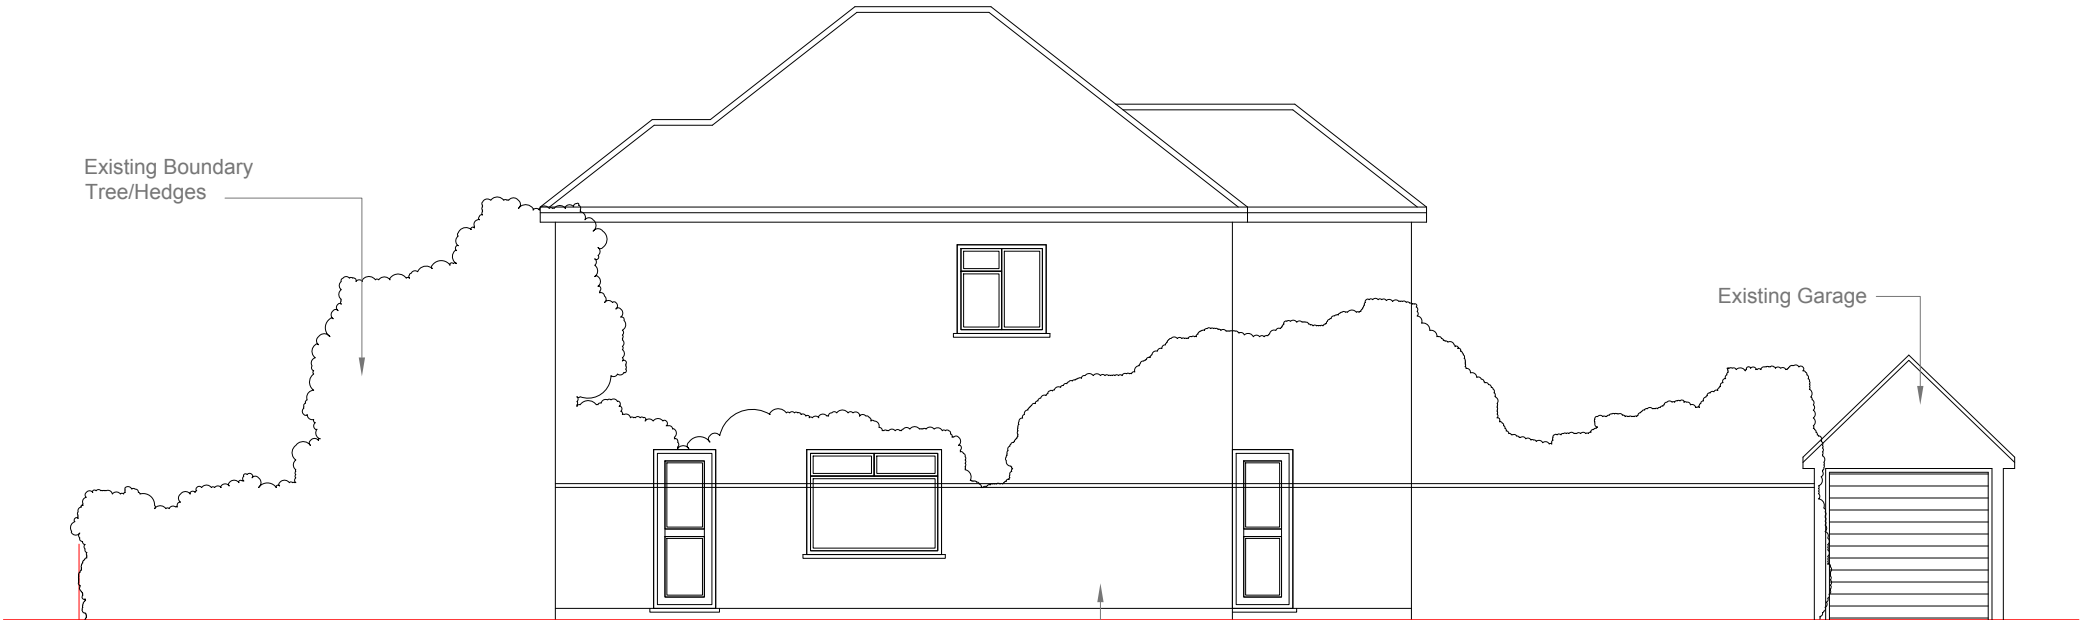

Existing Side Elevation
Scale 1:100




Existing Front Elevation
Scale 1:100

Existing Boundary
Tree/Hedges

Existing Garage

Existing Timber Fence. This is
damaged and allows access to
vermin/vandals

Existing Front
Boundary Hedge

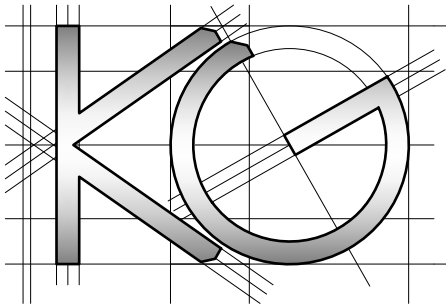

Site Address:
79A Newdigate Road
Harefield
UB9 6EL

Drawing Content:
Existing Elevations

Drawings No:
79Anewdigateroad/2017/03

Date Drawn:
3rd November 2017

Planning Issue


Drawings Scale:
1:100


Drawn By:
KG

Revision:

8

All work to comply with current building regulations and codes of practice
Do not scale from drawings all dimensions to be checked on site before the start of any work
All Proposed External Materials to Match Existing External Materials


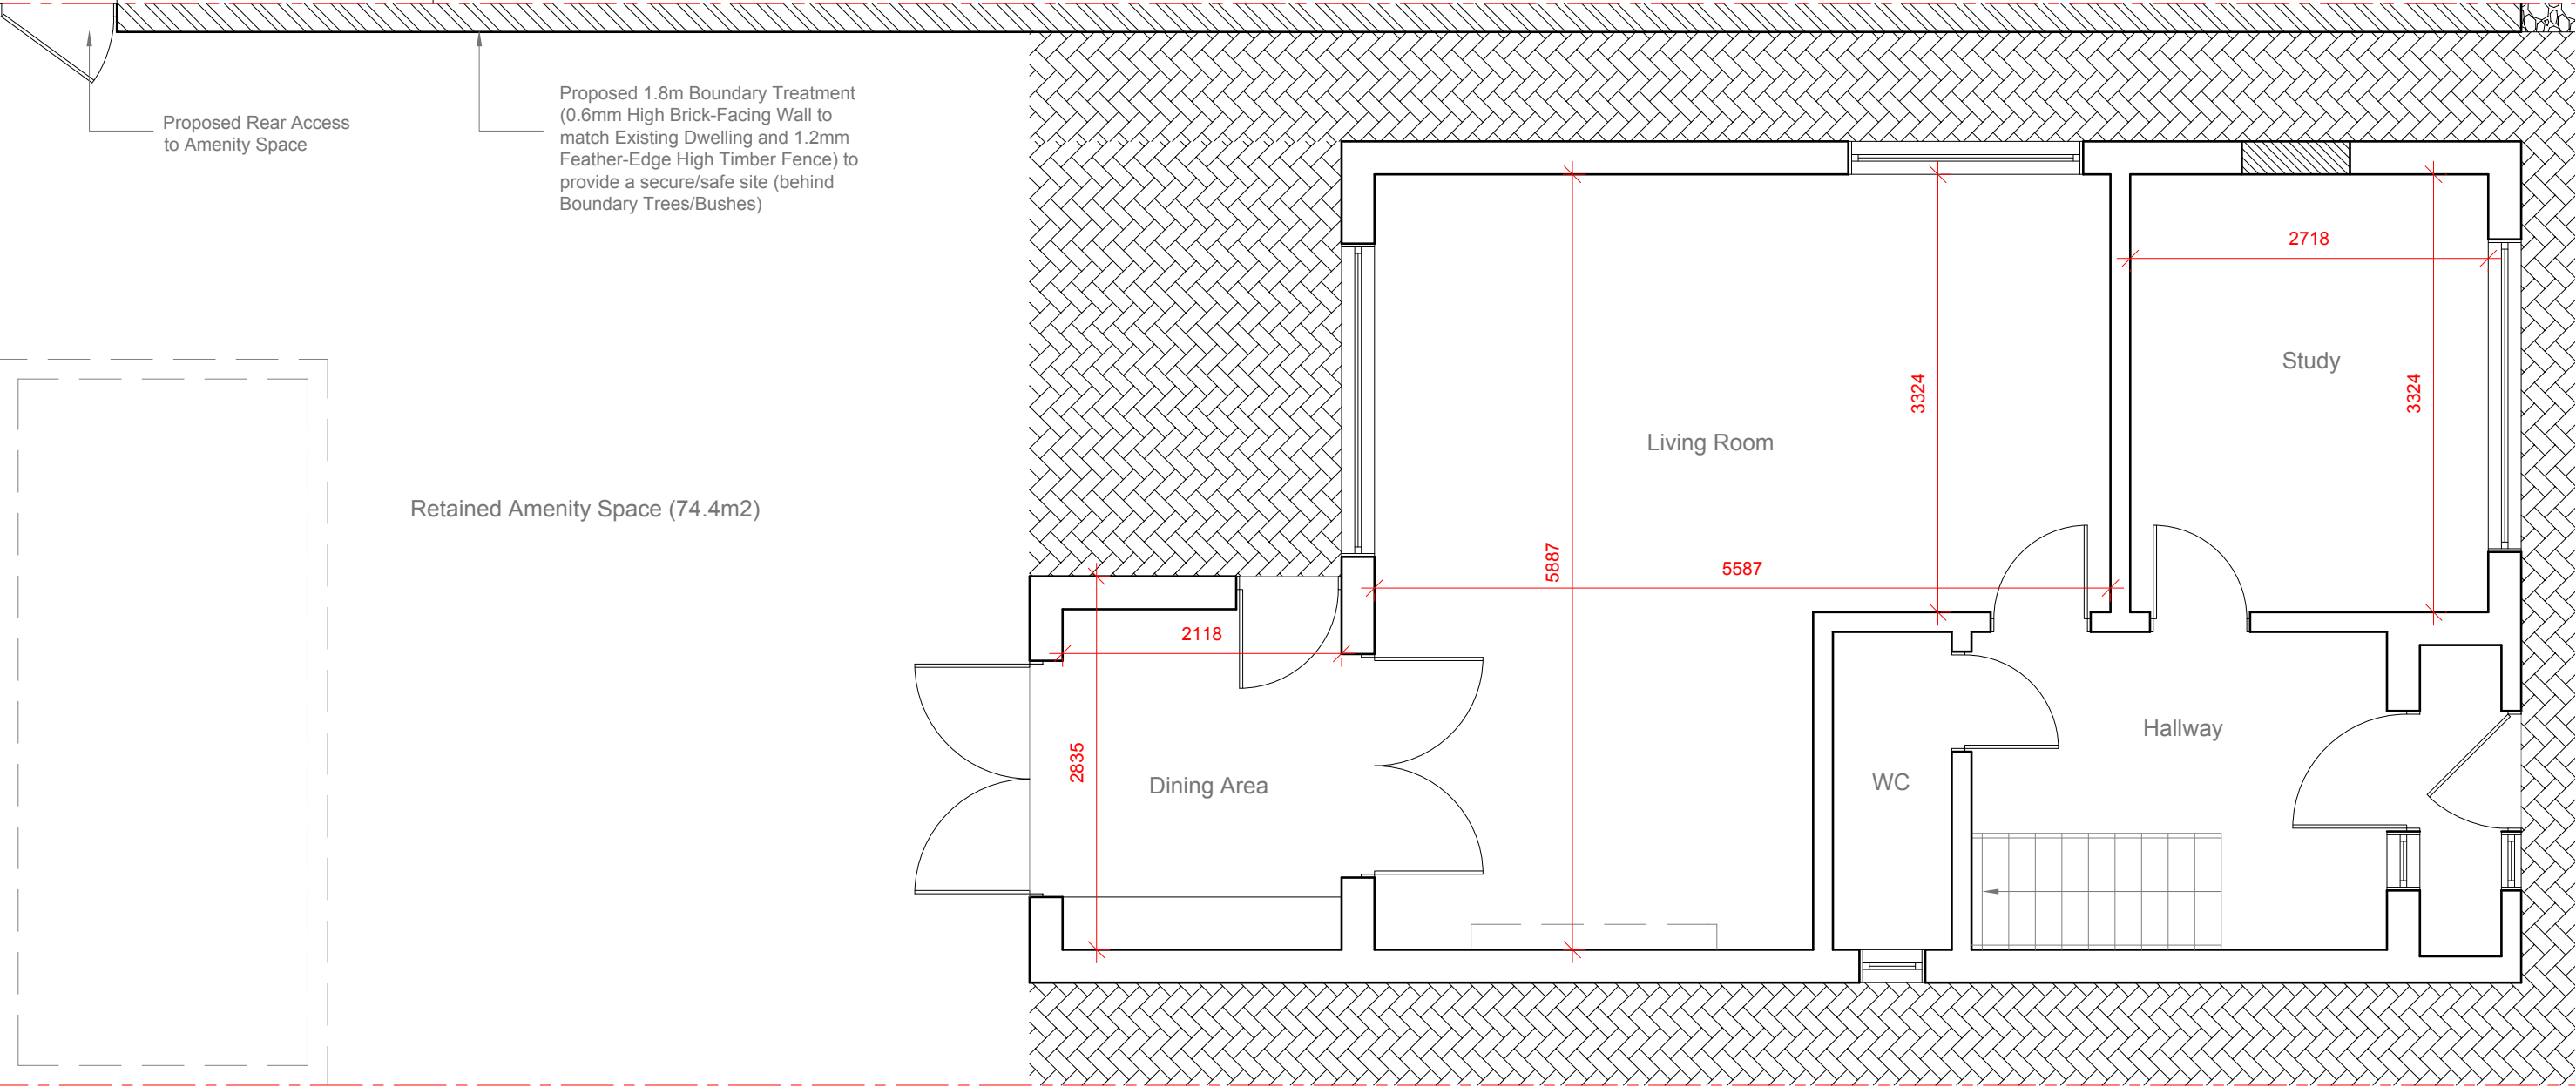


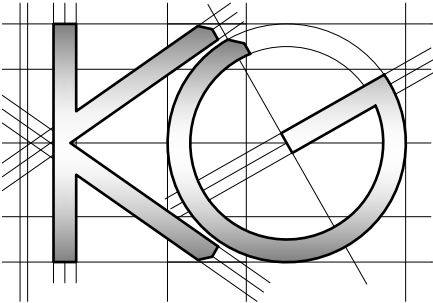	<u>Site Address:</u> 79A Newdigate Road Harefield UB9 6EL	<u>Drawing Content:</u> Proposed Ground Floor Plan	<u>Drawings No:</u> 79Anewdigateroad/2017/04	<u>Date Drawn:</u> 3rd November 2017	Planning Issue		
	1	2	3	5	7		
			<u>Drawings Scale:</u> 1:50	<u>Drawn By:</u> KG	<u>Revision:</u>	A	8

All work to comply with
current building regulations
and codes of practice

Do not scale from drawings
all dimensions to be checked
on site before the start of
any work

All Proposed External Materials to Match
Existing External Materials

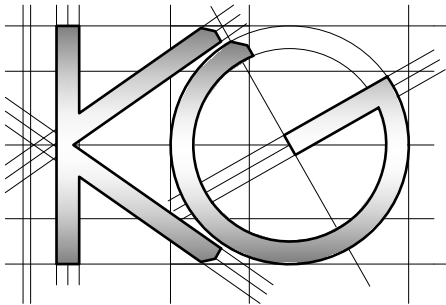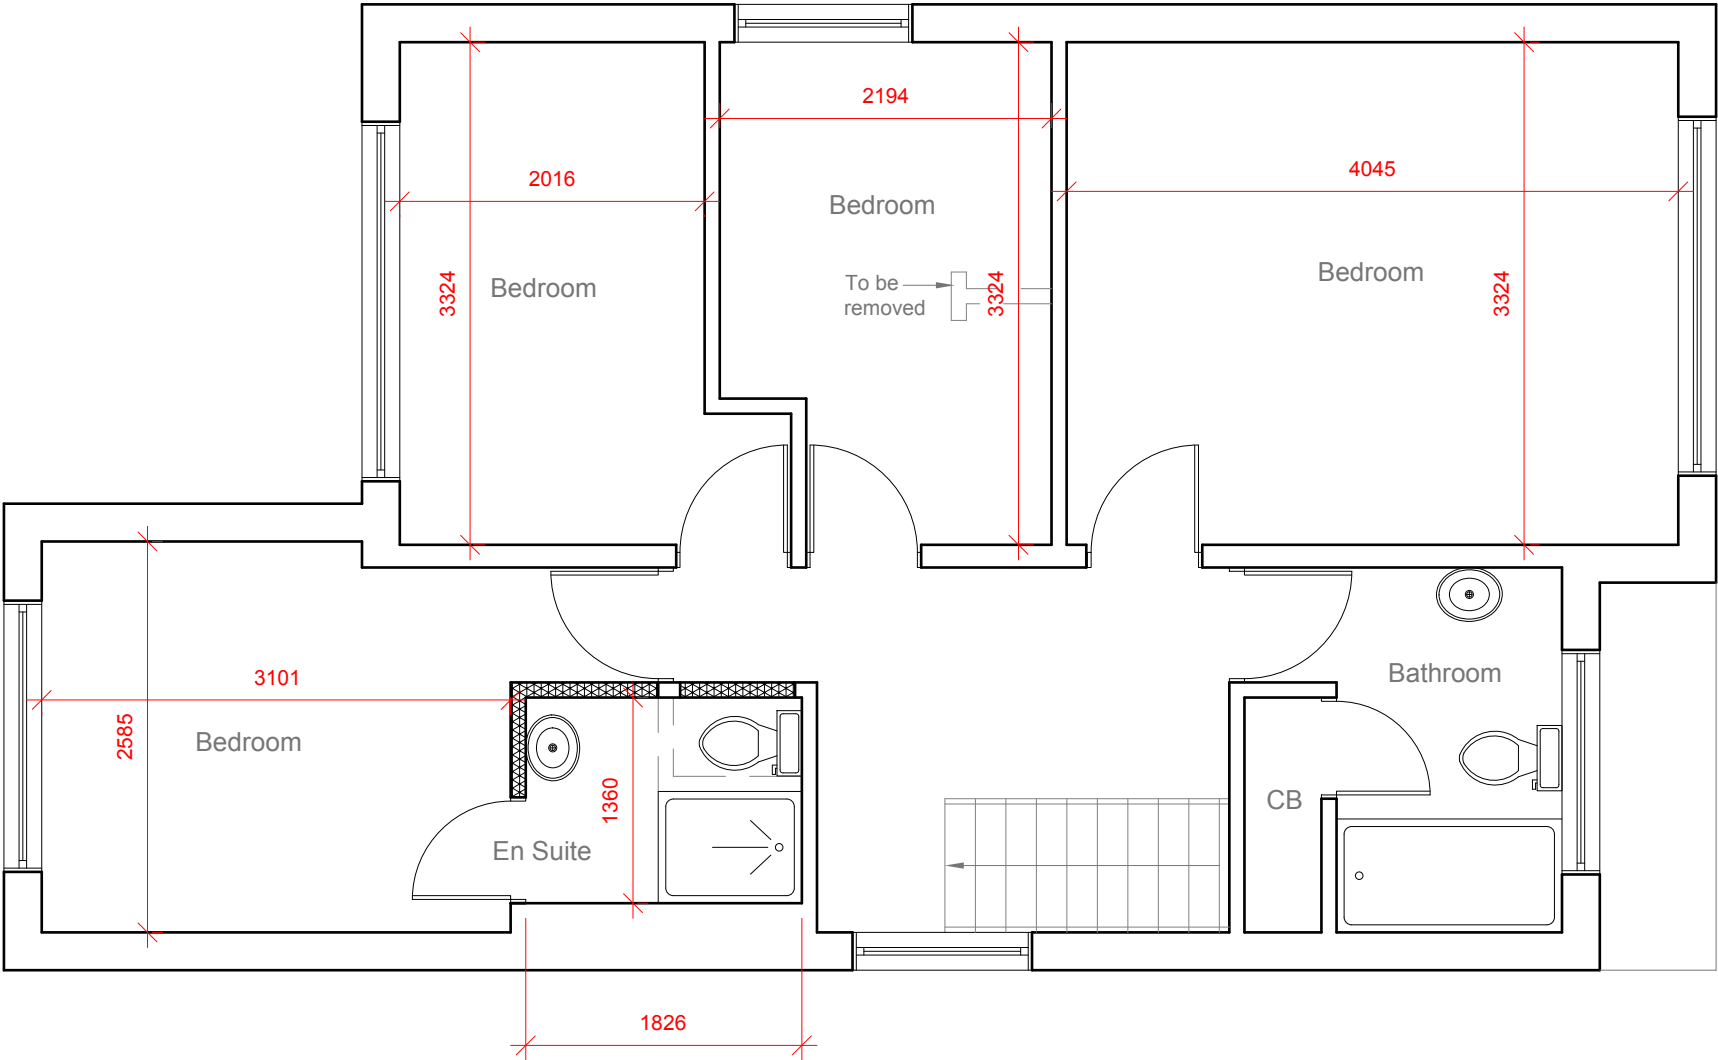


Site Address: 79A Newdigate Road Harefield UB9 6EL	Drawing Content: Proposed First Floor Plan		Drawings No: 79Anewdigateroad/2017/05		Date Drawn: 3rd November 2017		Planning Issue	
	Drawings Scale: 1:50		Drawn By: KG		Revision:			


All work to comply with
current building regulations
and codes of practice
Do not scale from drawings
all dimensions to be checked
on site before the start of
any work
All Proposed External Materials to Match
Existing External Materials



Proposed Rear Elevation
Scale 1:100

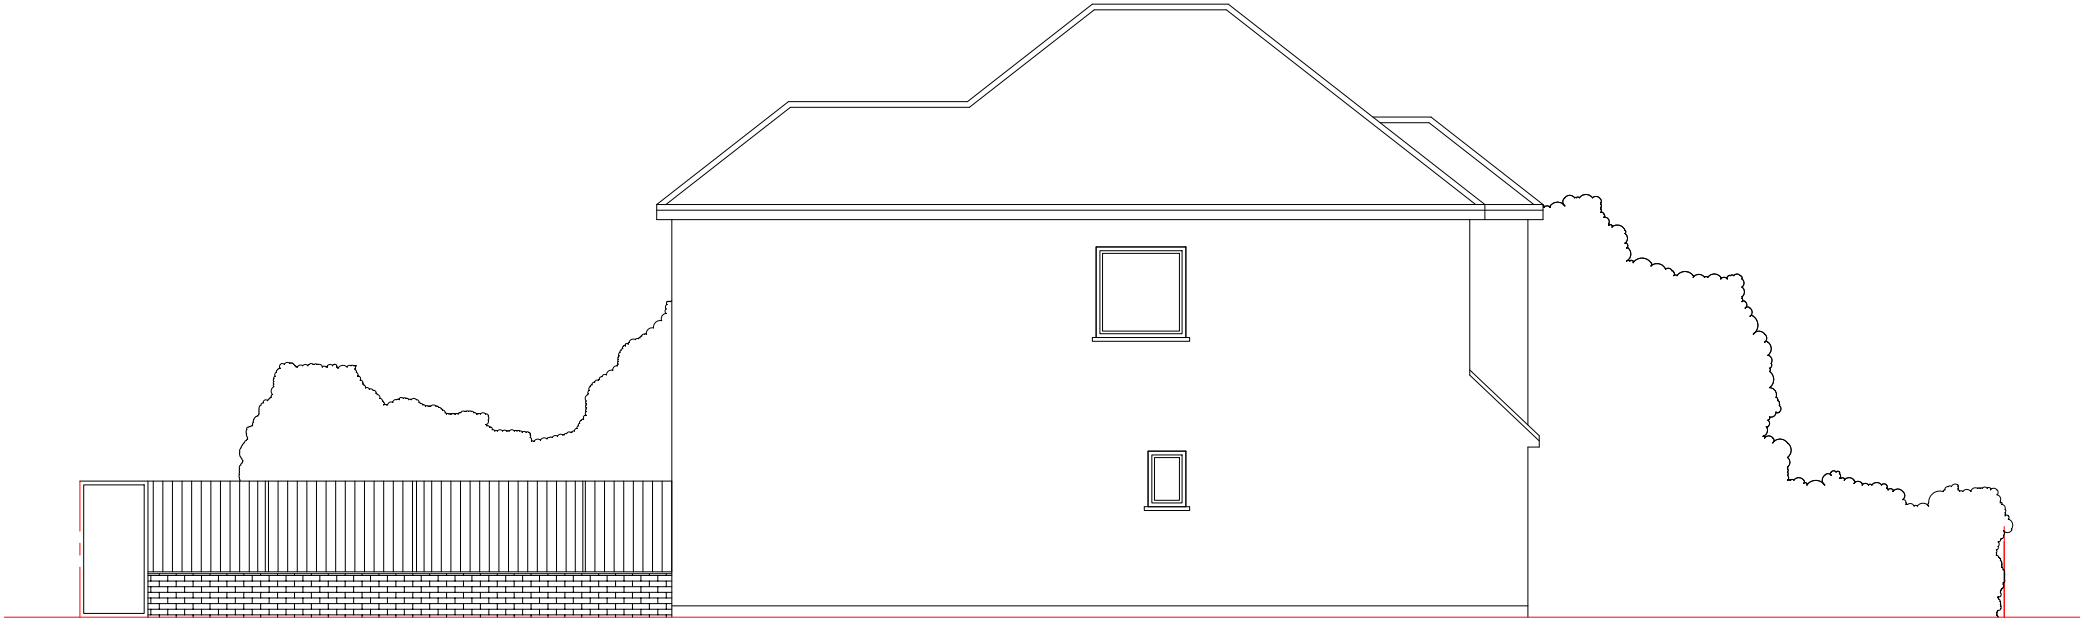

Proposed Side Elevation
Scale 1:100

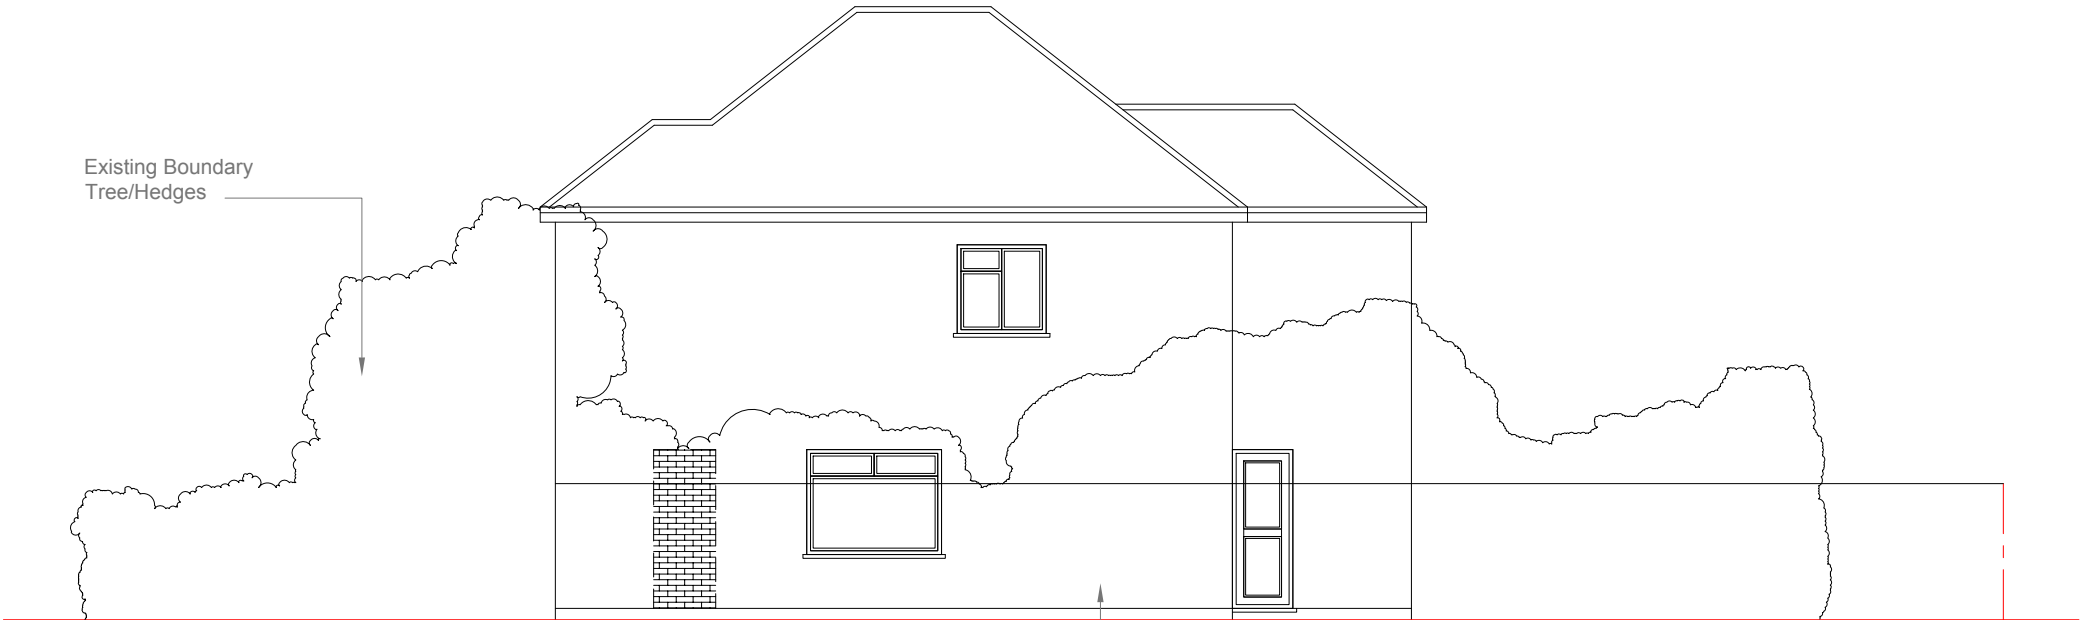


Proposed Side Elevation
Scale 1:100

Proposed 1.8m Boundary Treatment (0.6mm
High Brick-Facing Wall to match Existing
Dwelling and 1.2mm Feather-Edge High Timber
Fence) to provide a secure/safe site (behind
Boundary Trees/Bushes)



Proposed Front Elevation
Scale 1:100

Proposed Sliding Metal
Vehicle Entrance Gate

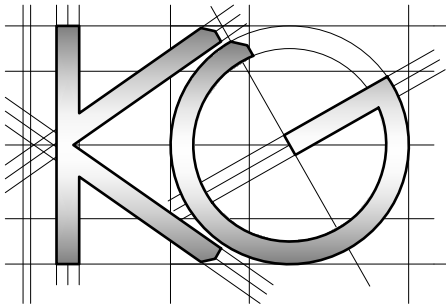

Site Address:
79A Newdigate Road
Harefield
UB9 6EL

1

Drawing Content:
Proposed Elevations

2

Drawings No:
79Anewdigateroad/2017/06

3

Drawings Scale:
1:100

4

Date Drawn:
3rd November 2017

5

Drawn By:
KG

6

Planning Issue

7


Revision:

A

01
18



8

All work to comply with
current building regulations
and codes of practice
Do not scale from drawings
all dimensions to be checked
on site before the start of
any work
All Proposed External Materials to Match
Existing External Materials

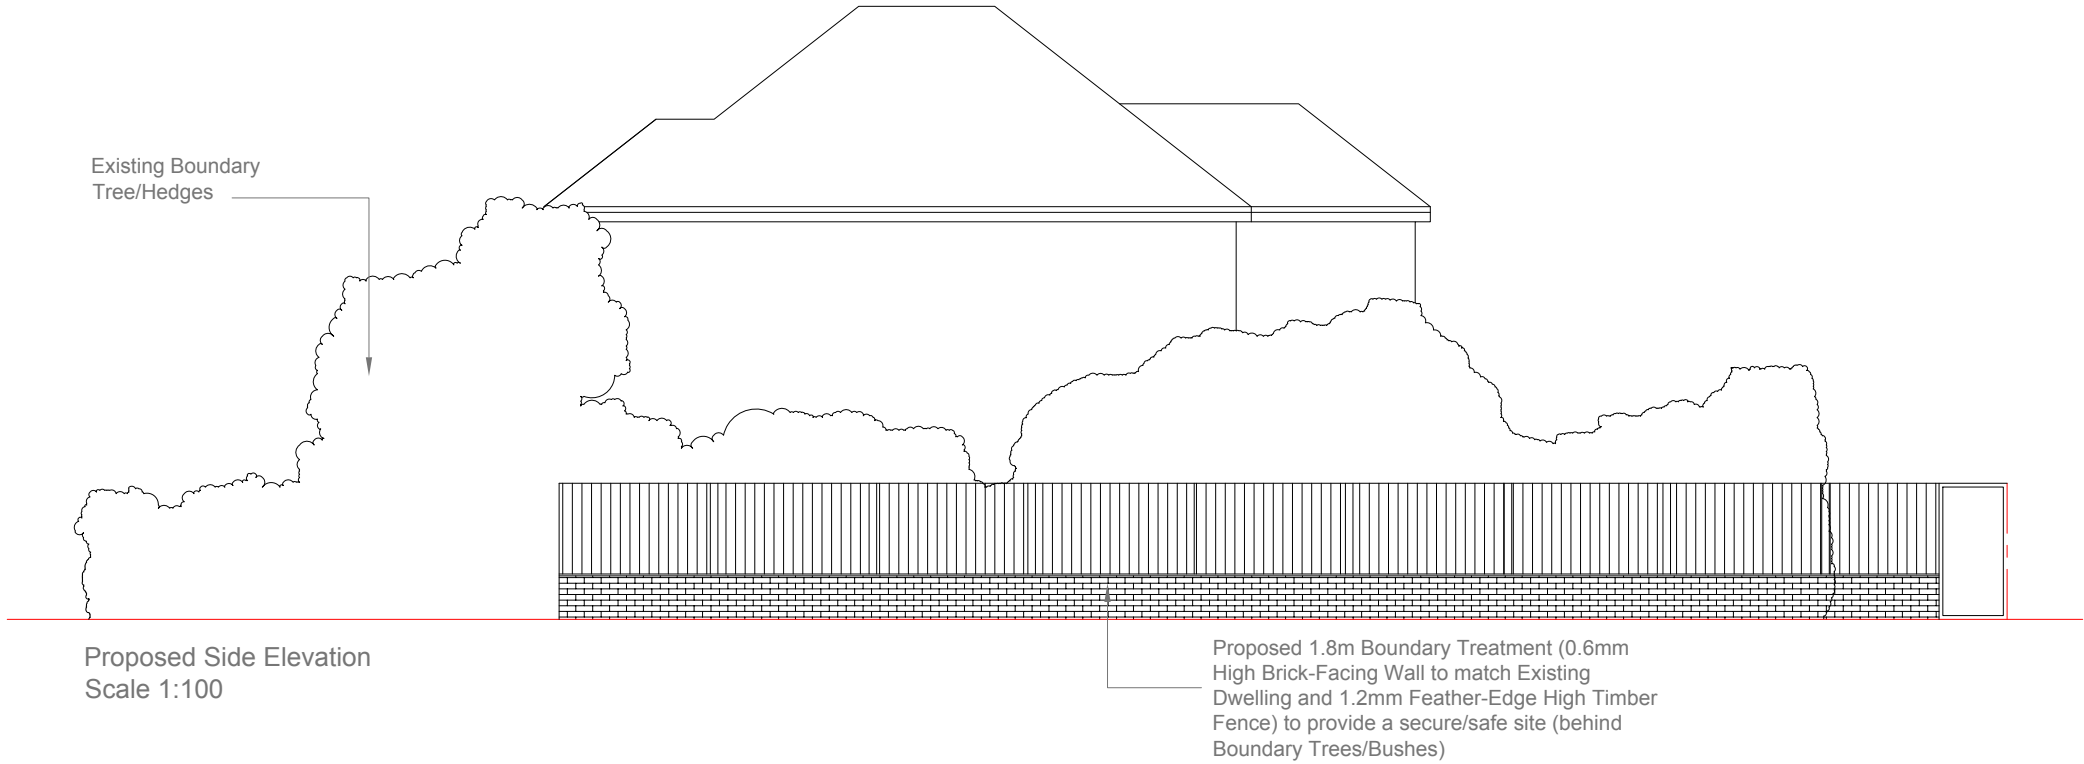

	<u>Site Address:</u> 79A Newdigate Road Harefield UB9 6EL	<u>Drawing Content:</u> Side Boundary Elevation	<u>Drawings No:</u> 79Anewdigateroad/2017/06A	<u>Date Drawn:</u> 3rd November 2017	Planning Issue	
	1	2	3	5	7	
			<u>Drawings Scale:</u> 1:100	<u>Drawn By:</u> KG	<u>Revision:</u>	8

All work to comply with current building regulations and codes of practice
Do not scale from drawings all dimensions to be checked on site before the start of any work
All Proposed External Materials to Match Existing External Materials

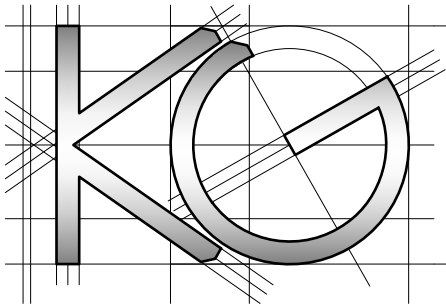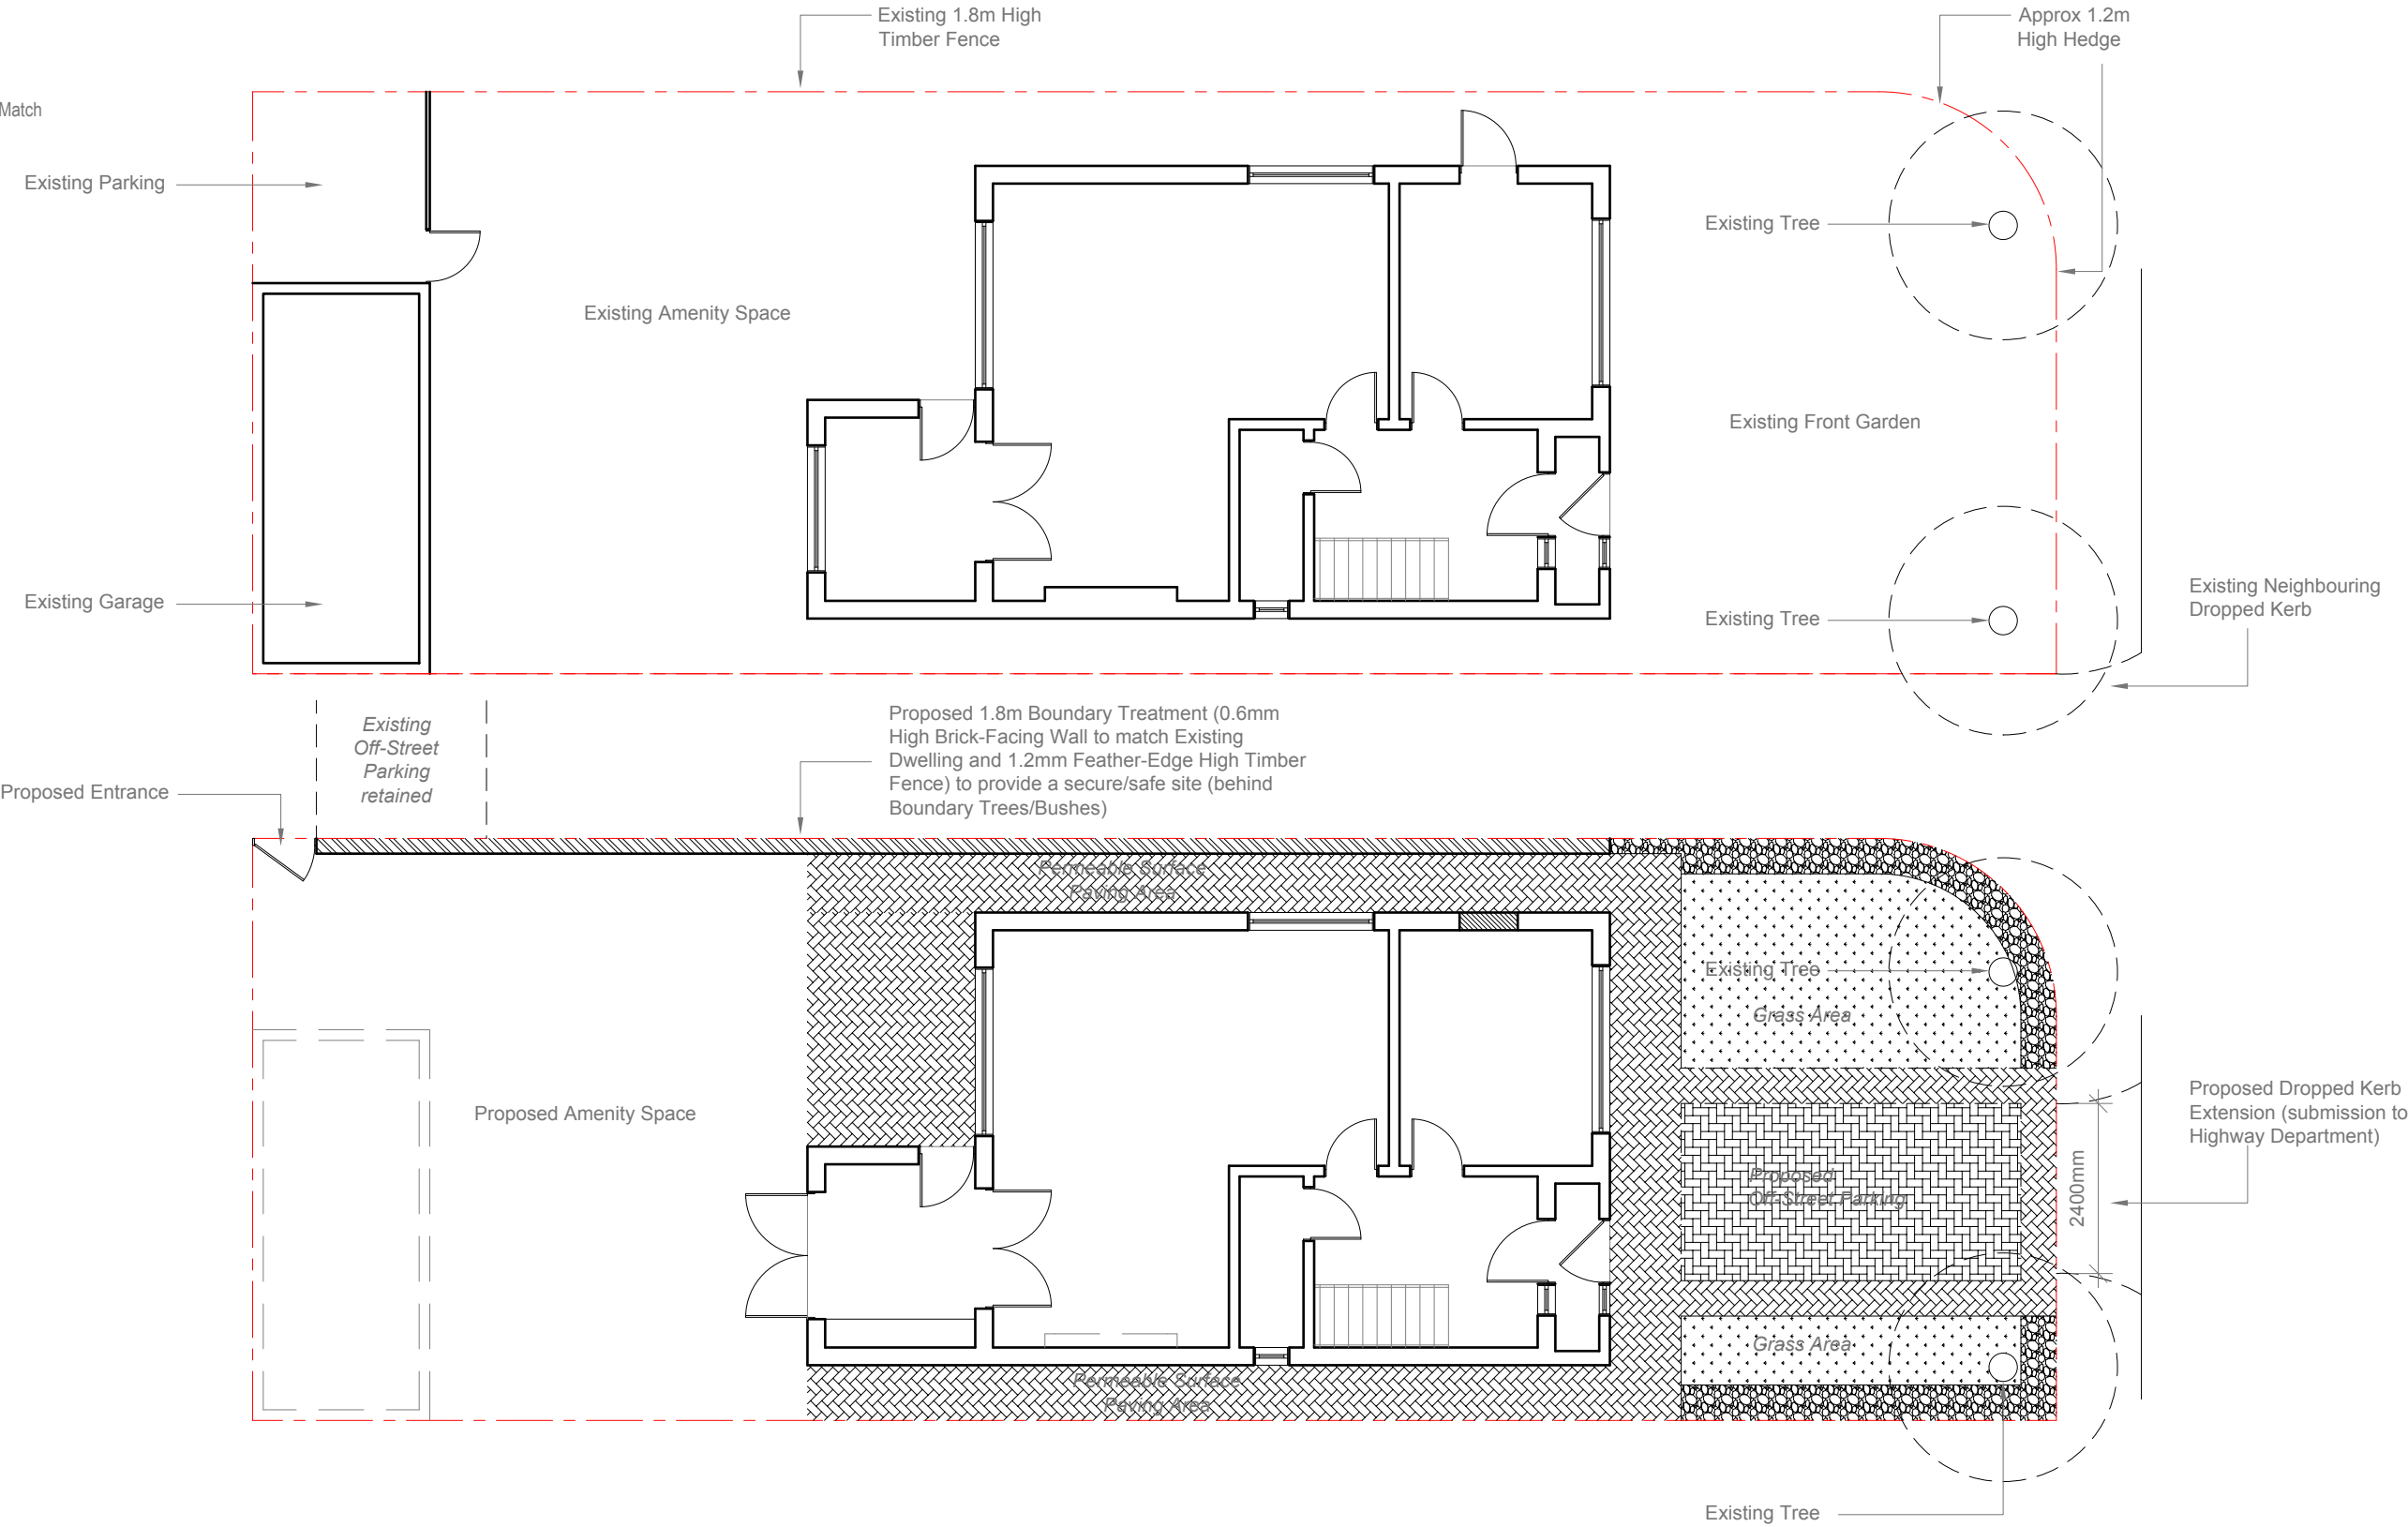

Site Address:
79A Newdigate Road
Harefield
UB9 6EL

1

Drawing Content:
Existing Site Plan
Proposed Site Plan

2

Drawings No:
79Anewdigateroad/2017/07

3

Drawings Scale:
1:100

4

Date Drawn:
3rd November 2017

5

Drawn By:
KG

6

Planning Issue

7

Revision:

A

01
18

8