




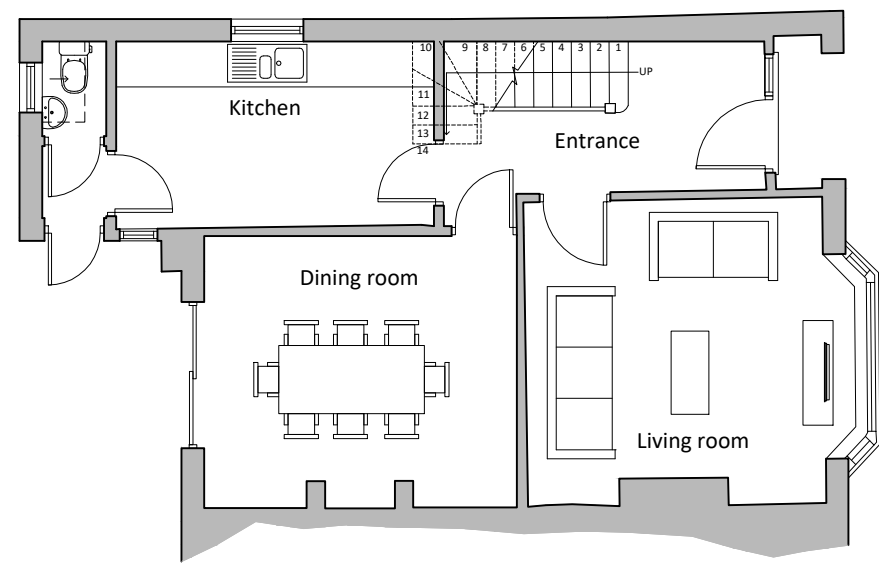


Proposed Ground Floor Plan

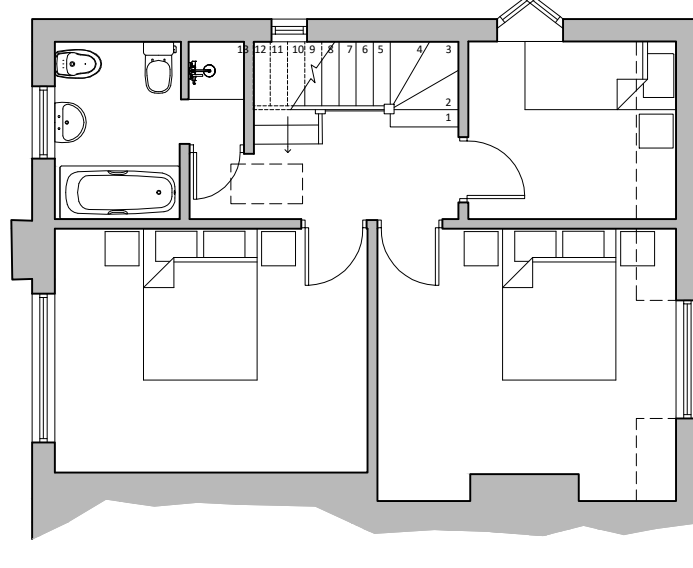


Proposed First Floor Plan

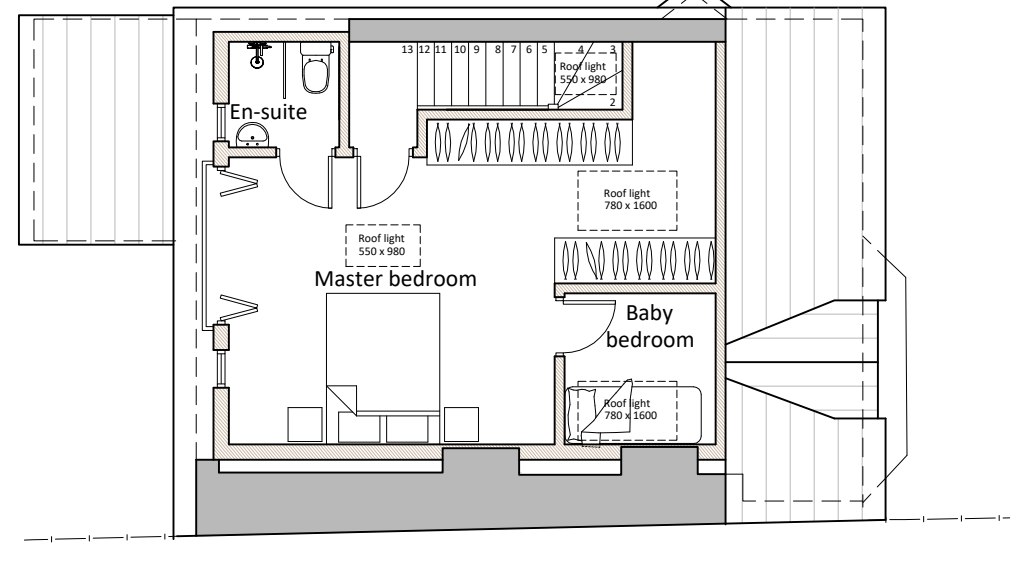

Proposed Loft Plan

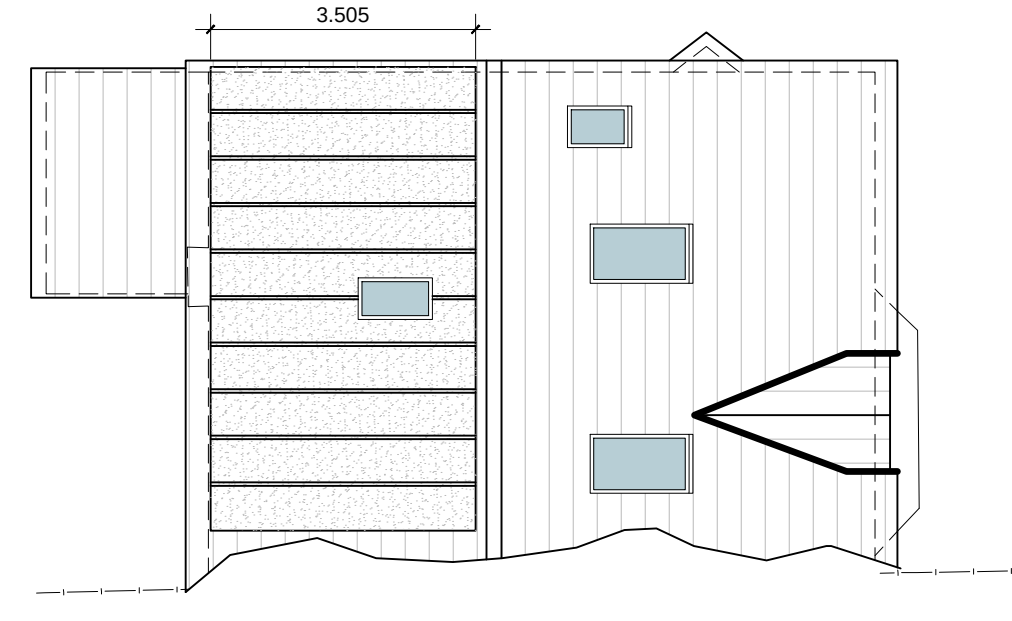

Proposed Roof Plan

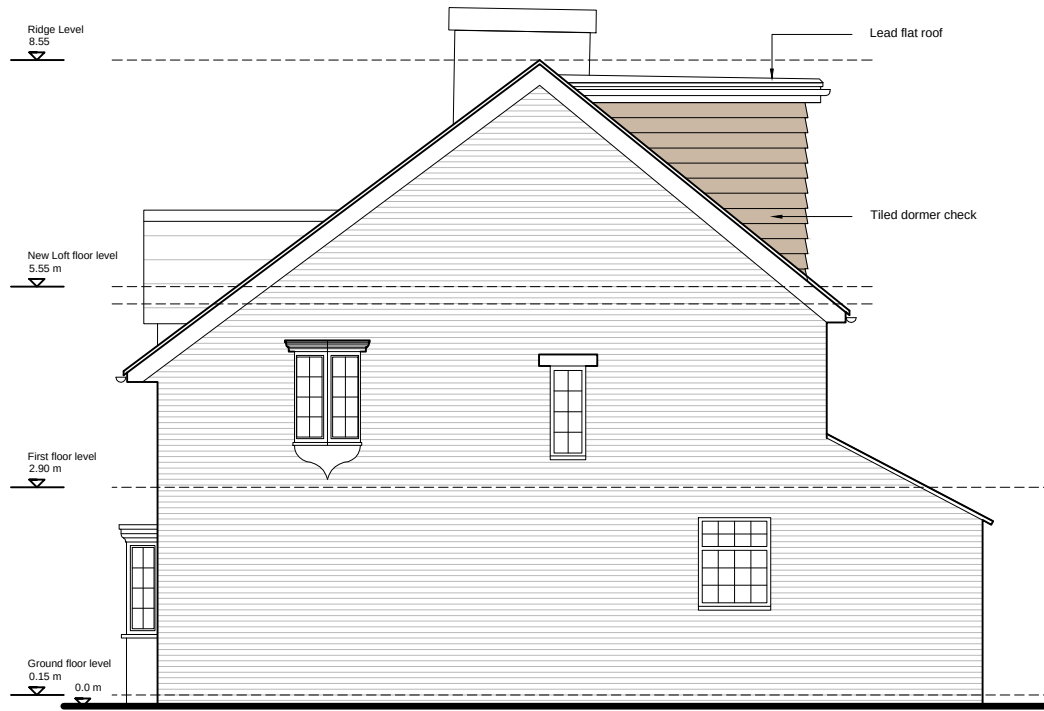



Proposed Side Elevation




Proposed Rear Elevation the detached dwellings



Proposed Front Elevation of the detached dwellings

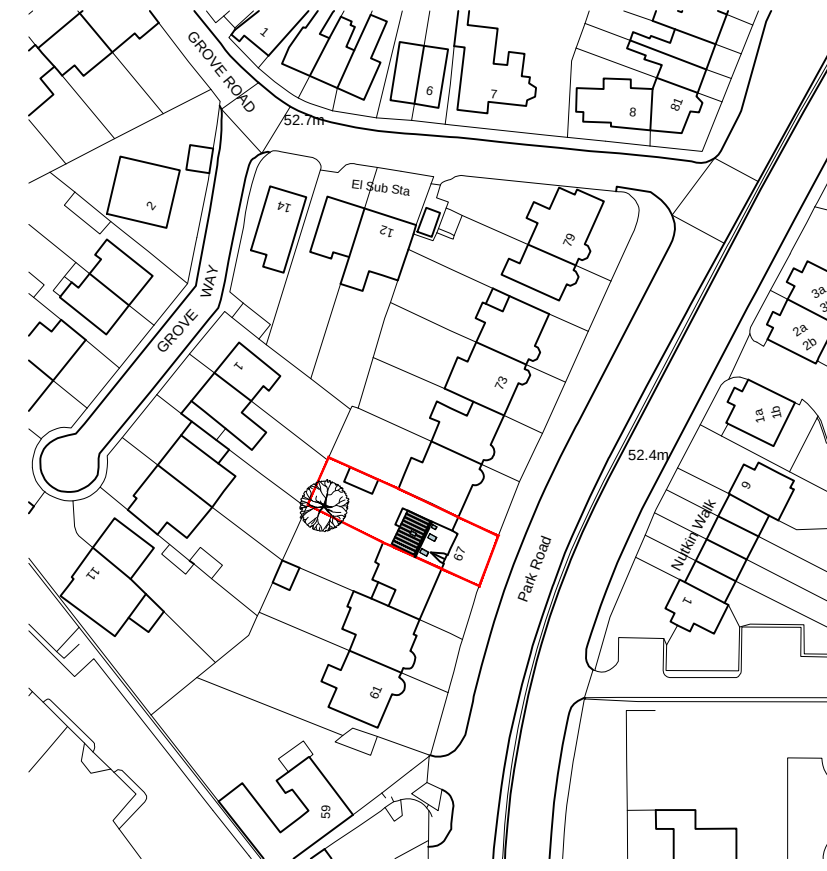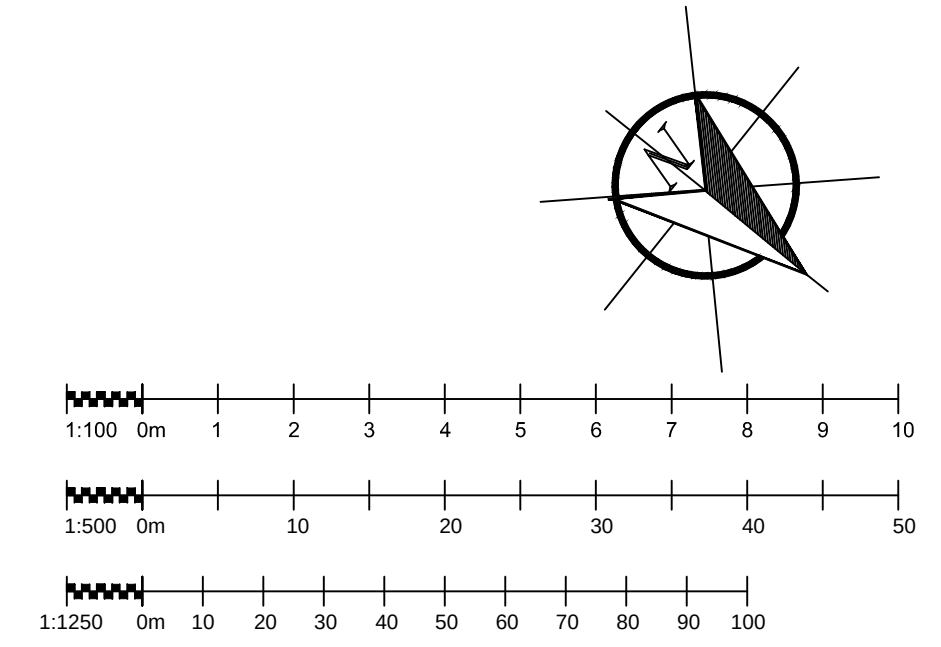

Proposed Location Plan
Scale: 1:1250 @ A1

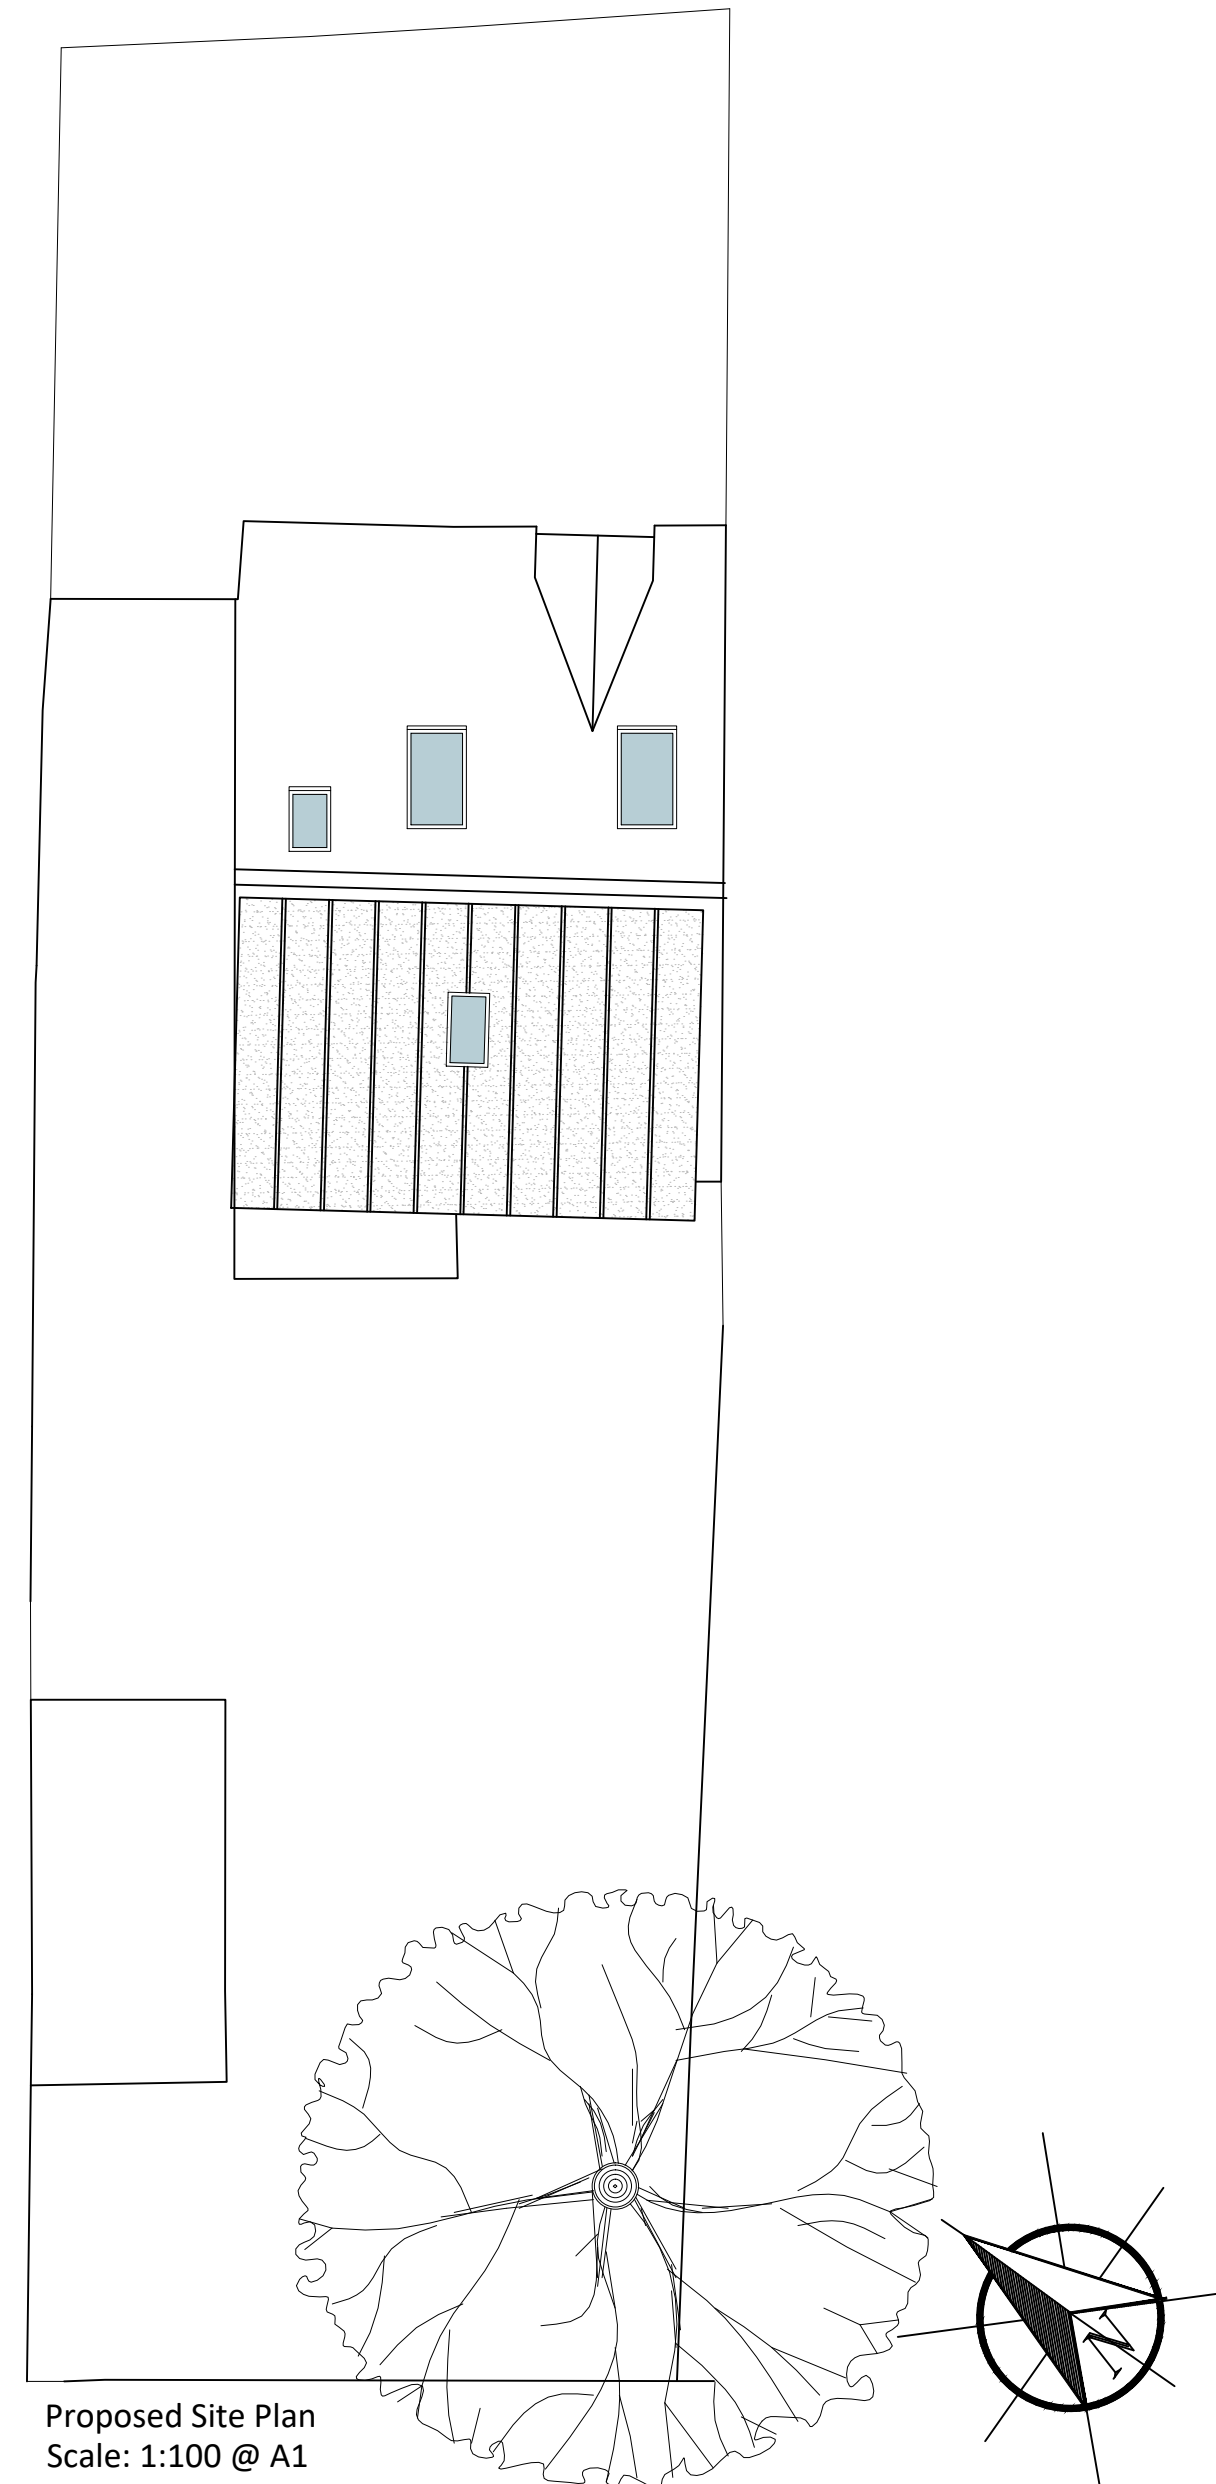

Proposed Site Plan
Scale: 1:100 @ A1

Ordnance Survey, (c) Crown Copyright 2019. All rights reserved. Licence number 100022432

Proposed Block Plan
Scale: 1:500 @ A1

REV	DATE	REVISION DETAILS	BY
CLIENT			
Ghassan Al-Joubory			
JOB TITLE			
Proposed Plans and Elevations			
DRAWING TITLE			
Amroth, 67 Park Road Uxbridge, London UB8 1NN			
SCALE	1:100 @ A1 1:200 @ A3	DRAWN BY	CHECKED BY
NUMBER	19-005	REVISION	DATE
			Mar'19

COPYRIGHT MITCHELL EVANS LLP