



BOUNDARY LINE

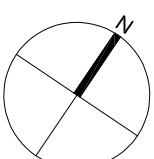

AMENDMENTS	DATE	REV.
------------	------	------

Dimensions, areas and level where given are only approximate and subject to site survey. All dimensions are to be checked on site. Flurred dimensions only are to be taken from the drawing. The drawing is to be read in conjunction with all relevant consultants and/or specialists drawings/documents and any discrepancies or variations are to be notified to the architect before affected work commences. The drawing is copyright and remains the property of the Architects.

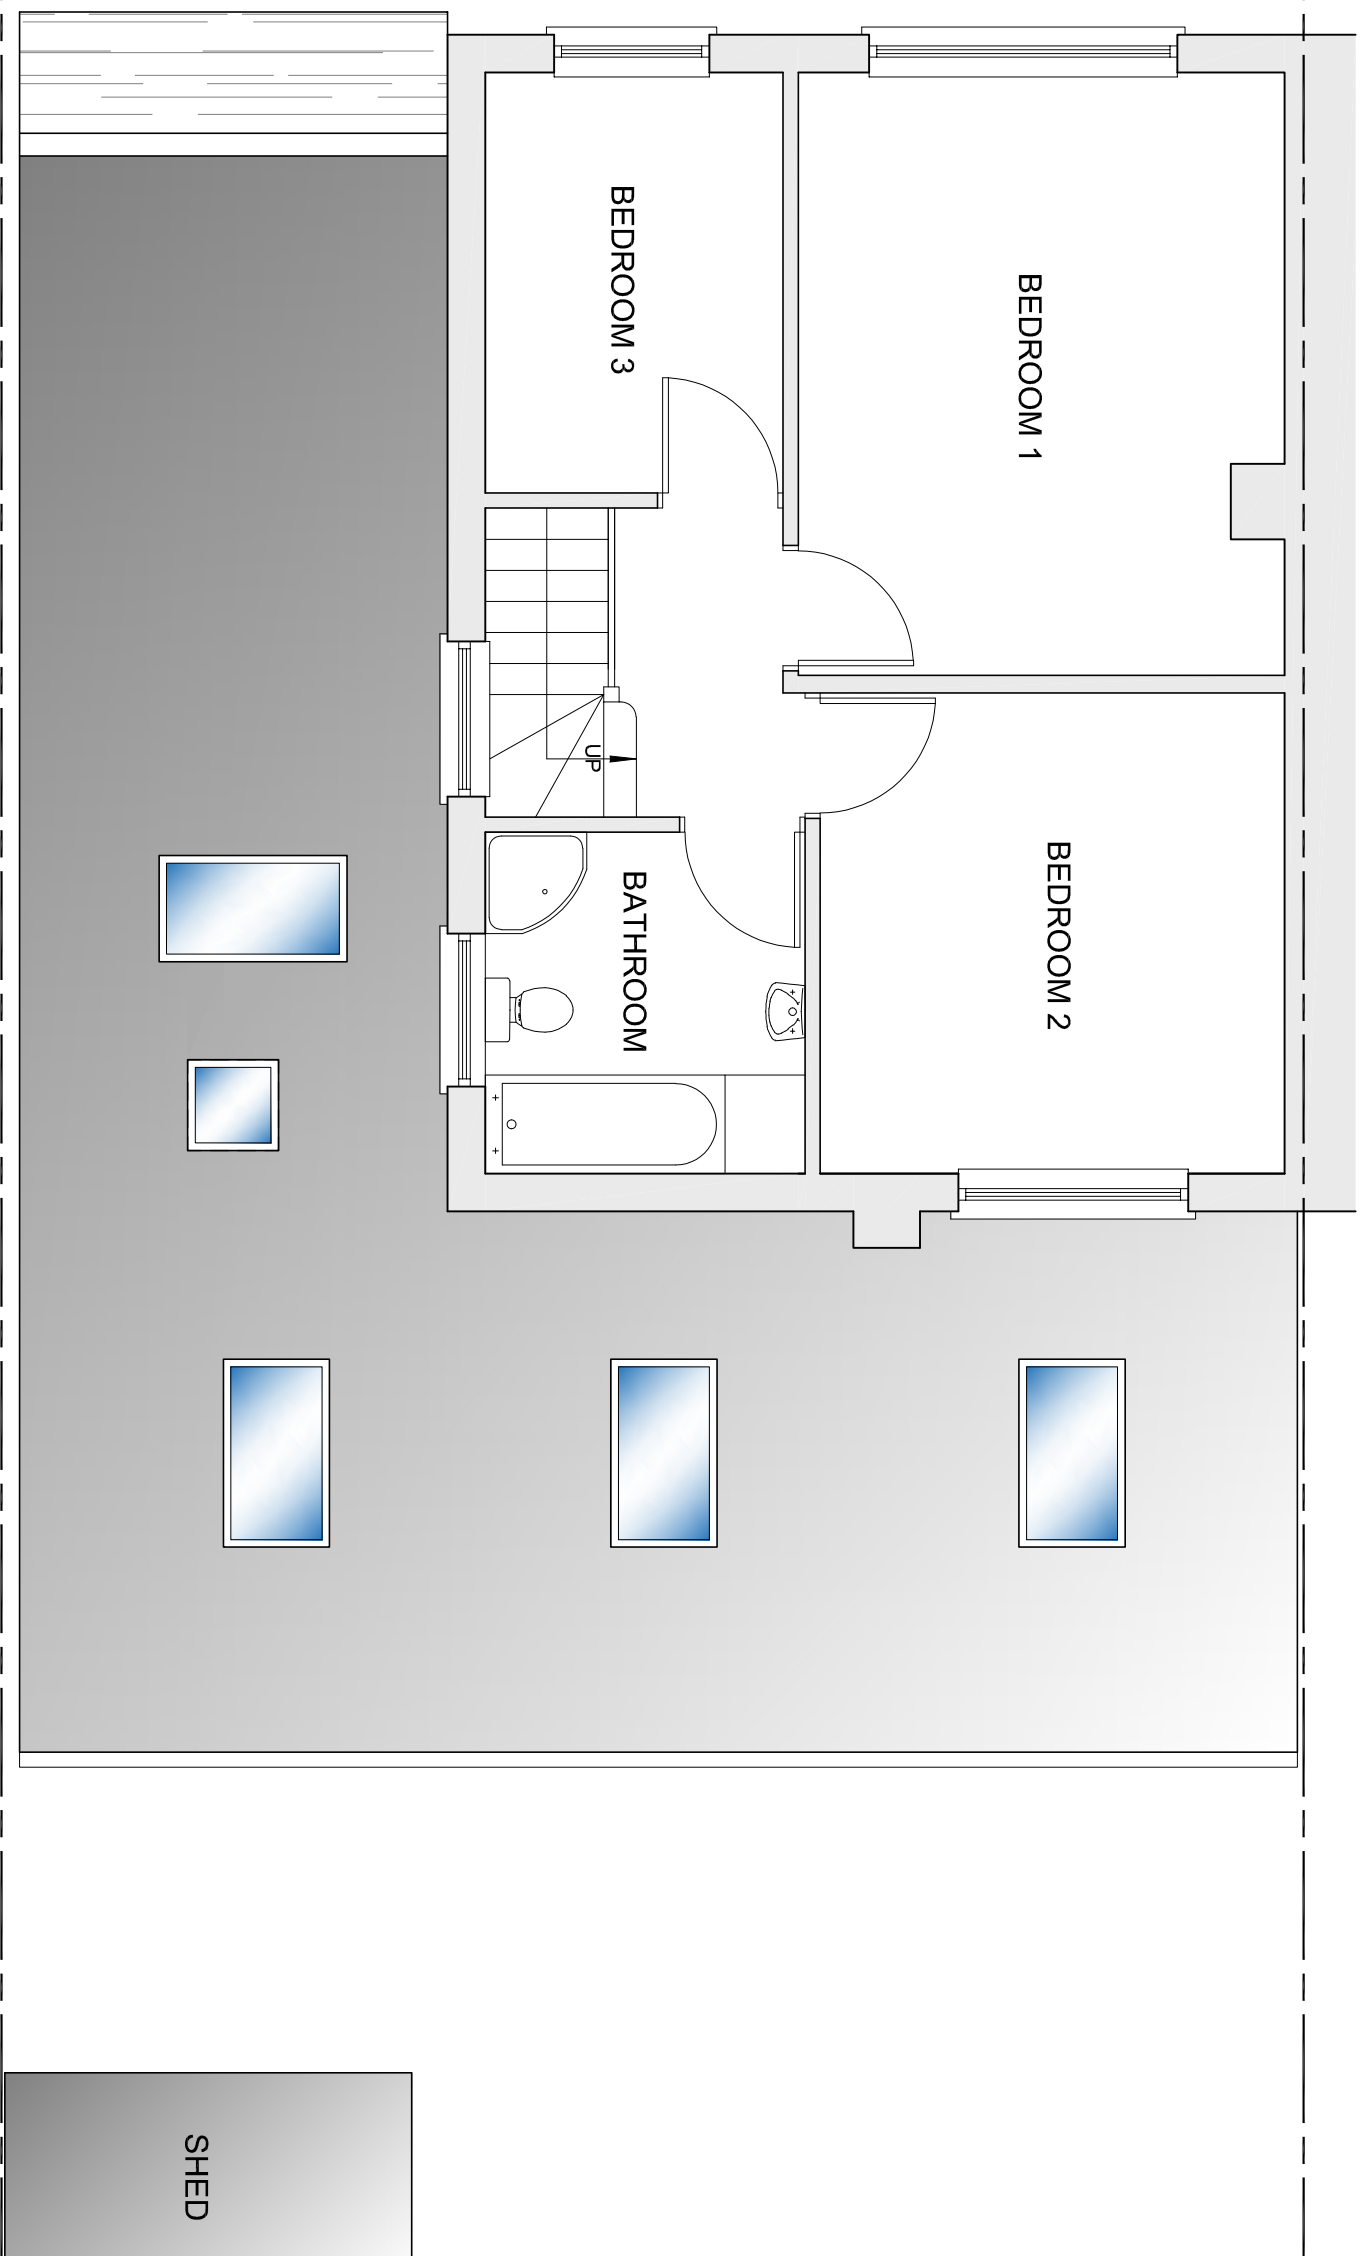

bernard murray design
chartered architect

WWW.BMURRAYDESIGN.CO.UK
78 BRIDGE ROAD, UXBRIDGE, MIDDLESEX UB82QW
TEL: 07958 471714 EMAIL: BMURRAYDESIGN@YAHOO.CO.UK

PROJECT
3 CROSLIER ROAD
ICKENHAM
UB10 8RR

CLIENT
MARTIN POYSER

DRAWING
PROPOSED FIRST FLOOR PLAN

SCALE	1:50 @ A3	DRAWING NUMBER	R
DATE	DEC 2021	1161-10	
DRAWN	BM		