


ANNOTATION	DEC 2021	A
AMENDMENTS	DATE	REV.
All dimensions are to be checked on site. If any dimensions differ, or if any dimensions are not shown, the architect shall be responsible for the design. The architect shall be responsible for the design of the building and any other structures, and shall be responsible for the design of the building and any other structures, and shall be responsible for the design of the building and any other structures.		

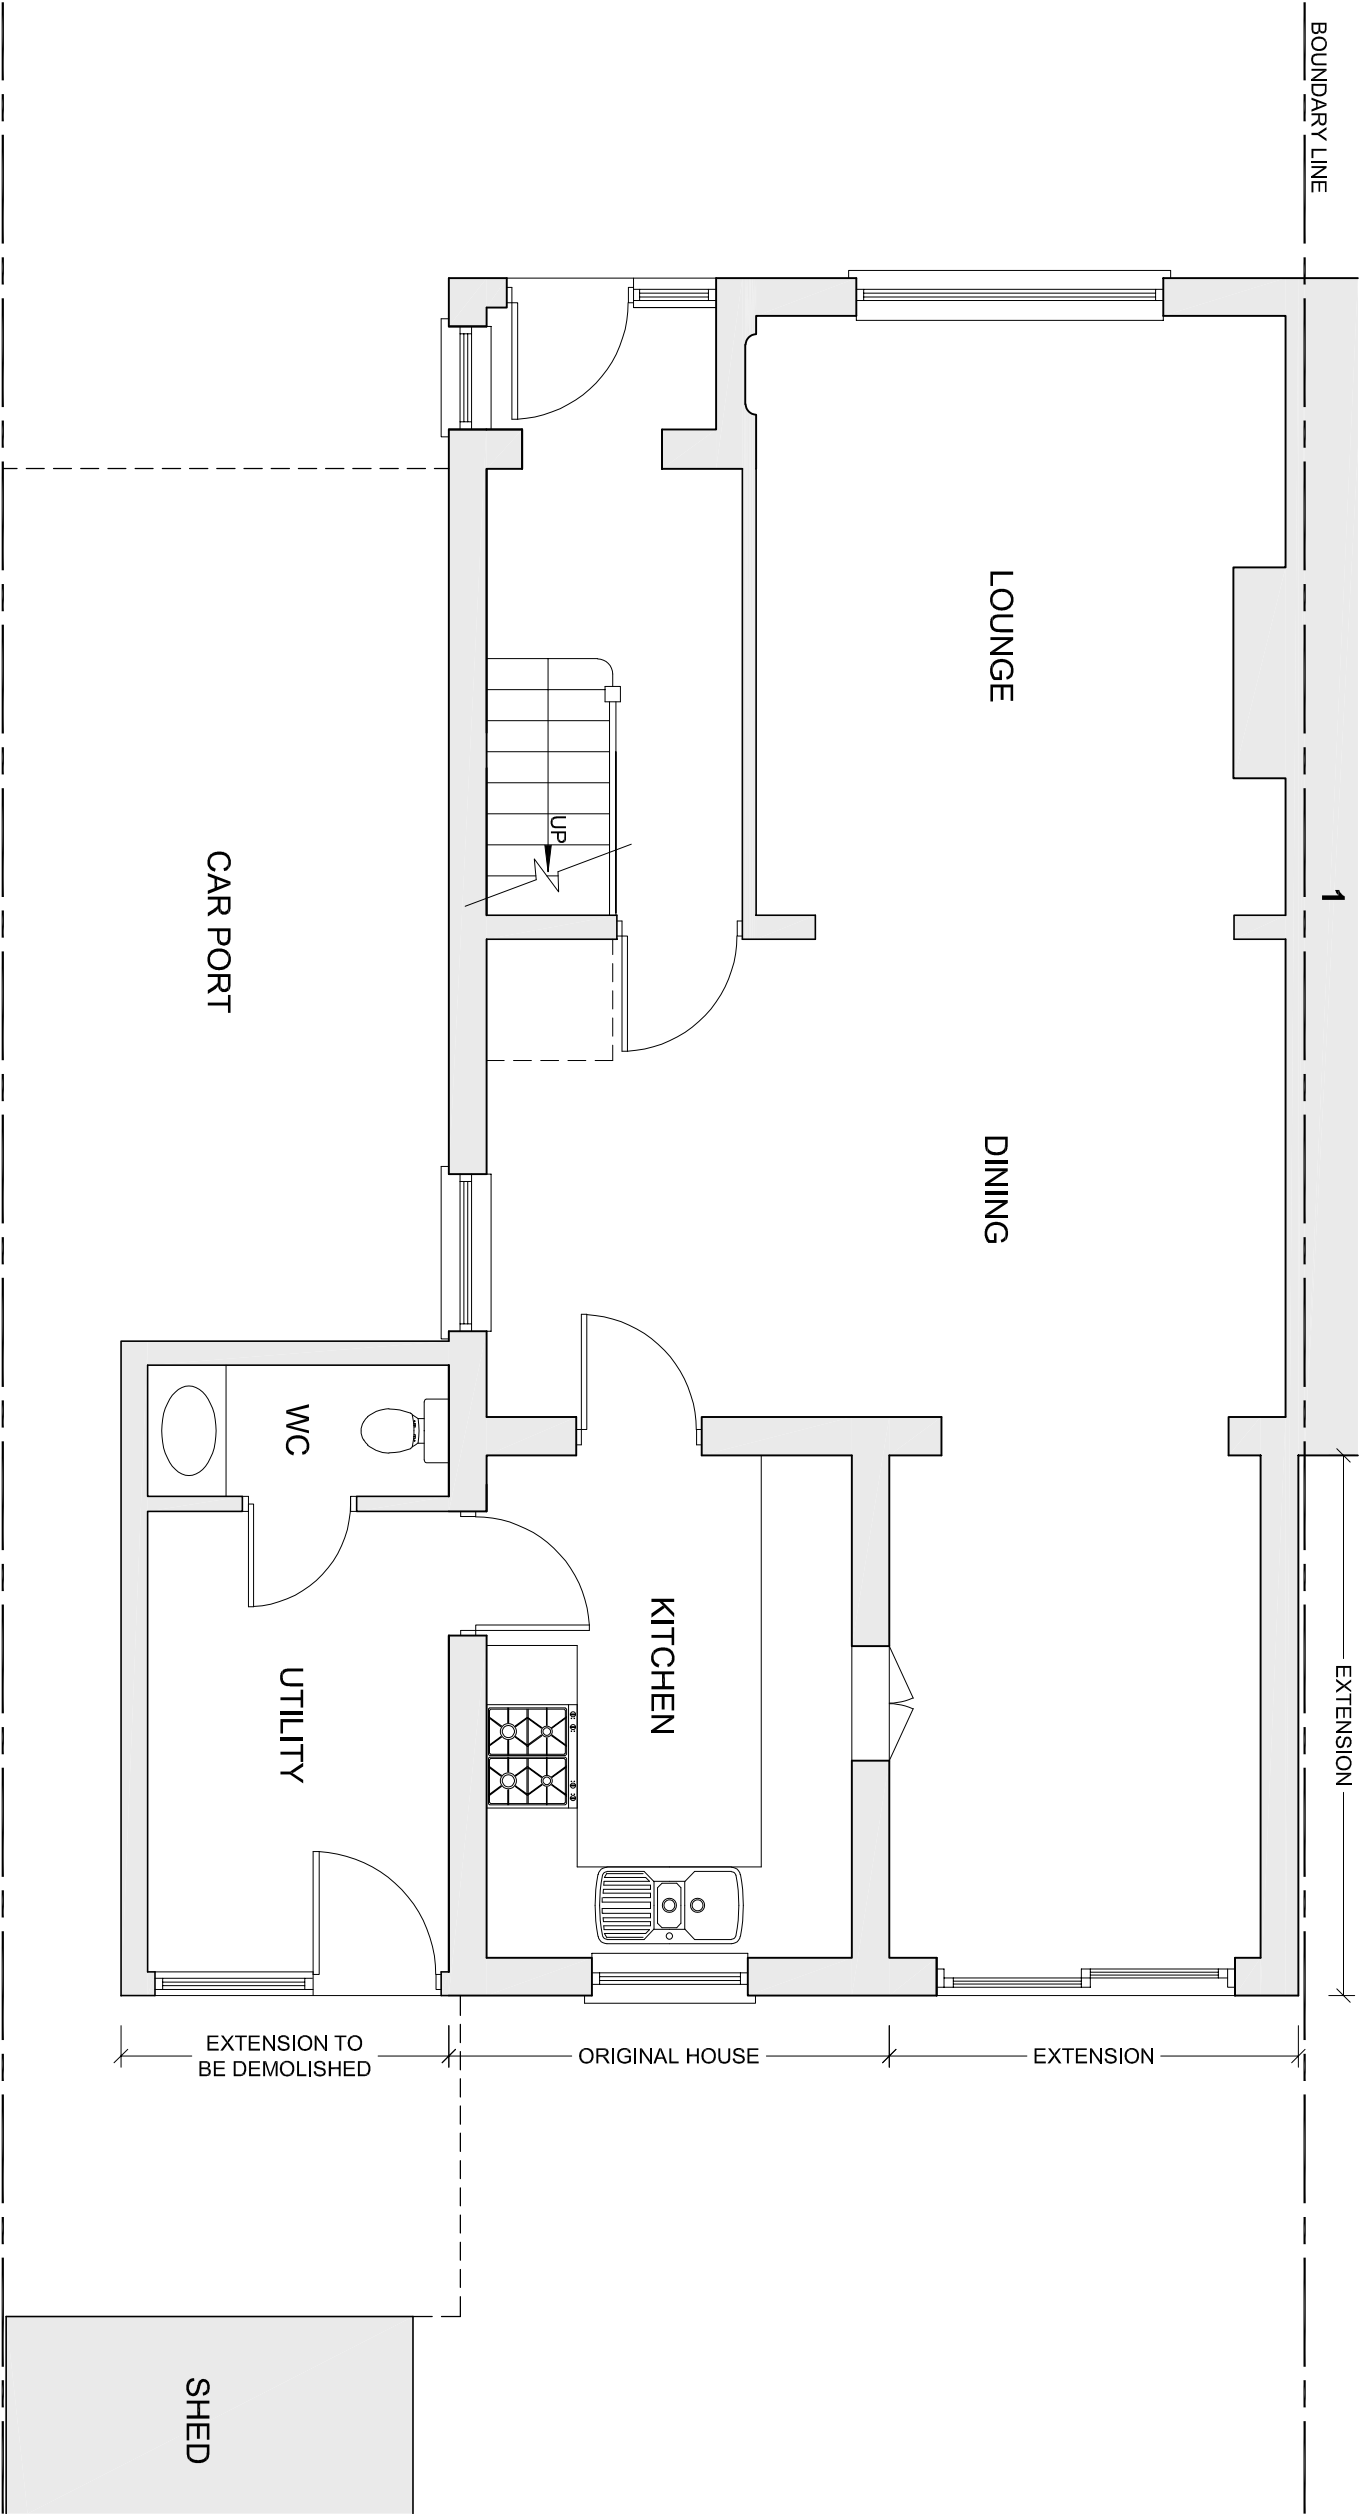

bernard murray design
chartered architect
www.bmarchitecture.co.uk
78 BRIDGE ROAD, UXBRIDGE, MIDDLESEX UB8 3QW
TEL: 01898 477174 EMAIL: BMURRAYDESIGN@YAHOO.CO.UK

PROJECT
3 CROSSLER ROAD
ICKENHAM
UB10 8RR

CLIENT
MARTIN POYSER

DRAWING EXISTING GROUND FLOOR PLAN			
SCALE	1:50 @ A3	DRAWING NUMBER	REV.
DATE	NOV 2021	1161-2	A
DRAWN	BM		