


CHINNEY		DEC 2021	A
AMENDMENTS		DATE	REV.
Dimensions, areas and levels where given are only approximate and subject to site survey. All dimensions are to be checked on site. The client acknowledges that the architect is not responsible for the accuracy of the dimensions and any discrepancies or variations are to be verified by the architect before the drawing is used for construction. The architect is not responsible for the accuracy of the dimensions.			

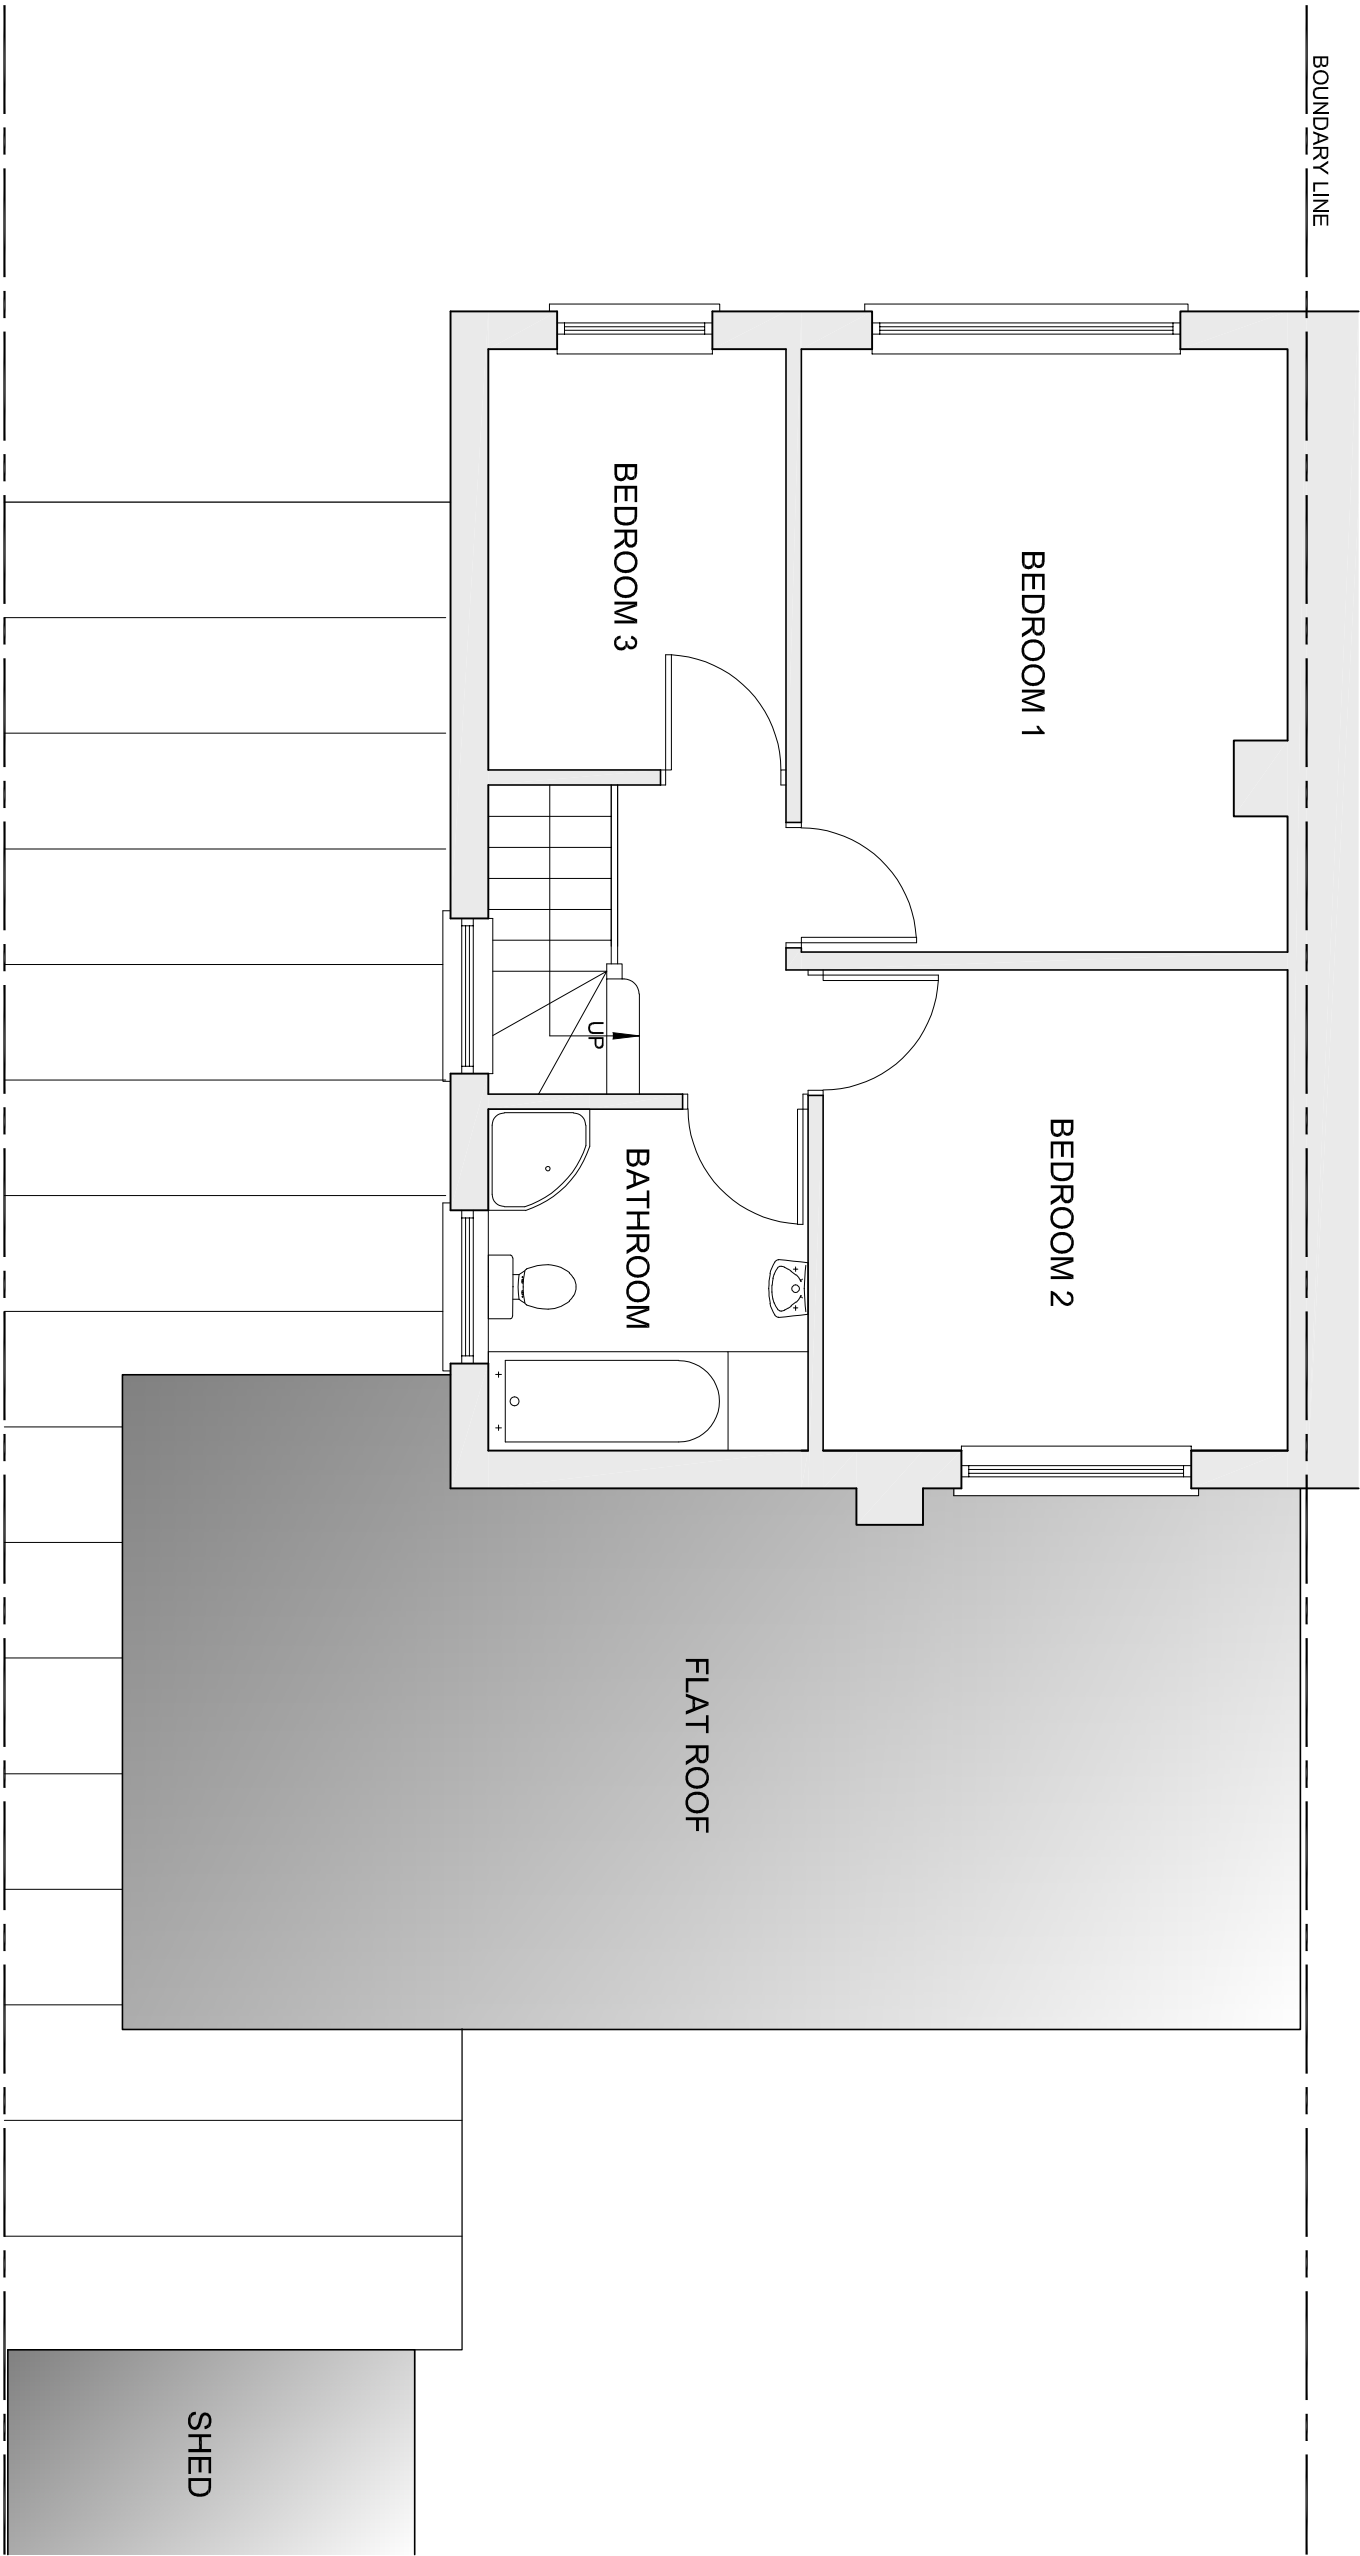

bernard murray design
chartered architect

WWW.BMURRAYDESIGN.CO.UK
78 BRIDGE ROAD, UXBRIDGE, MIDDLESEX UB8 3QW
TEL: 07988 471714 EMAIL: BMURRAYDESIGN@YAHOO.CO.UK

PROJECT
3 CROSIER ROAD
ICKENHAM
UB10 8RR

CLIENT
MARTIN POYSER

DRAWING
EXISTING FIRST FLOOR PLAN

SCALE	1:50 @ A3	DRAWING NUMBER	REV.
DATE	NOV 2021	1161-3	A
DRAWN	BM		