


ROOF: BROWN PLAIN TILES


UPPER WALLS: ROUGHCAST

RENDER

LOWER WALLS: RED FACING BRICK

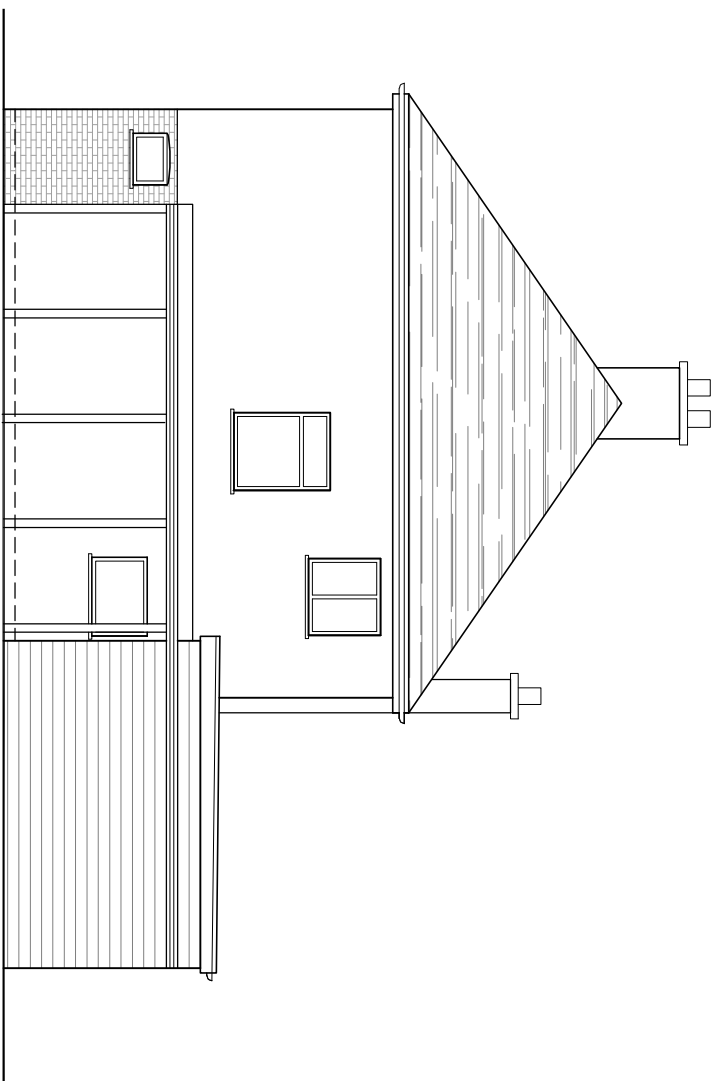

WEST ELEVATION

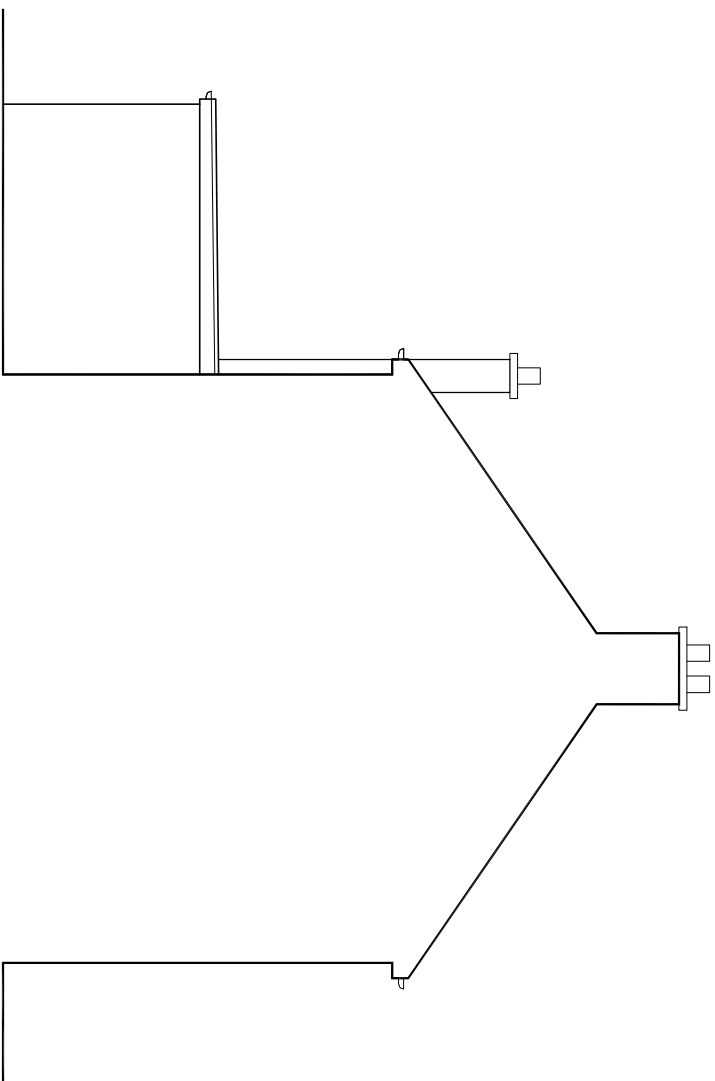

EAST ELEVATION



WWW.BMURRAYDESIGN.CO.UK

88 BRIDGE ROAD, UXBRIDGE, MIDDLESEX UB82QW
TEL: 07958 471714 EMAIL: BMURRAYDESIGN@YAHOO.CO.UK

EMAIL: BMURRAYDESIGN@YAHOO.CO.UK

EMAIL: BMURRAYDESIGN@YAHOO.CO.UK

PROJECT

3 CROSLIER ROAD

CKENHAM

JB10 8RR

CLIENT

MARTIN POYSER

DRAWING

EXISTING ELEVATIONS

SCALE 1:100 @ A3

DRAWING NUMBER	REV
----------------	-----

RAWN	BN
------	----

1911