



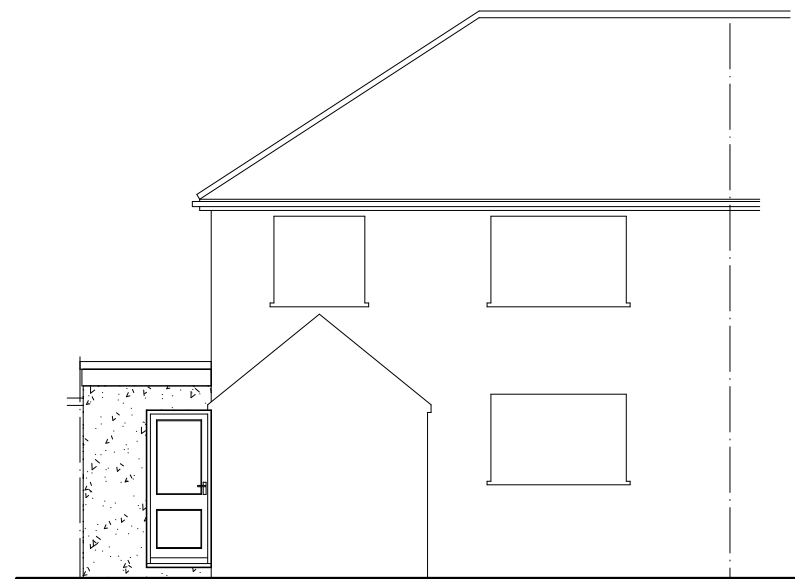

PROPOSED FRONT ELEVATION




PROPOSED REAR ELEVATION

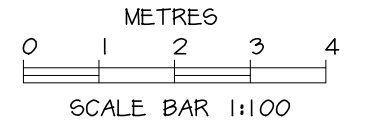


RENDERED OUTER WALL
FINISH APART FROM WALLS
ON BOUNDARY WHICH ARE
TO BE FACE BRICK

DRAFT PLANS SUBJECT TO
PLANNING & BUILDING
REGULATIONS APPROVAL
AND ALL OTHER STATUTORY
AGREEMENTS
I.E ALL PARTY WALL AND
BUILD OVER AGREEMENTS

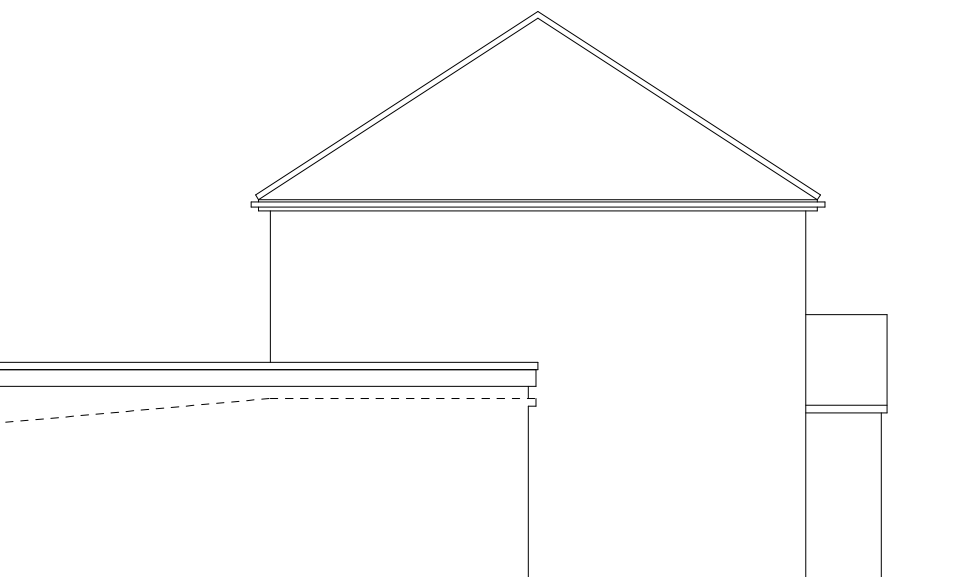

PROPOSED SIDE ELEVATION
FROM NUMBER 10

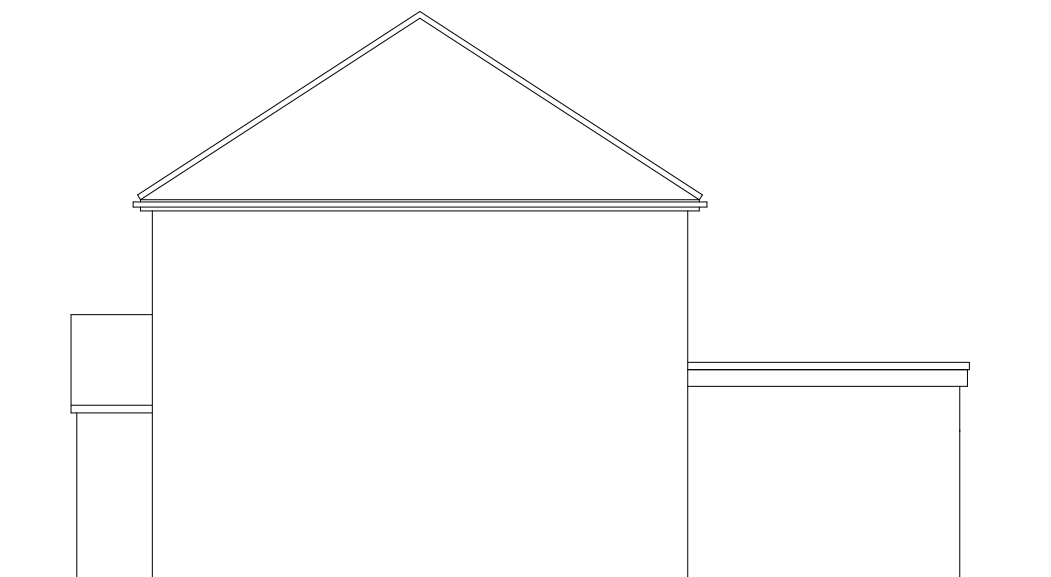

PROPOSED SIDE ELEVATION
FROM NUMBER 6

CHURLEY & ASSOCIATES
Building Surveyors

*Party Wall Surveyors, Property Consultants
Architectural Design and Development Consultants
716 EASTERN AVENUE, NEWBURY PARK, ILFORD, ESSEX IG2 6PE.
TEL. 020 8518 5100 FAX. 020 8518 4480
churleysurveys@aol.com*

CLIENT
Mr Chauhan

TITLE
Proposed Elevations
8 Skipton Drive
Hayes, UB3 1PL

DRAWING No. C98164/4 SCALE 1:100 On A3

DATE NOV 18 BY TF

REVISION A

© THIS DRAWING IS COPYRIGHT AND THE PROPERTY OF
CHURLEY & ASSOCIATES. IT MAY NOT BE COPIED OR
DISCLOSED TO ANY THIRD PARTY FOR ANY PURPOSE EXCEPT
AS AUTHORISED IN WRITING BY CHURLEY & ASSOCIATES.