




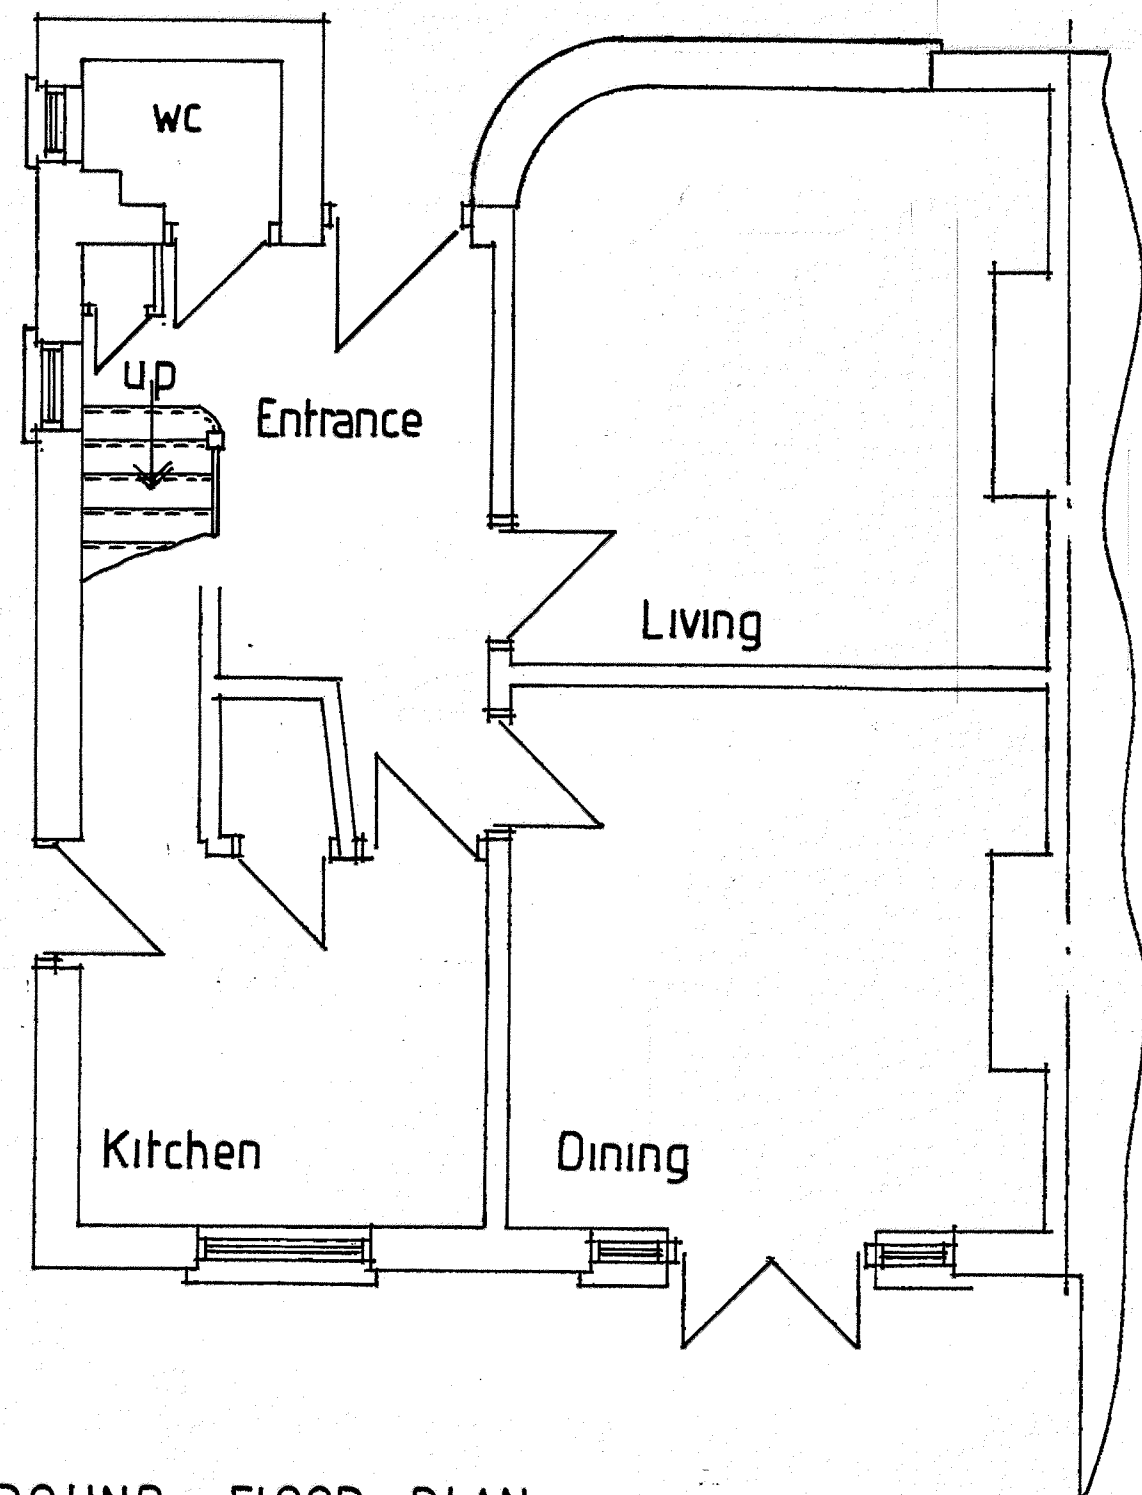


GROUND FLOOR PLAN

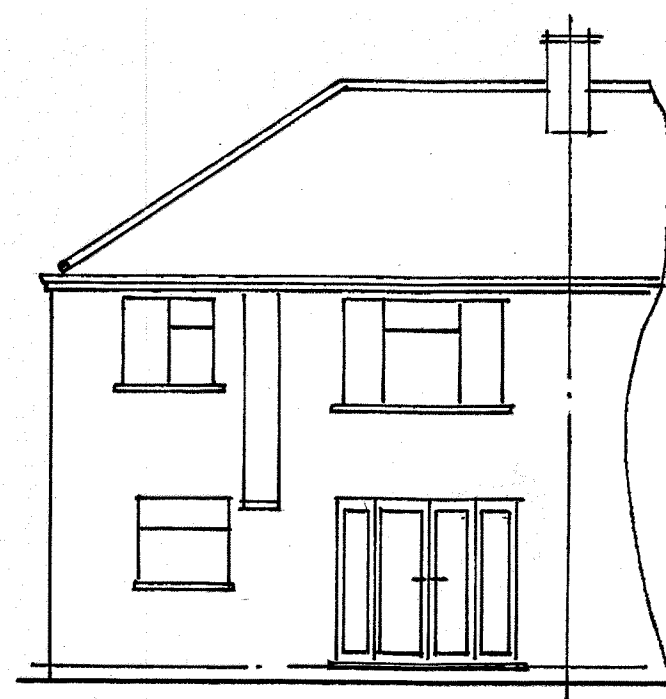

REAR ELEVATION

Bar Scale

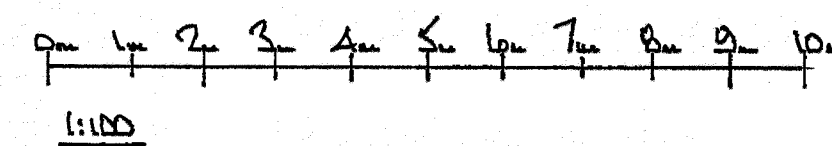 

THIS DRAWING TO BE READ
IN CONJUNCTION WITH DRG
No 4576 / 02

NOTES:
All dimensions must be checked on site and not
scaled from this drawing.

A		
	Date	Revisions

©copyright

Pottle & Co Ltd
Planning & Building Consultants

Suite A, 128 Manor Way
Ruislip, Middlesex, HA4 8HR

Tel: 01895 622800
www.pottle.uk.com

Client

Andrew Beck /Leanne Merison

Job Title

88 BUSHEY ROAD
ICKENHAM
MIDOX

Drawing Title

EXISTING GROUND FLOOR
PLAN AND ELEVATION

Scale 1:50, 1:100

Date 1 June 2021

Drawn by GEL

Drg No.

4576 / 01

Rev.