

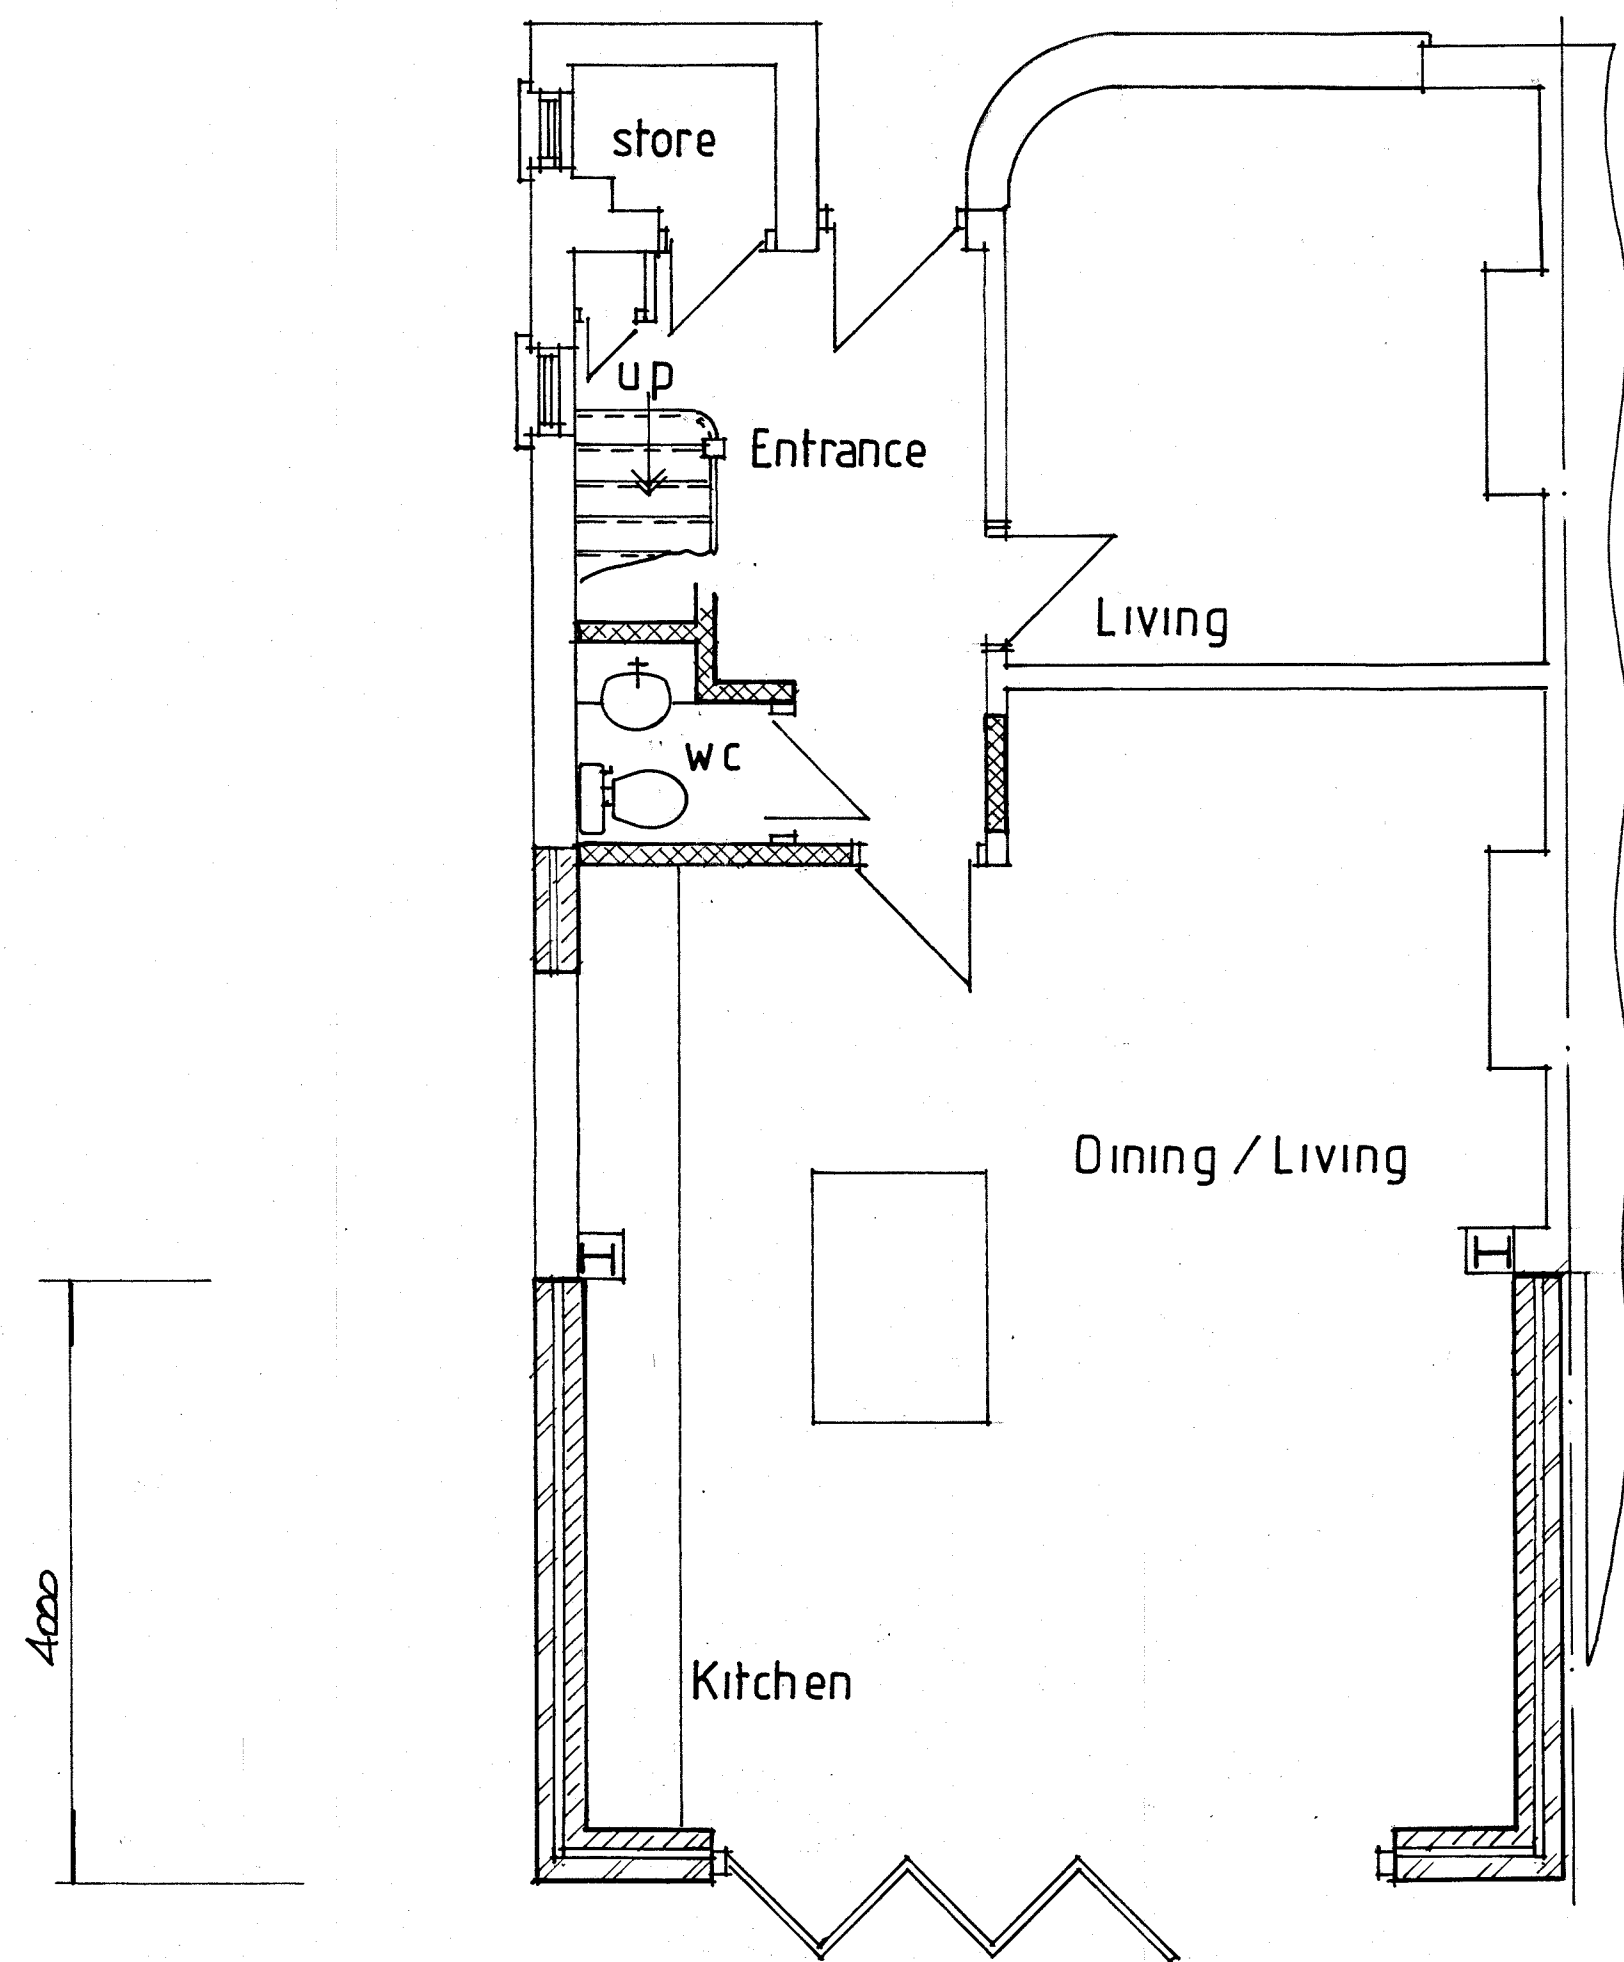


NOTES:
All dimensions must be checked on site and not scaled from this drawing.

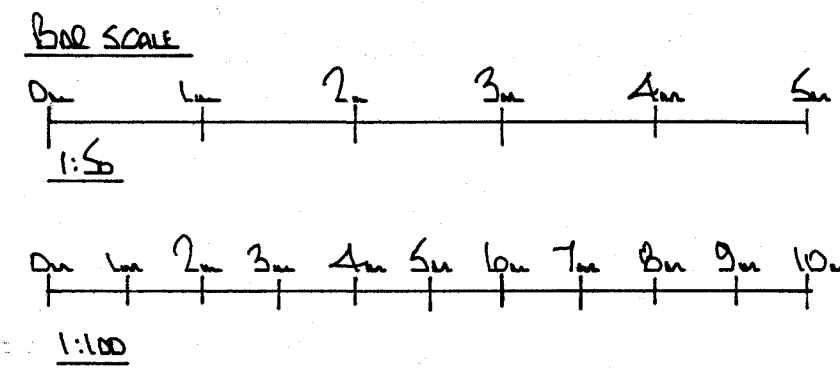


PROPOSED GROUND FLOOR PLAN

ALL MATERIALS TO MATCH EXISTING

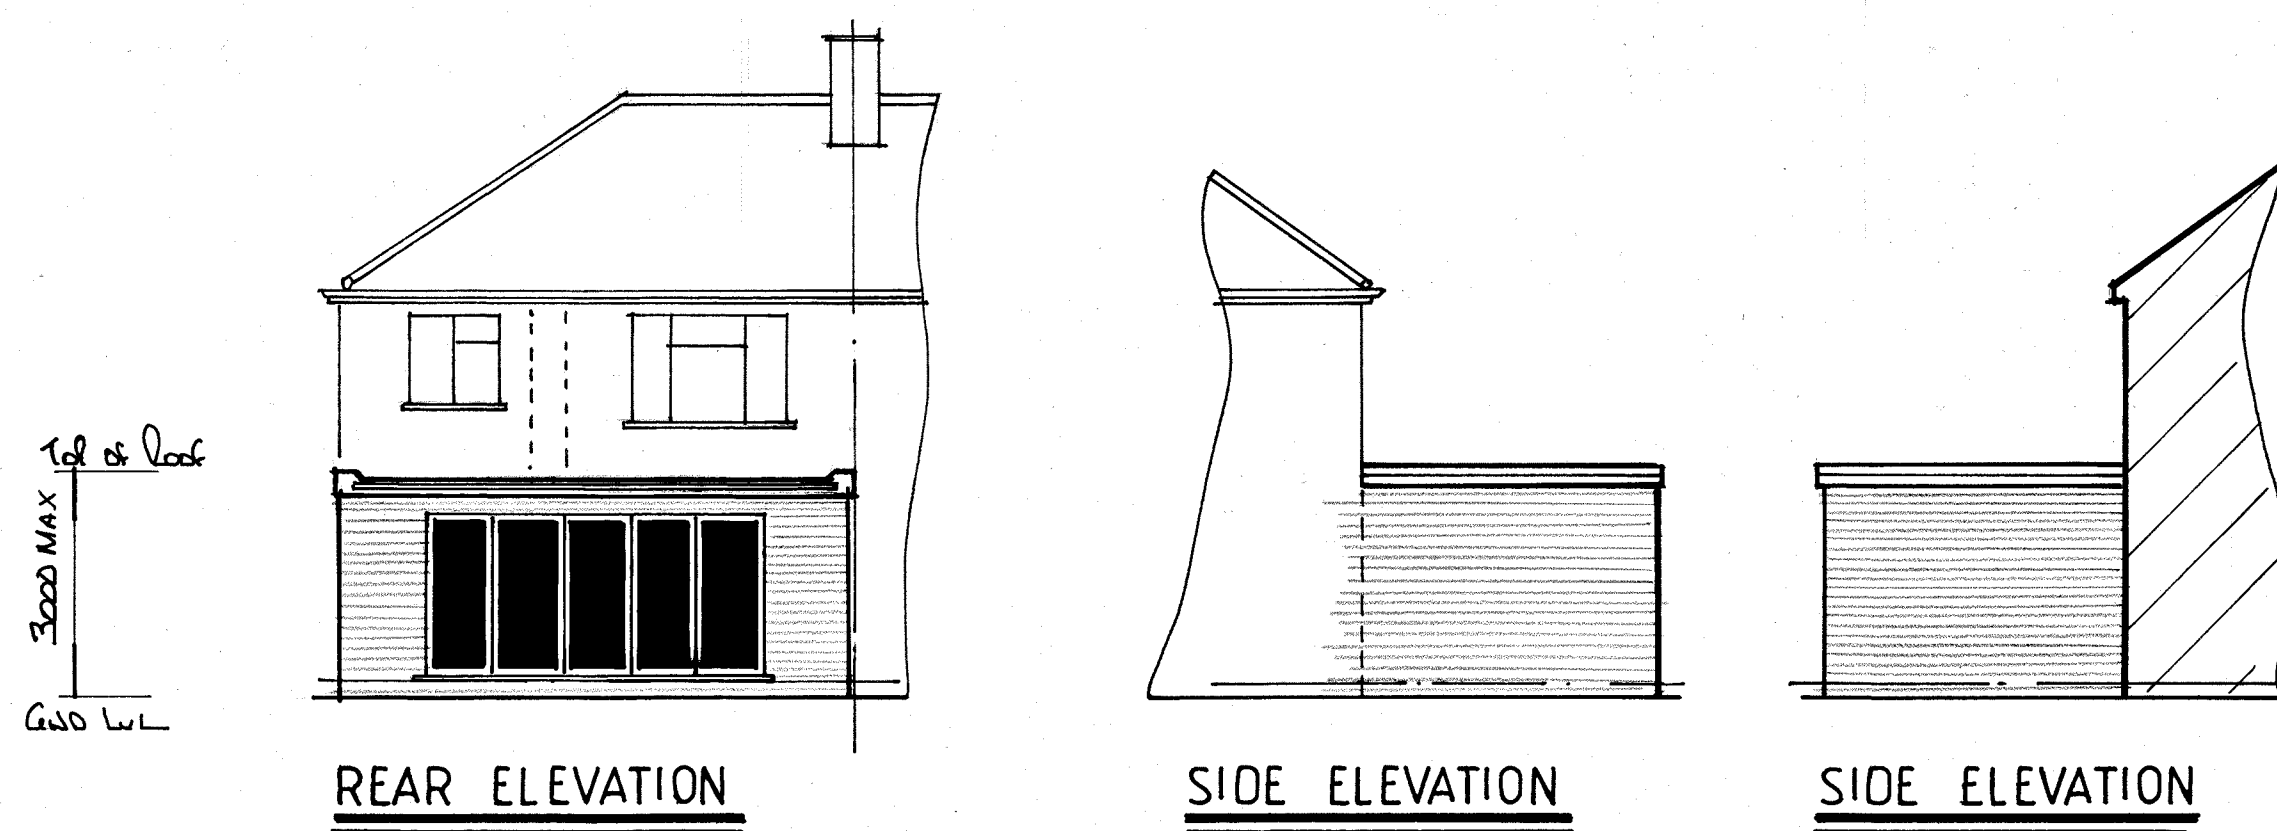

THIS DRAWING TO BE READ
IN CONJUNCTION WITH DRG
No 4576 / 01

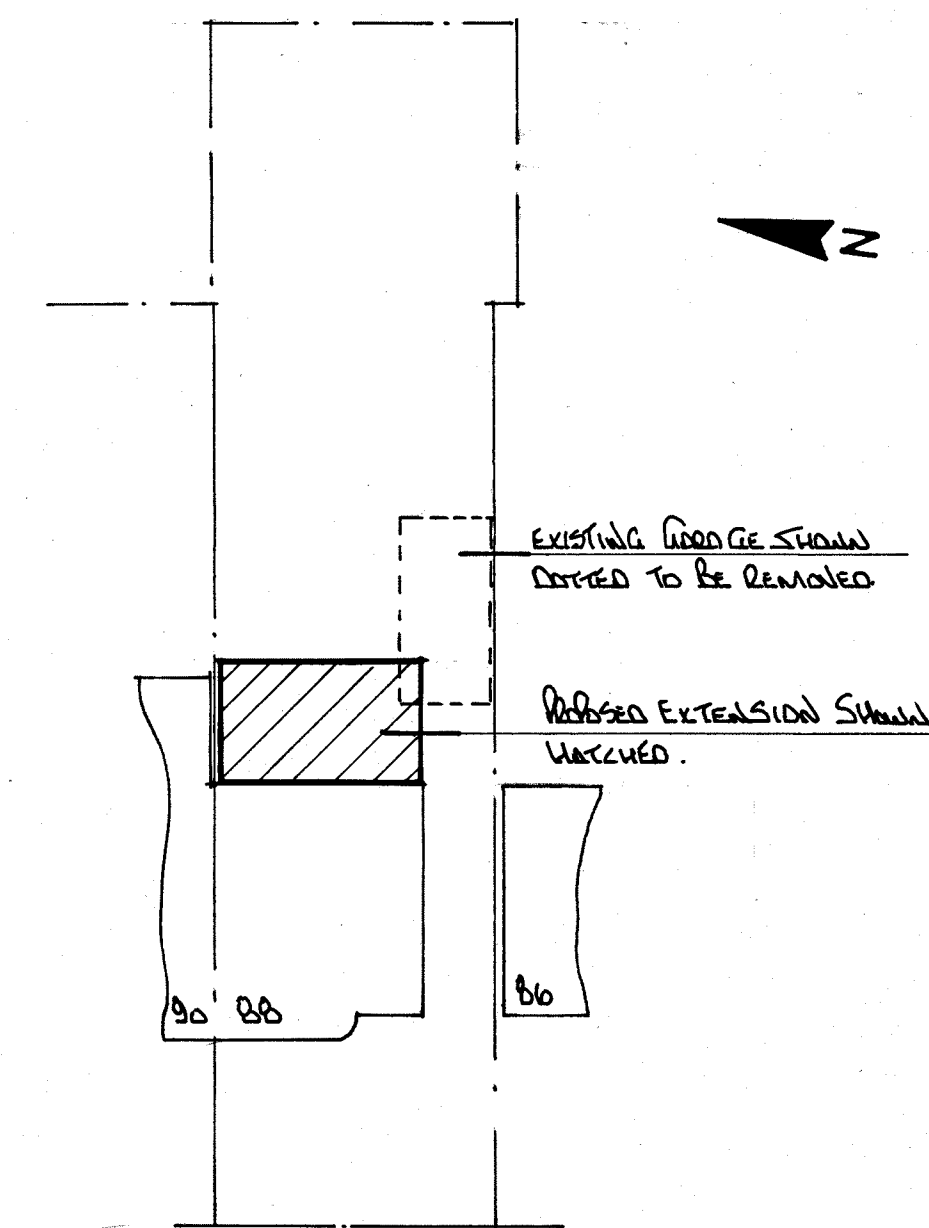

SITE PLAN scale 1:250

A	Date	Revisions

©copyright

Pottle & Co Ltd
Planning & Building Consultants

Suite A, 128 Manor Way
Ruislip, Middlesex, HA4 8HR

Tel: 01895 622800
www.pottle.uk.com

Client
Andrew Beck / Leanne Merison

Job Title
88 BUSHEY ROAD
ICKENHAM
MIDOX

Drawing Title
**PROPOSED SINGLE
STOREY REAR EXTENSION
& INTERNAL ALTERATIONS**

Scale 1:50 1:100 1:250

Date June 2021 Drawn by [signature]

Drg No. 4576 / 02 Rev. [signature]