



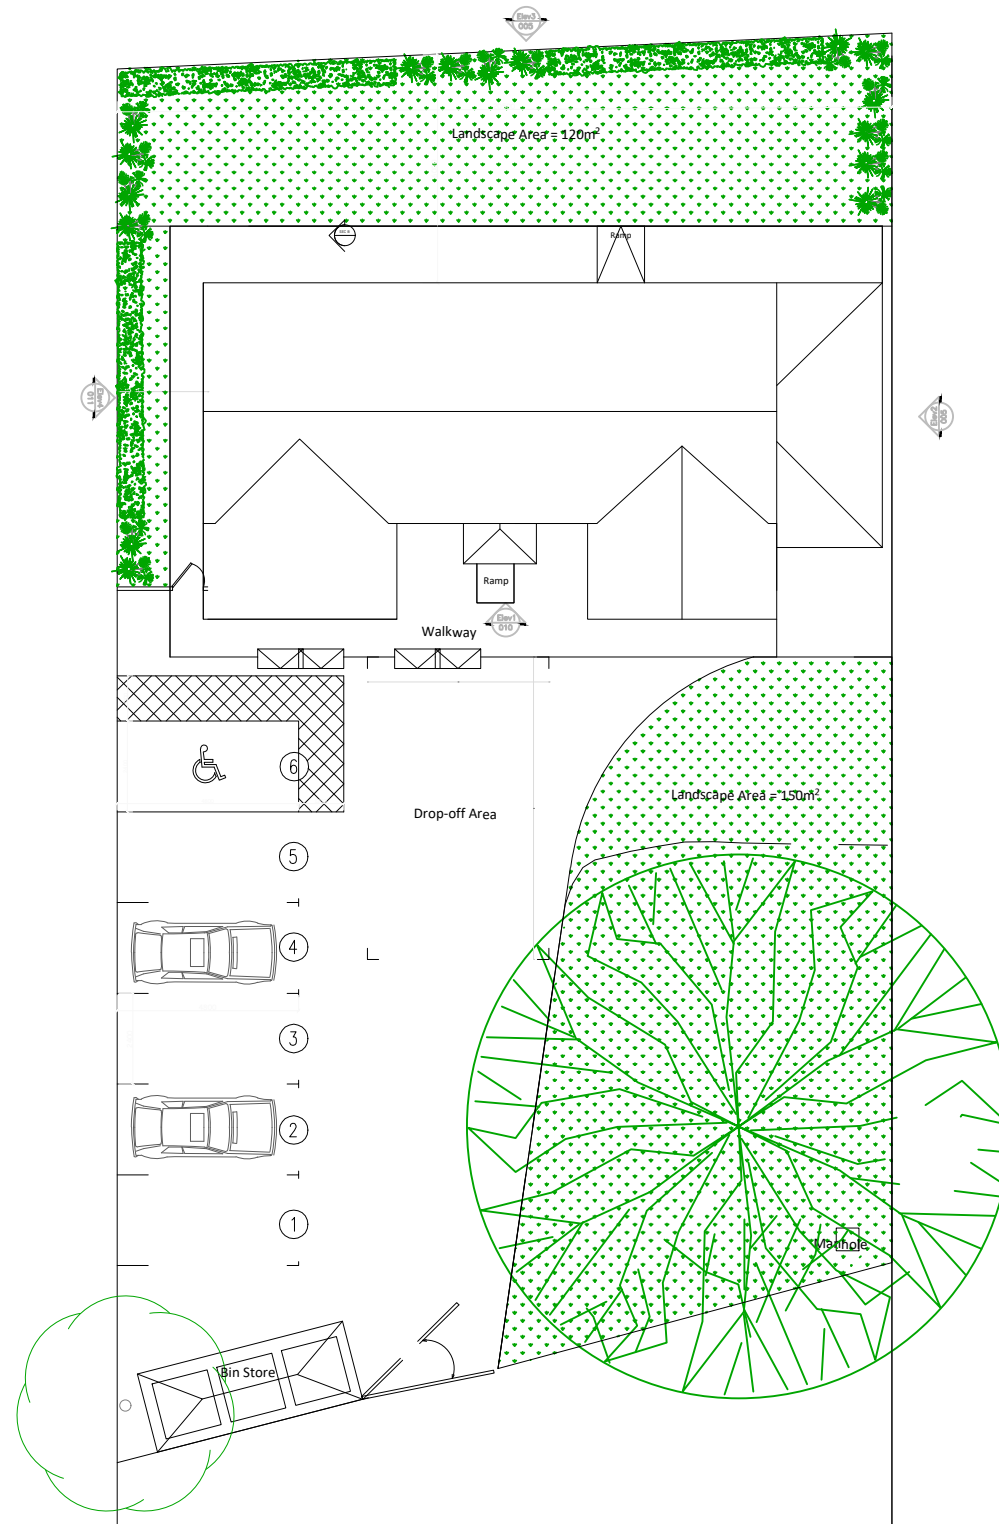

Site Plan
SCALE 1:200

 

Hopewell Housing (UK) Ltd
Progress Business Centre - Unit 2
Whittle Park Way - Slough - SL1 6DQ

E: r.mansha@hopewellhousing.co.uk

No.	Revision/Issue	Date

Site Address Oak Tree Cottage, Court Drive, Uxbridge, UB10 0BW	
Drawing Title Proposed Site Plan	
Scale 1:200@ A3	Checked by GEE
Drawing No PR0112-005	Date 05/09/2021