


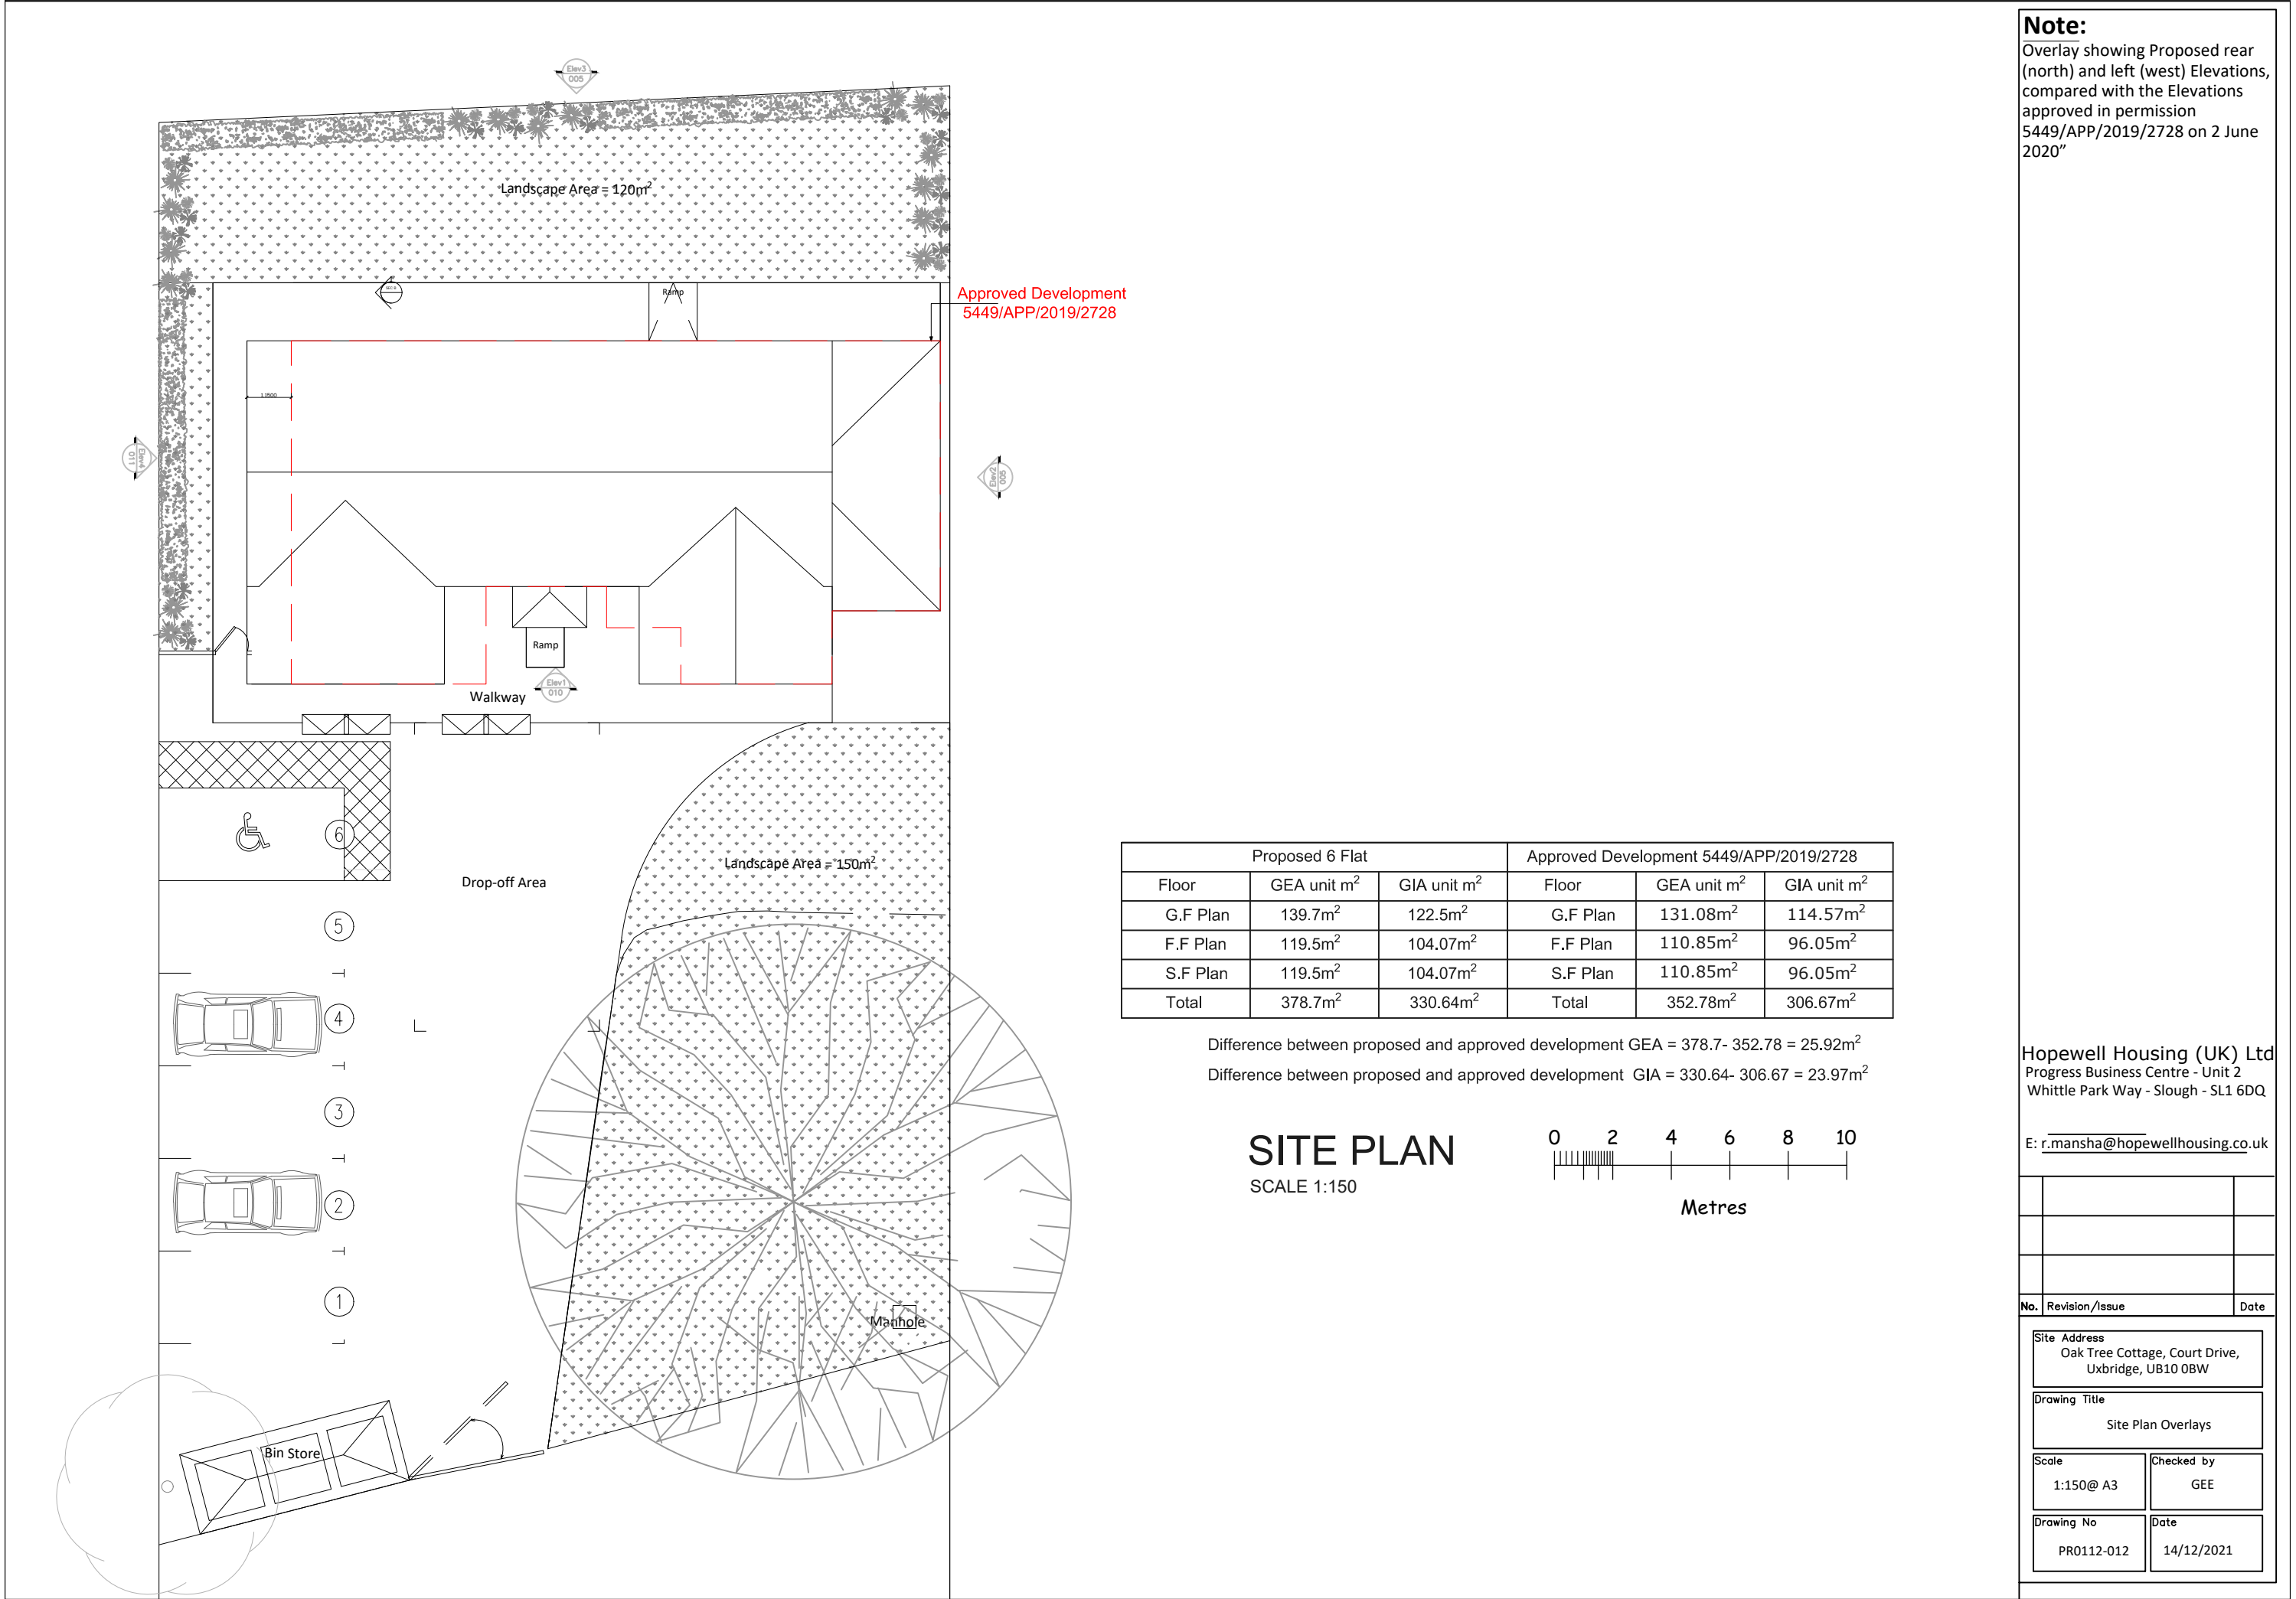

Note:
Overlay showing Proposed rear (north) and left (west) Elevations, compared with the Elevations approved in permission 5449/APP/2019/2728 on 2 June 2020"

Hopewell Housing (UK) Ltd
Progress Business Centre - Unit 2
Whittle Park Way - Slough - SL1 6DQ

E: r.mansha@hopewellhousing.co.uk

No.	Revision/Issue	Date
Site Address Oak Tree Cottage, Court Drive, Uxbridge, UB10 0BW		
Drawing Title Site Plan Overlays		
Scale 1:150@ A3	Checked by GEE	
Drawing No PR0112-012	Date 14/12/2021	