

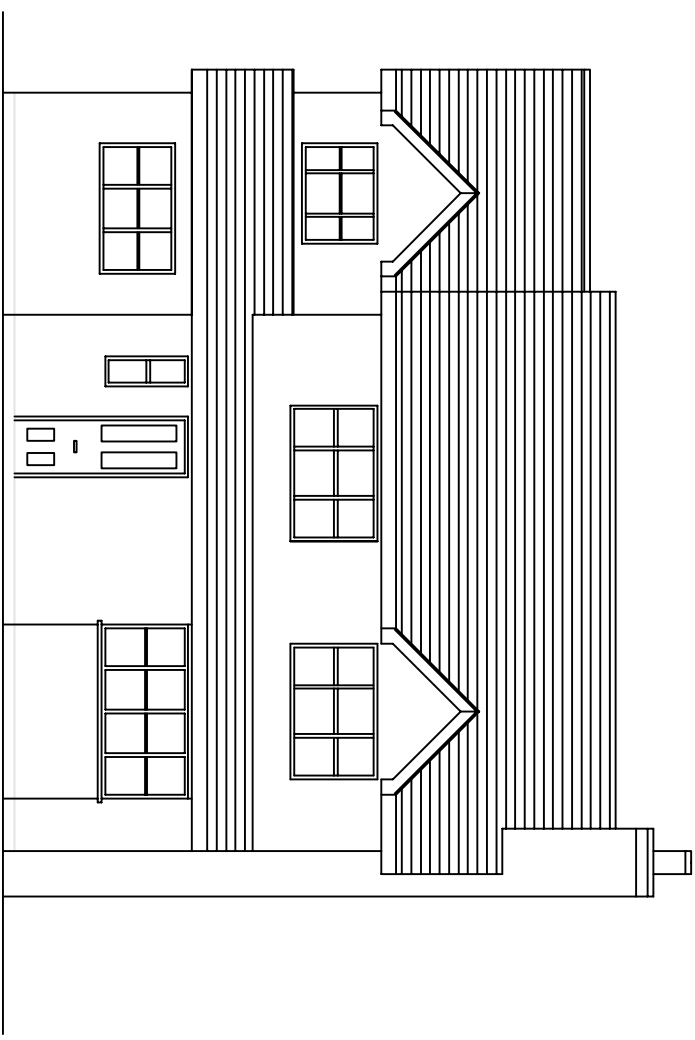


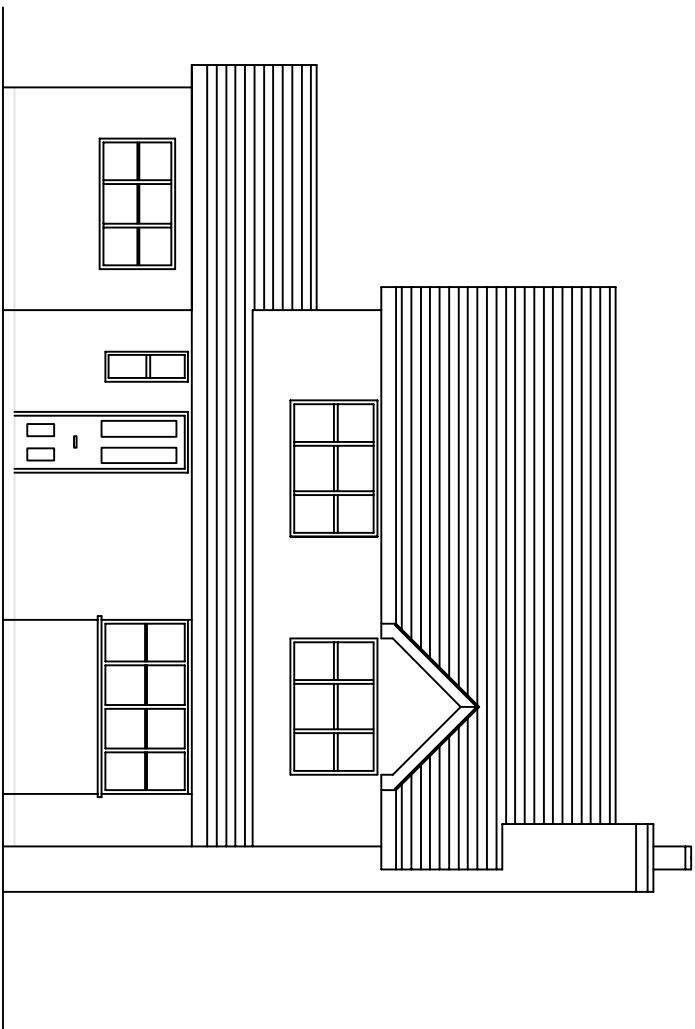

EXISTING FRONT ELEVATION

PROPOSED FRONT ELEVATION

 

1. This drawing is to be read in conjunction with all relevant Architects and Engineers drawings
2. Only figured dimensions are to be used for construction
3. All dimensions are to be verified on site prior to work commencing
4. All temporary works are the responsibility of the contractor

Copyright©

 J.B. LALASINGAM CHARTERED BUILDING ENGINEER TEL: 07500043858 E-MAIL: jegaatheeban@yahoo.com	CLIENT :MR. HARDEEP DHUFFAR	DRAWN BY : B.J DESIGNED BY : B.J	REVISION :A
PROJECT : 2 Lewis Close Harefield UB9 6RD	TITLE : PROPOSED FIRST FLOOR SIDE EXTENSION AND CONVERTING SIDE GARAGE INTO HABITABLE ROOM	DRAWING NO : BJ/2020/044/04 DATE : 18/11/2020	SCALE : 1:100 ORG.SIZE : A3