




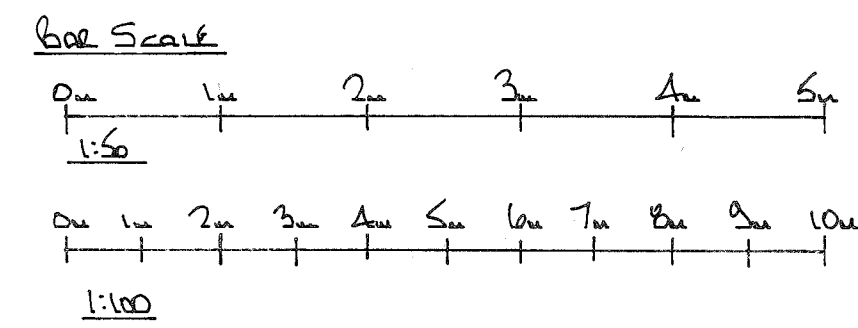


THIS DRAWING TO BE READ
IN CONJUNCTION WITH DRG
Nos 4229 /02 & 03

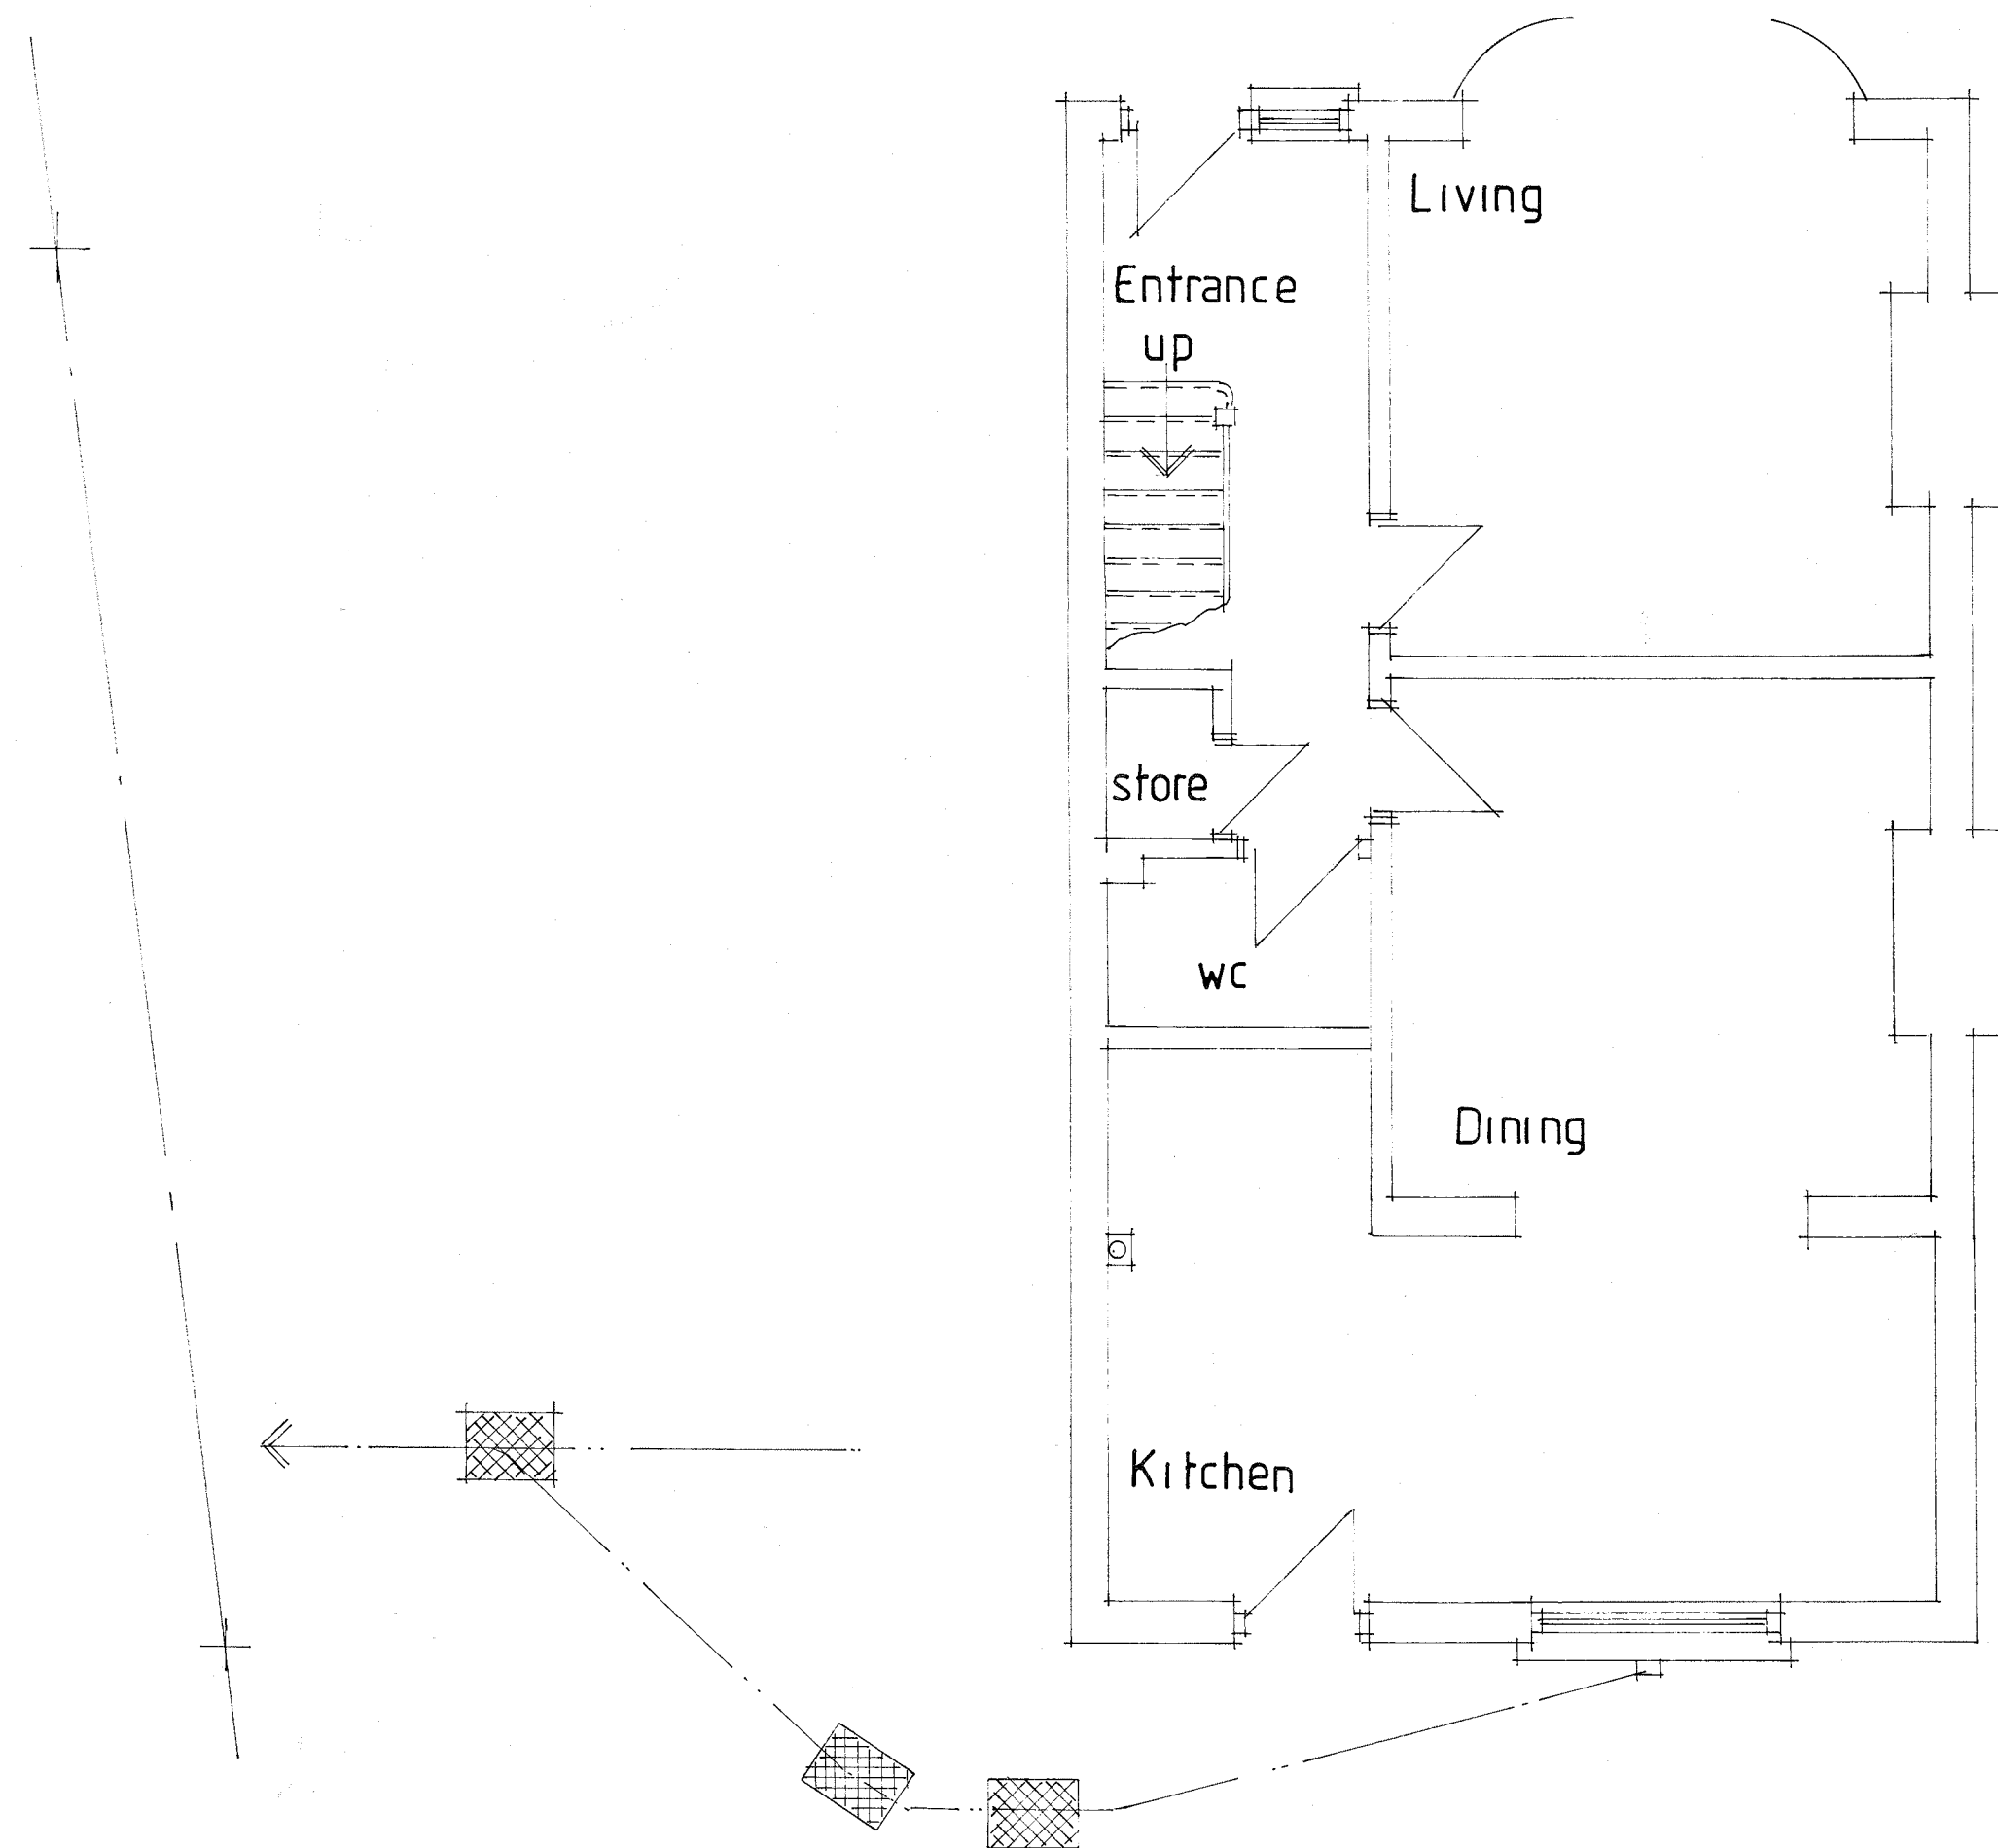


GROUND FLOOR PLAN

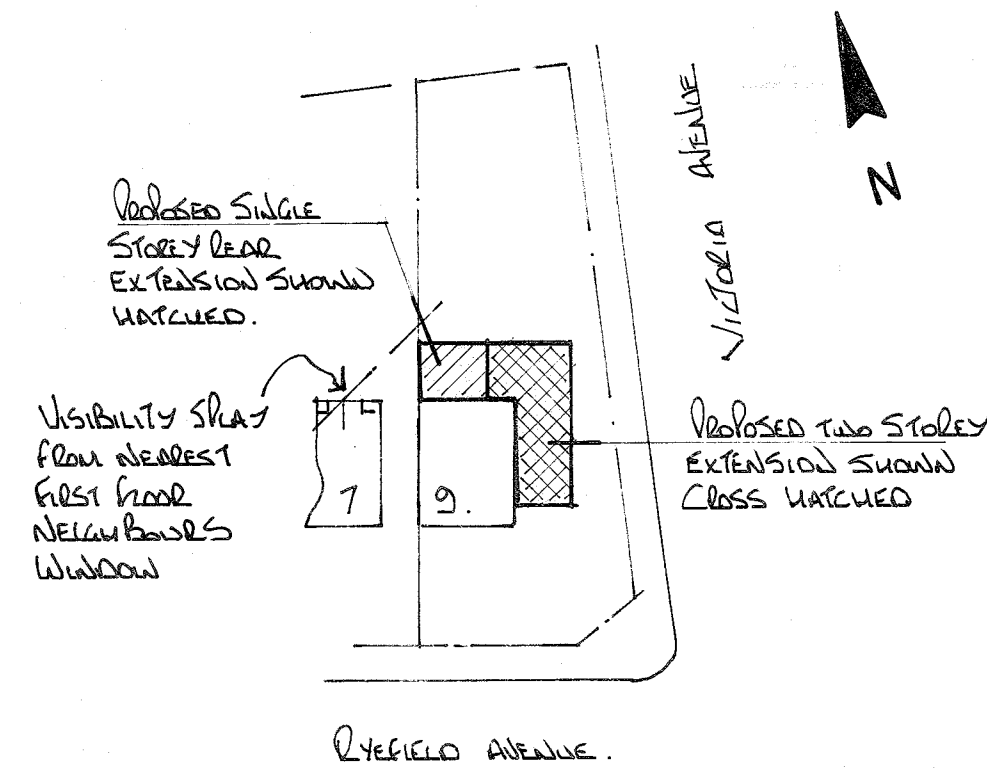


SITE PLAN scale 1:500

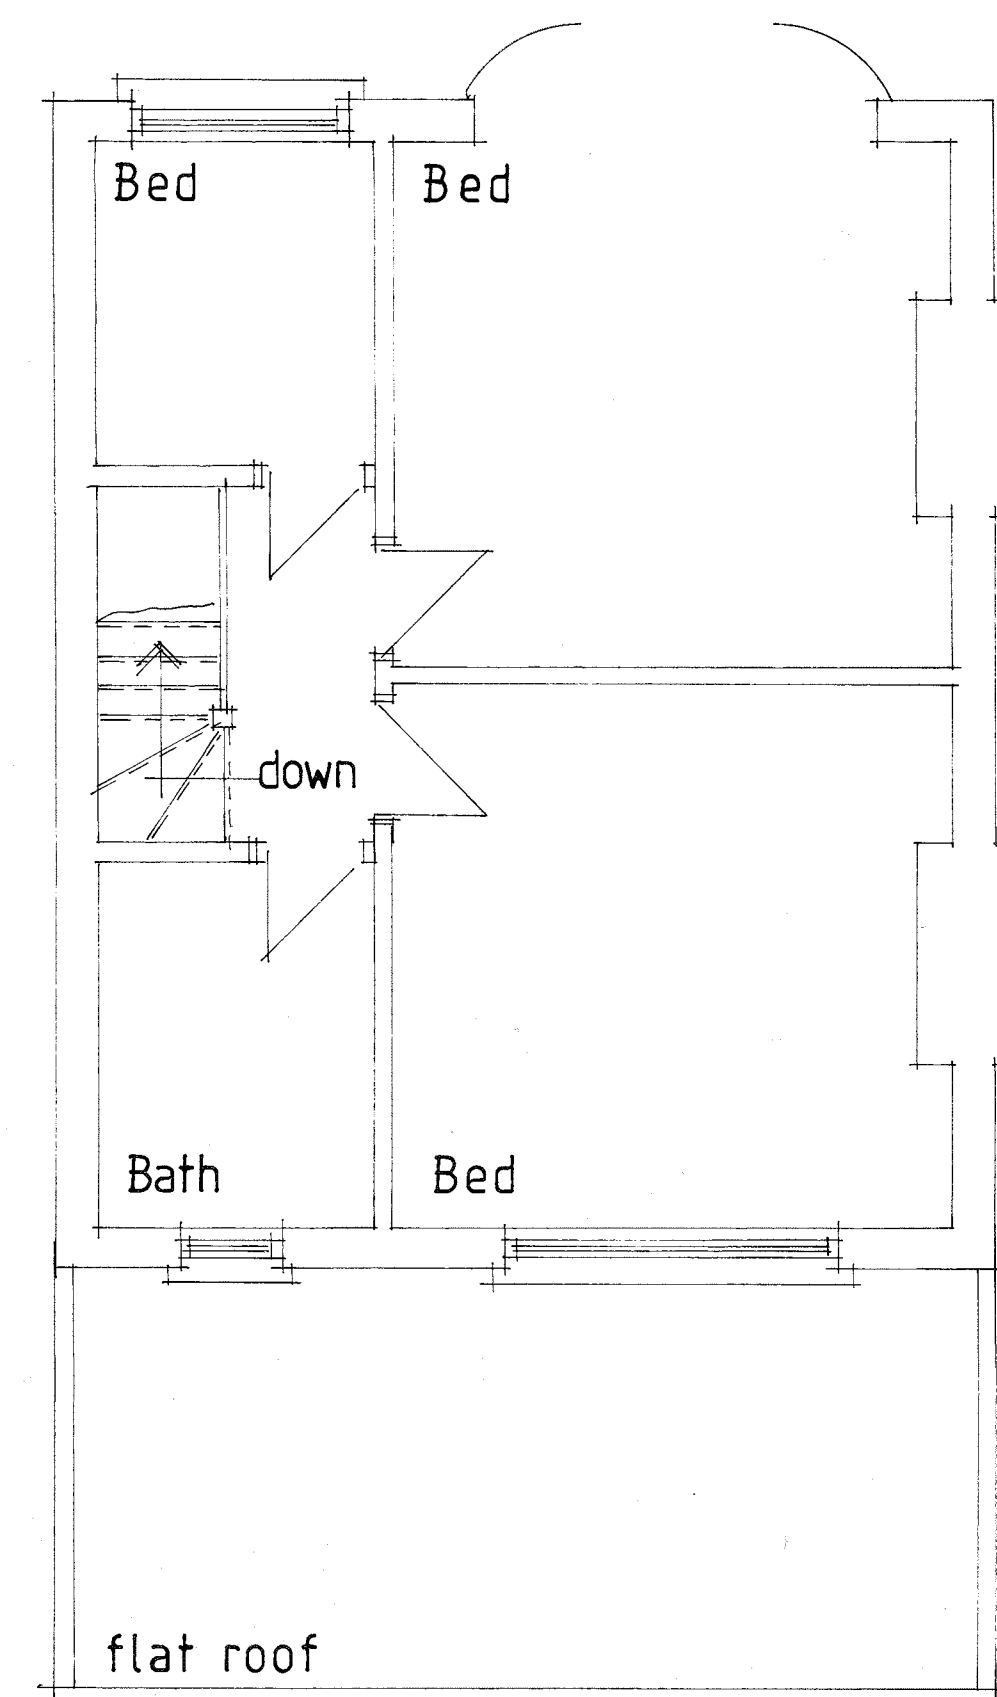


FIRST FLOOR PLAN

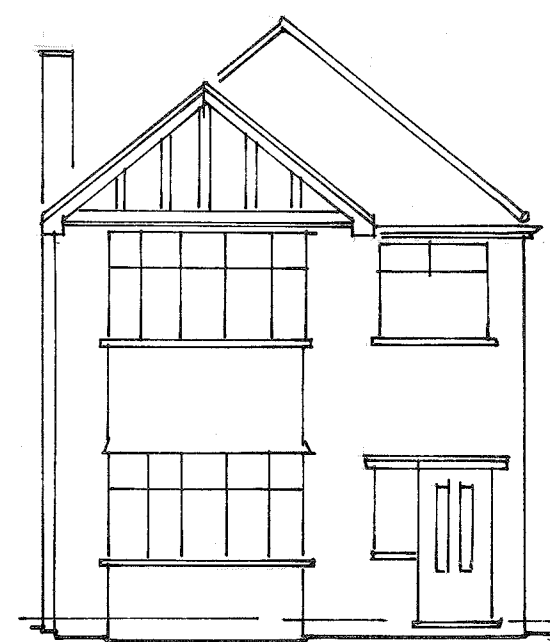


FRONT ELEVATION

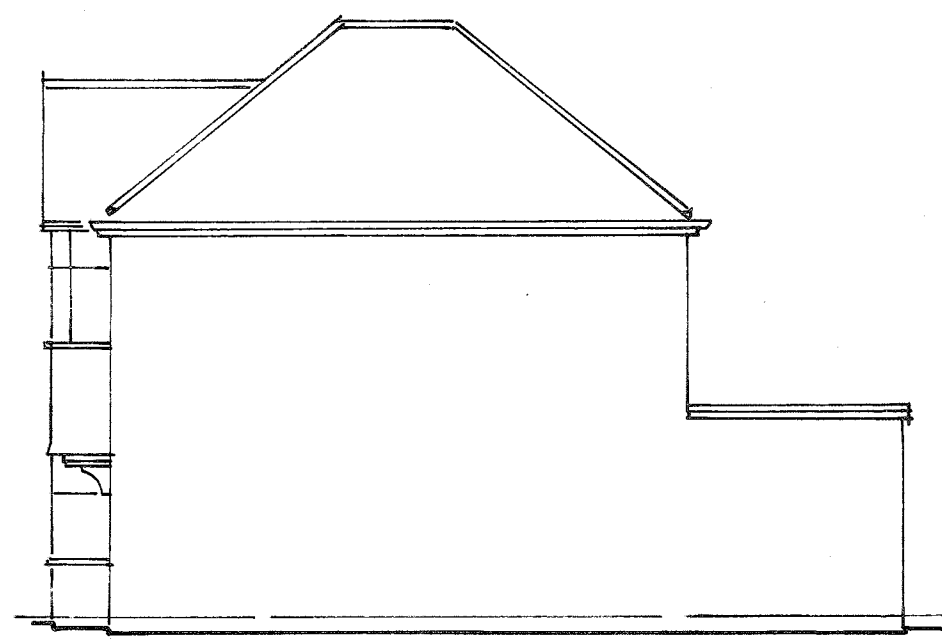

SIDE ELEVATION

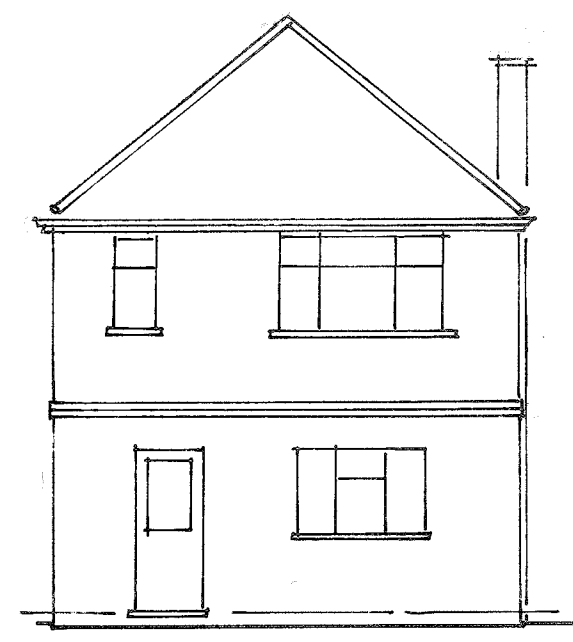

REAR ELEVATION

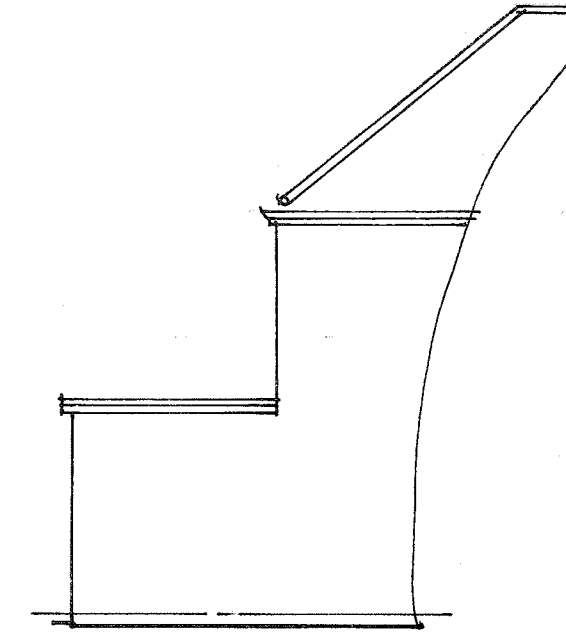

SIDE ELEVATION

NOTES:
All dimensions must be checked on site and not
scaled from this drawing.

A	Date	Revisions
---	------	-----------

©copyright

Pottle & Co Ltd
Planning & Building Consultants

Suite A, 128 Manor Way
Ruislip, Middlesex, HA4 8HR

Tel: 01895 622800
www.pottle.uk.com

Client
MR MRS JHEETA

Job Title
9 RYEFIELD AVENUE
HILLINGDON
MIDDXX

Drawing Title
EXISTING FLOOR PLANS,
ELEVATIONS AND
SITE PLAN

Scale 1:50, 100.

Date 06.12.2013 Drawn by GEL

Drg No. 4229 /01 Rev.