






EXISTING NORTH EAST (REAR) ELEVATION

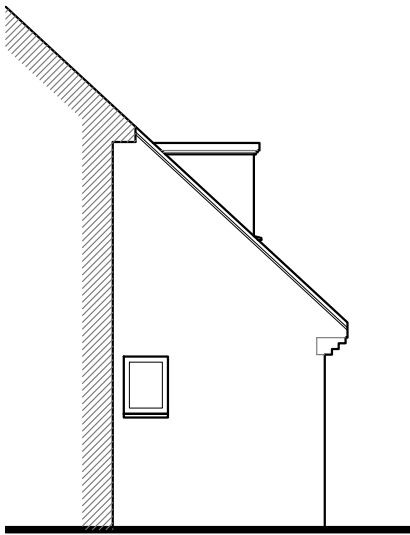


EXISTING SOUTH EAST (SIDE) ELEVATION

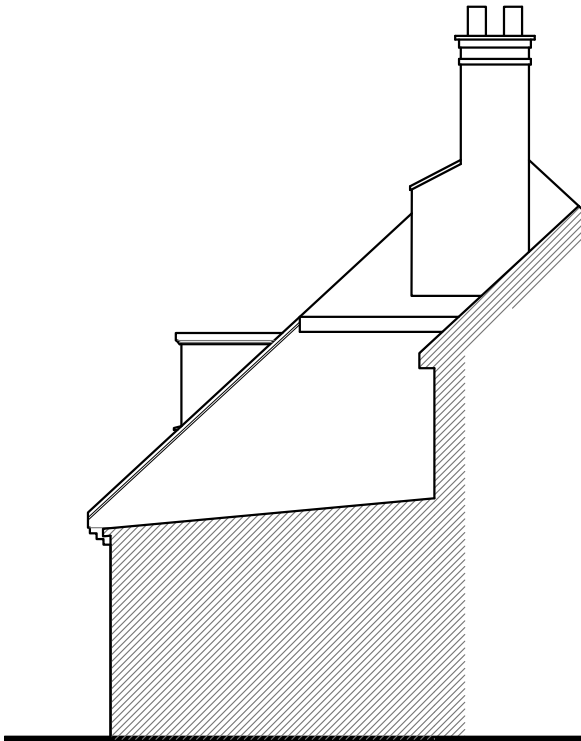


EXISTING NORTH WEST (SIDE) ELEVATION

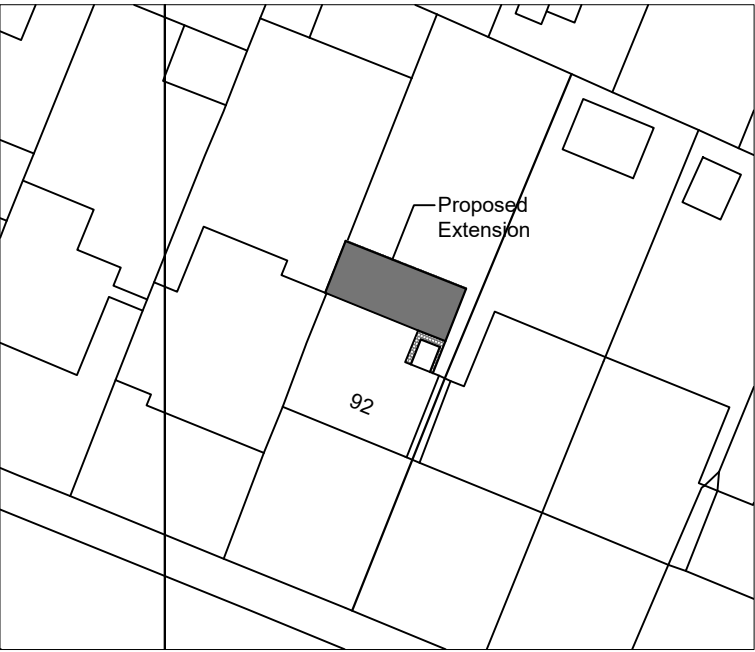


BLOCK PLAN (1:500)

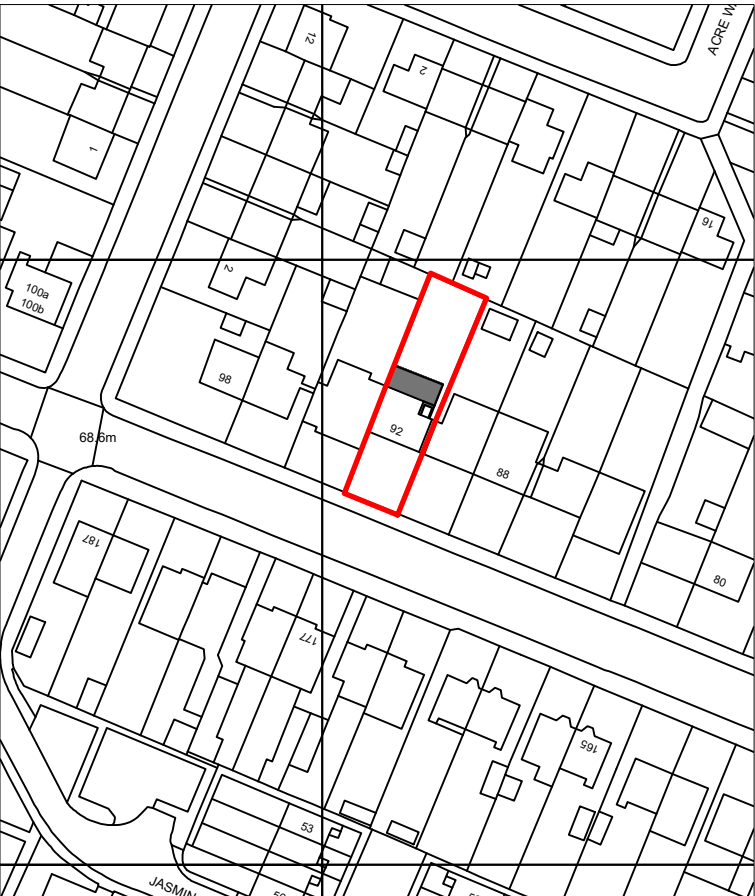

LOCATION PLAN (1:1250)

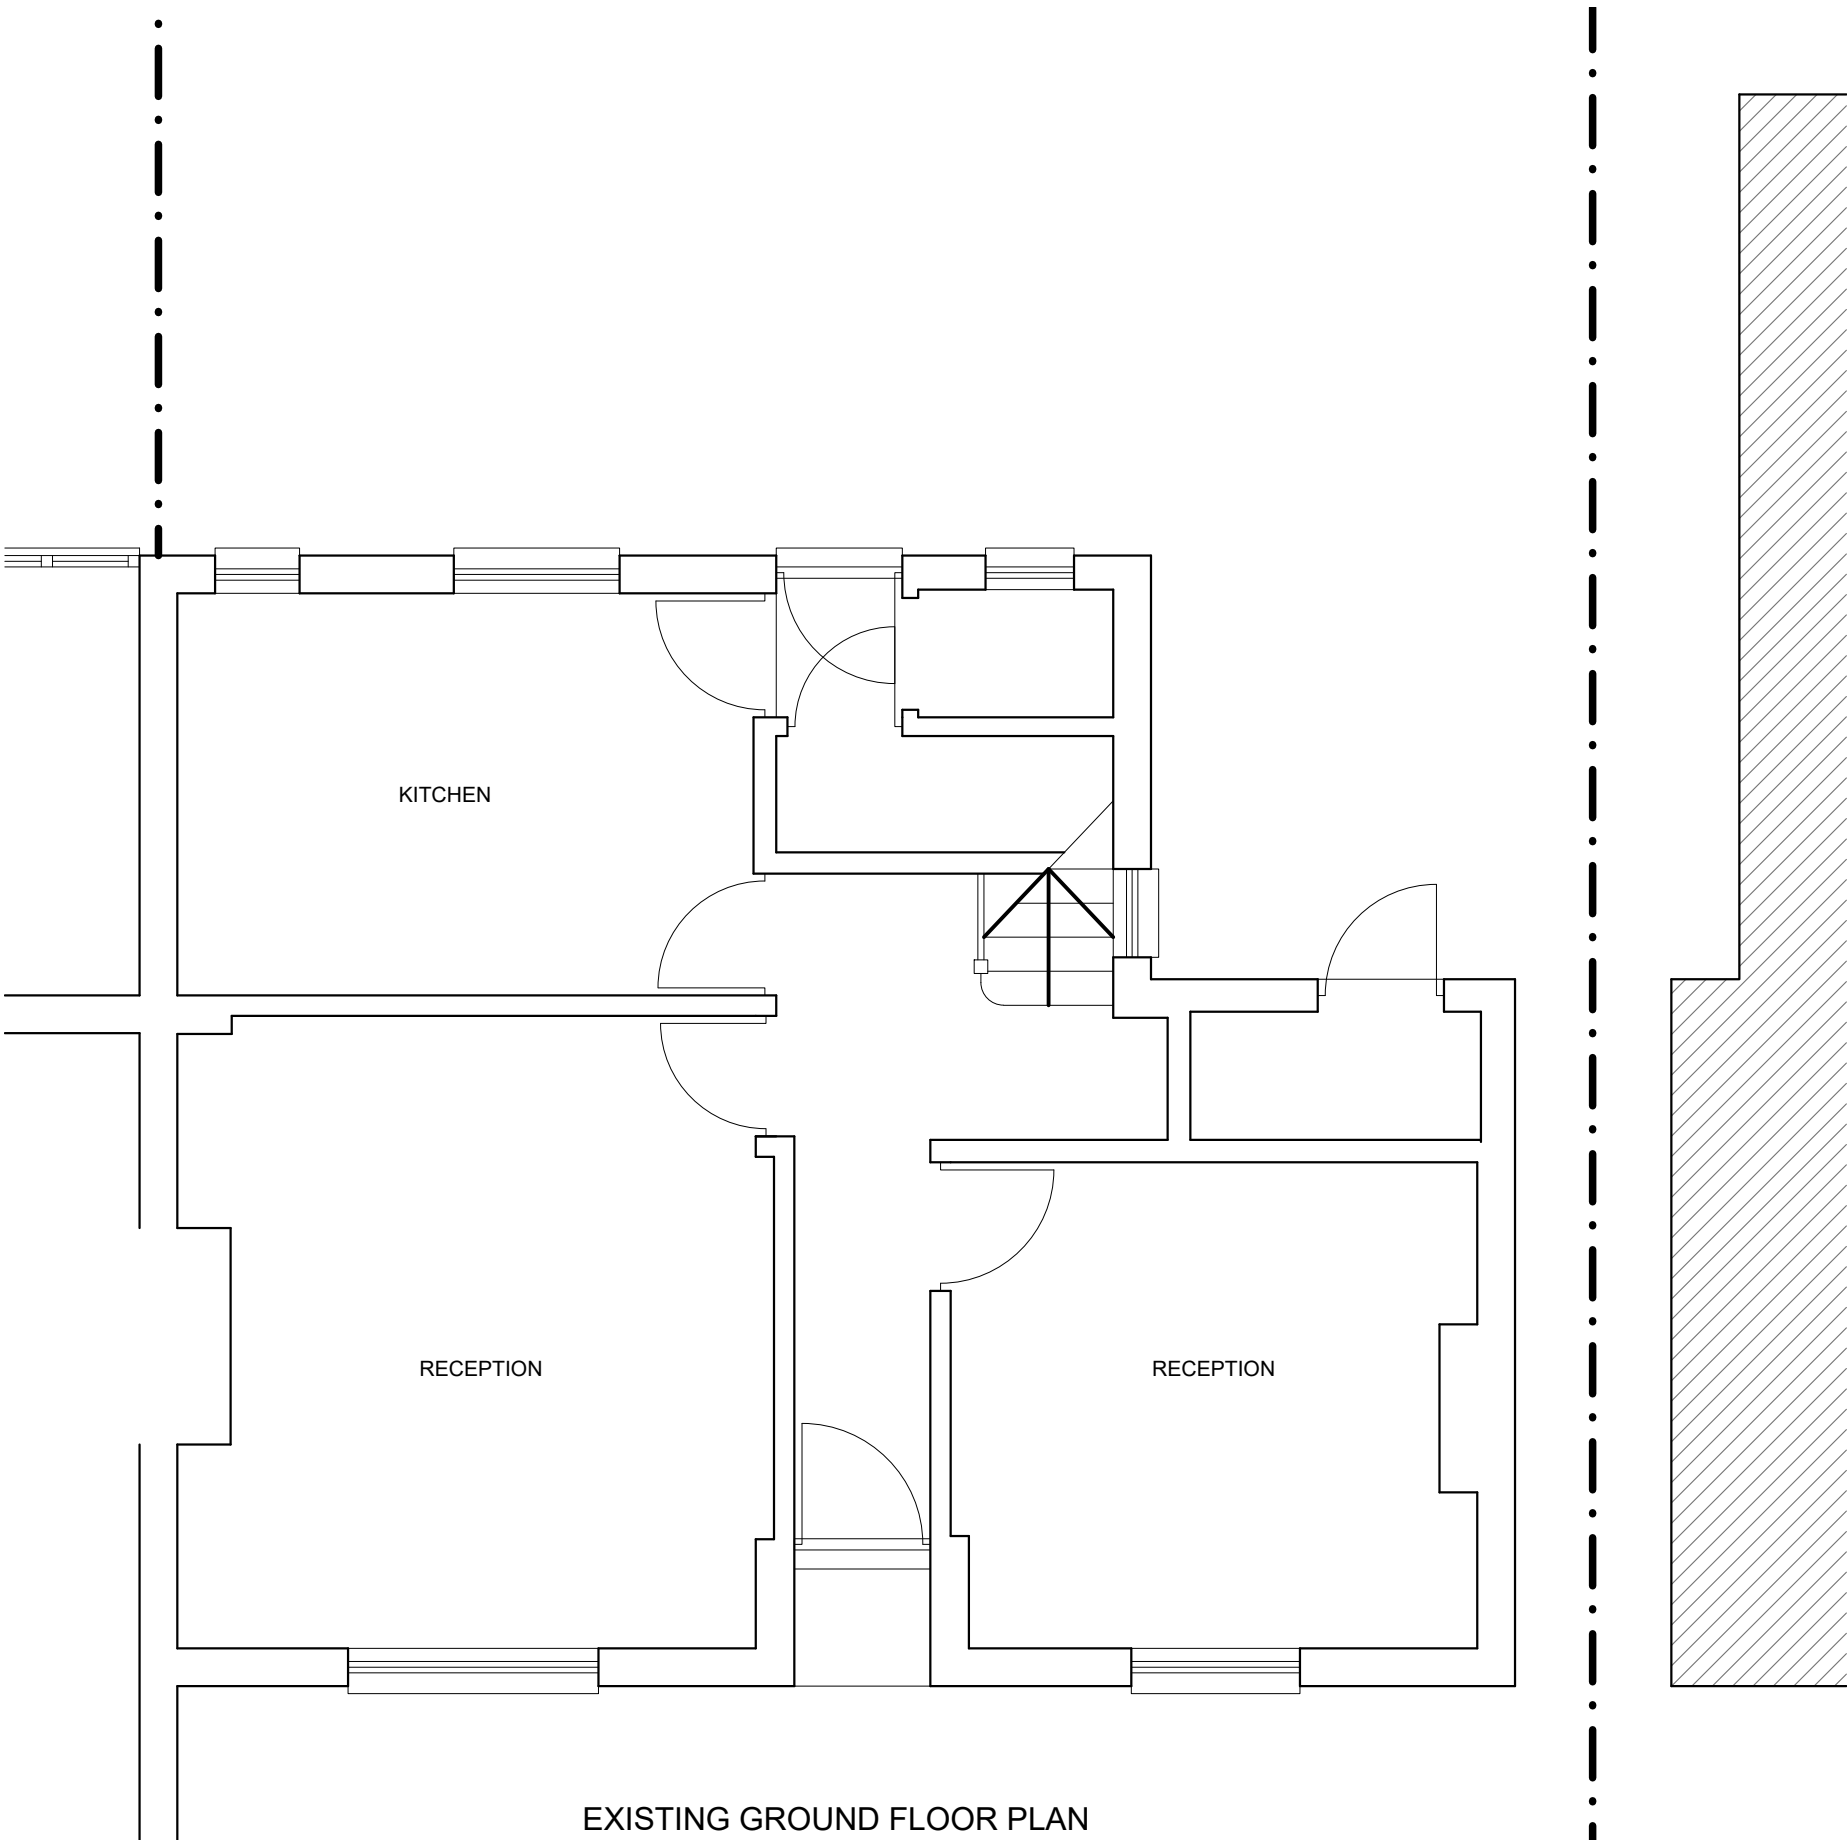


EXISTING GROUND FLOOR PLAN

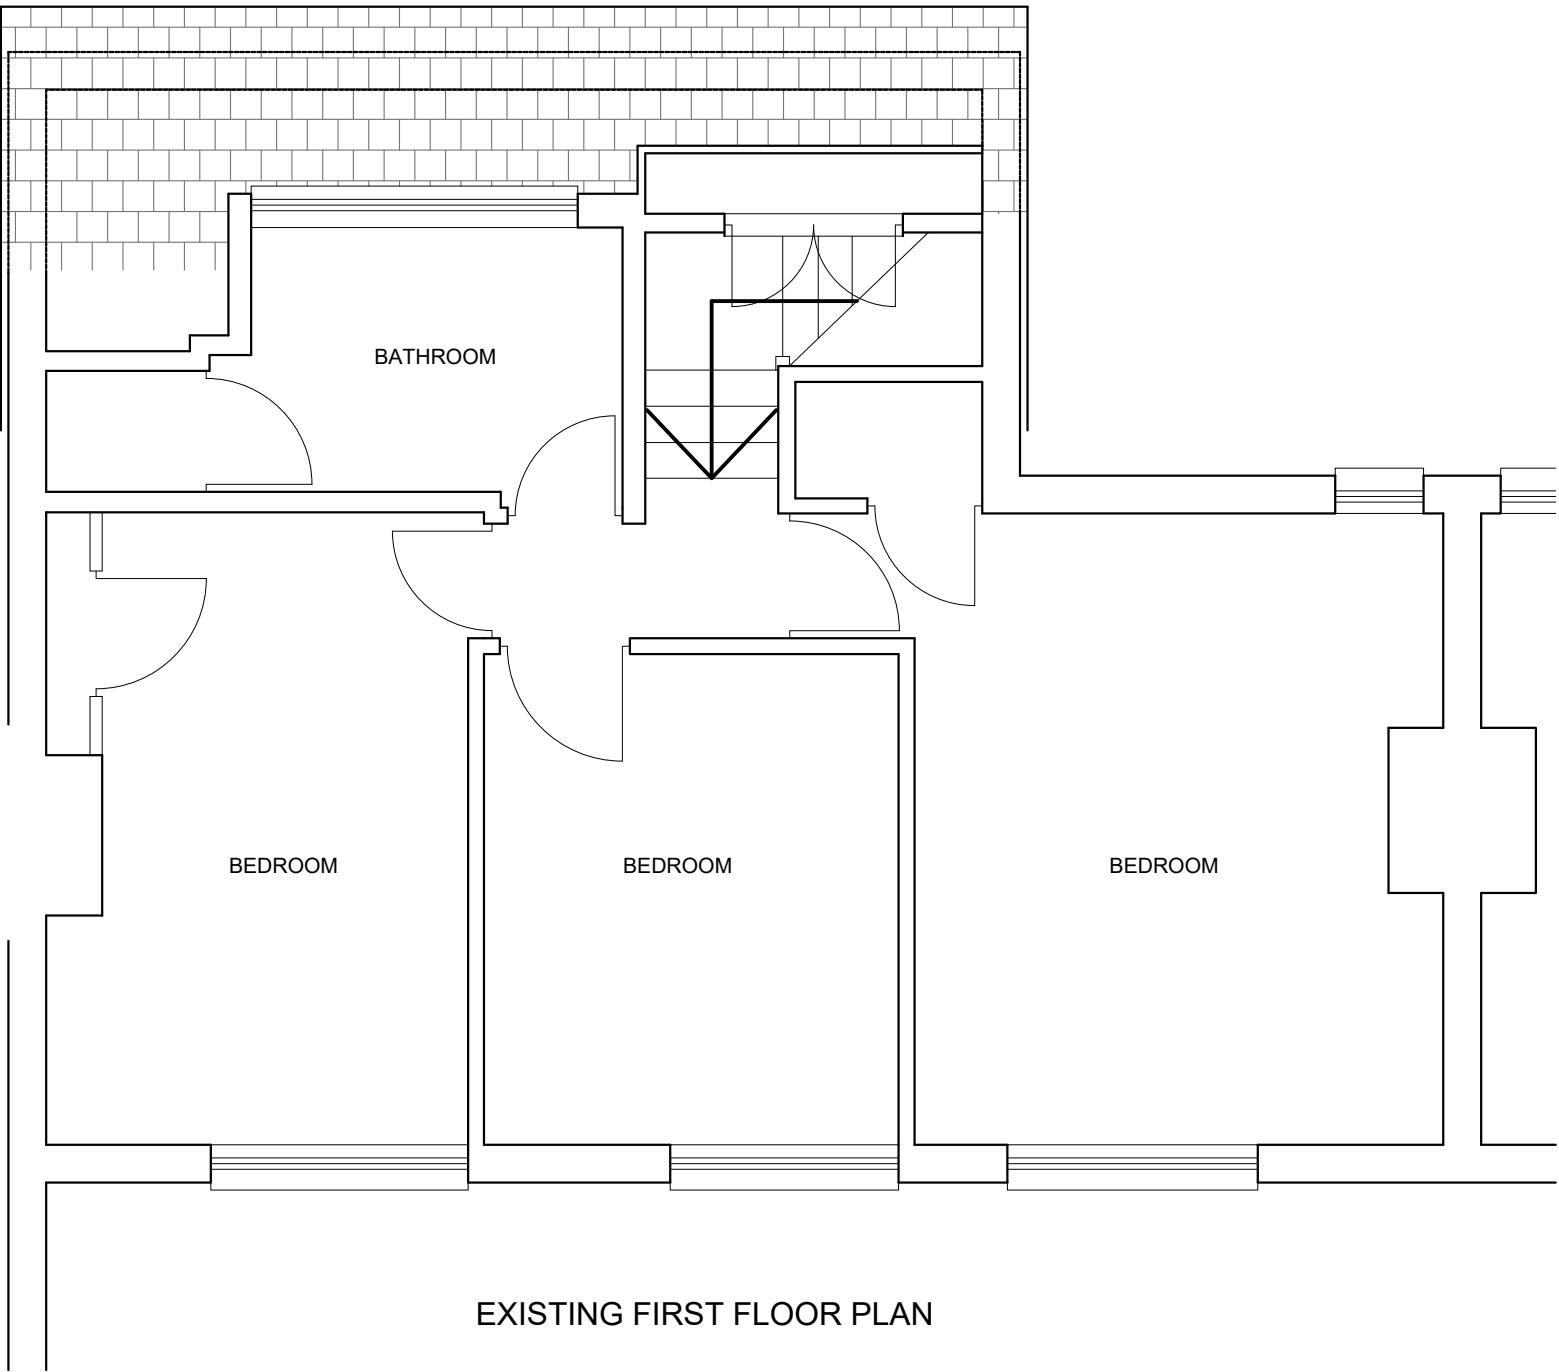

EXISTING FIRST FLOOR PLAN



SCALE BAR 1:50

 

SCALE BAR 1:100

T R Harris Design & Surveying Services
559 Rayners lane, Pinner, Middlesex HA5 5HP
www.trharrisdesign.co.uk Tel: 07957 619812

PROJECT

92 Pinner Road
NORTHWOOD
HA6 1BT


TITLE

Existing Plans & Elevations


SCALE	1:50 & 1:100 @ A2	DRAWING NO.
DATE	March 2019	19/92PR/01




PROPOSED NORTH EAST (REAR) ELEVATION

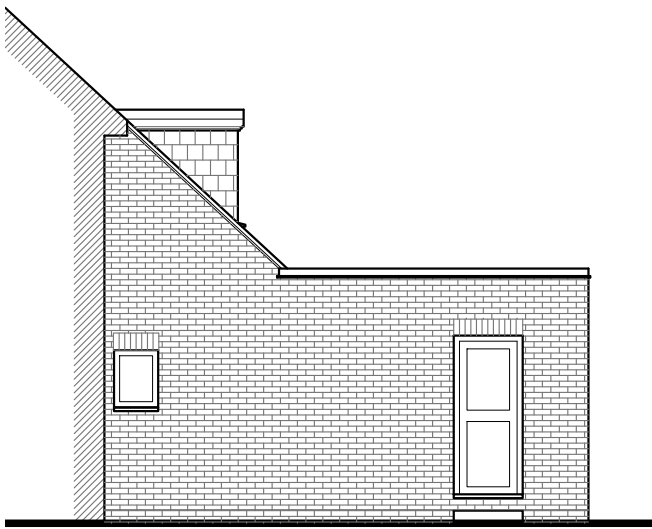


PROPOSED SOUTH EAST (SIDE) ELEVATION

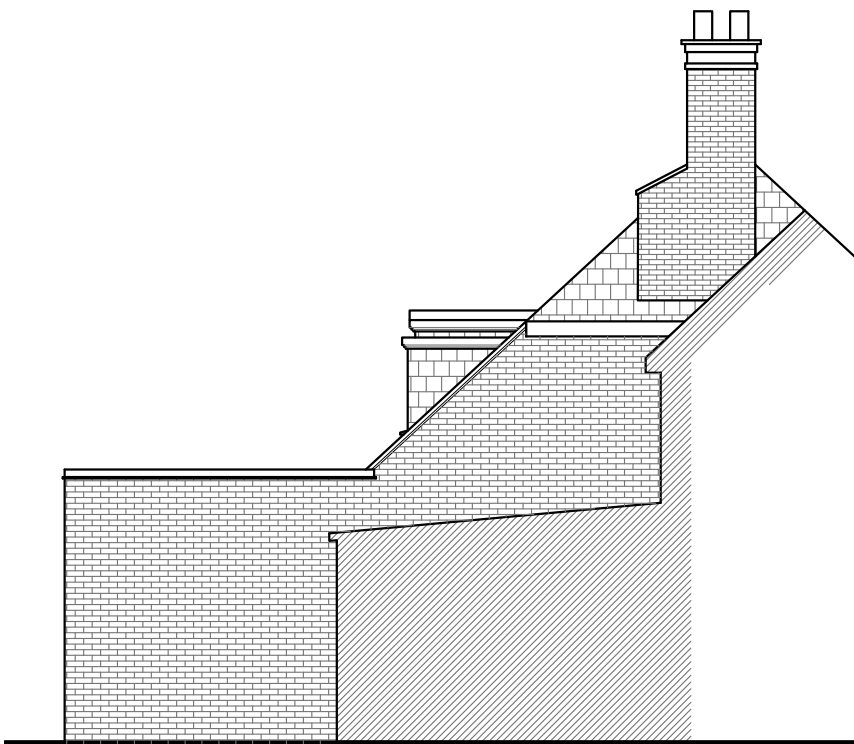

PROPOSED NORTH WEST (SIDE) ELEVATION

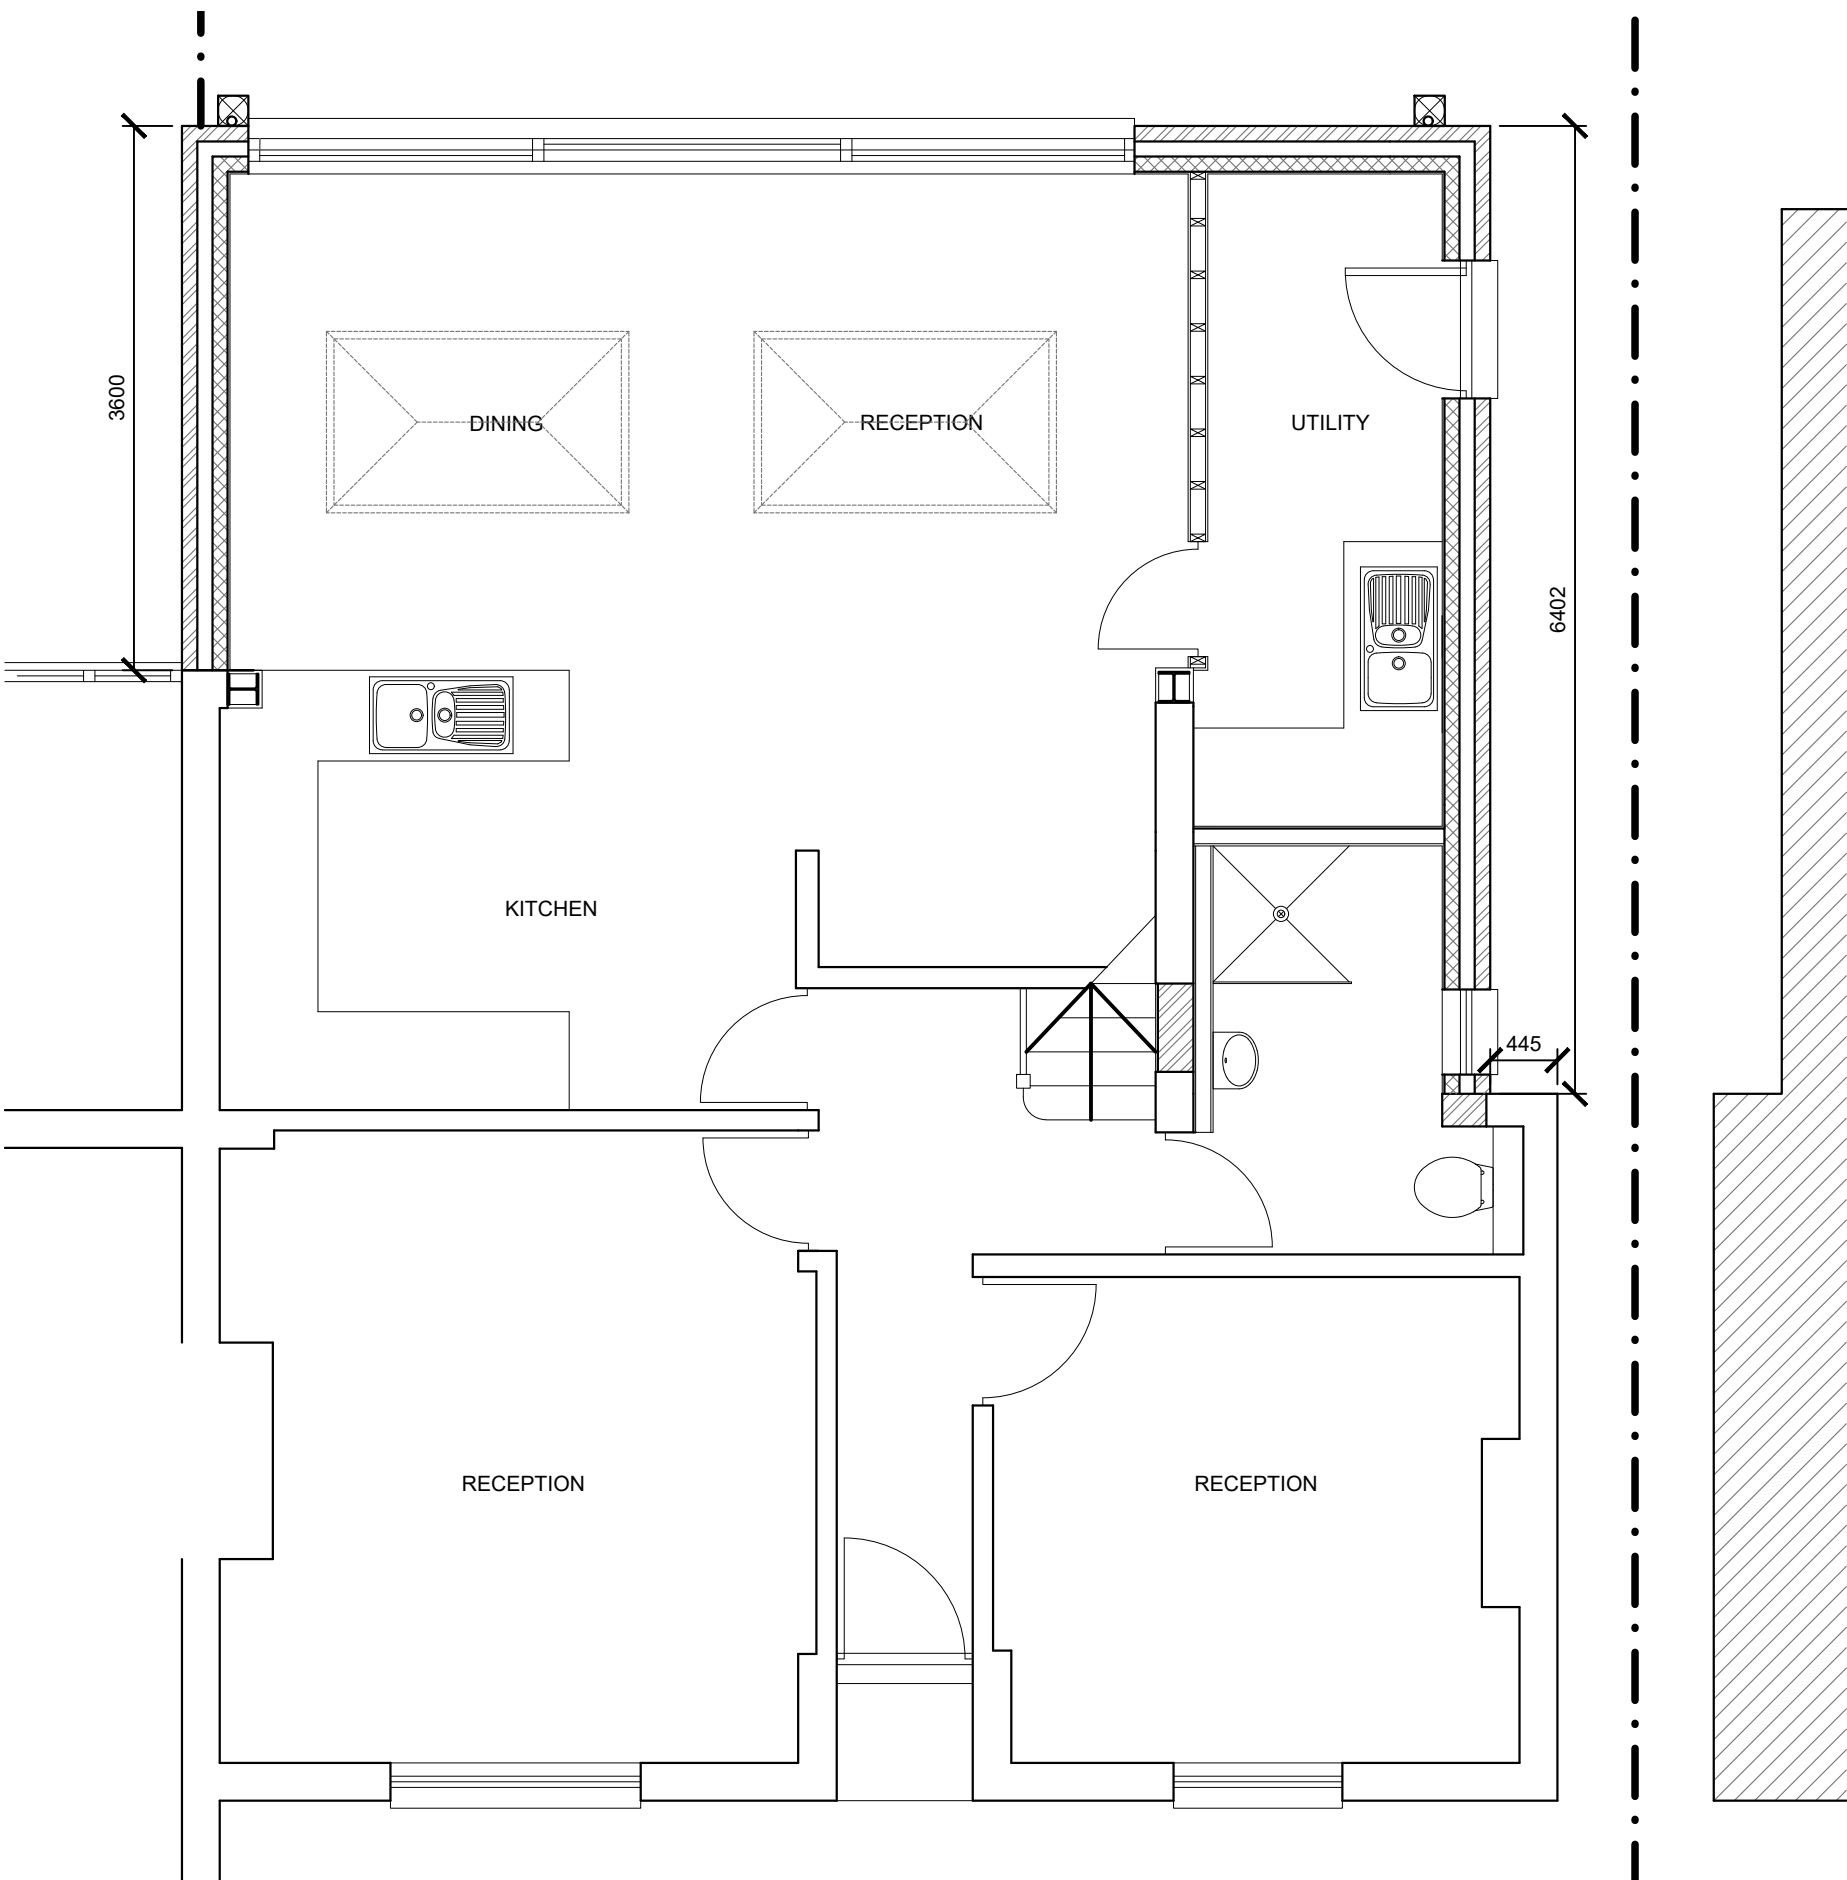


PROPOSED GROUND FLOOR PLAN

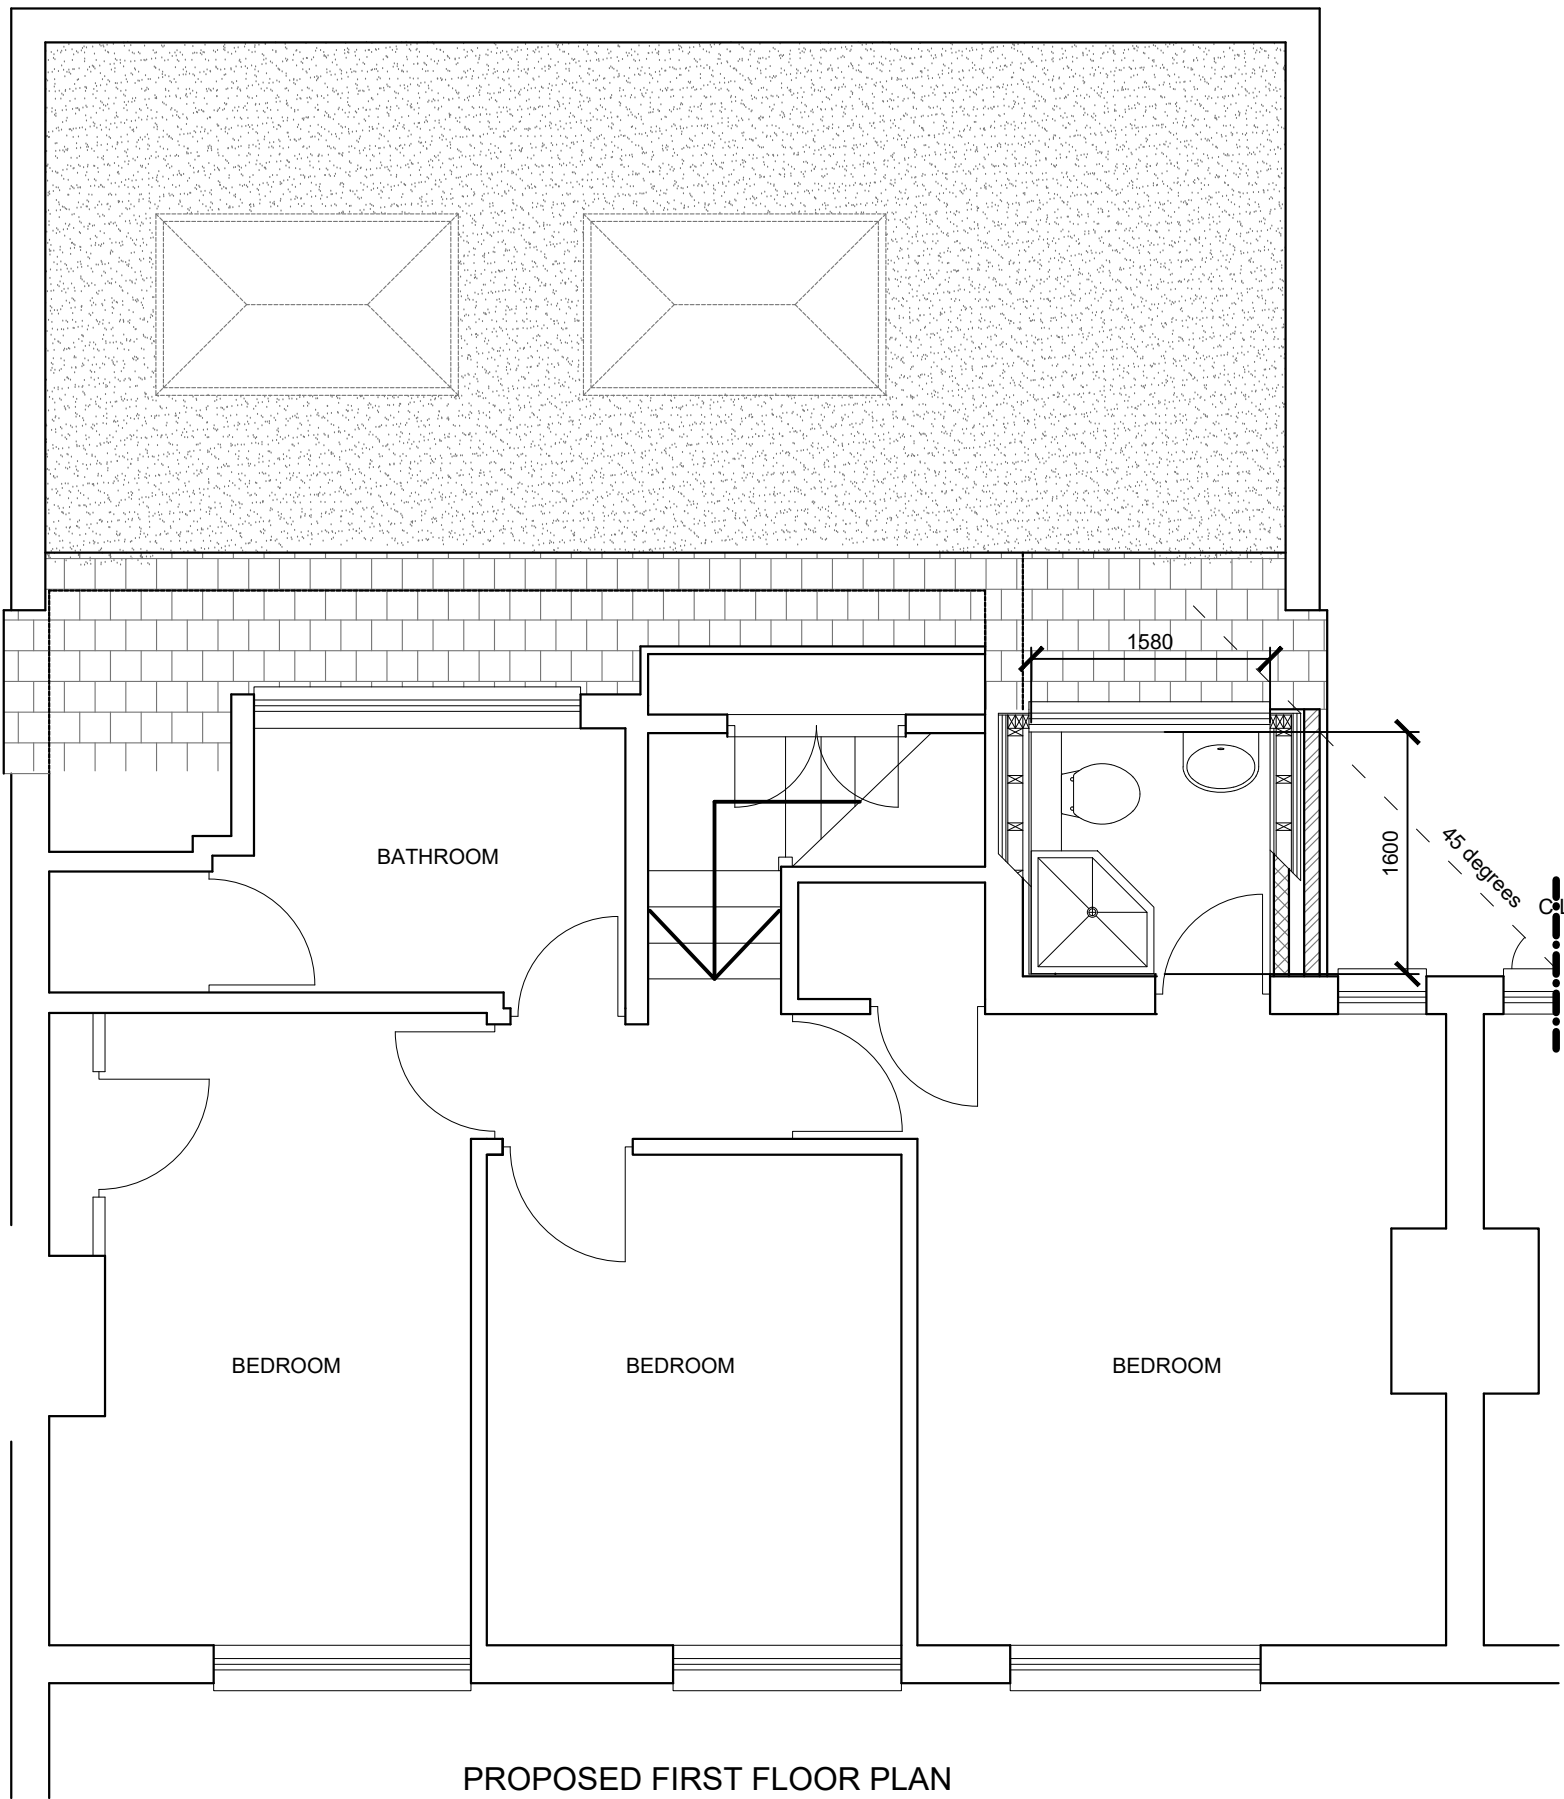

PROPOSED FIRST FLOOR PLAN



SCALE BAR 1:50

 

SCALE BAR 1:100

Rev. A - 31.05.19 - Minor amendments

T R Harris Design & Surveying Services
559 Rayners lane, Pinner, Middlesex HA5 5HP
www.trharrisdesign.co.uk Tel: 07957 619812

PROJECT

92 Pinner Road
NORTHWOOD
HA6 1BT

TITLE

Proposed Plans & Elevations

SCALE	1:50 & 1:100 @ A2	DRAWING NO.
DATE	March 2019	19/92PR/02A