




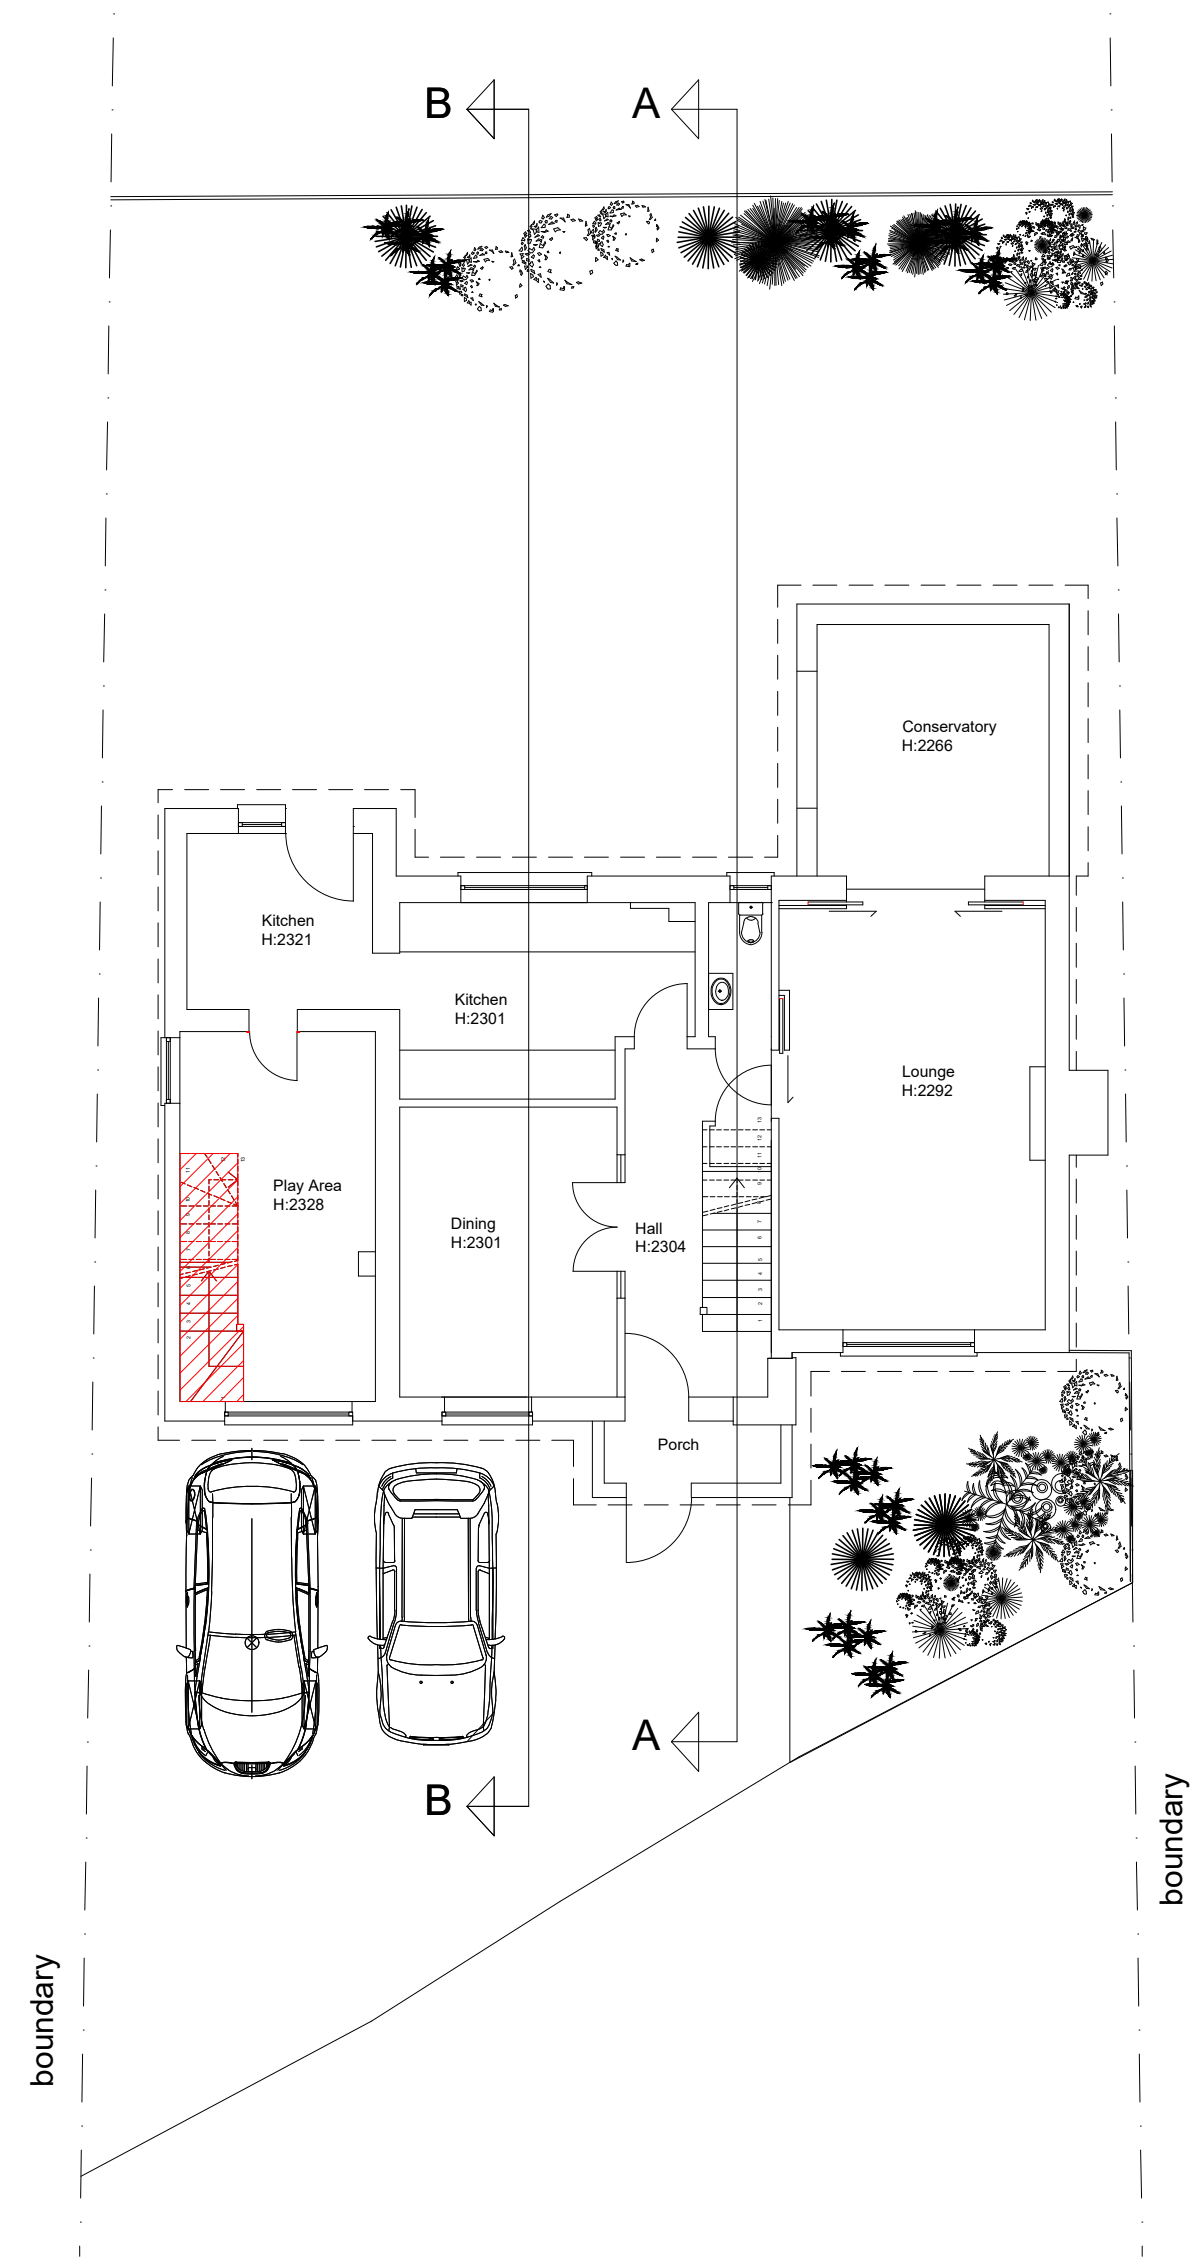


Existing Ground Floor Plan

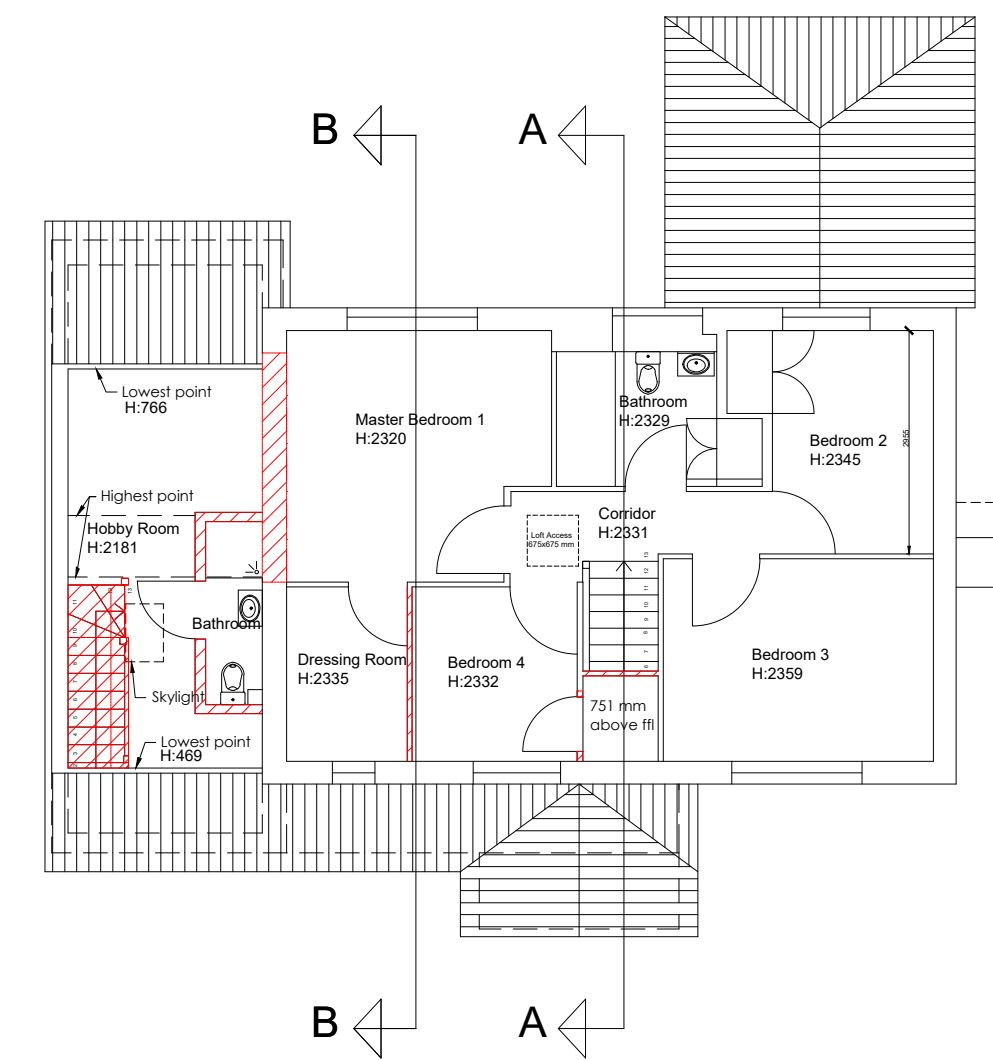

Existing First Floor Plan

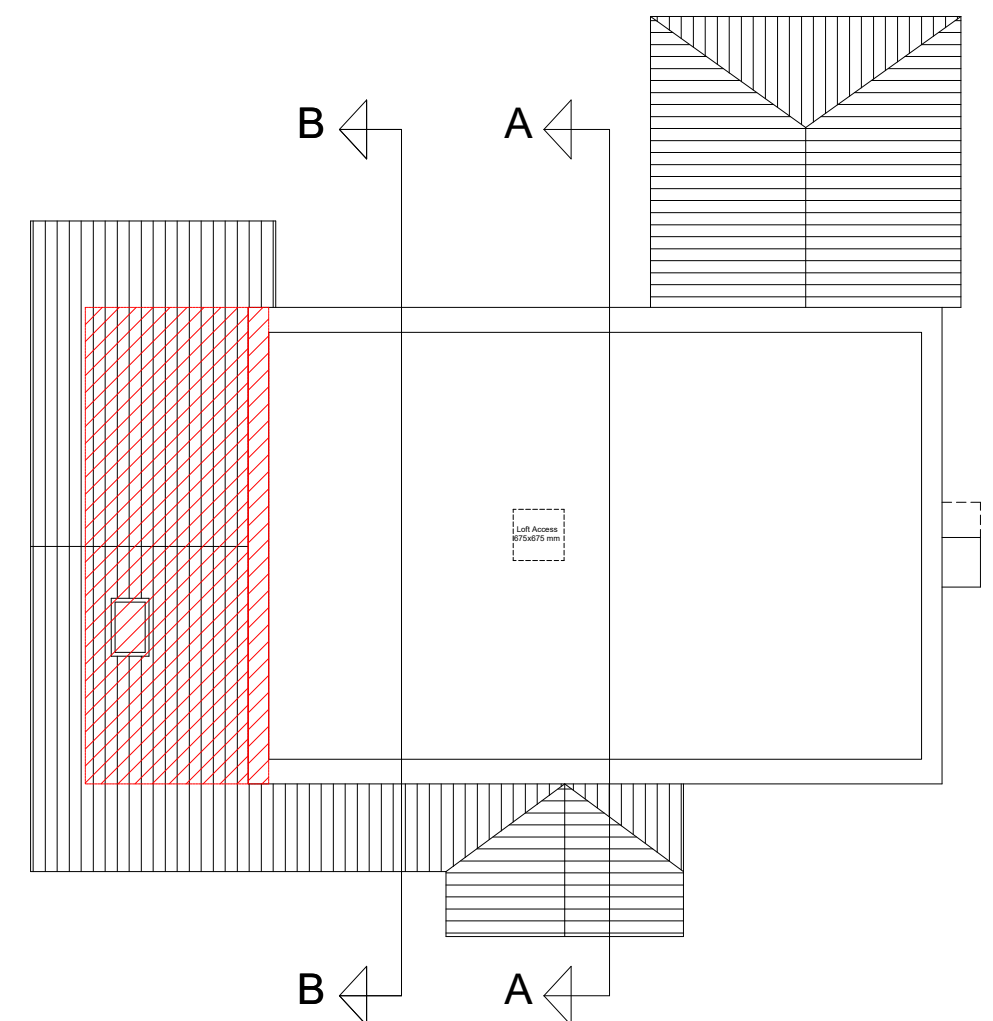

Existing Loft Plan


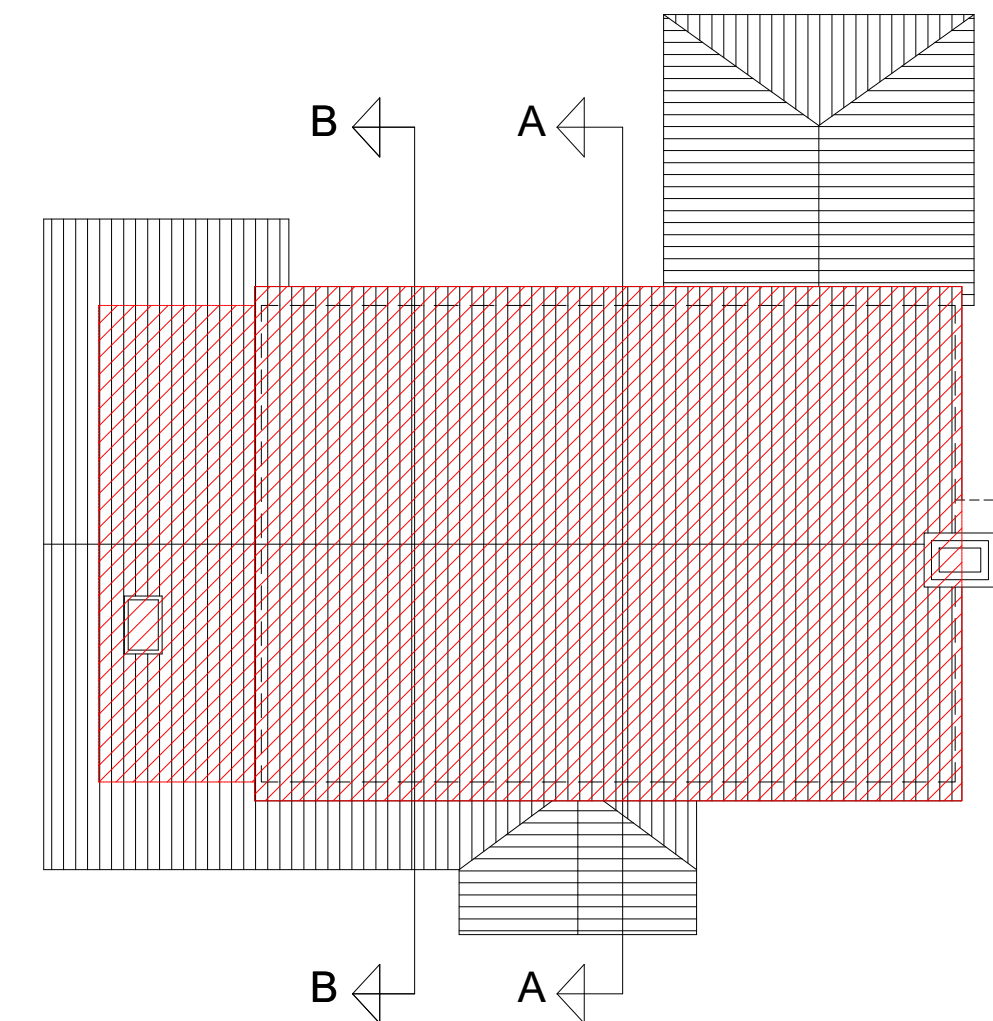


Existing Roof Plan

- NOTES:
- This drawing is not to be scaled.
 - All dimensions & levels to be verified on site before construction.
 - Demolitions (indicated on existing drawings):
- Staircase from play area on ground floor to hobby room on 1st floor to be removed.
 - Bathroom in the hobby room on 1st floor to be removed and redesigned.
 - Structural wall between hobby room and Bedroom 1 on the 1st floor to be demolished partly.
 - Partition wall between the study and former bedroom 4 on the 1st floor to be relocated.
 - Roof structure hatched in red to be removed and rebuilt to proposed design.
 - LHS facing front of house external wall on the loft floor to be demolished.

FOR APPROVAL

 To be demolished

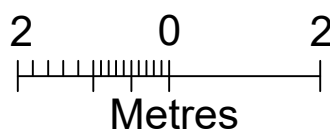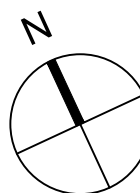

Issued for Planning Approval.	02.08.2019	A
Issued for Comment.	25.07.2019	0
Revision NOTE	Date	RN

STATUS

FOR PLANNING APPROVAL

JOB TITLE

137 Glencoe Road, UB4 9SN

DRAWING TITLE

Existing Floor Plans

Scale: 1:100 @ A1		Date: JUL 2019	
Drawn: EK		Checked: SAS	
Job No. 0168	Drawing No. 00-003		Revision A