






EXISTING FRONT ELEVATION
Scale 1:100

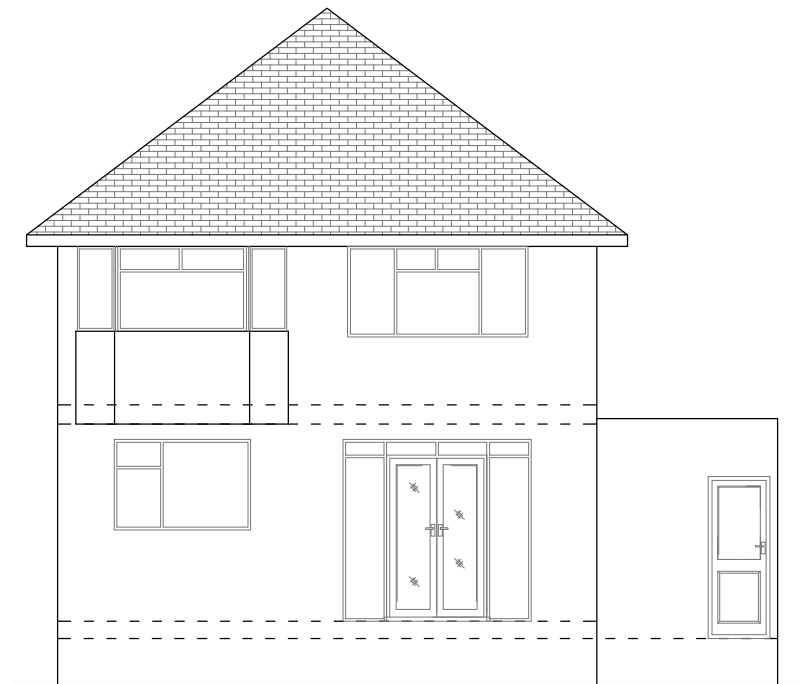

EXISTING REAR ELEVATION
Scale 1:100

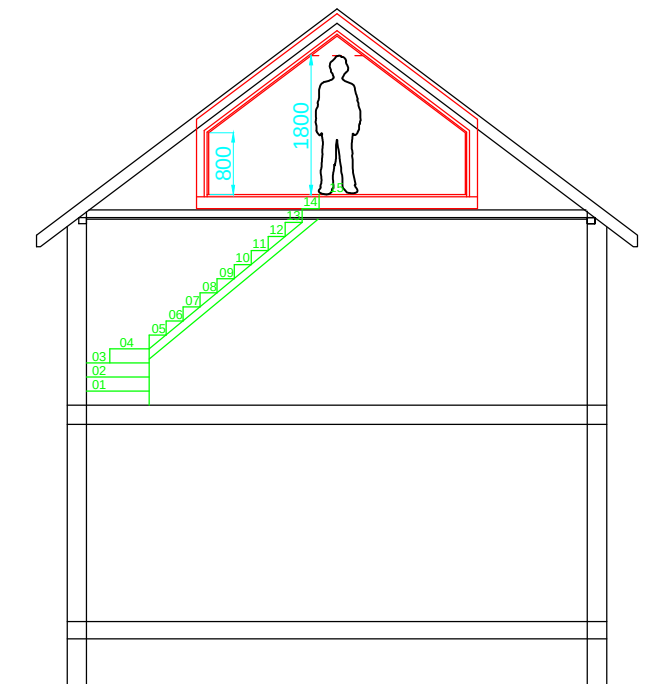

PROPOSED SECTION N-N
Scale 1:100

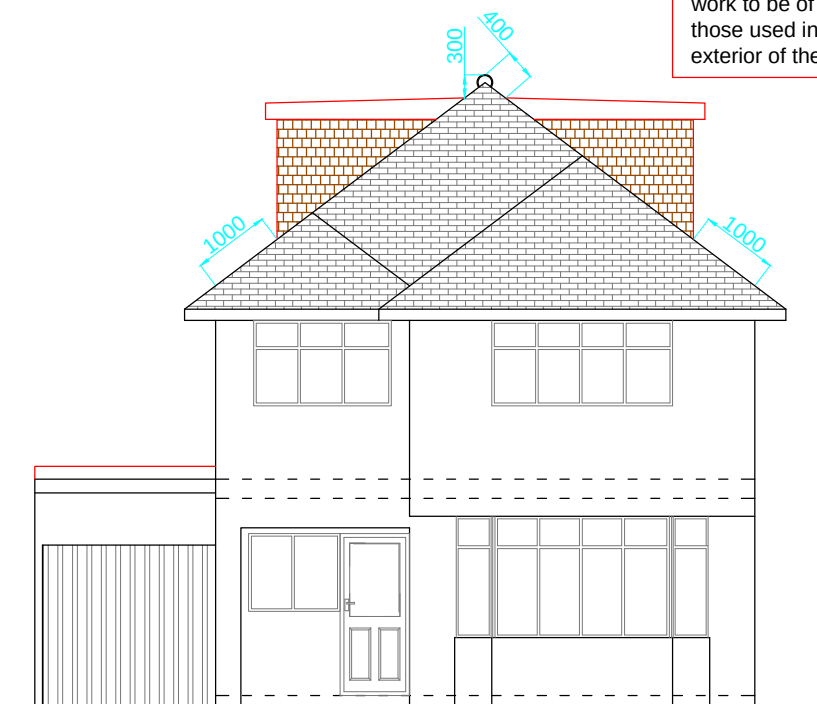


PROPOSED FRONT ELEVATION
Scale 1:100

Note:
The materials used in any exterior work to be of a similar appearance to those used in the construction of the exterior of the existing dwellinghouse




PROPOSED REAR ELEVATION
Scale 1:100

Flat roof top of Neighbour's extension (Approximately)

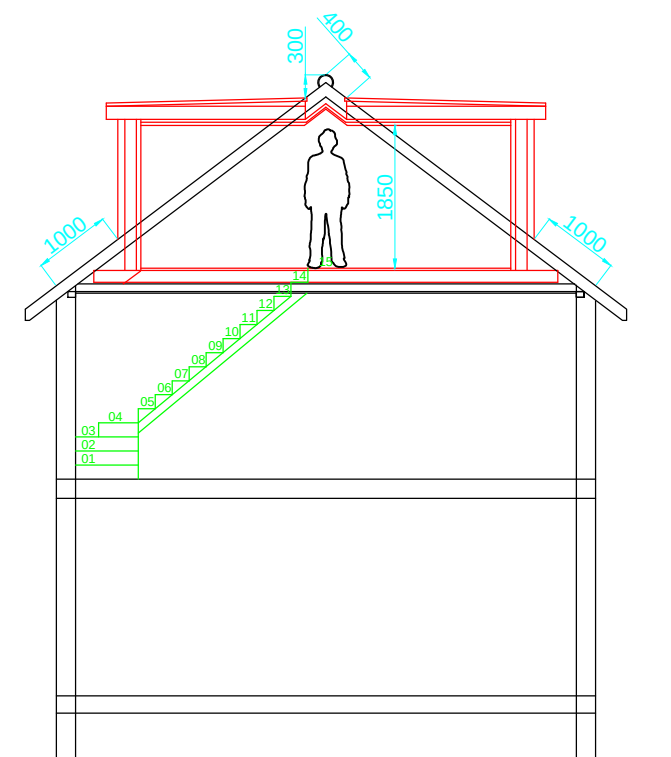

PROPOSED SECTION M-M
Scale 1:100

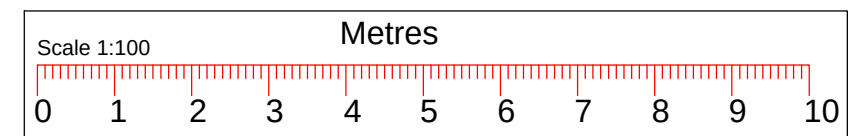

TITLE: ERECTION OF DOUBLE STOREY REAR EXTENSION,
PART SINGLE STOREY SIDE/REAR EXTENSION AND
SIDE DORMERS

CLIENT NAME : MR A JOSEPH.
SITE ADDRESS : 05 CHILTERN ROAD,
PINNER,
HA5 2TD

MKM DESIGN & CONSTRUCTION LTD

Contact: M.Mathu (BSc,MSc Civil Engineering)
Tel : 07515365953
Email : mathu_eng@yahoo.co.uk
Web : mkmdesigns.co.uk

NOTE: This Drawing is Copyright of MKM DESIGN AND CONSTRUCTION LTD.
Contractor/Builder to check all dimensions on site, before commencement of any works.Figured dimensions only to be used.
All works shall comply with the latest Building Regulations & be to the satisfaction of the Local Authority.
Materials shall be suitable for the purpose for which they are used & the quality shall not be lower than that defined in the relevant British standards.
The structural beam sizes shown on this drawing shall be installed once the beam sizes and and structural calculations are approved by the Local Authority. Any changes to beam length and bearing plate/ bearing pier sizes to be confirmed with our engineer.

Drg No : MKM/17/CHI05/PL12

Page : 04/04

Drwn By: M.MATHU

Date : 29/06/2018

Scale : SHOWN@A3