



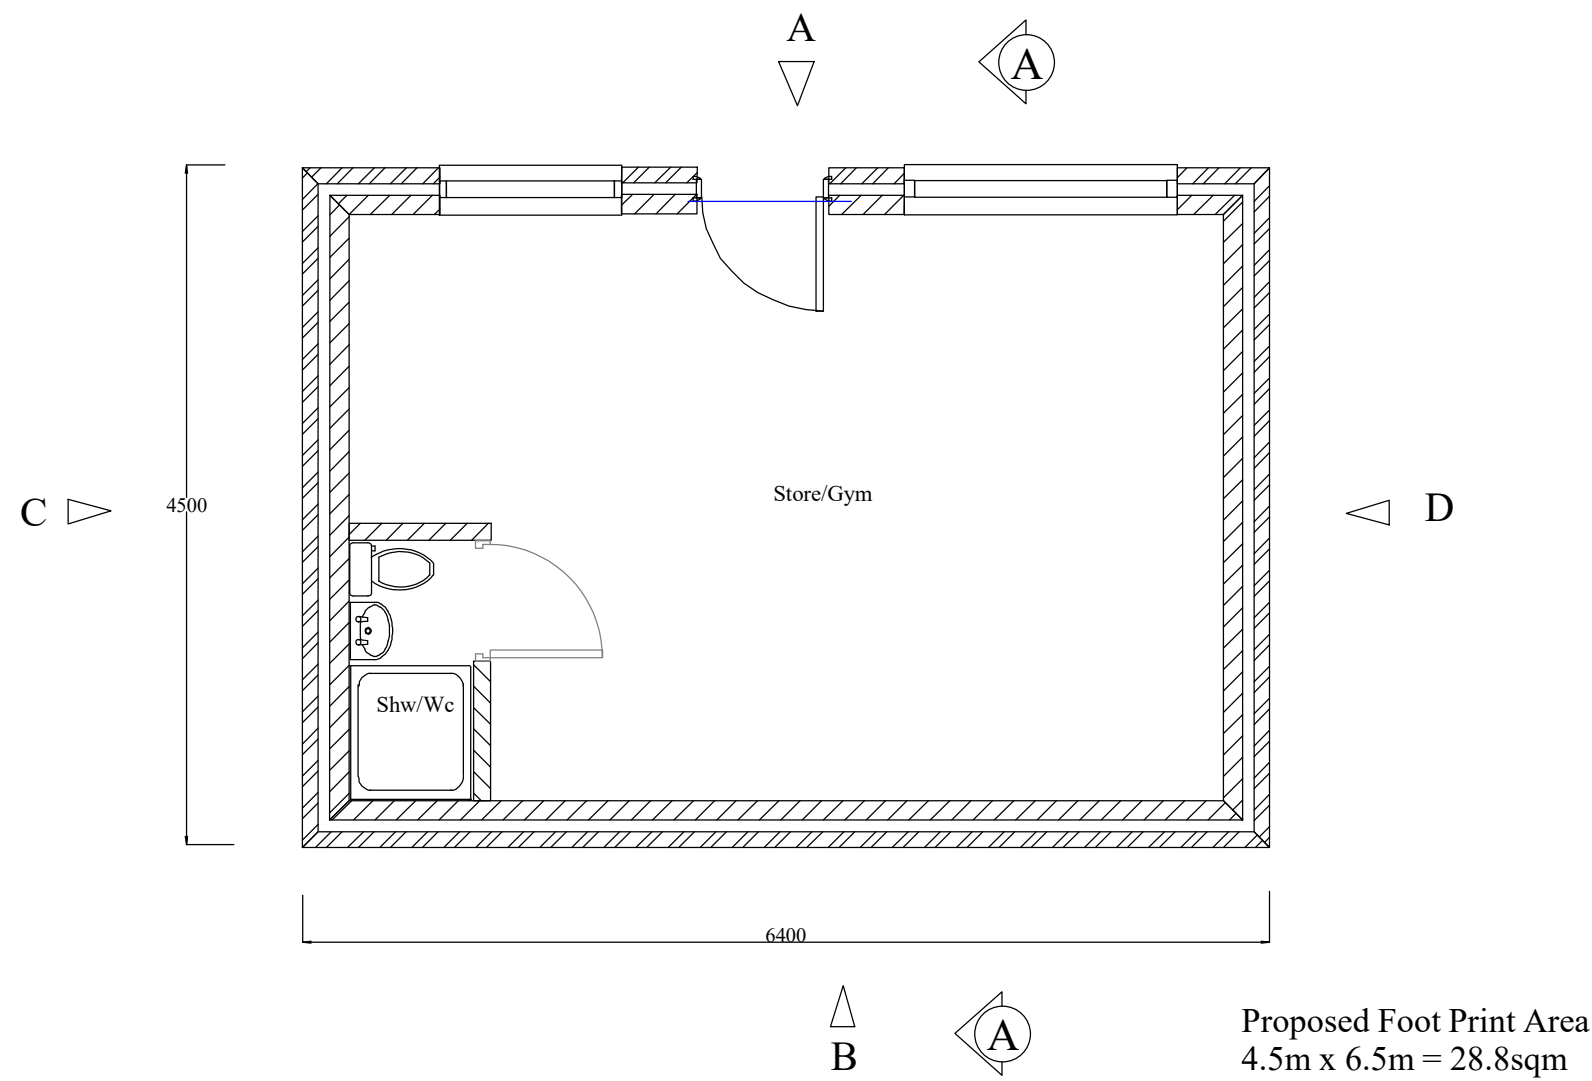


PROPOSED OUTBUILDING PLAN

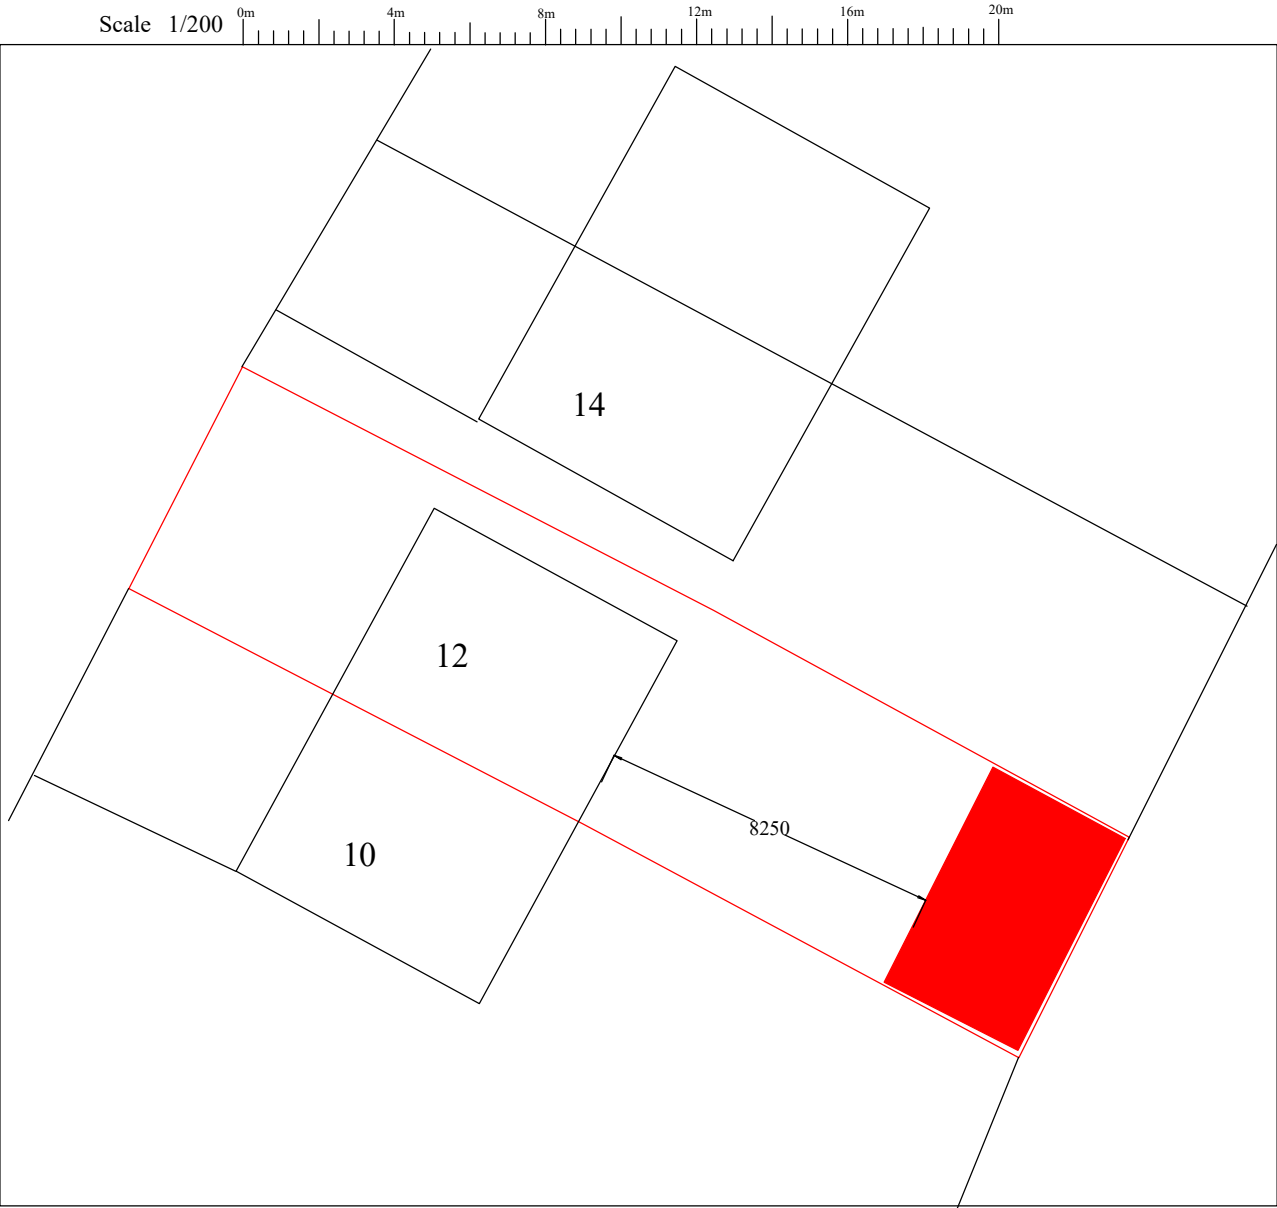


PROPOSED SITE PLAN 1/200




ELEVATION A

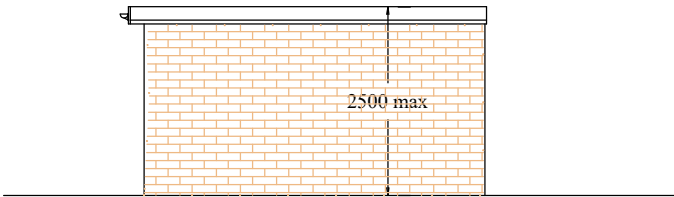


ELEVATION D

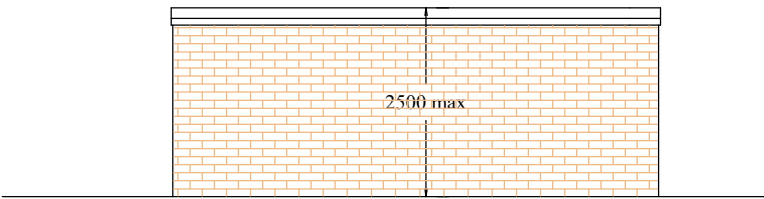

ELEVATION B

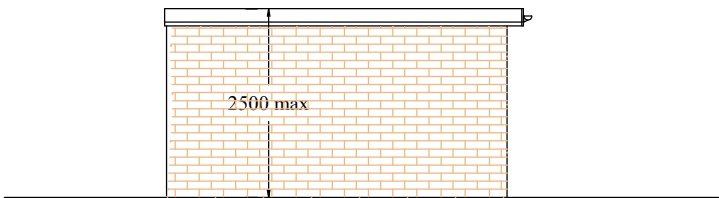

ELEVATION C

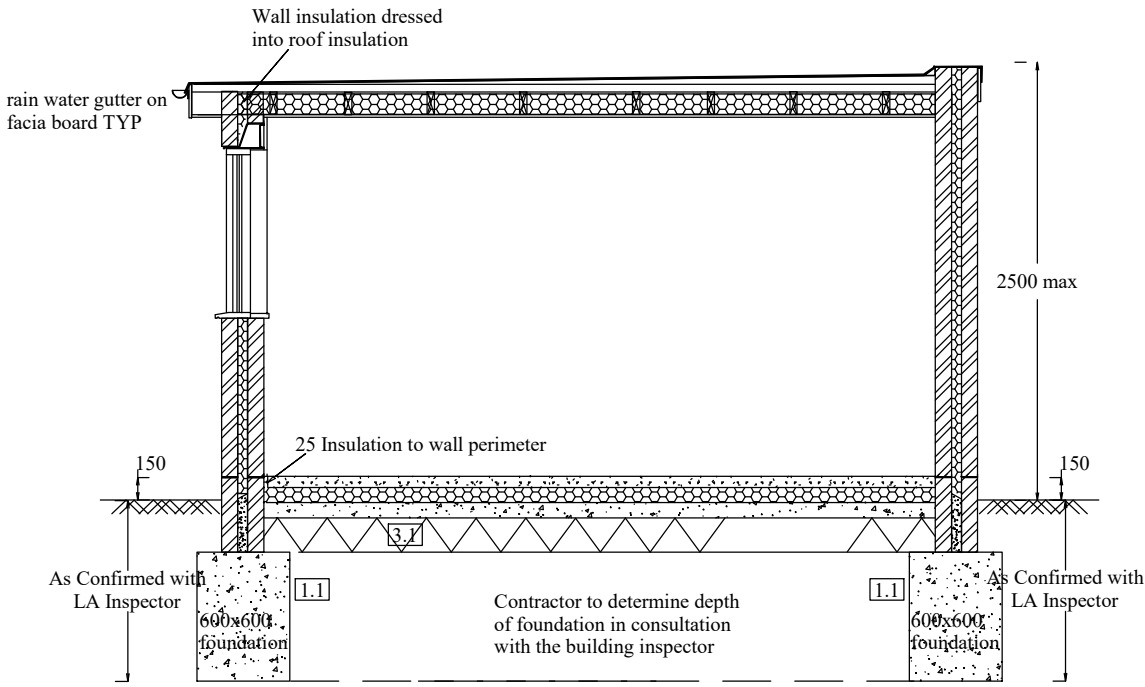

SECTION A - A

Notes;
1 Refer Drawing No P1201 for Notes

Revision	Description	Date

Project; 12 Shakespear Avenue,
Hayes, UB4 0BJ

Project Title;
**Proposed Out Building Used
as Store and Gym**

Drawing No; P1202	Revision;
Date; Aug 2026	Drawn by; AS
Scale; 1/50,100 @A2	Chkd by; MK

Line Design Ltd
17A King Edward Road
Ruislip, Middlesex,
HA4 7AE
Tel: 07904 579357,
email: linedesign20@gmail.com