




Base Scale
 0m 1m 2m 3m 4m 5m
 1:50
 0m 1m 2m 3m 4m 5m 6m 7m 8m 9m 10m
 1:100

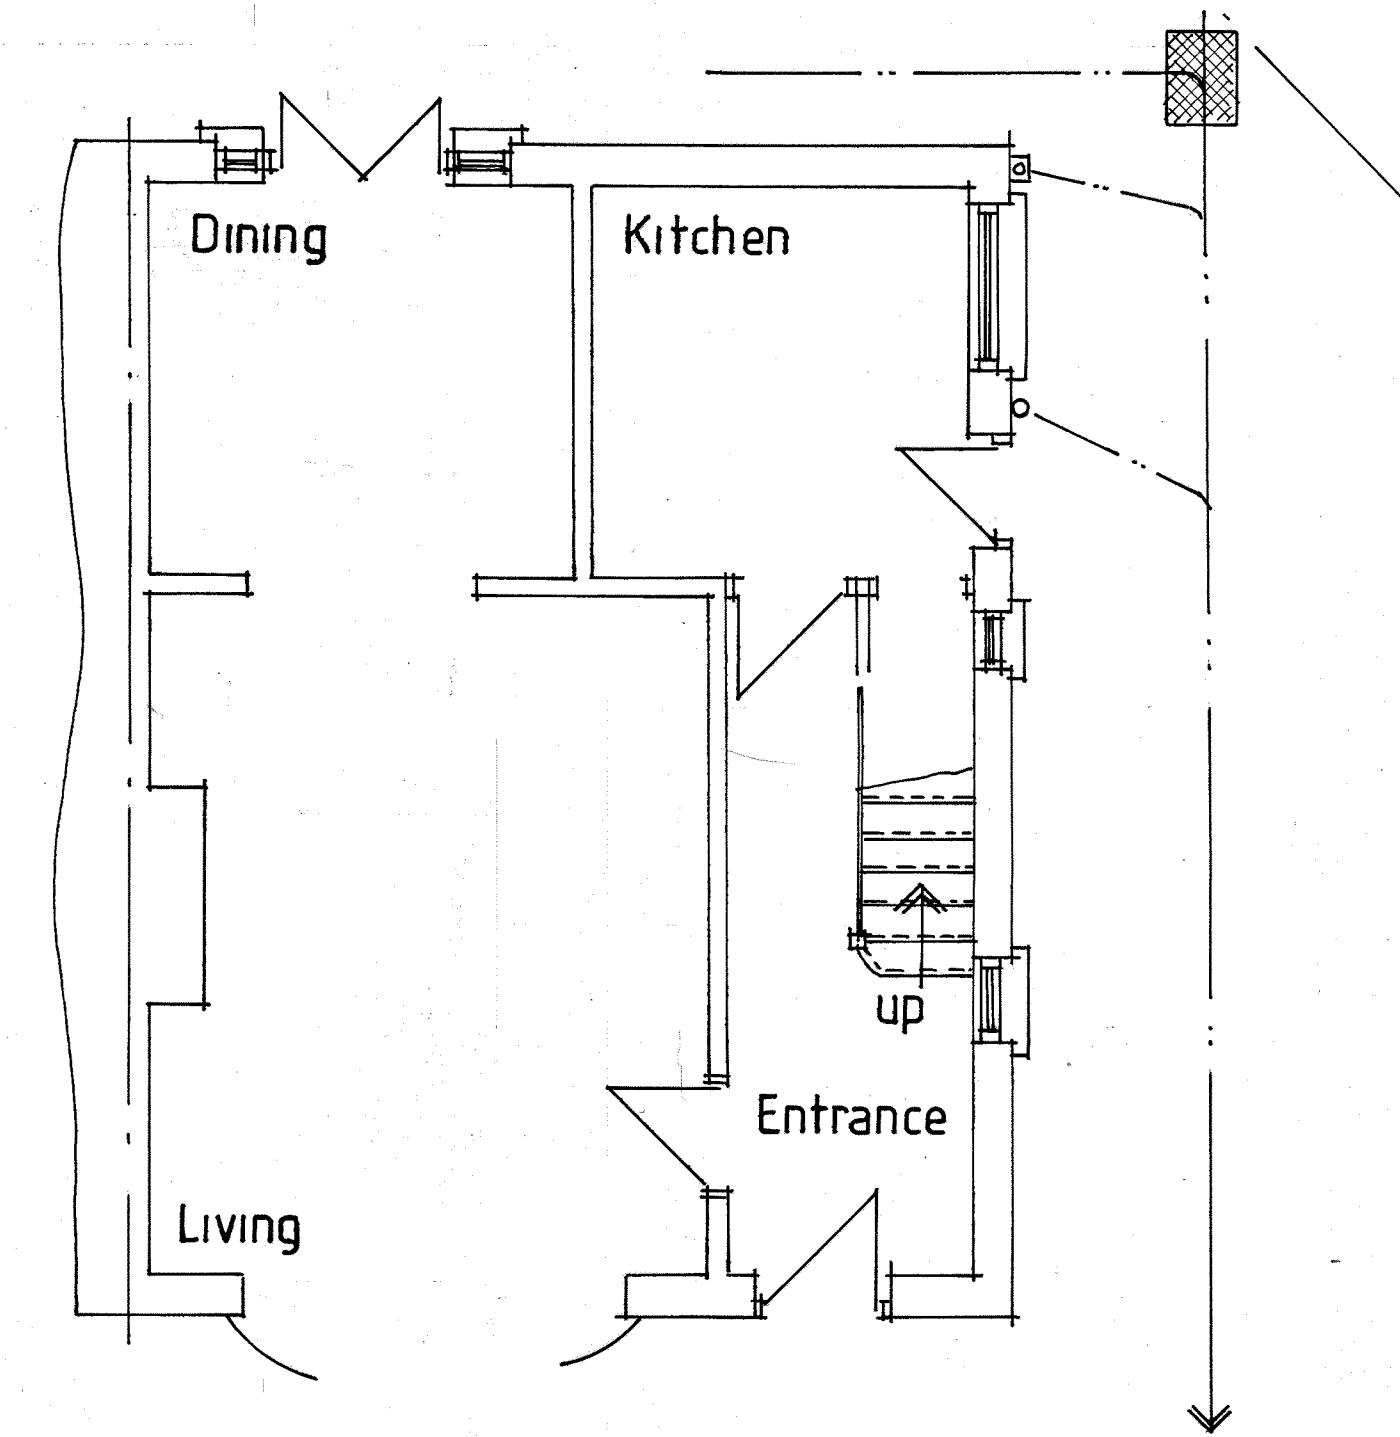


EXISTING GROUND FLOOR PLAN

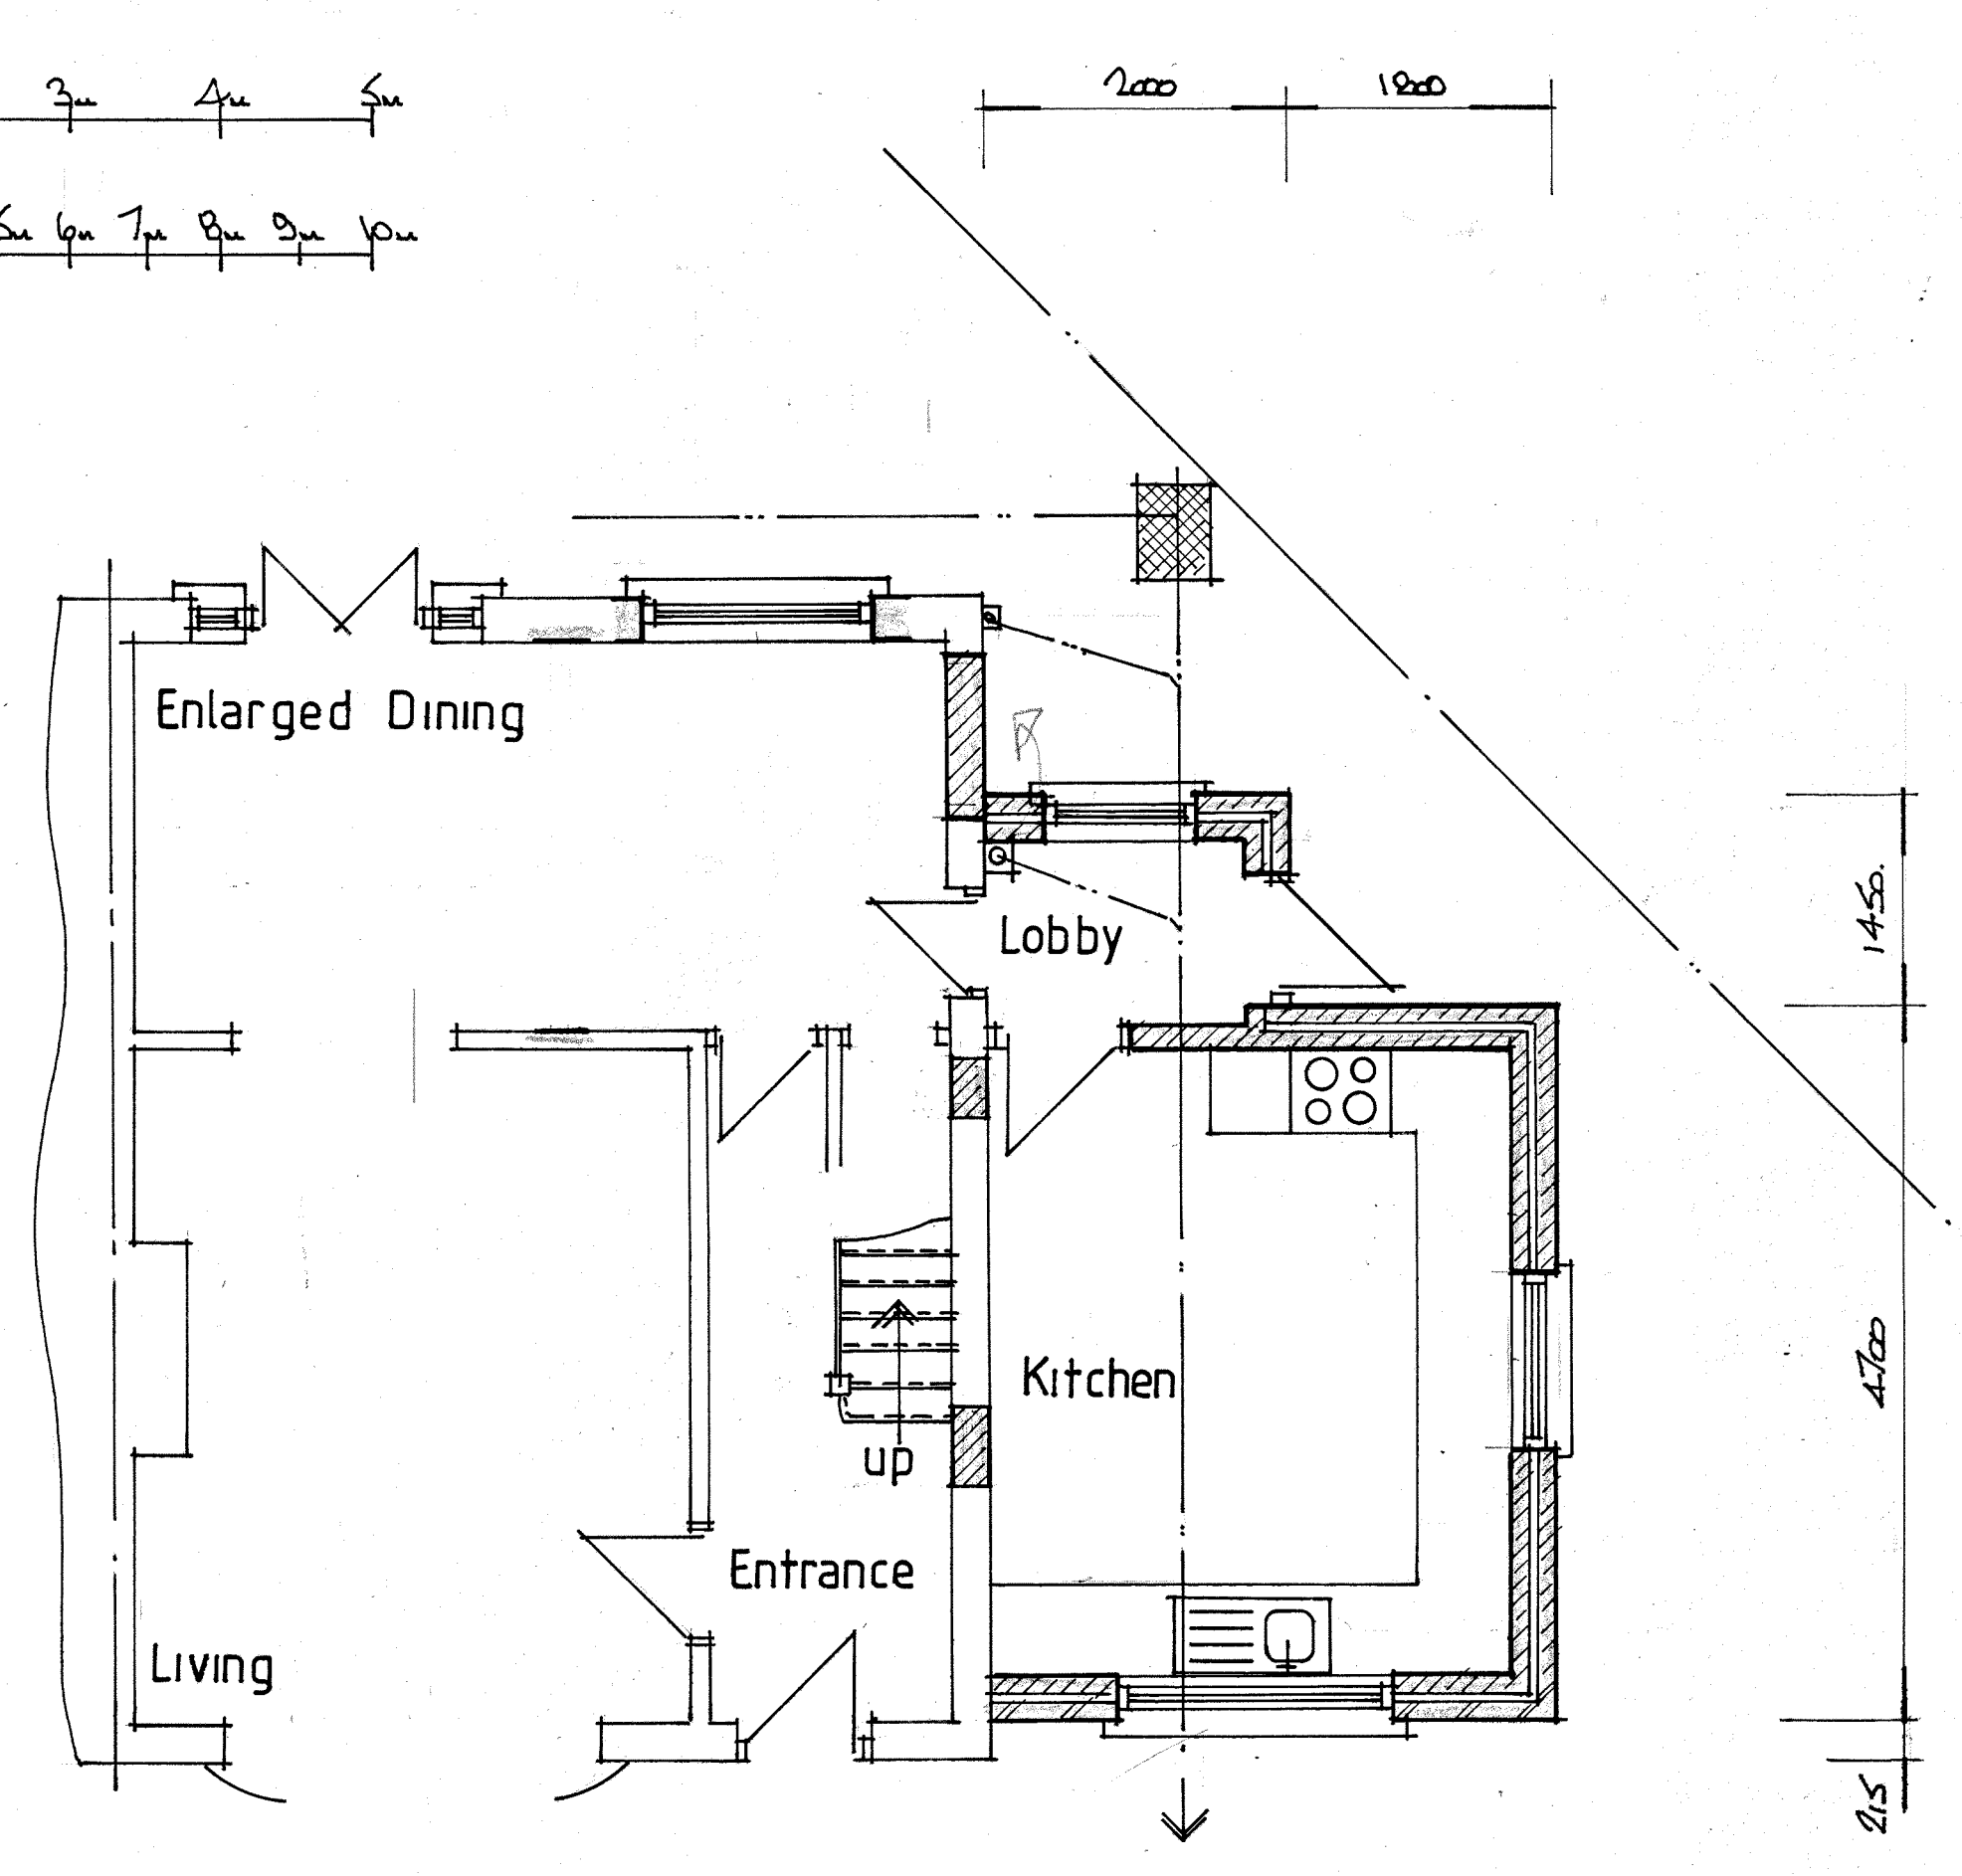


PROPOSED GROUND FLOOR PLAN

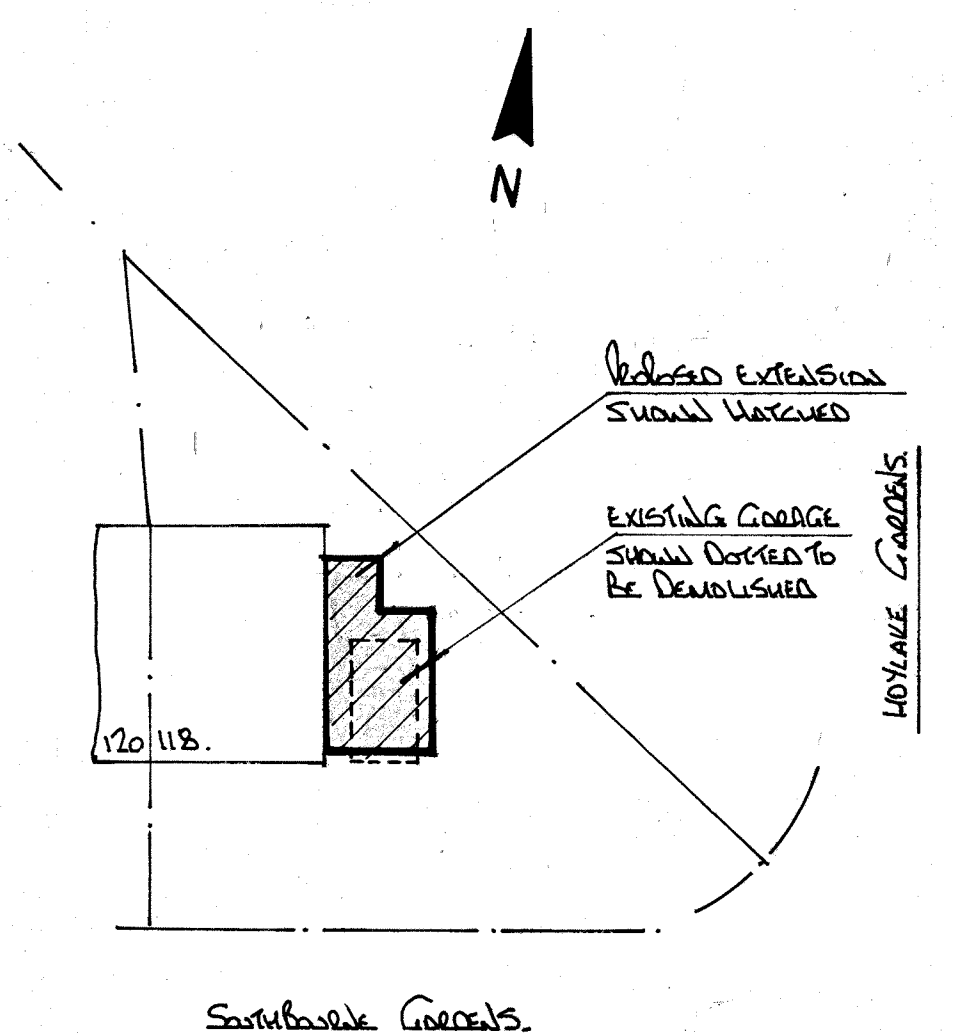


SITE PLAN scale 1:250

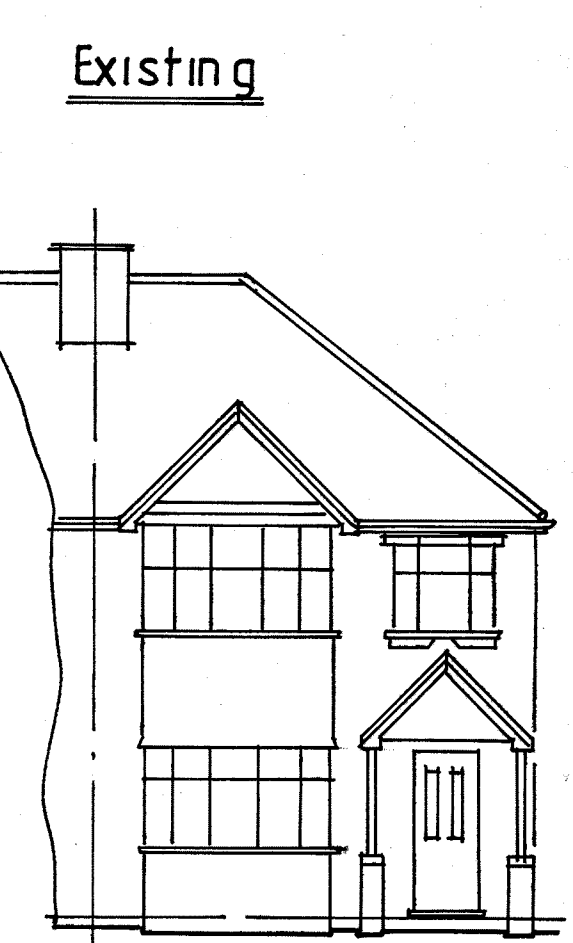


FRONT ELEVATION

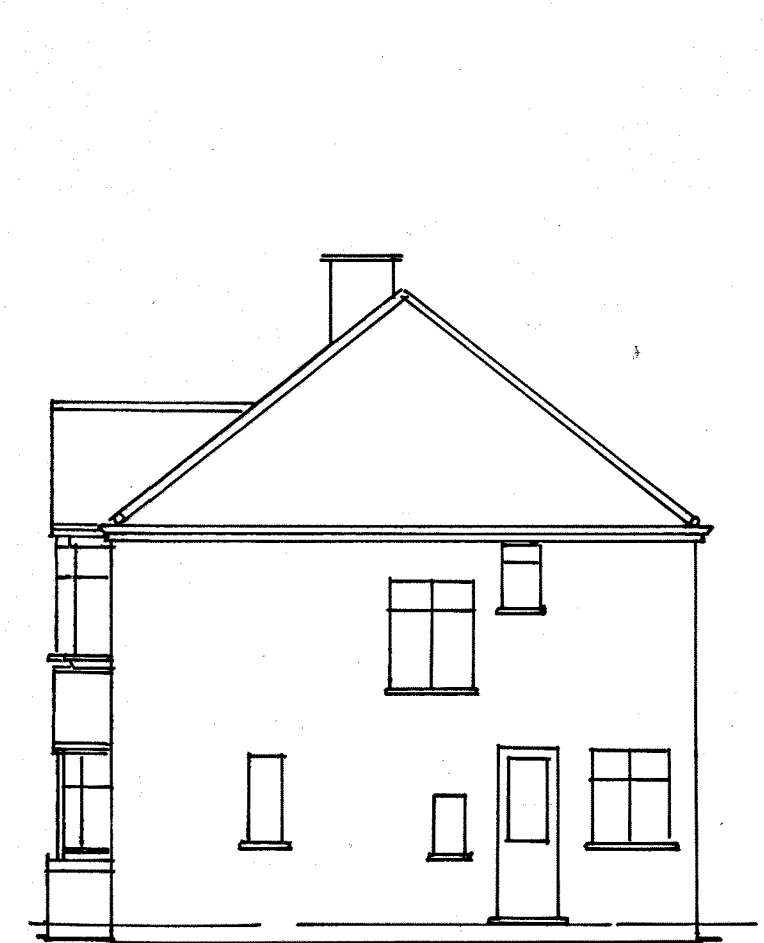


SIDE ELEVATION

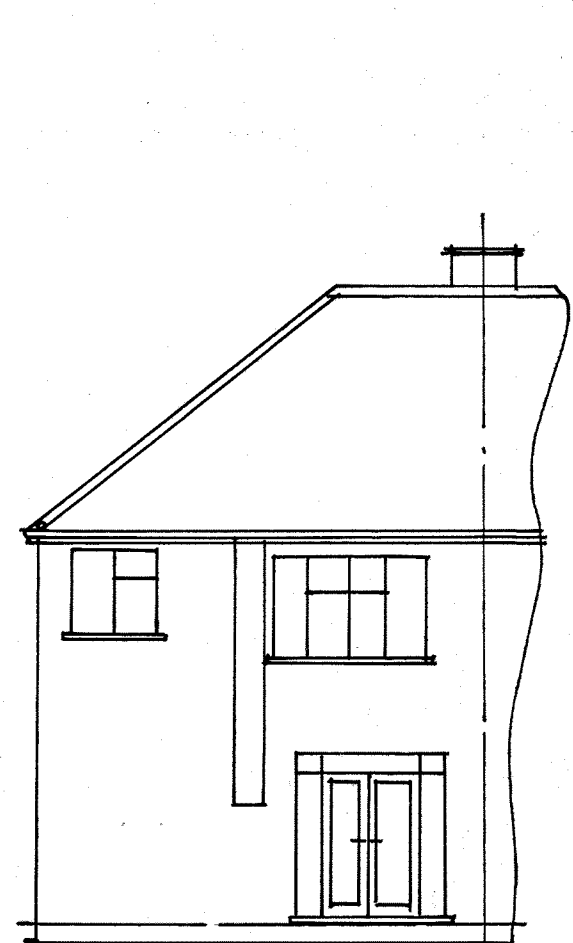

REAR ELEVATION

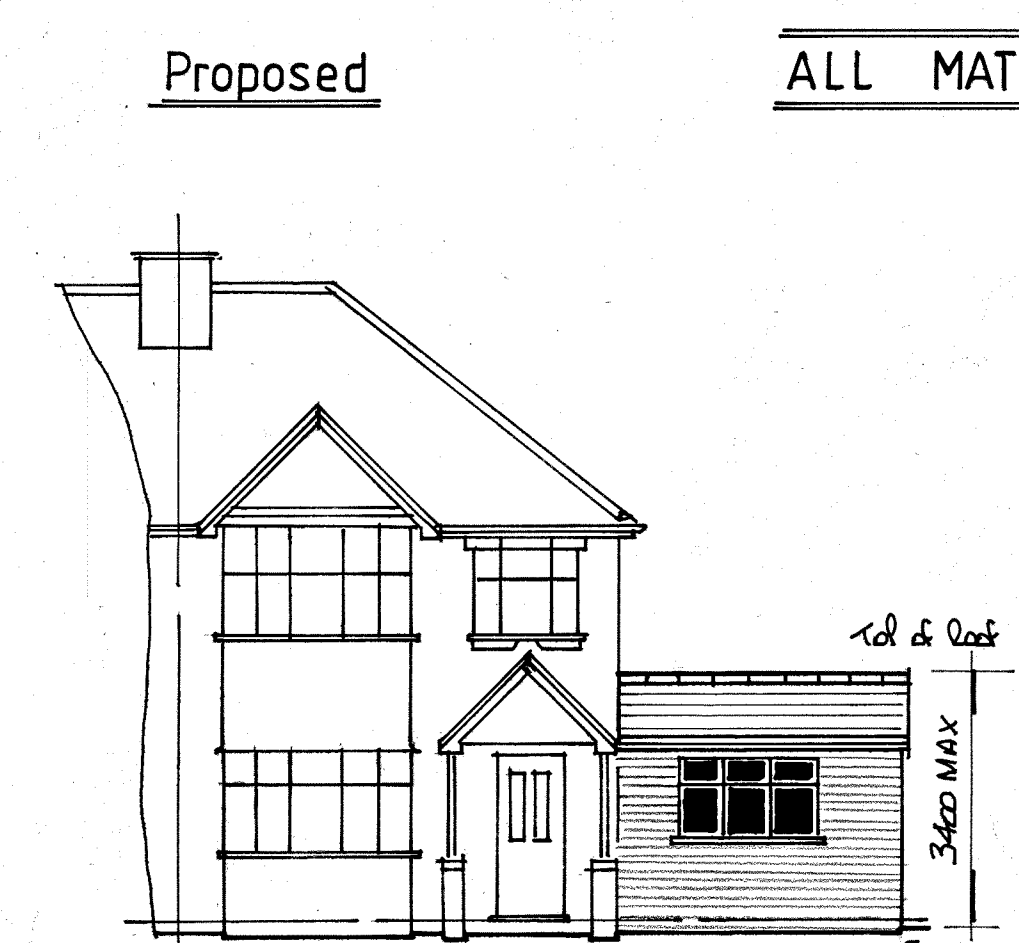

FRONT ELEVATION

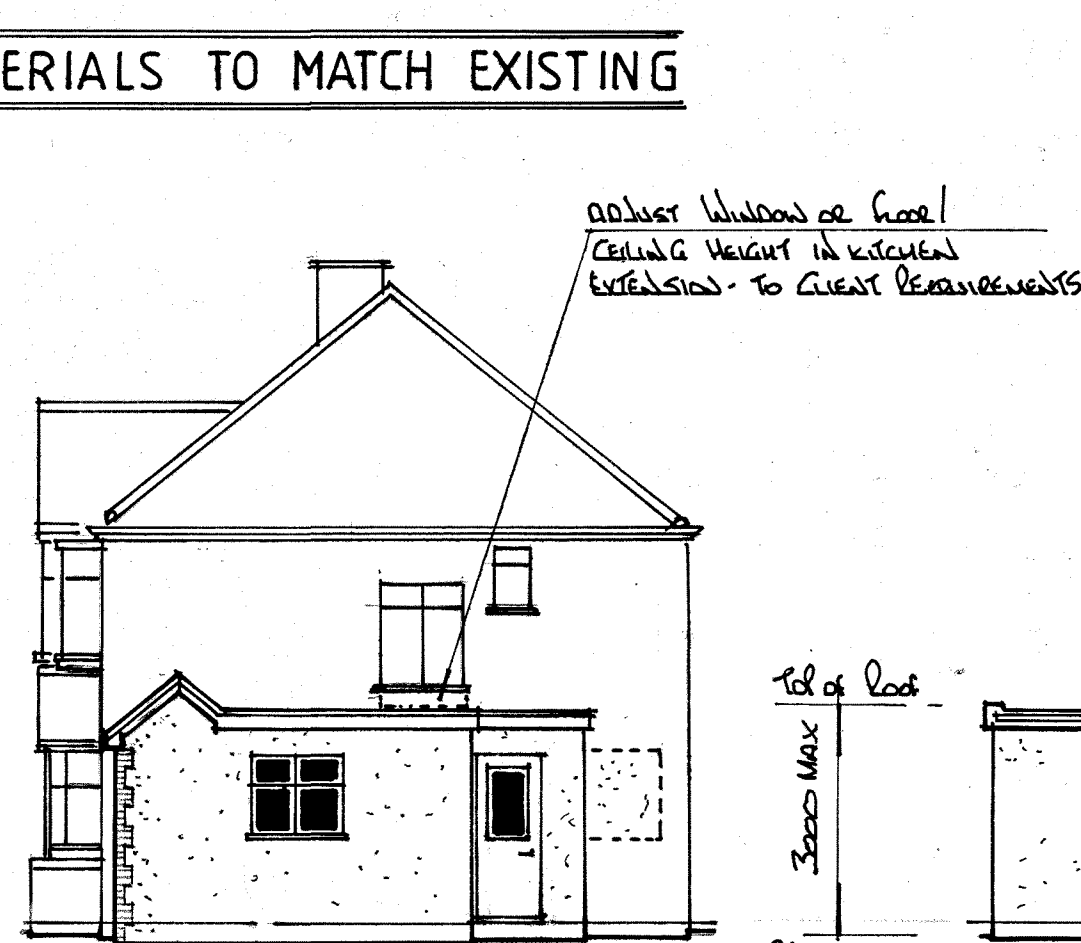

SIDE ELEVATION



REAR ELEVATION

ALL MATERIALS TO MATCH EXISTING

NOTES:
 All dimensions must be checked on site and not scaled from this drawing.

A	Date	Revisions

©copyright
 Pottle & Co Ltd
 Planning & Building Consultants
 Suite A, 128 Manor Way
 Ruislip, Middlesex, HA4 8HR
 Tel: 01895 622800
 www.pottle.uk.com

Client
 MR MRS WALFORD

Job Title
 118 SOUTHBOURNE GDNS
 EASTCOTE
 MIDDX

Drawing Title
 PROPOSED SINGLE
 STOREY SIDE EXTENSION

Scale 1:50, 1:100, 1:250

Date July 2020 Drawn by Cal

Drg No. 4404/02 Rev.