



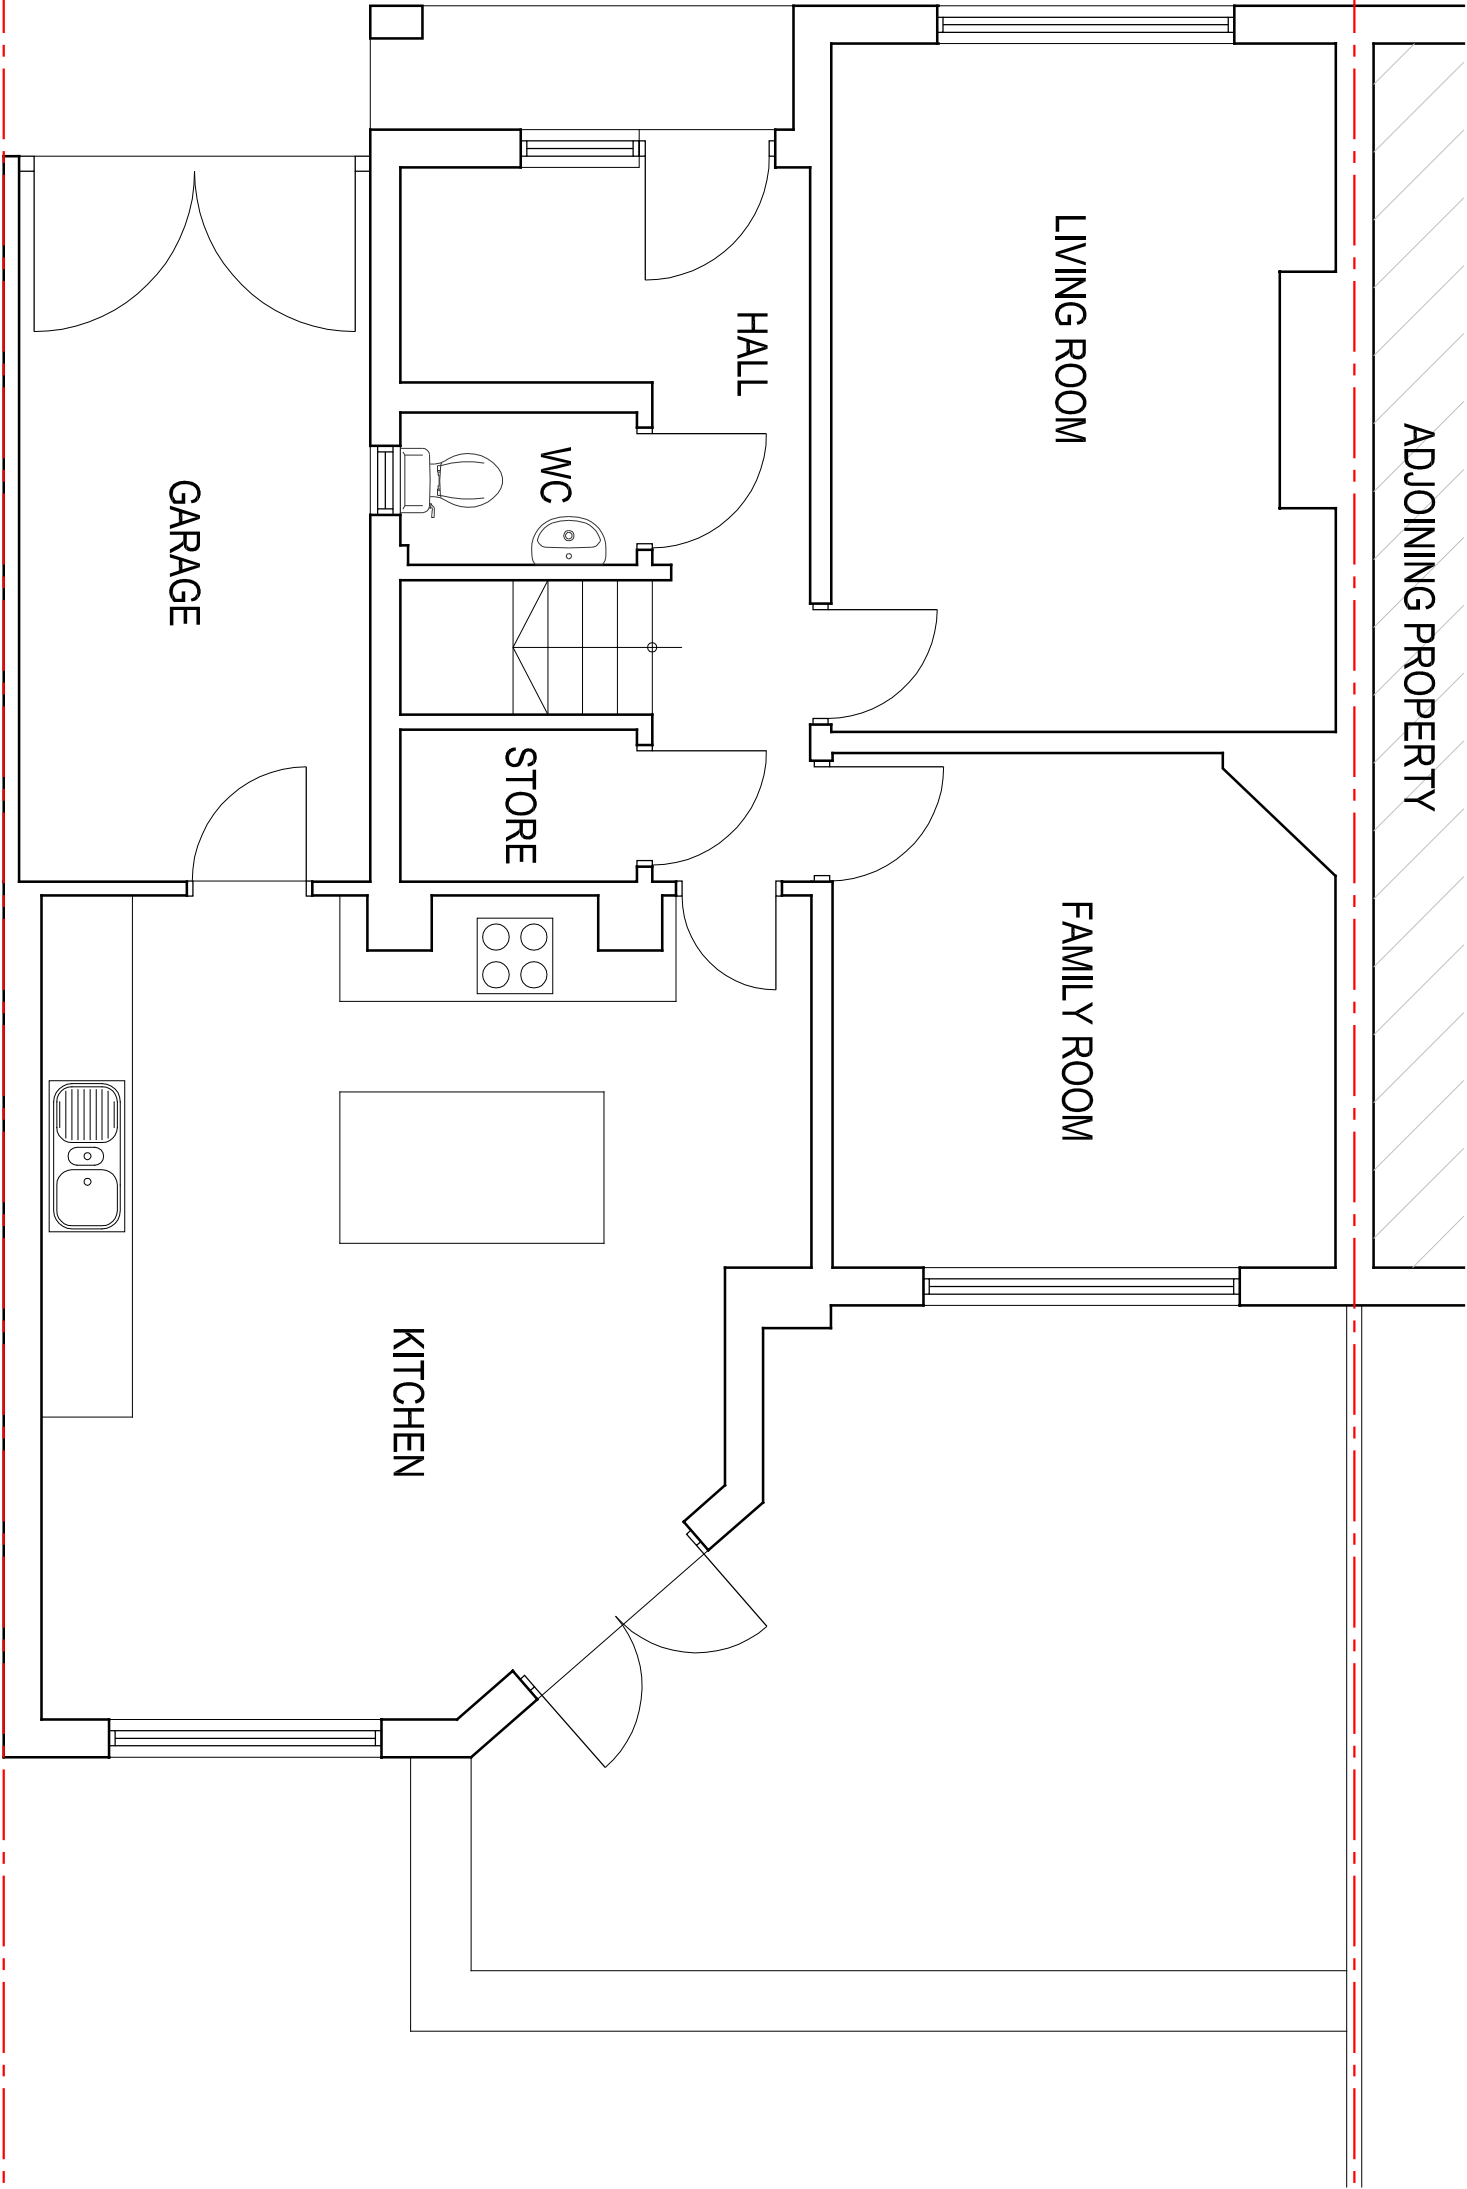

EXISTING GROUND FLOOR PLAN

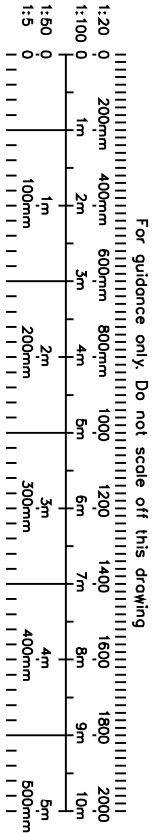



CRAFTED SPACES

ARCHITECTURE + URBANISM

DESIGNING WITH SOCIAL, ECONOMIC & ENVIRONMENTAL SUSTAINABILITY

(+44) 07973888297

Applicant:
MR & MRS WEBSTER

Job Title:
3 MYRTLE AVENUE, EASTCOTE, HA4 8SA

Drawing Title:
EXISTING GROUND FLOOR PLAN

Scale: 1:50	Drawing No.	Print Size	Revision
Date: 15/05/2021	PA-2017-01	A3	

Drawing Status
FOR PLANNING APPROVAL