




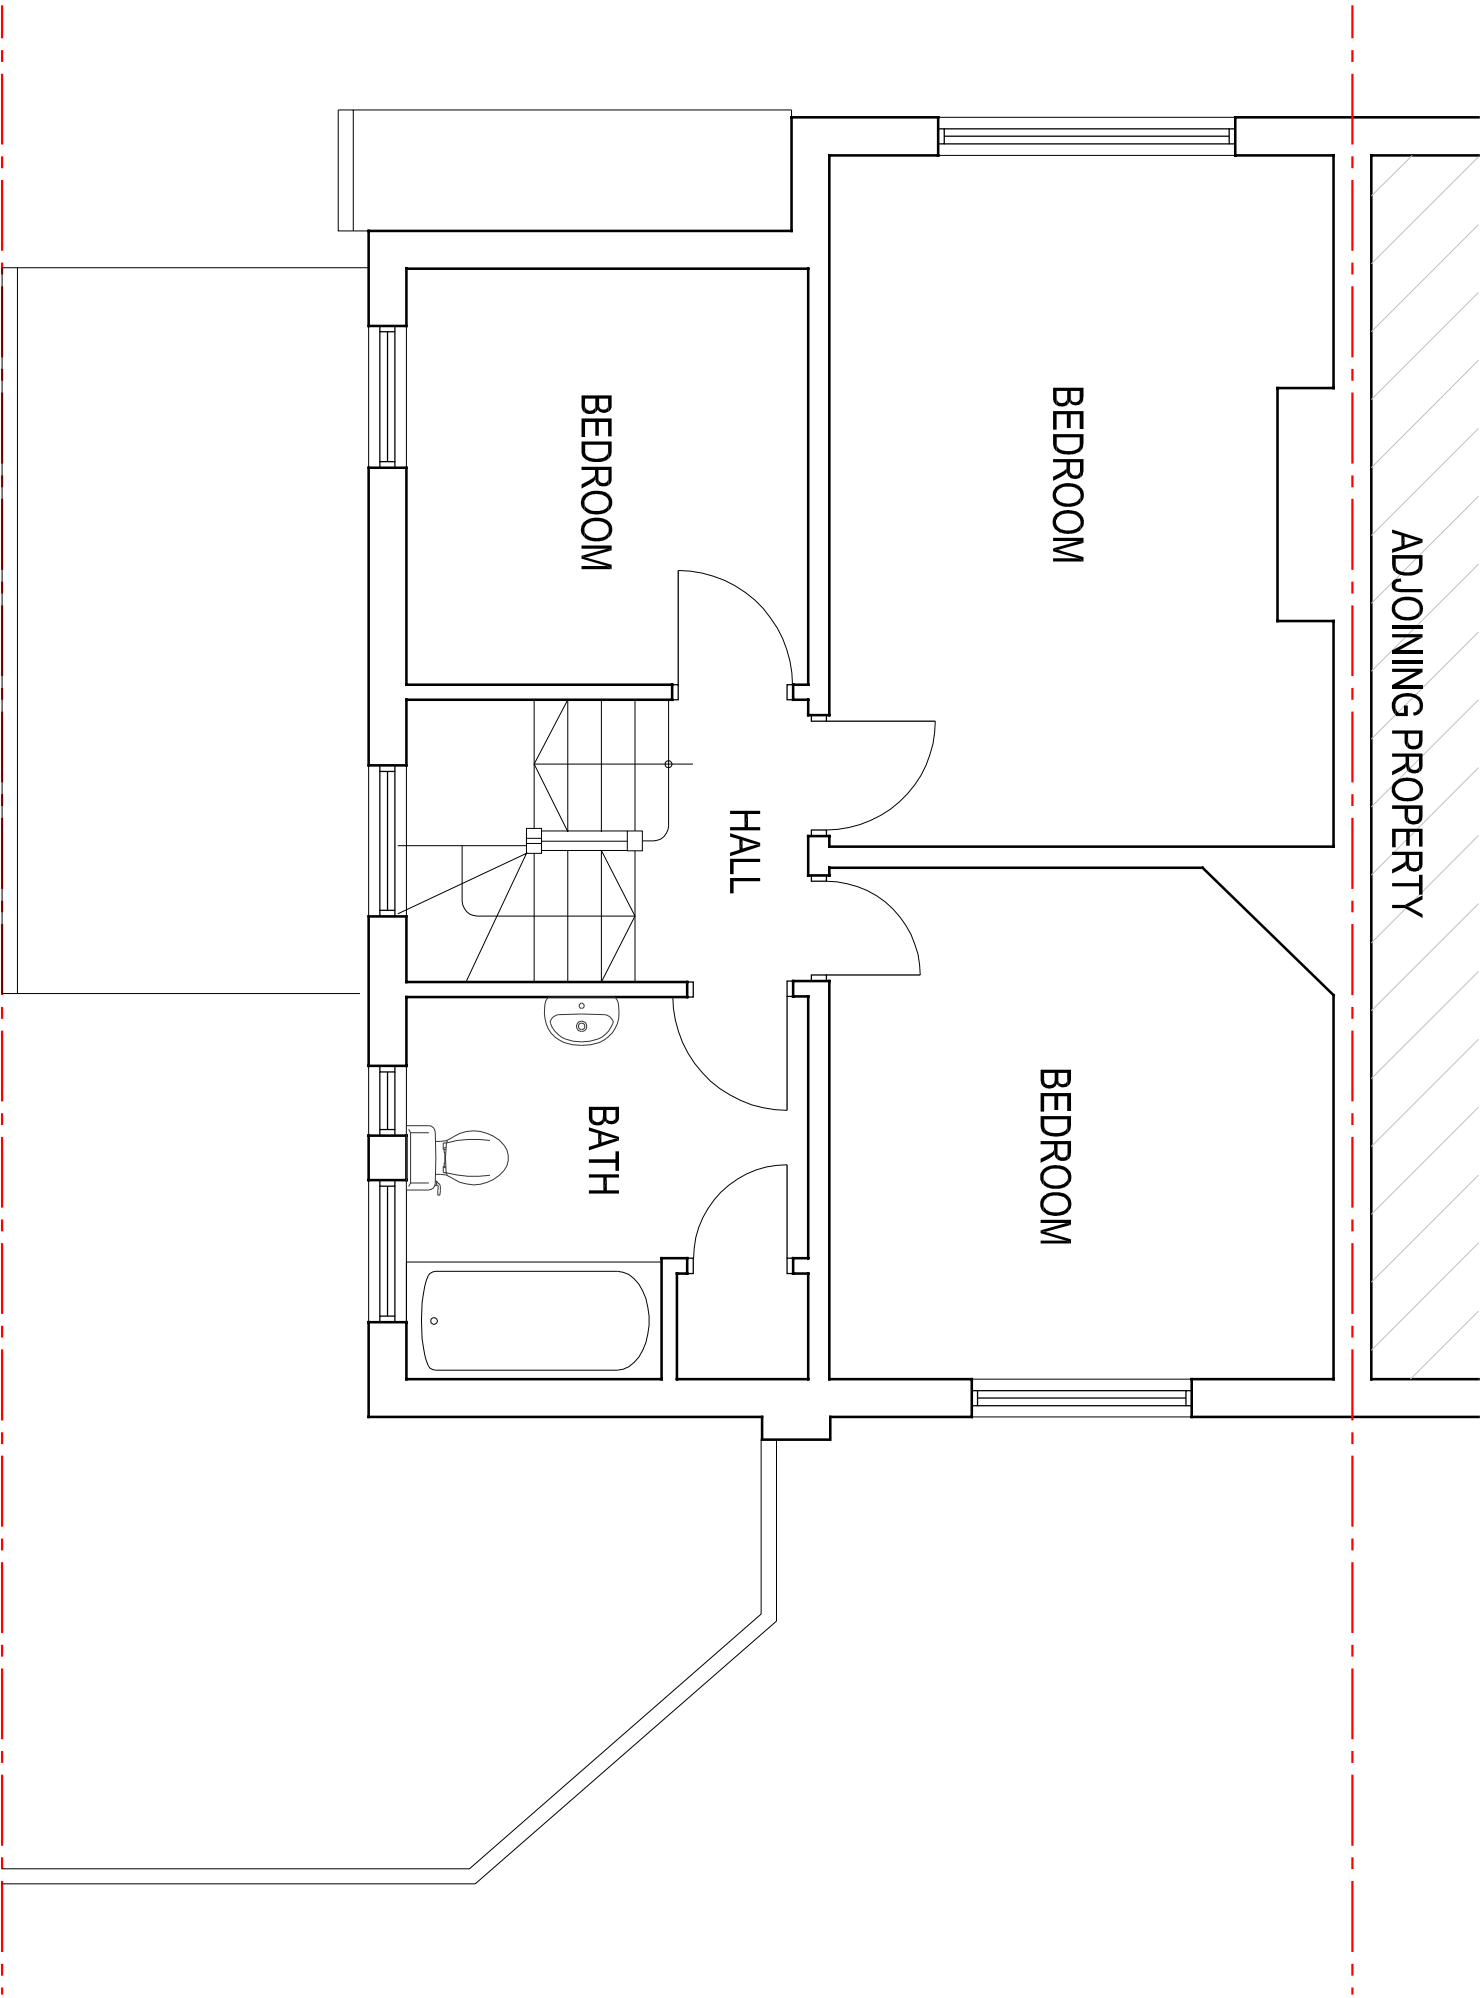

EXISTING FIRST FLOOR PLAN

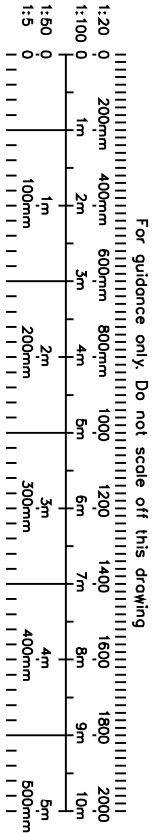

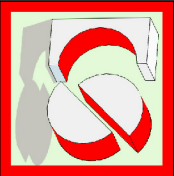

CRAFTED SPACES
ARCHITECTURE + URBANISM
DESIGNING WITH SOCIAL, ECONOMIC & ENVIRONMENTAL SUSTAINABILITY
(M) 07973988297

Applicant:
MR & MRS WEBSTER

Job Title:
3 MYRTLE AVENUE, EASTCOTE, HA4 8SA

Drawing Title:
EXISTING FIRST FLOOR PLAN

Scale: 1:50	Drawing No.	Print Size	Revision
Date: 15/05/2021	PA-2017-02	A3	

Drawing Status
FOR PLANNING APPROVAL