



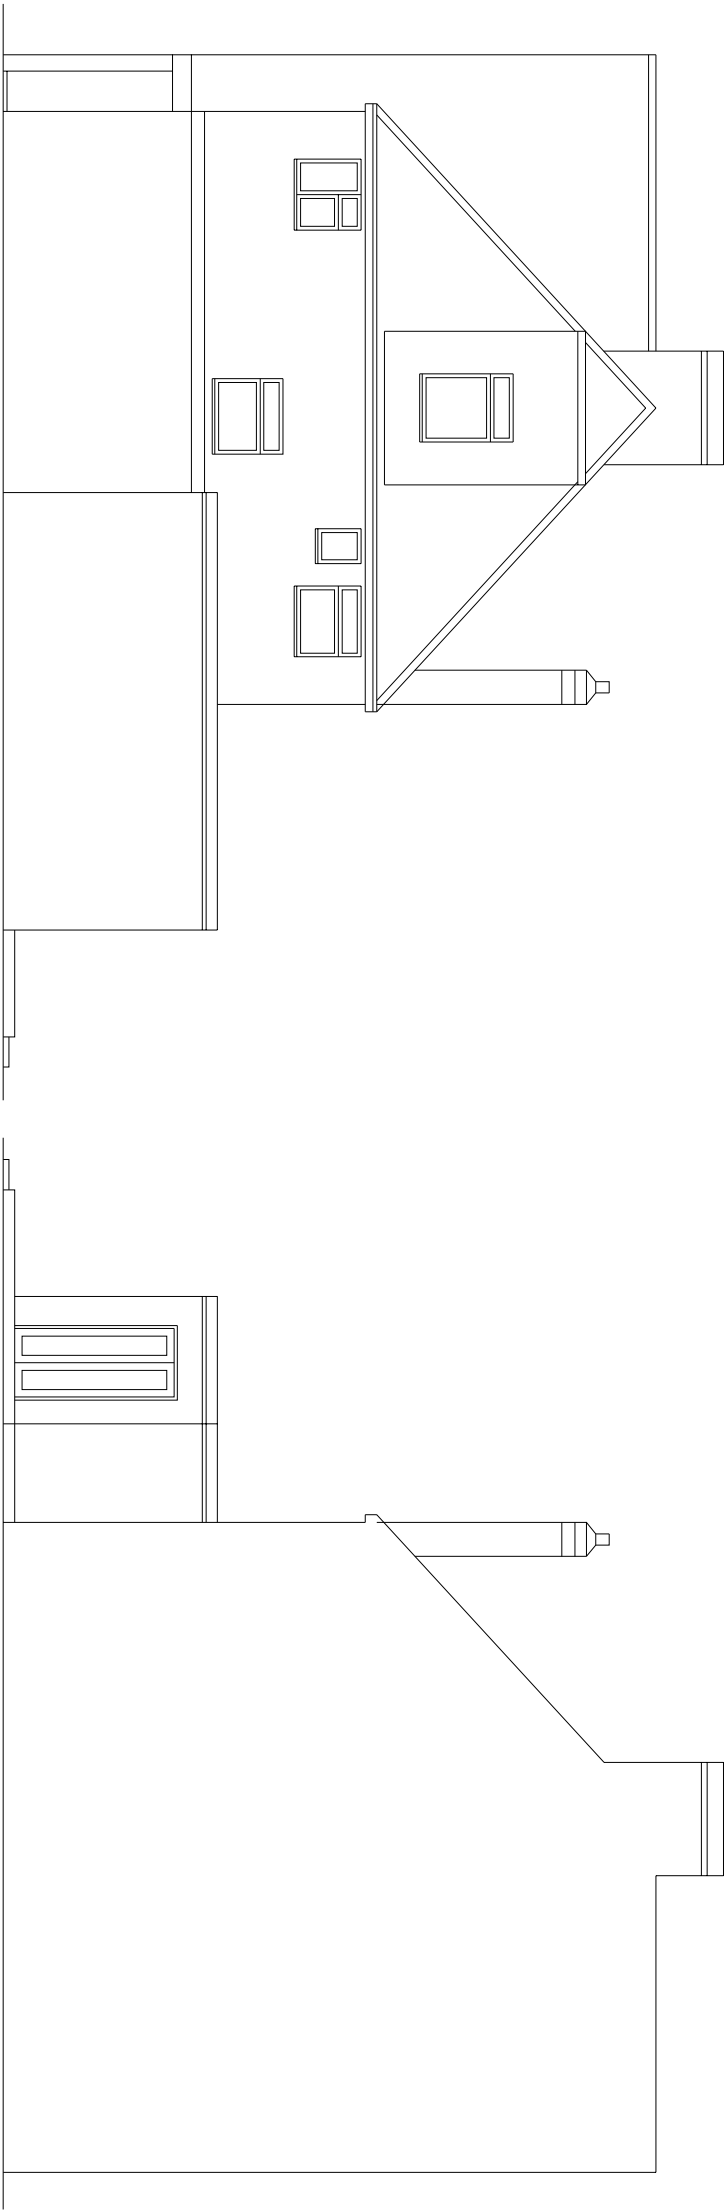


EXISTING SIDE ELEVATION


EXISTING ANOTHER SIDE ELEVATION

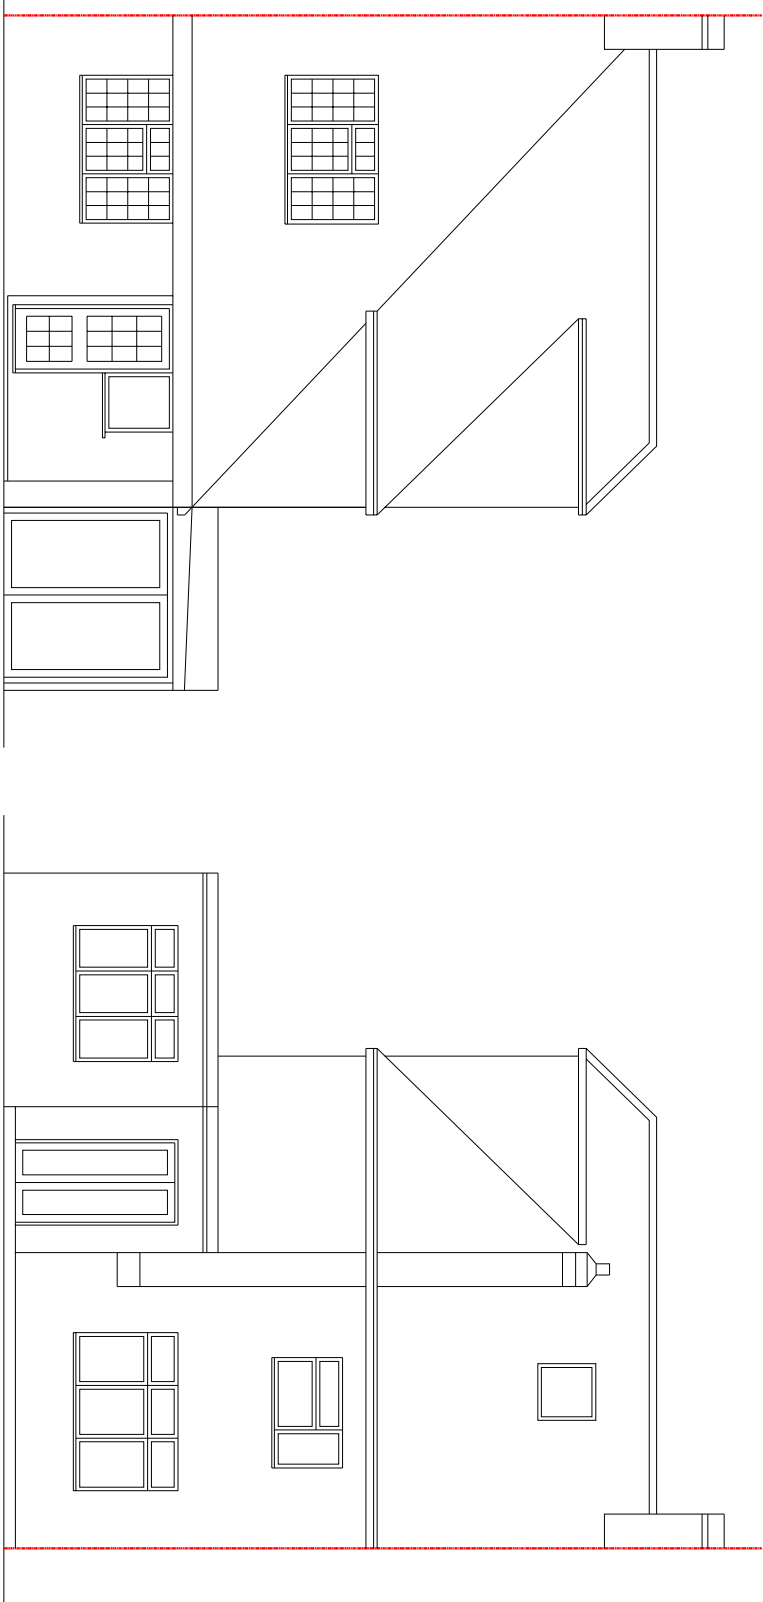


EXISTING FRONT ELEVATION

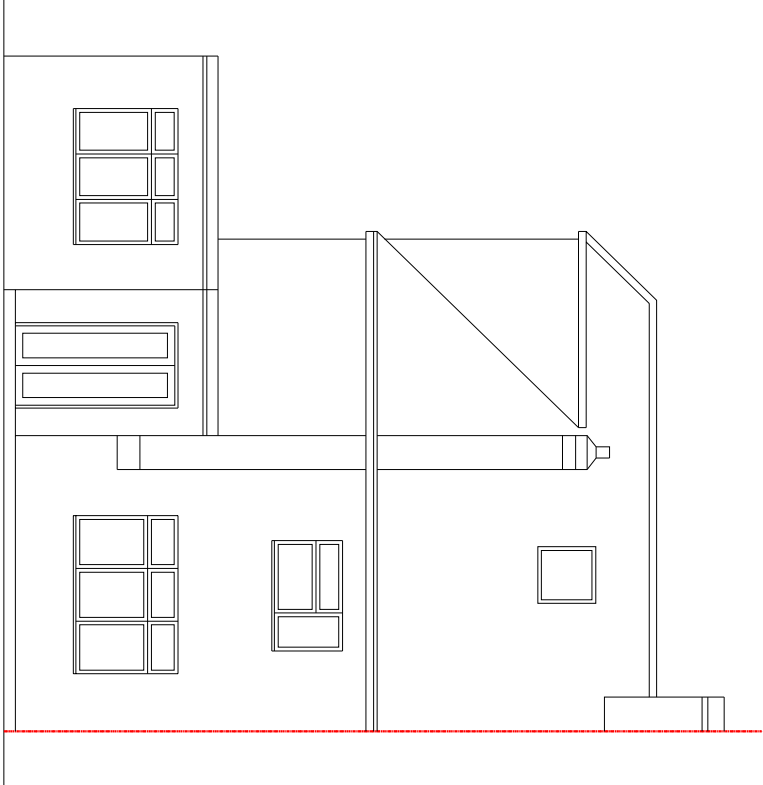

EXISTING REAR ELEVATION

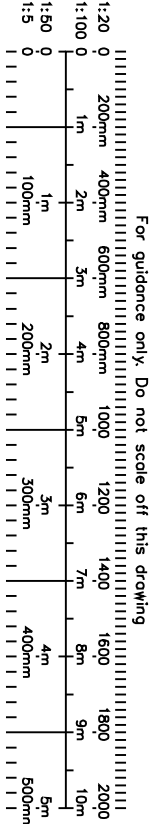

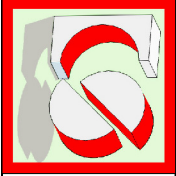

CRAFTED SPACES
ARCHITECTURE + URBANISUM
DESIGNING WITH SOCIAL, ECONOMIC & ENVIRONMENTAL SUSTAINABILITY
(M) 07973988297

Applicant:
MR & MRS WEBSTER

Job Title:
3 MYRTLE AVENUE, EASTCOTE, HA4 8SA

Drawing Title:
EXISTING ELEVATIONS

Scale: 1:100	Drawing No.	Print Size	Revision
Date: 15/05/2021	PA-2017-05	A3	
Drawing Status FOR PLANNING APPROVAL			