



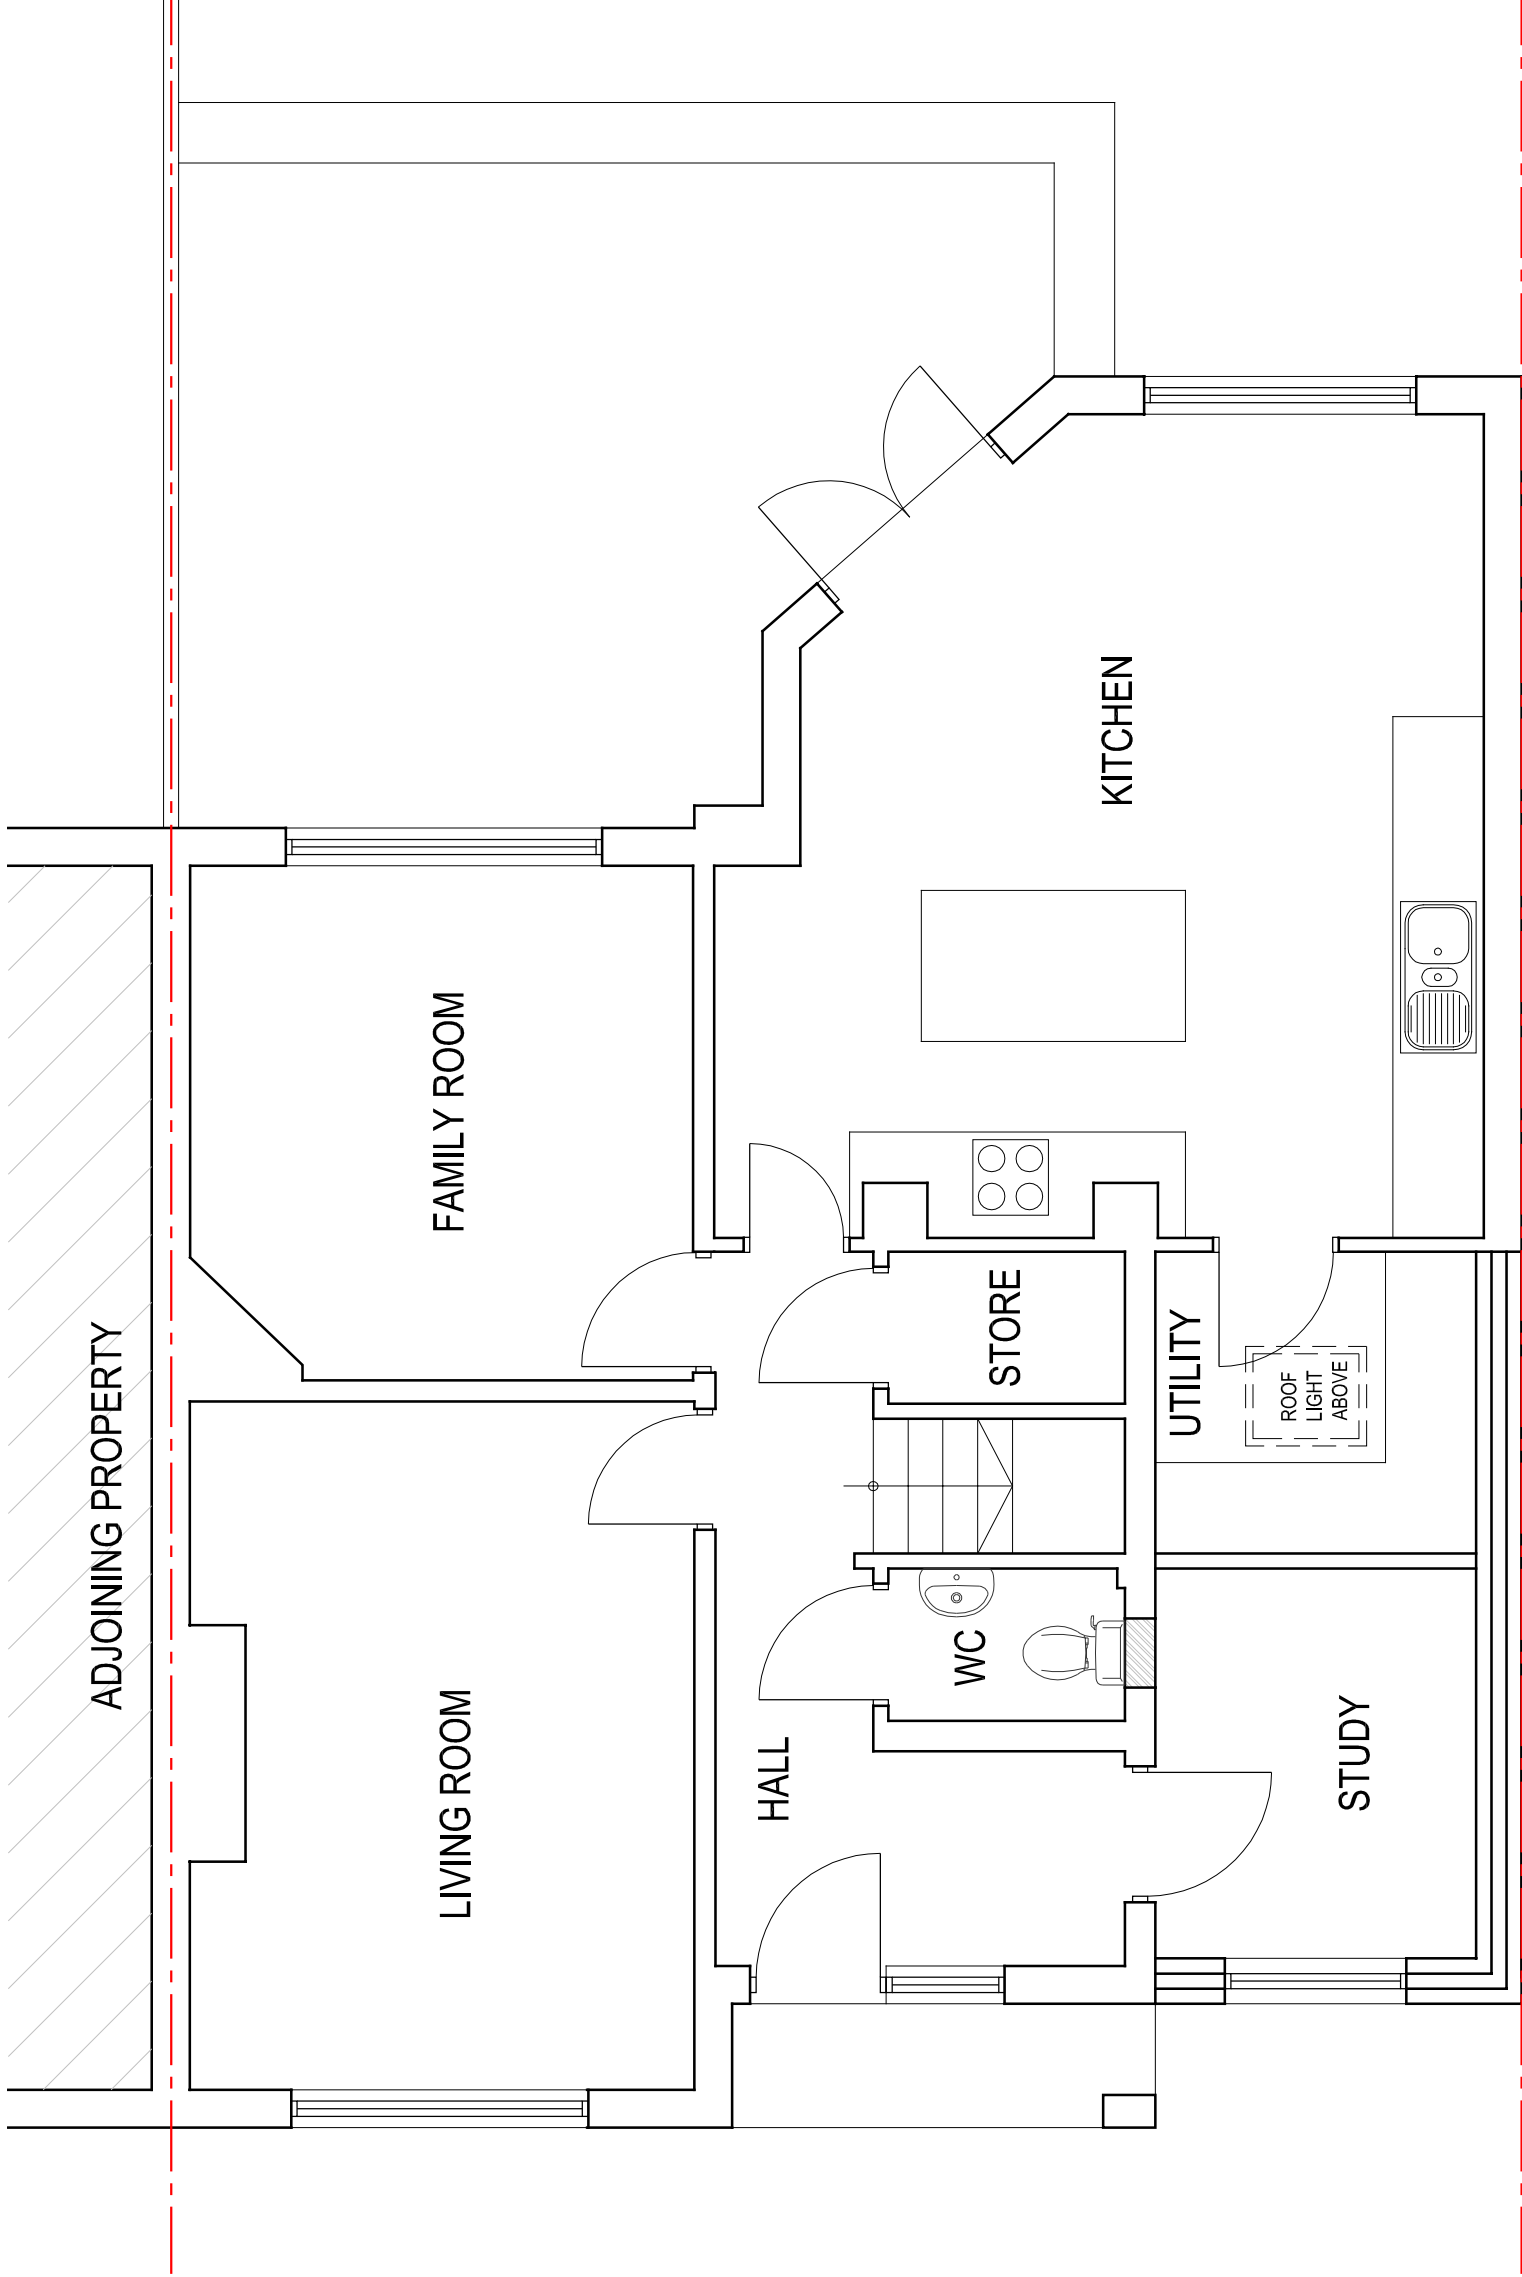

REV-A PP 210803 DWG REVISED.

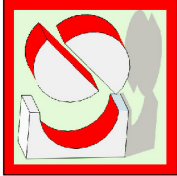

CRAFTED SPACES
ARCHITECTURE + URBANISUM
DESIGNING WITH SOCIAL ECONOMICAL & ENVIRONMENTAL SUSTAINABILITY
(N) 07973988297


Applicant:
MR & MRS WEBSTER

Job Title:
3 MYRTLE AVENUE, EASTCOTE, HA4 8SA

Drawing Title:
PROPOSED GROUND FLOOR PLAN

Scale: 1:50	Drawing No.	Print Size	Revision
Date: 15/05/2021	PA-2017-06	A3	A

Drawing Status
FOR PLANNING APPROVAL

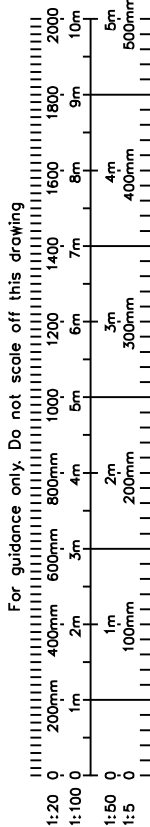

PROPOSED GROUND FLOOR PLAN