




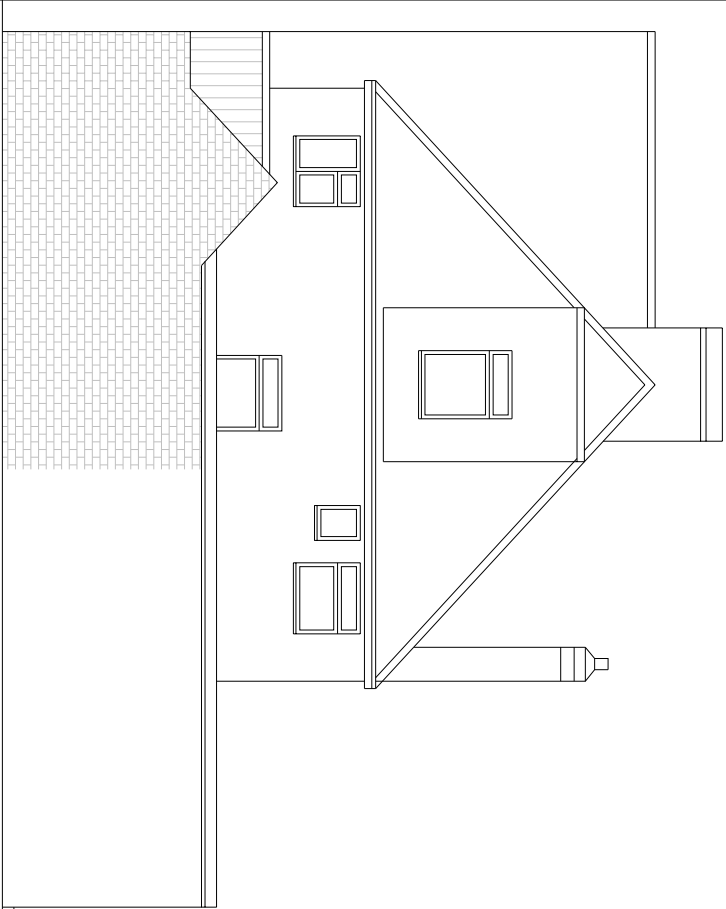


PROPOSED SIDE ELEVATION

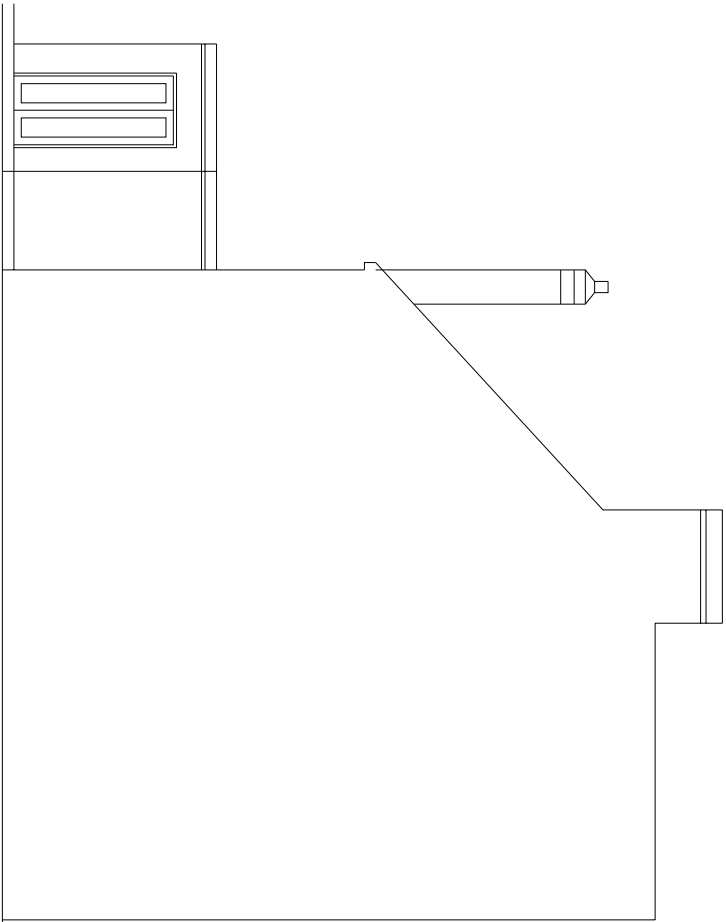

PROPOSED ANOTHER SIDE ELEVATION

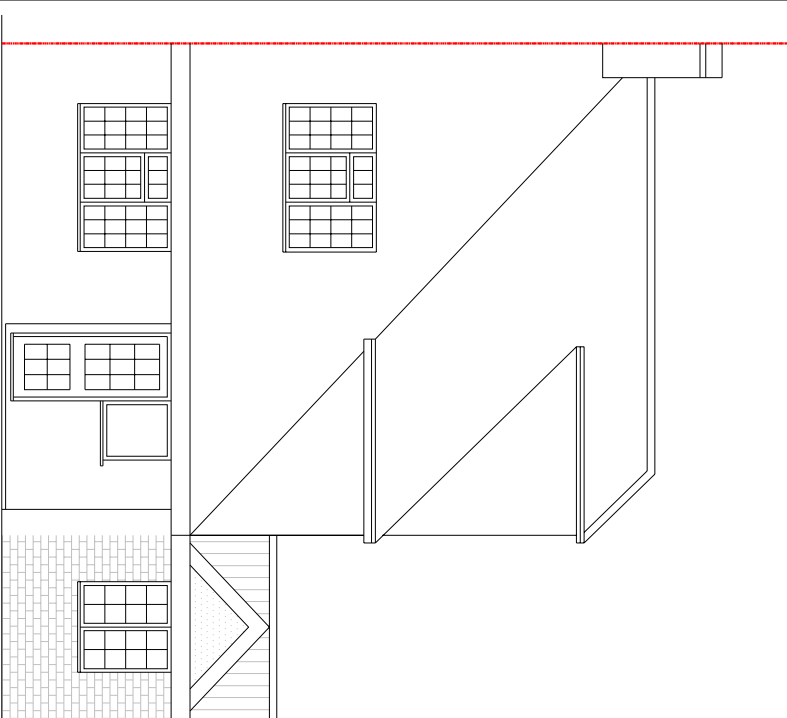

PROPOSED FRONT ELEVATION

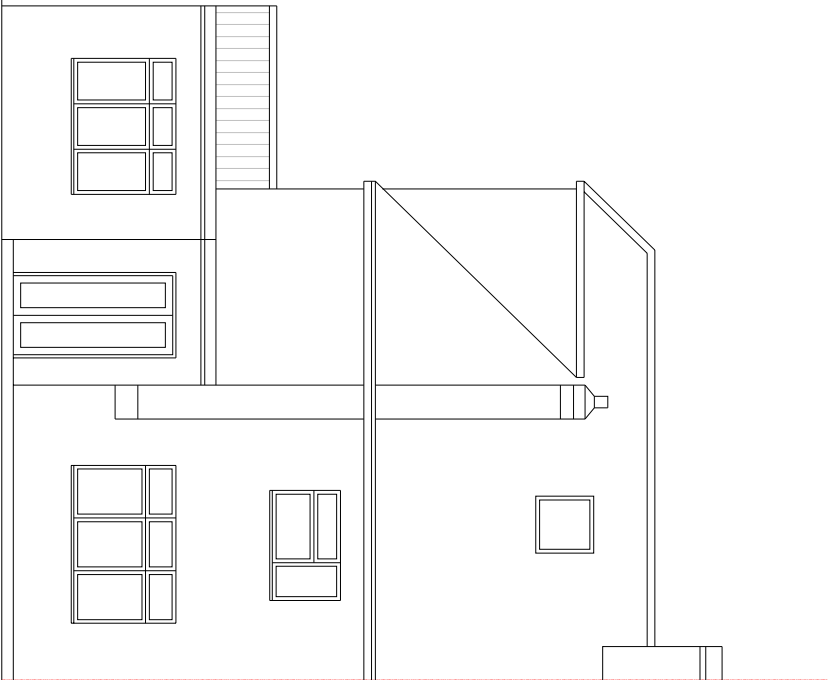

PROPOSED REAR ELEVATION

PROPOSED MATERIALS USED IN ANY EXTERIOR WORK
WOULD BE OF A SIMILAR APPEARANCE TO THOSE USED IN
THE CONSTRUCTION OF THE
EXTERIOR OF THE EXISTING DWELLING HOUSE

PROPOSED WINDOW TO FLANK ELEVATION TO BE
OBSCURED GLAZED AND NON OPENALBE BELOW 1700MM
FROM FINISH FLOOR LEVEL

PROPOSED ROOF LIGHTS WOULD NOT PROTRUDE MORE
THAN 150MM BEYOND THE PLANE OF THE SLOPE OF THE
ORIGINAL ROOF WHEN MEASURED FROM THE
PERPENDICULAR WITH THE EXTERNAL SURFACE OF THE
ORIGINAL ROOF



CRAFTED SPACES
ARCHITECTURE + URBANISUM
DESIGNING WITH SOCIAL, ECONOMIC & ENVIRONMENTAL SUSTAINABILITY
(M) 07973988297

Applicant:
MR & MRS WEBSTER

Job Title:
3 MYRTLE AVENUE, EASTCOTE, HA4 8SA

Drawing Title:

PROPOSED ELEVATIONS

Scale: 1:100	Drawing No.	Print Size	Revision
Date: 15/05/2021	PA-2017-08	A3	
Drawing Status FOR PLANNING APPROVAL			

For guidance only. Do not scale off this drawing

