

NOTE: ALL PROPOSED
MATERIALS TO MATCH
EXISTING

Issue:
PLANNING APPLICATION
Not for construction

Notes.

Contractors must verify all dimensions at the site before comencing any work.



No construction work before Local Authority consent, Planning Permission, Building Control approval and structural engineer confirmation.

All structural elements inc. joists, beams and columns to be confirmed by structural engineer.


Any discrepancies to be reported to us.

All drawings are to be read in conjunction with all relevant drawings and specifications.


FRONT ELEVATION

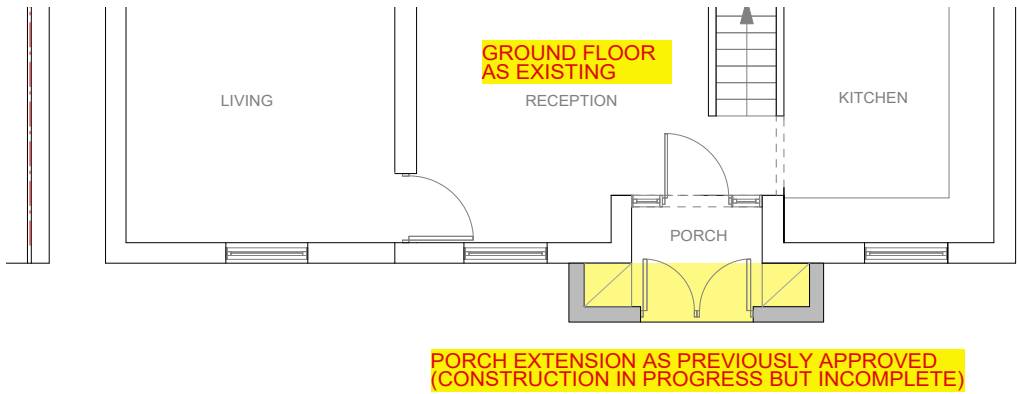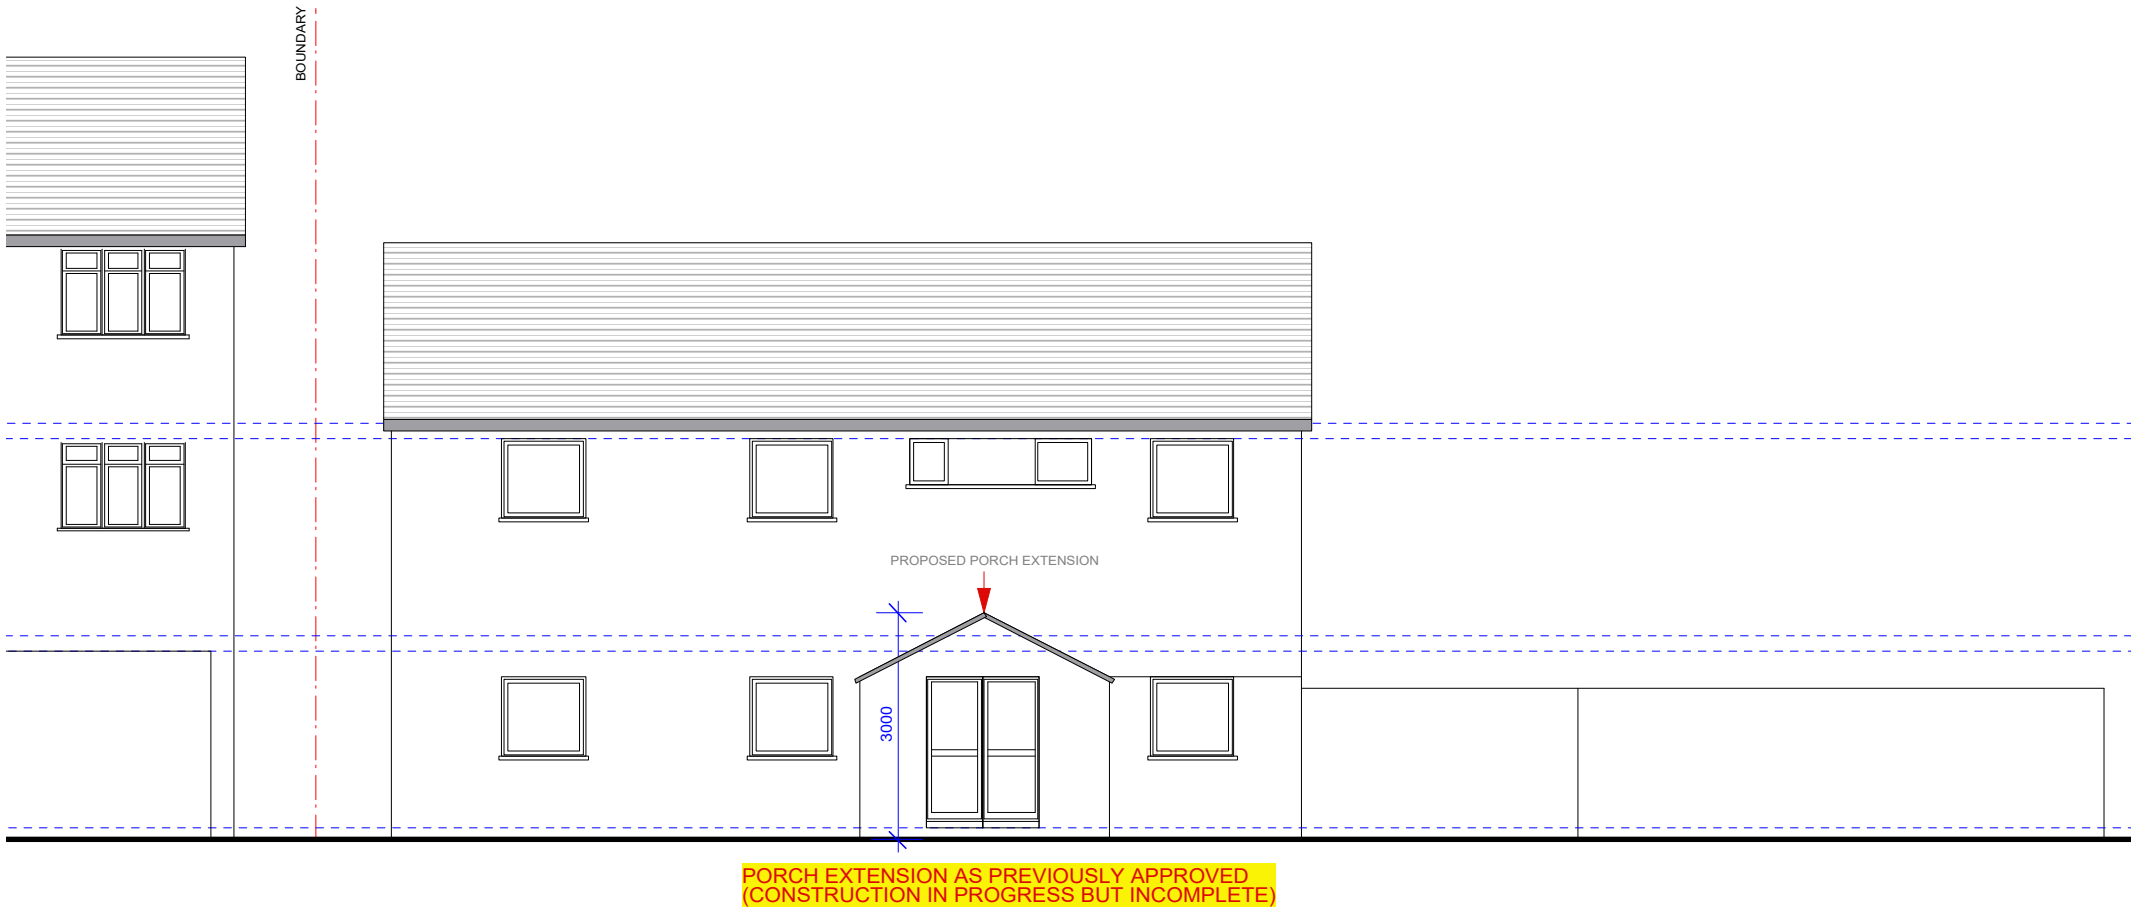

FLOOR PLAN

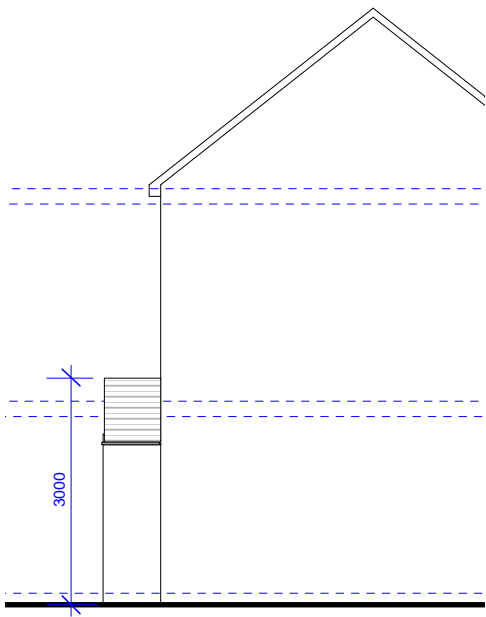

SIDE ELEVATION

 

Revision.	Description
-----------	-------------

YOUArchitecture Ltd

A 60 Pinkwell Lane. UB3 1PH
M +44 (0) 77 46 60 40 23
T +44 (0) 20 87 56 04 39
E youarchitecture@gmail.com

Project:

59 Gainsborough Rd

Client:

Drawing Title:

Proposed Plans

Dwg no: 0059-PR-10	Revision. C4	Date: 12.03.2022
Scale: 1:100@A3p	Drawn by:	Checked by: R.SH.