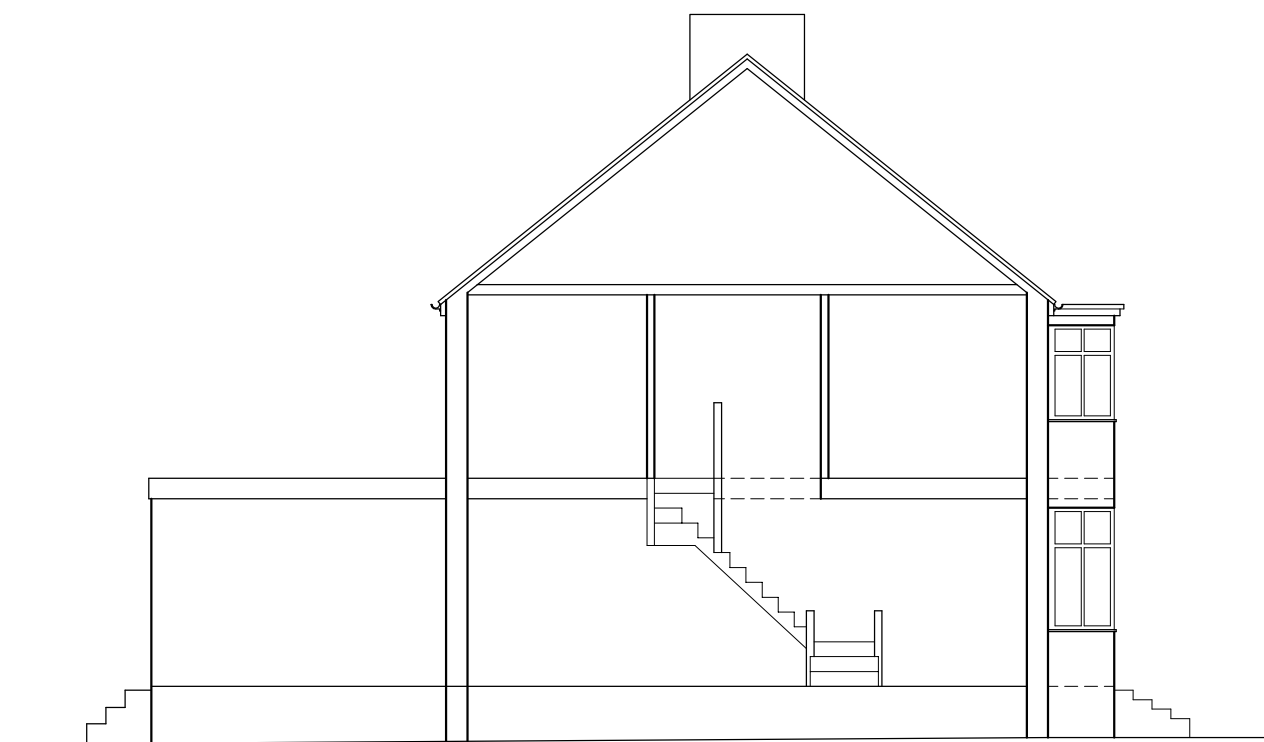
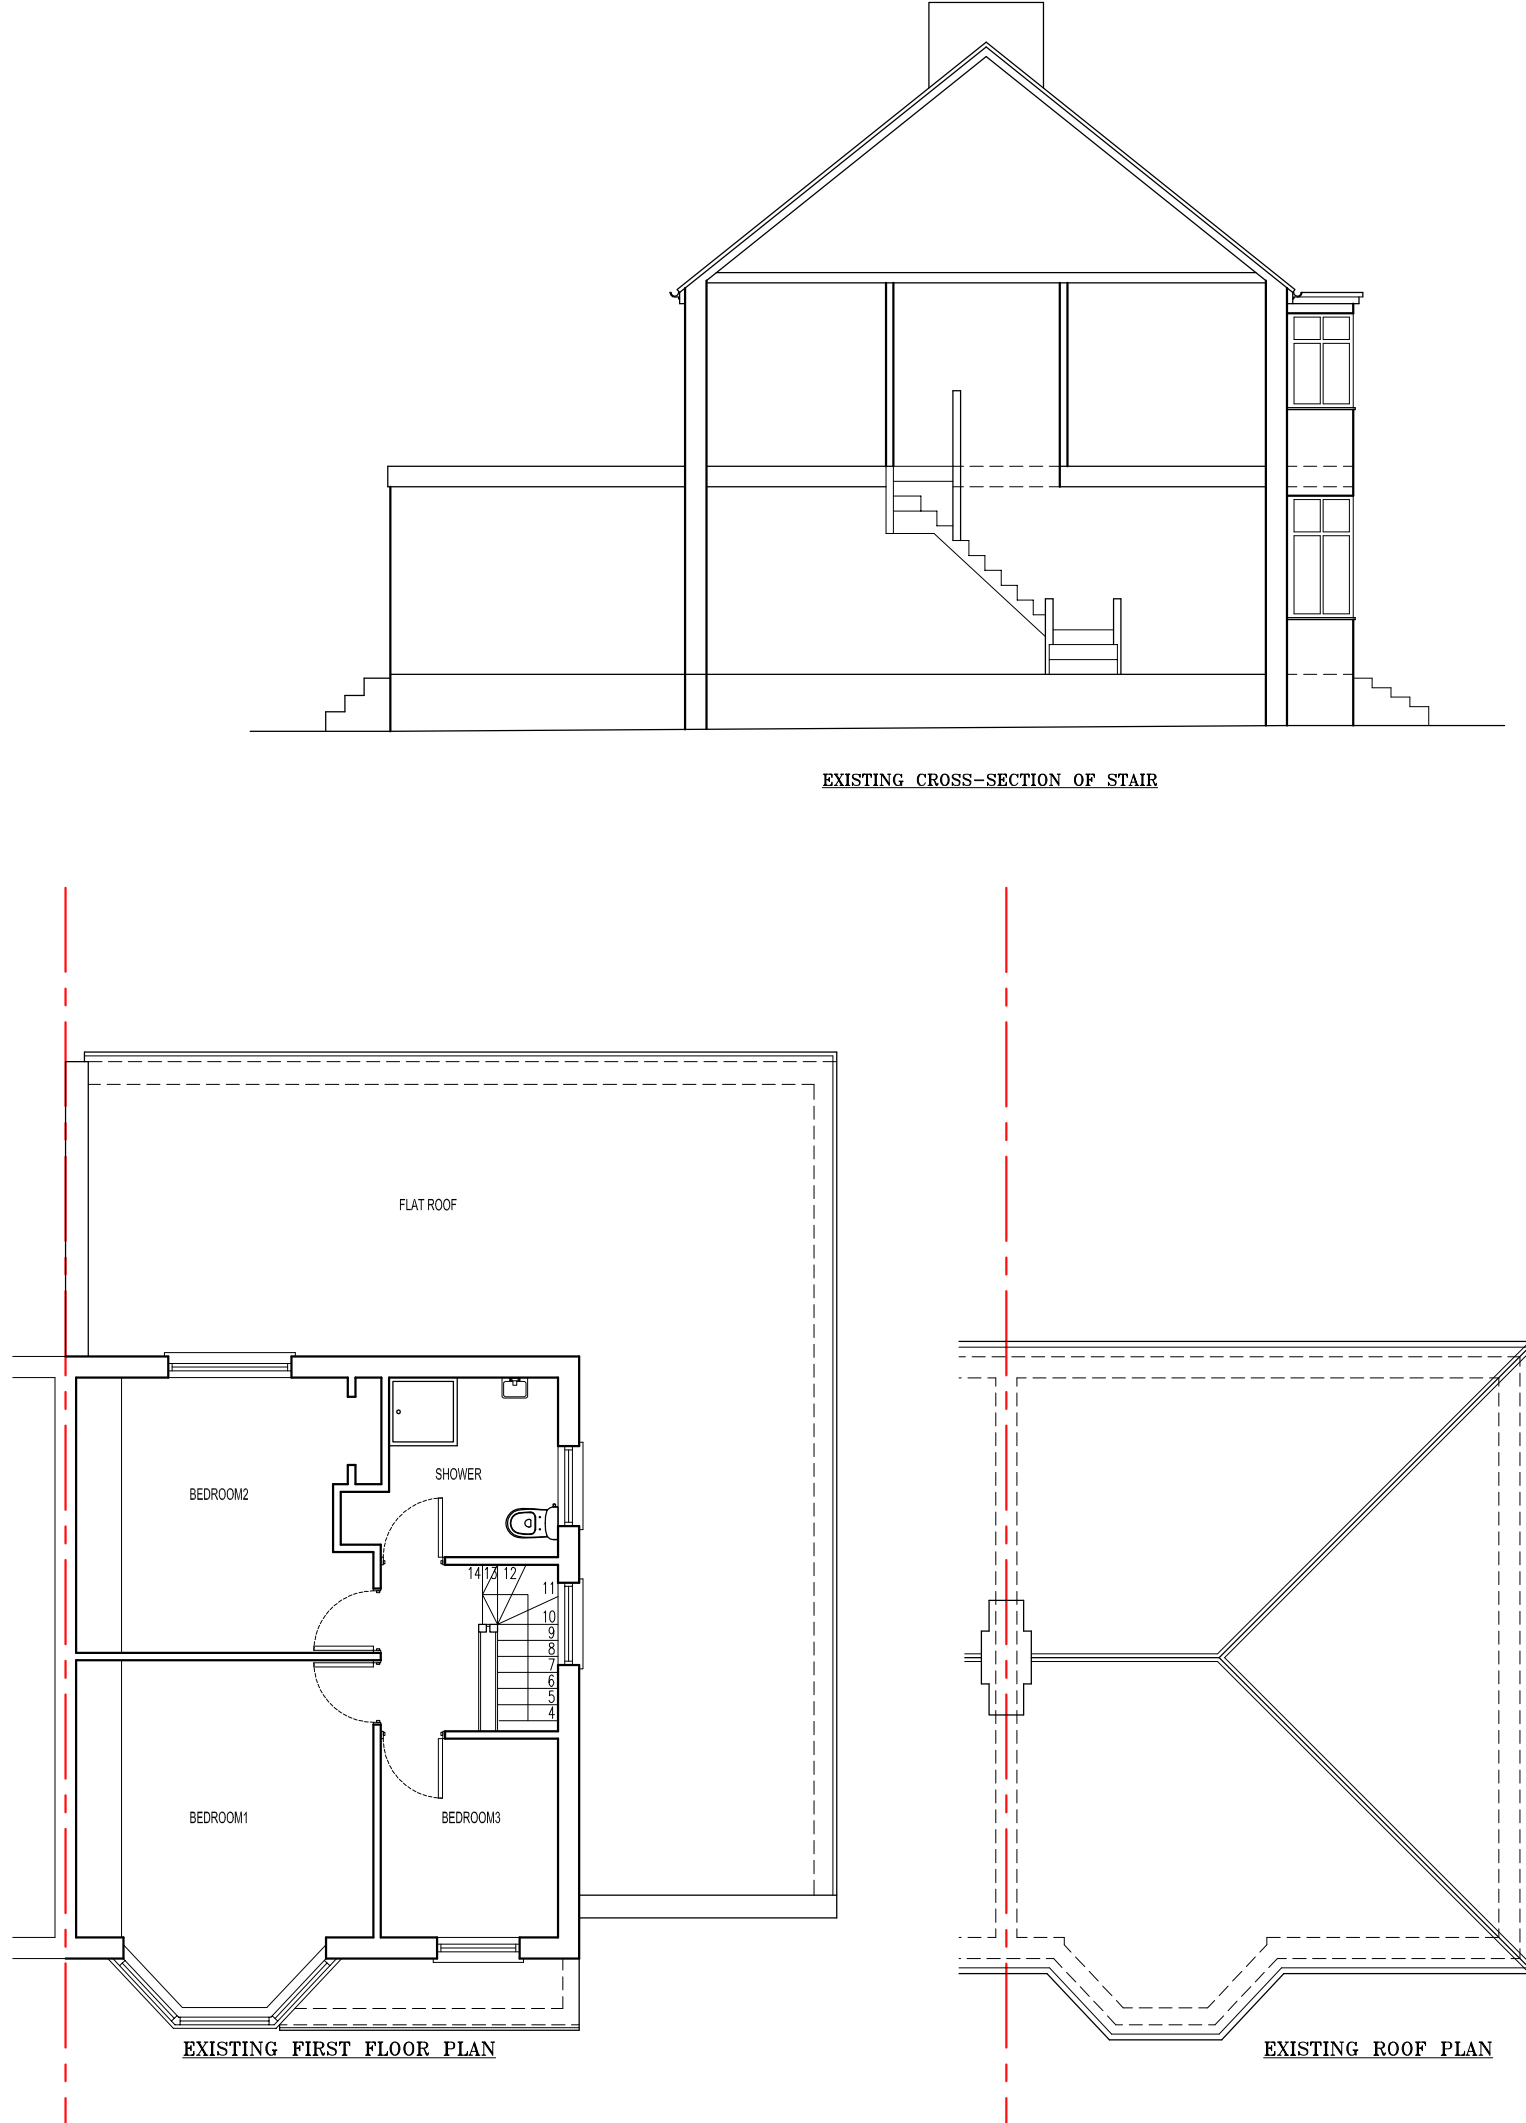
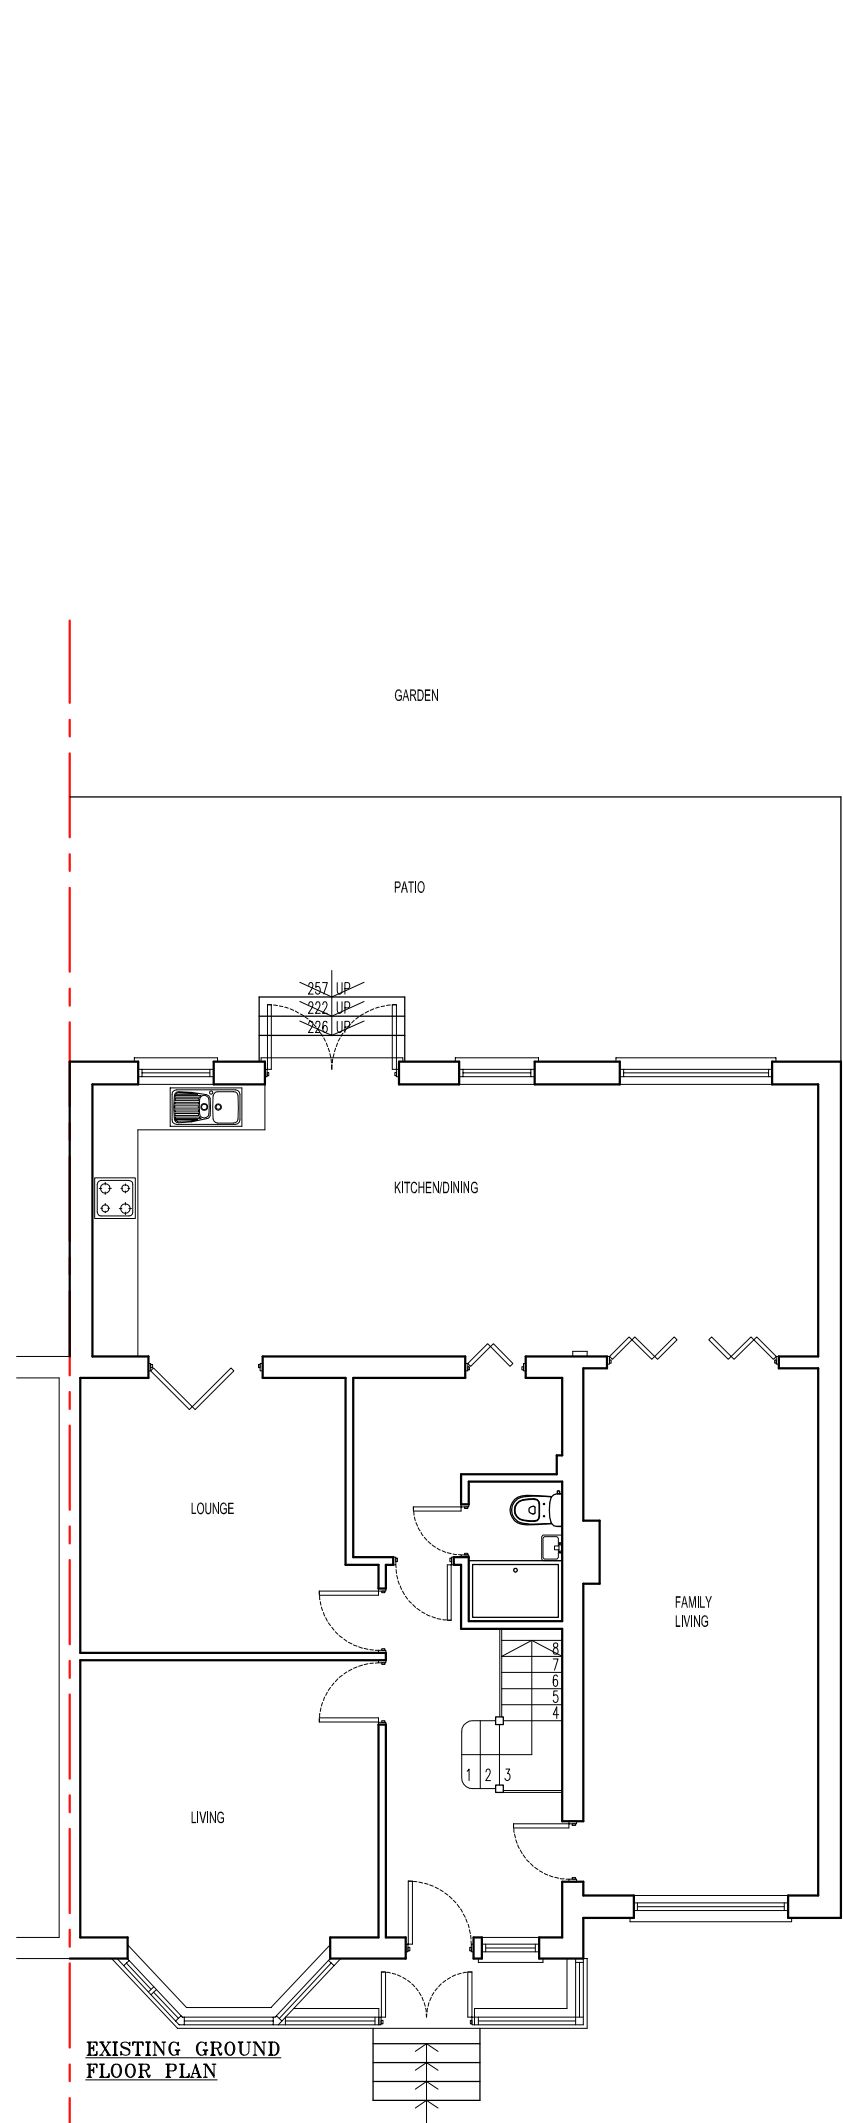


NOTES

- The Copy right of this drawing is the property of IDEAL DESIGN Ltd. and must not be copied otherwise reproduced without written consent.

- The contractor is responsible for checking dimensions, tolerances and references. Any discrepancy to be verified with the Architect before proceeding with the works.

- Figured dimensions to be worked to in all cases.

date	rev	revision/author/checker
client		
Mr. B PATEL		
IDEAL DESIGN LTD. 43 Upton Lane, London E7 9PA M-07878270940 Email: hitesh@idealdesignltd.com Website: www.idealdesignltd.com		
project		
59 YORK ROAD HARROW HA6 1JJ		
drawing		
EXISTING FLOOR PLANS & CROSS-SECTION OF STAIR		
drawing no		rev
59YR(01)		A
drawn HS		
scale @ A3 1:100		date 01/06/2021