





1:1250 SCALE BAR (m)

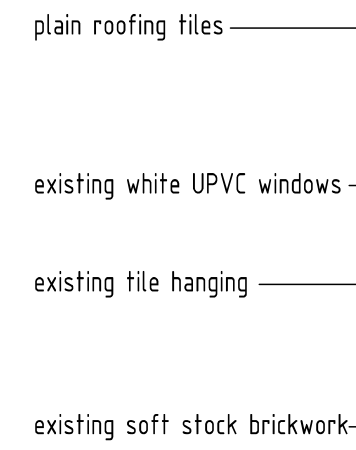

0 25 50 75 100 125

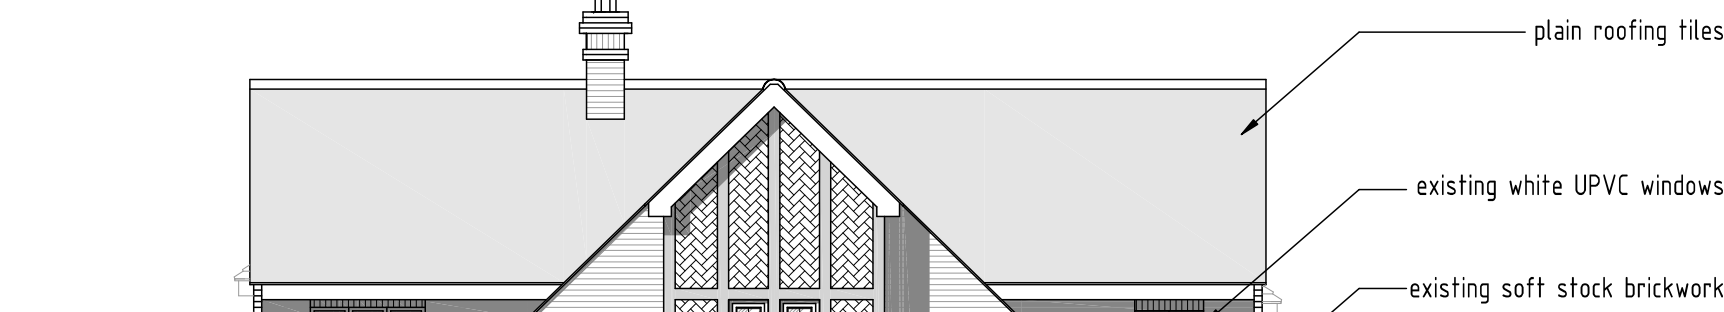


Architectural elevation drawing of a house. The drawing shows a gabled roof with a chimney. Labels with leader lines point to various features: 'plain roofing tiles' points to the main roof surface; 'existing herringbone detail' points to a decorative pattern on the left side of the roof; 'existing white UPVC windows' points to a window on the left side of the house; and 'existing tile hanging' points to a tiled area on the right side of the house.

SITE LAYOUT PLAN - 1:500

1:500 SCALE BAR (m)

0 10 20 30 40 50

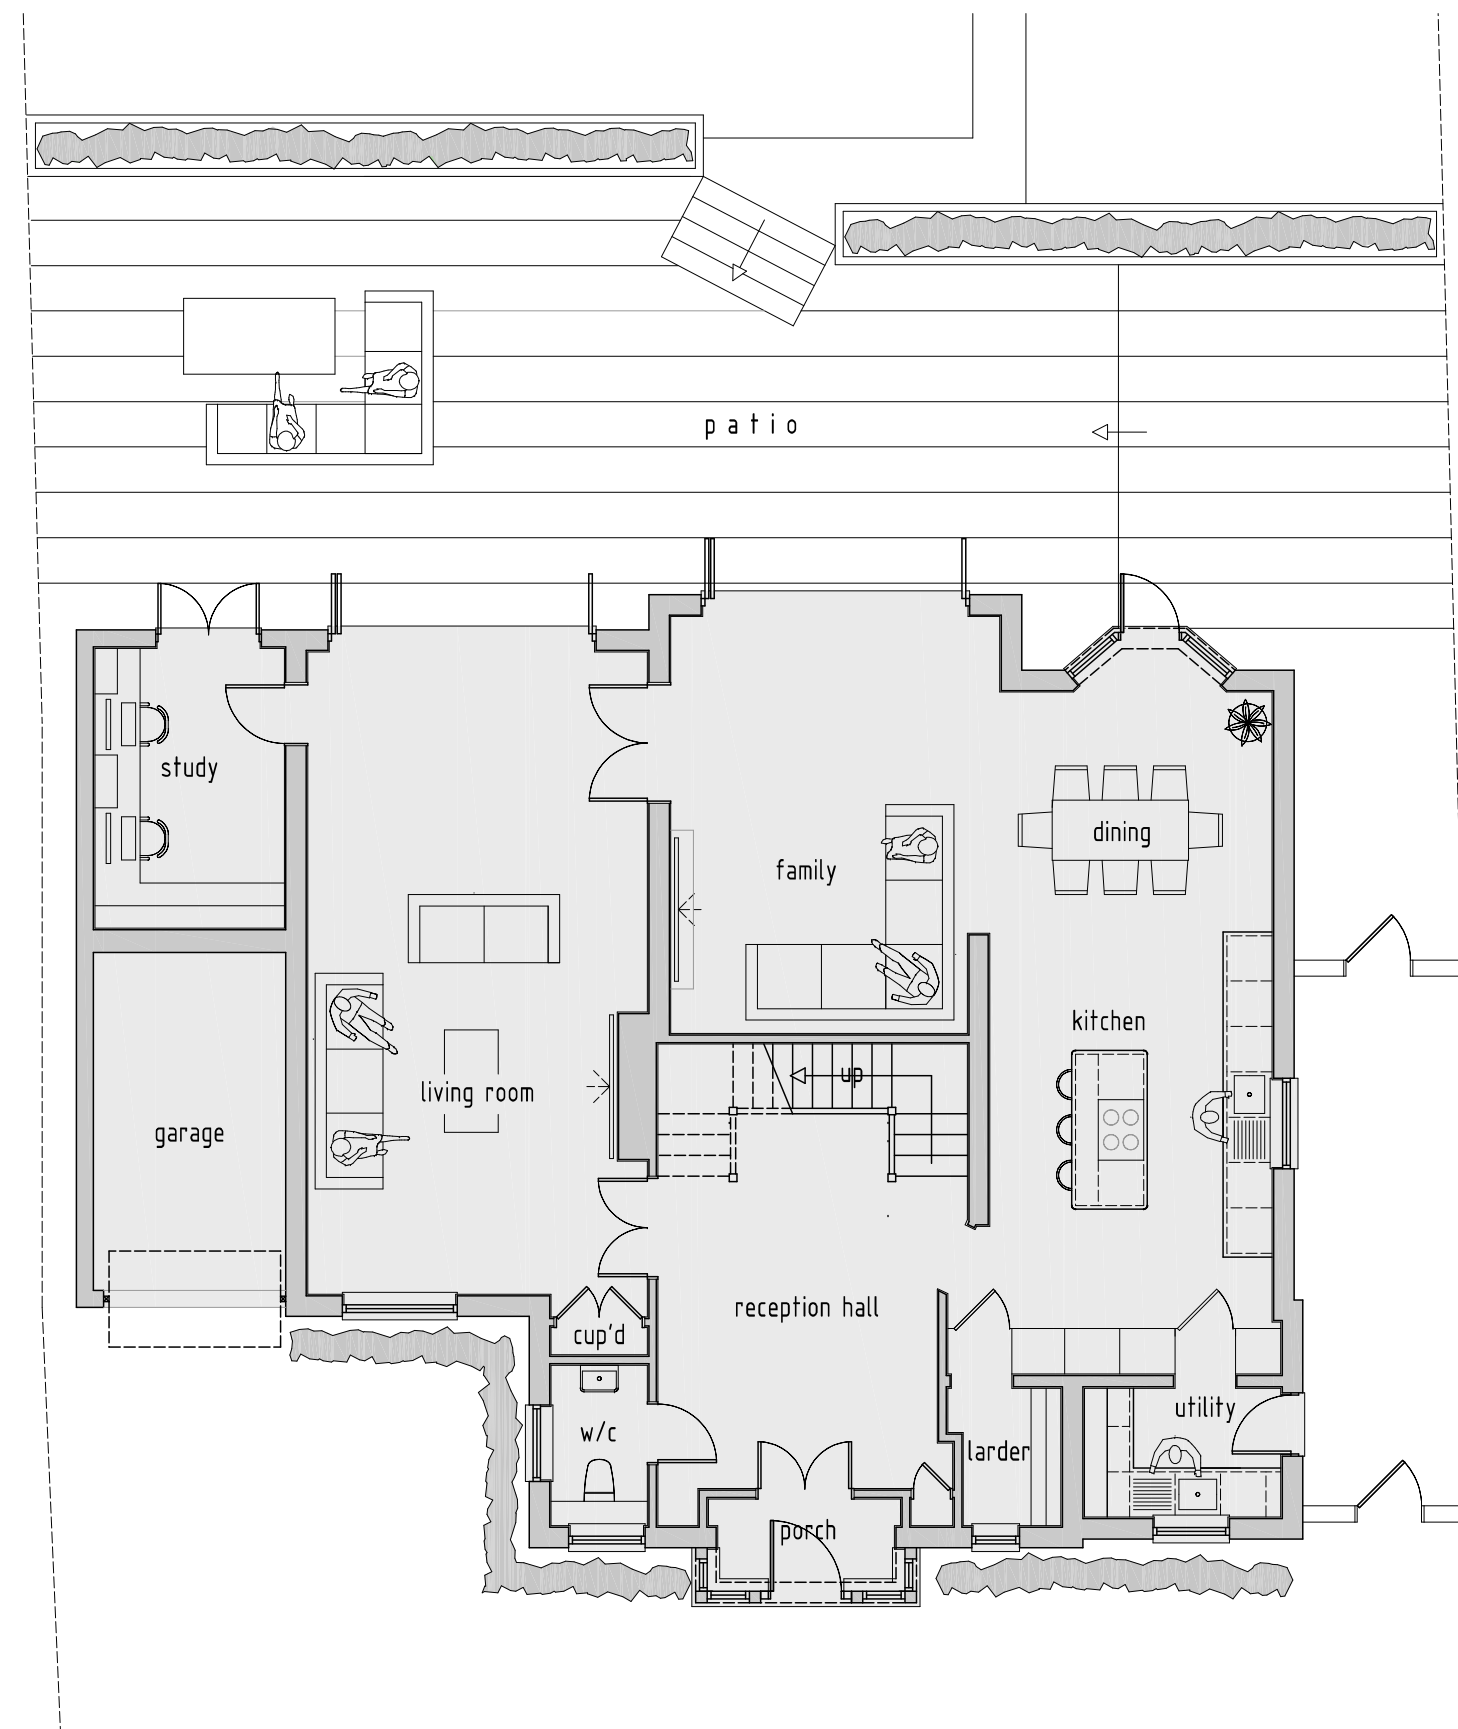

This floor plan illustrates a 4-bedroom residence with a central landing. The layout includes:

- Bedrooms:** Four bedrooms (bed 1, bed 2, bed 3, bed 4) are distributed around the central landing. Each bedroom contains a bed, a wardrobe (labeled 'w'), and a chest of drawers.
- Bathrooms:** The house features a central bathroom labeled 'bath' and two en-suite bathrooms, one for 'en-suite' and another for 'en-suite'.
- Landing:** A central landing area provides access to the bedrooms, bathrooms, and a linen closet.
- Living Areas:** The plan shows a living room with a fireplace, a dining area, and a kitchen with a sink and stove.
- Outdoor Space:** A patio area is located adjacent to the living room.
- Storage:** In addition to wardrobes, there is a linen closet and a storage area for coats.

rev:	date:	description:	
scale:	1 : 100	A1	date: 01 / 06 / 2021
drawing no:	1375 / P / 1		drawn: AF
drawing:	LOCATION PLAN, EXISTING SITE PLAN, FLOOR PLANS & ELEVATIONS		
project:	9 SANDY LODGE WAY NORTHWOOD, HA6 2AH		
client:	MR PATEL		



print history: Tuesday, 1 June, 2021 14:45:14

- 1 All dimensions are to be checked on site prior to the commencement of work and any discrepancy is to be reported to the construction manager before construction
- 2 All work is to comply with current Building Regulations and allied legislation.
- 3 All contractors and sub-contractors must ensure that they have the latest issue of this drawing and details before the commencement of work on site.
- 4 All materials are to be used and installed in strict compliance with the relevant manufacturers instructions and recommendations.
- 5 All works on site, managed and implemented as a result of the designs indicated in this drawing are to be in full consideration for compliance with the Health and Safety (CDM) Regulations in respect of design and implementation on site and no works are to be undertaken if it is considered that compliance with the Building Regulations cannot be achieved
- 6 All dimensions shown in millimetres.

7 Footprint of buildings shown at 10m above ground level.

SCALE BAR (m)



0 2 4 6 8 10