




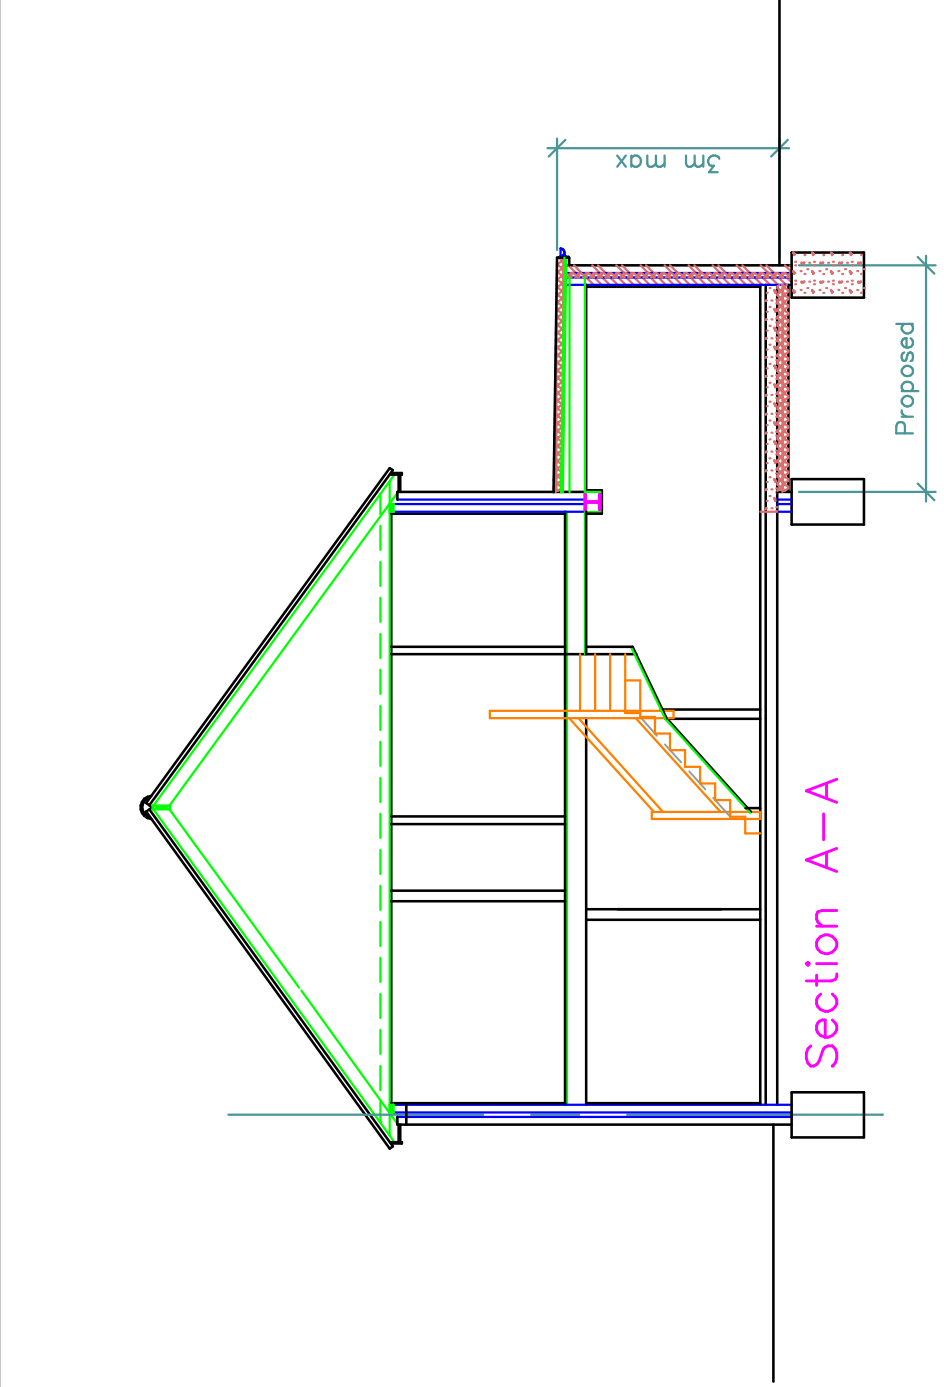


Section A-A

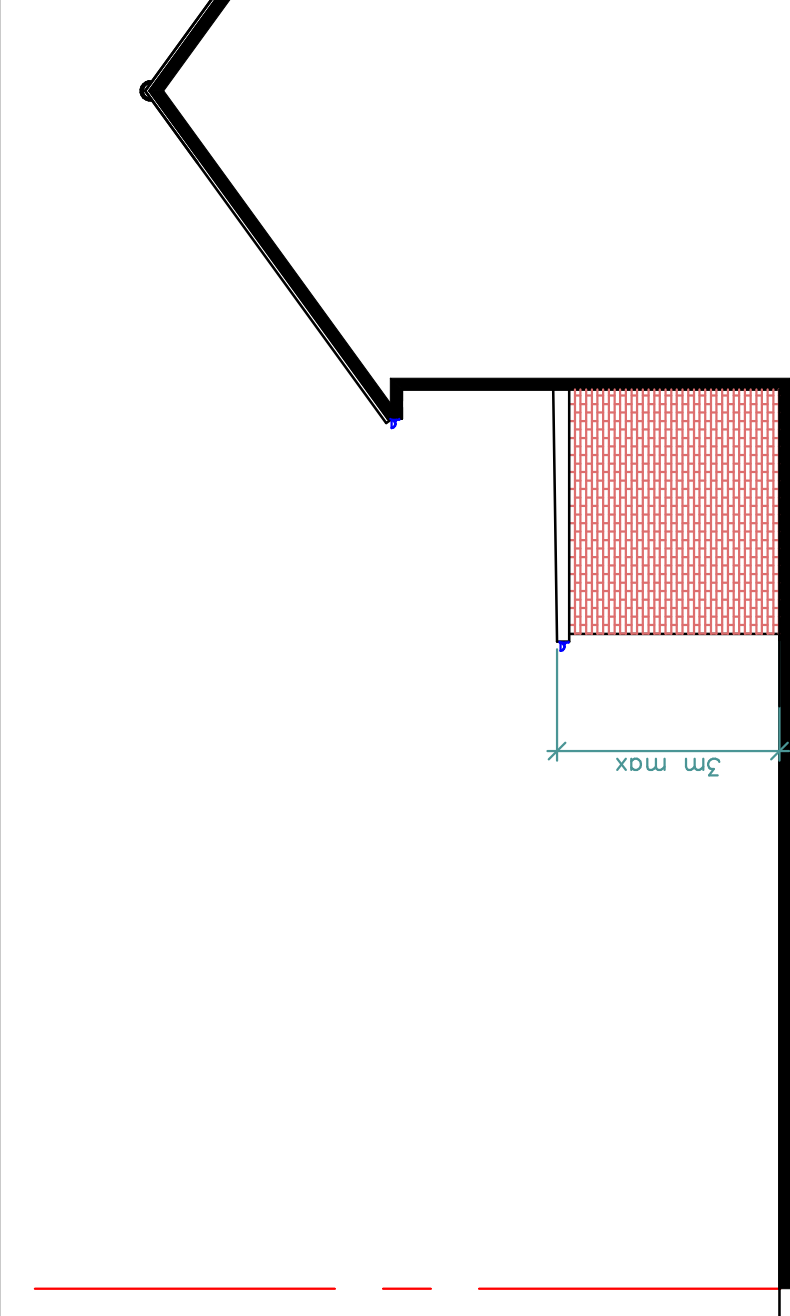


Gable elevation

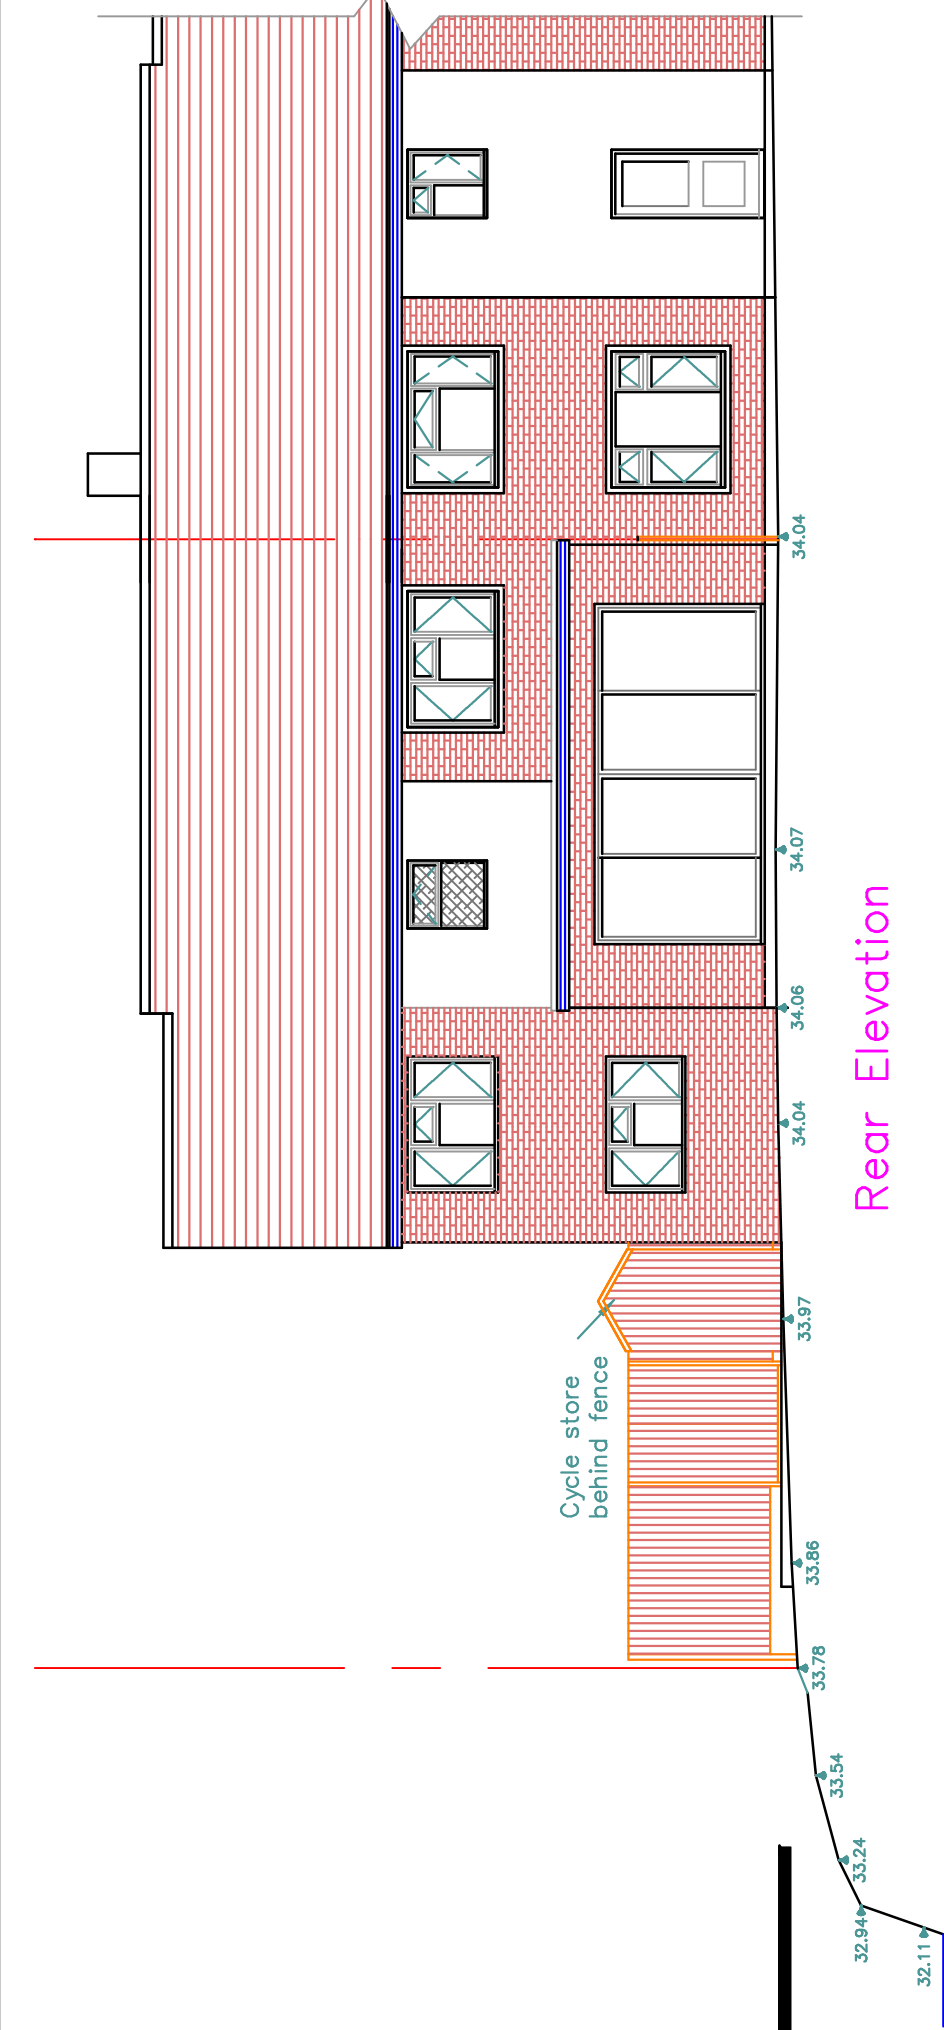

Rear Elevation

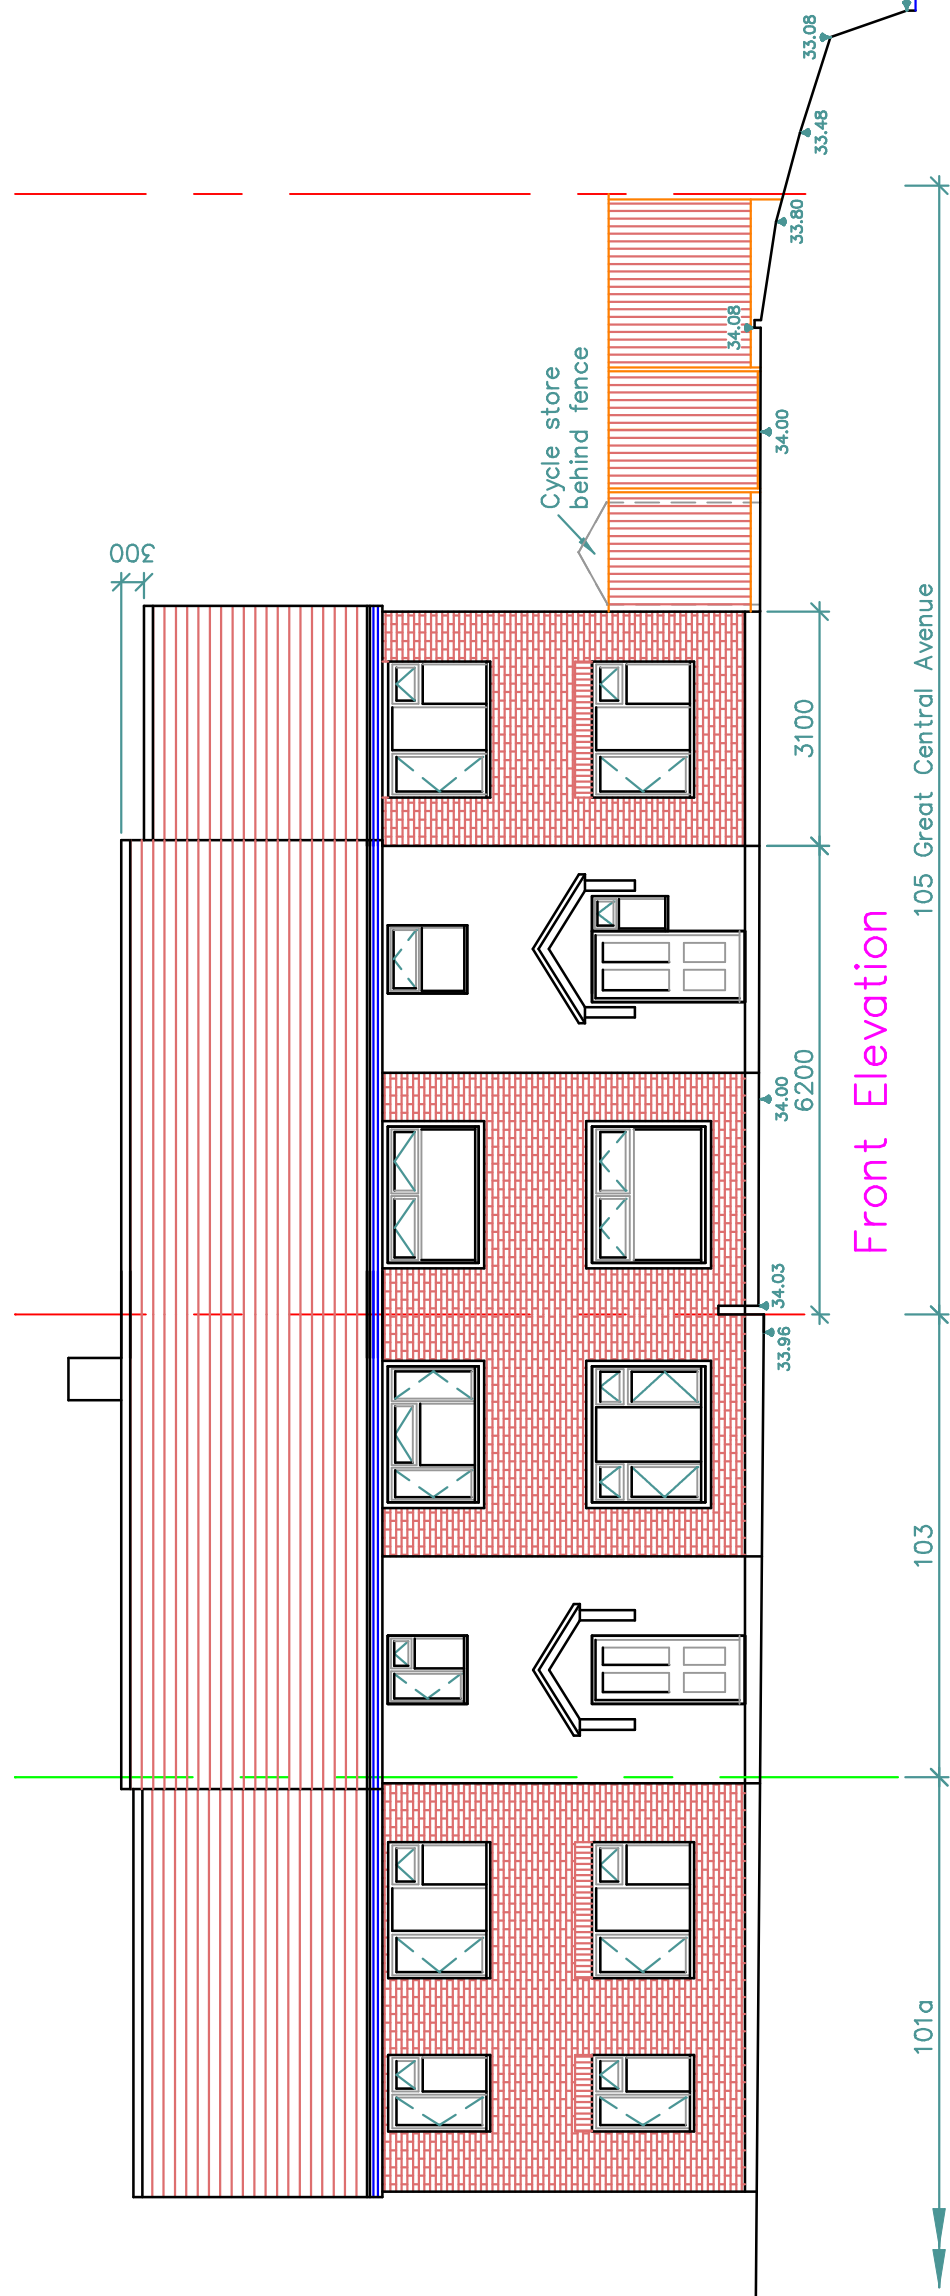


Front Elevation

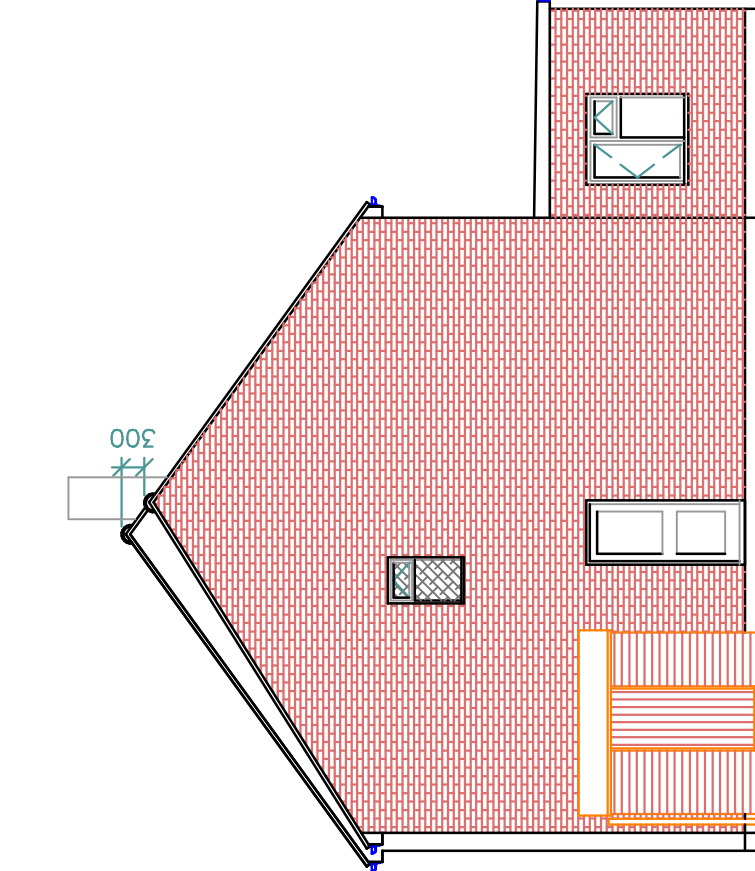


Side Elevation


1. Do not scale from this drawing.
 2. All dimensions to be checked on site before ordering materials or commencing work.
 3. In case of discrepancies in drawings, dimensions shall prevail over descriptions. TOWERS ASSOCIATES for clarification: Unilateral decisions by contractors will not be accepted.
 4. For any information not covered by these drawings refer to TOWERS ASSOCIATES for clarification: Unilateral decisions by contractors will not be accepted.
 5. The contractor must ensure that work is being carried out to the latest revisions of all the working drawings.
 6. It is the contractors responsibility to inform the local authority before work commences with the use of all prescribed stages of work. All to the District Surveyors satisfaction.
 7. If work commences on site before full plans approval has been given, TOWERS ASSOCIATES accept no responsibility for any consequences that may arise. The District Surveyor may require.
 8. This drawing and all copies produced there from remain the copyright and property of TOWERS ASSOCIATES it may only be reproduced by TOWERS ASSOCIATES and its authorised agents. All other uses are prohibited. TOWERS ASSOCIATES if demanded.
- By using this drawing the user and his or her company accept the agreement of the above terms and conditions.

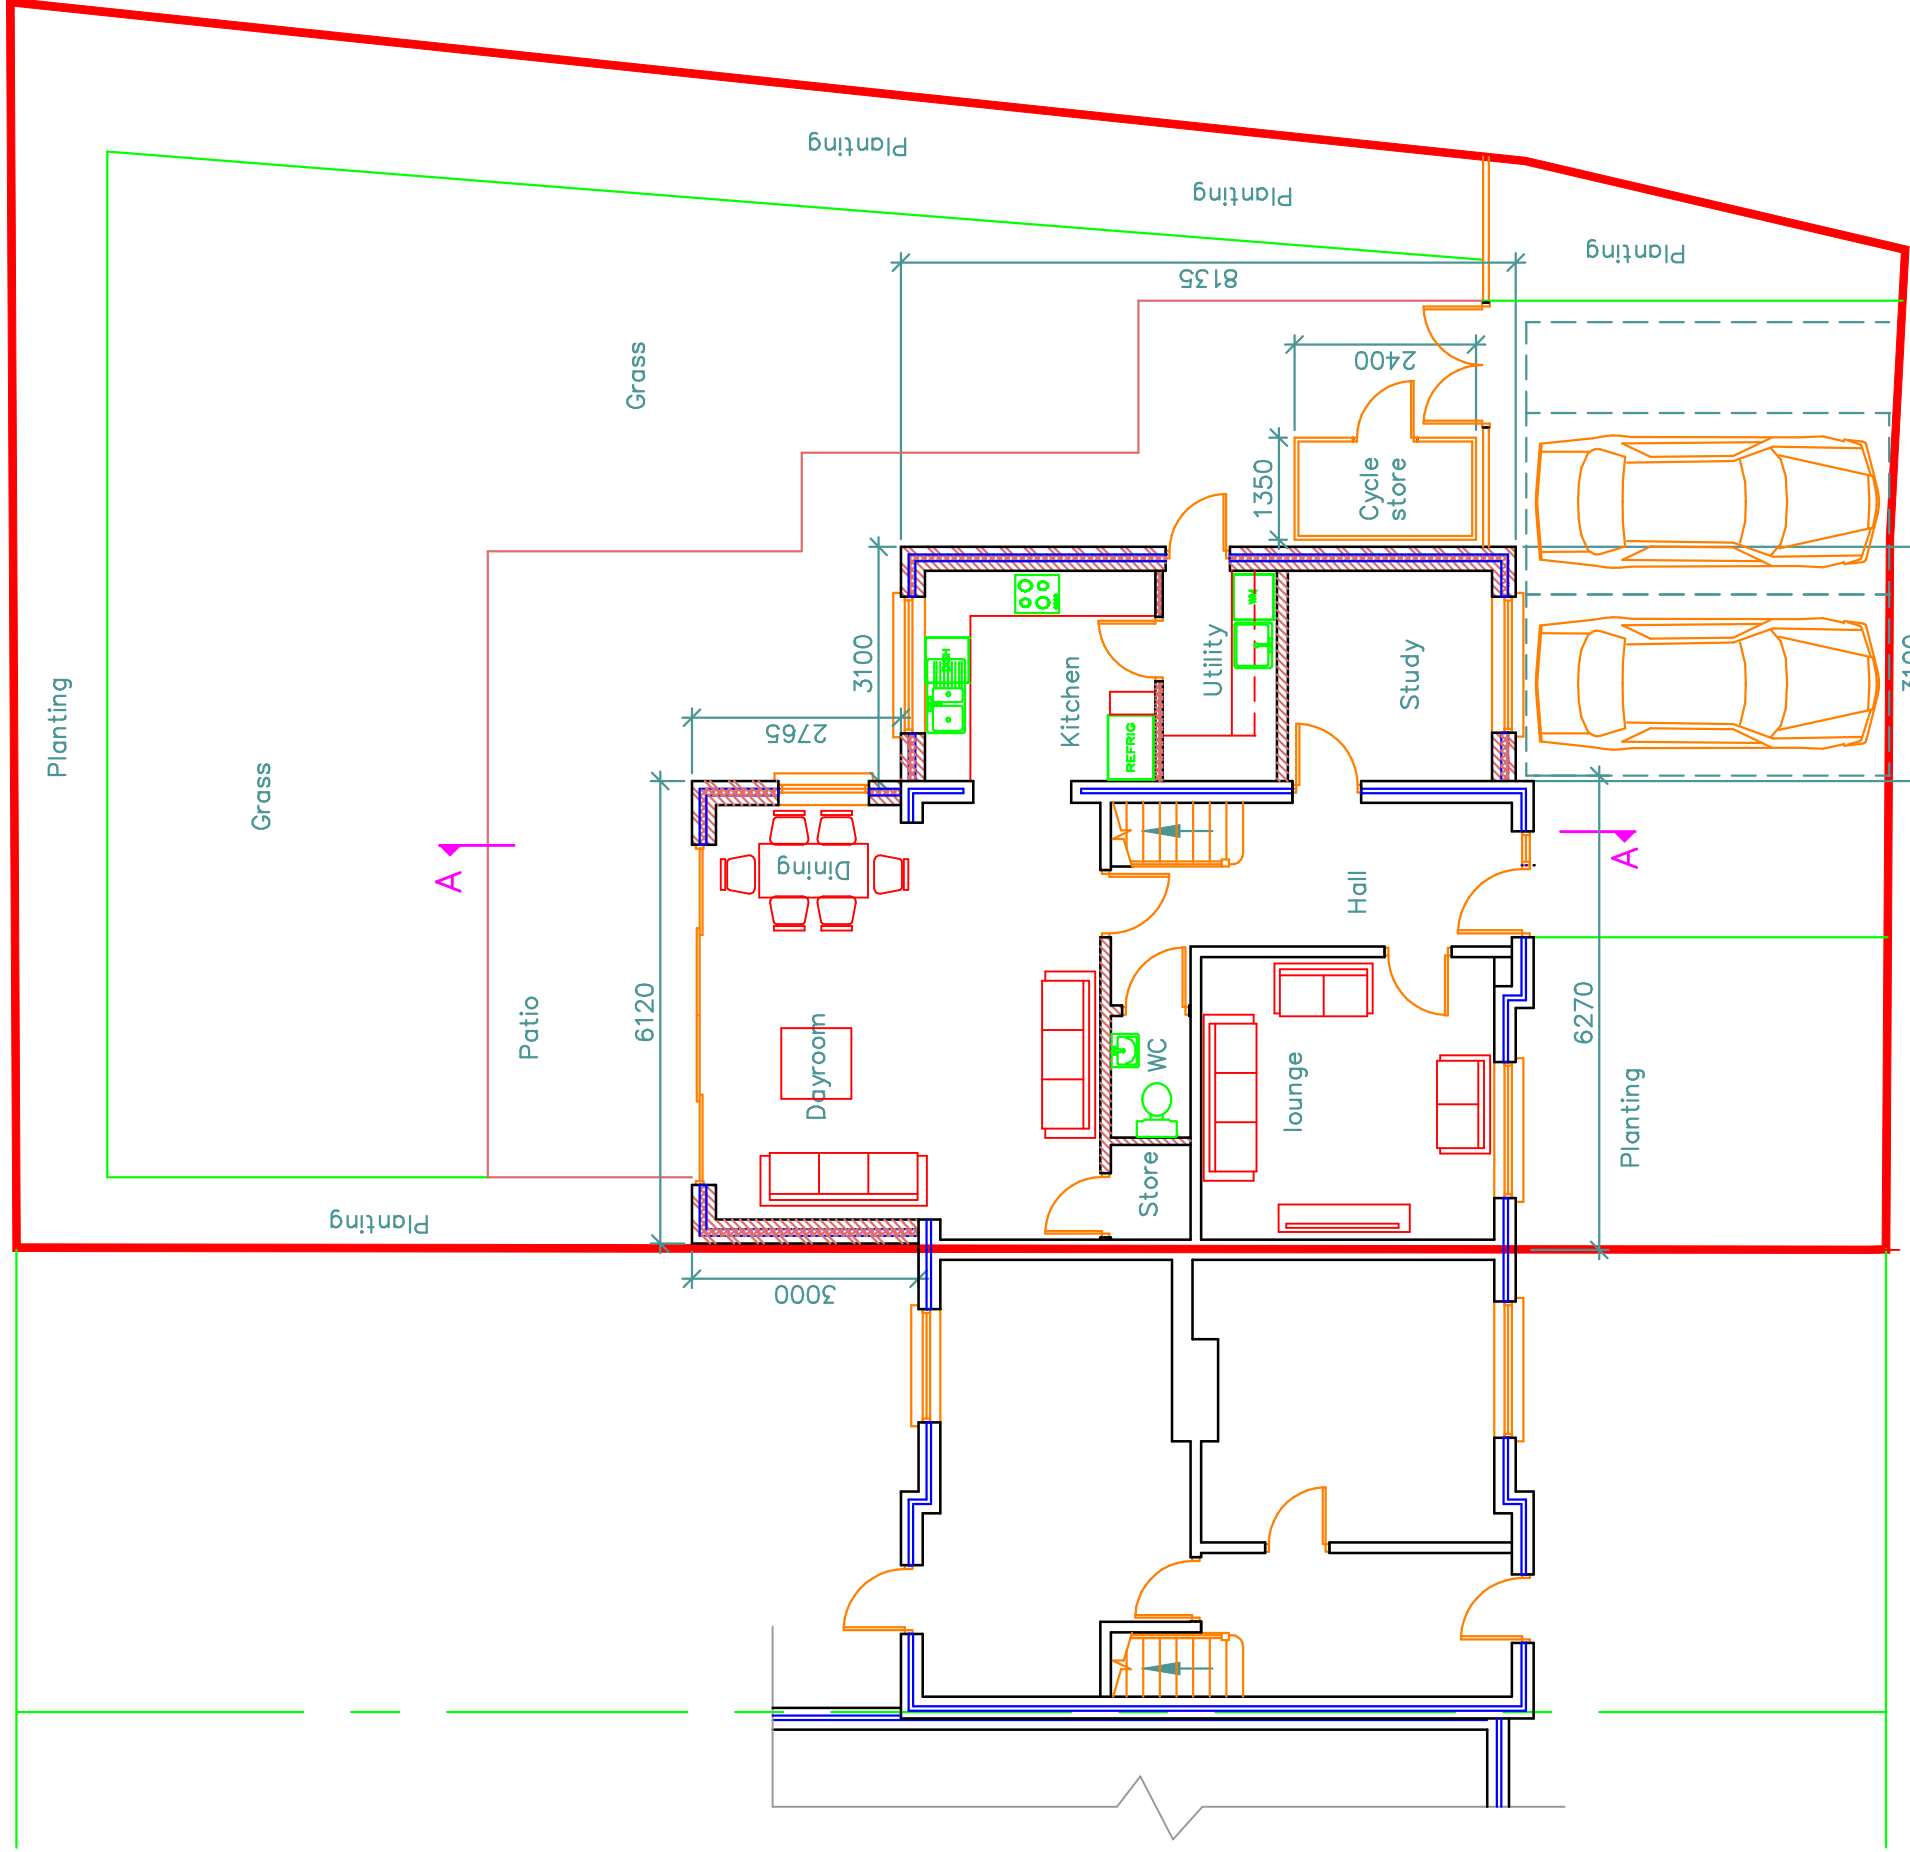

Ground Floor Layout

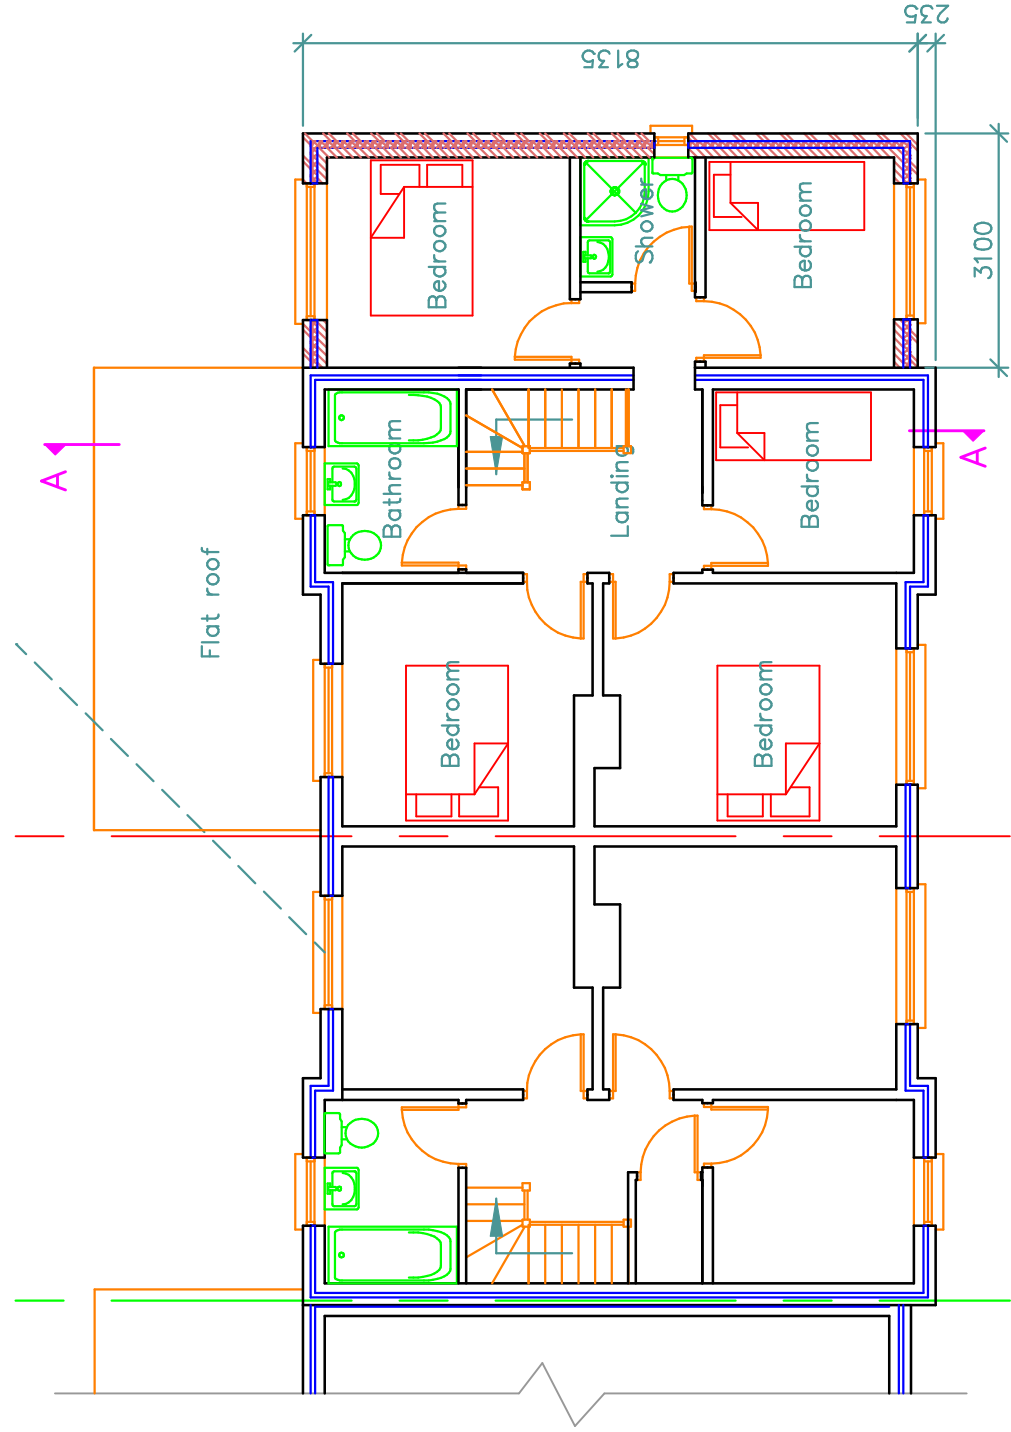

First Floor Layout

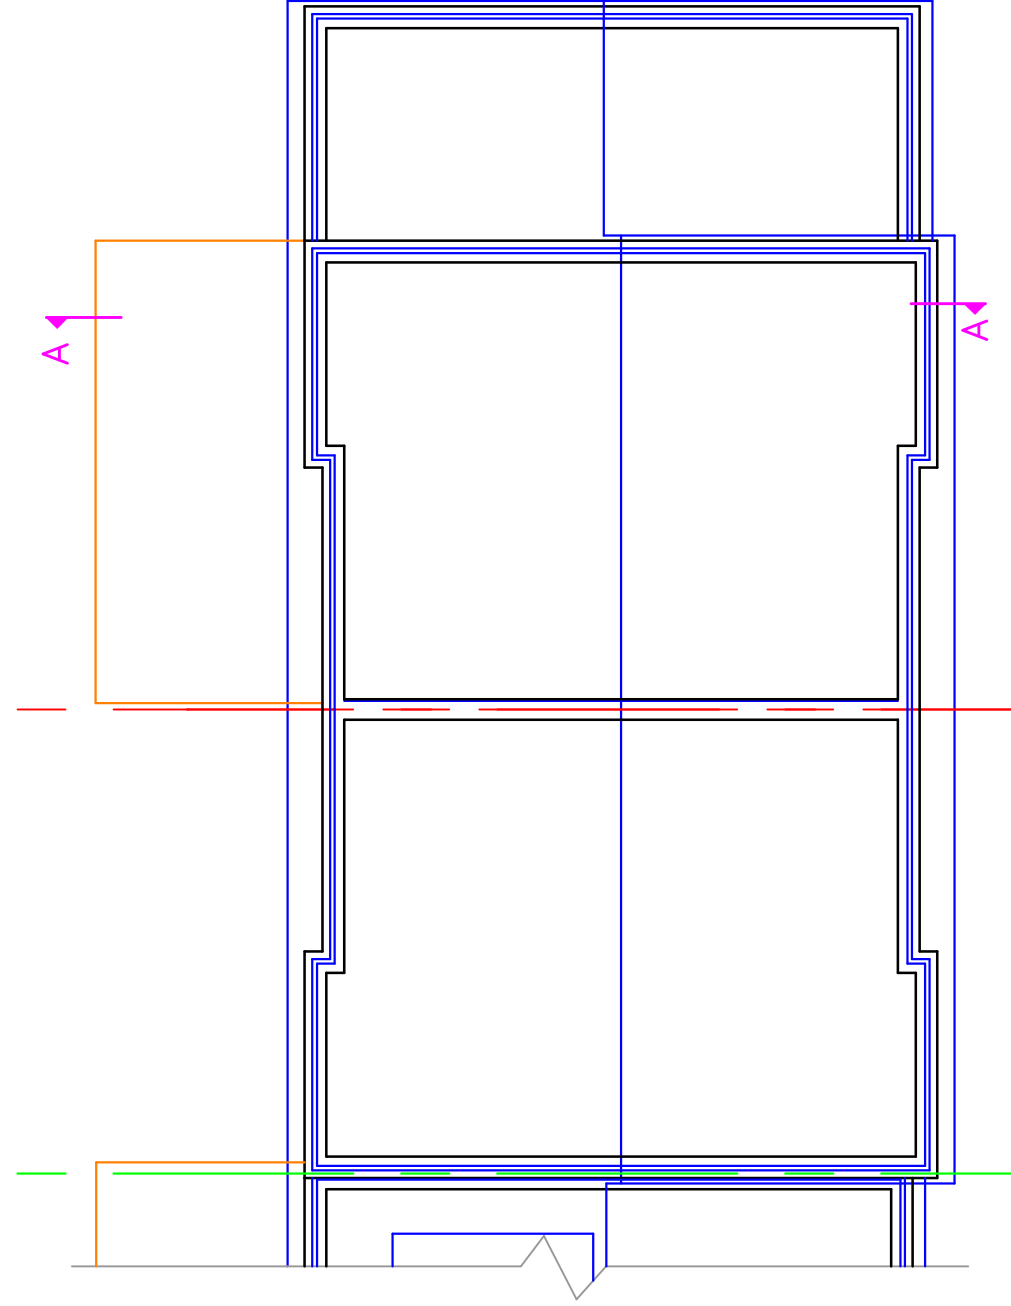

Roof Layout



REV.	DATE	DESCRIPTION
00B		105 Great Central Ave Ruislip
TITLE Proposed Layout		
DRG. No.	3245-3-03	REV.
SCALE: 1:100	© Copyright 2020	DRN BY JDS
		DATE Jul 21
		CHECKED PDN
		DATE Jul 21
TOWERS ASSOCIATES Harefield Oil Terminal, U59 6JL, Harefield, MIDD. TEL. 01895 814664 FAX. 01895 812822		