


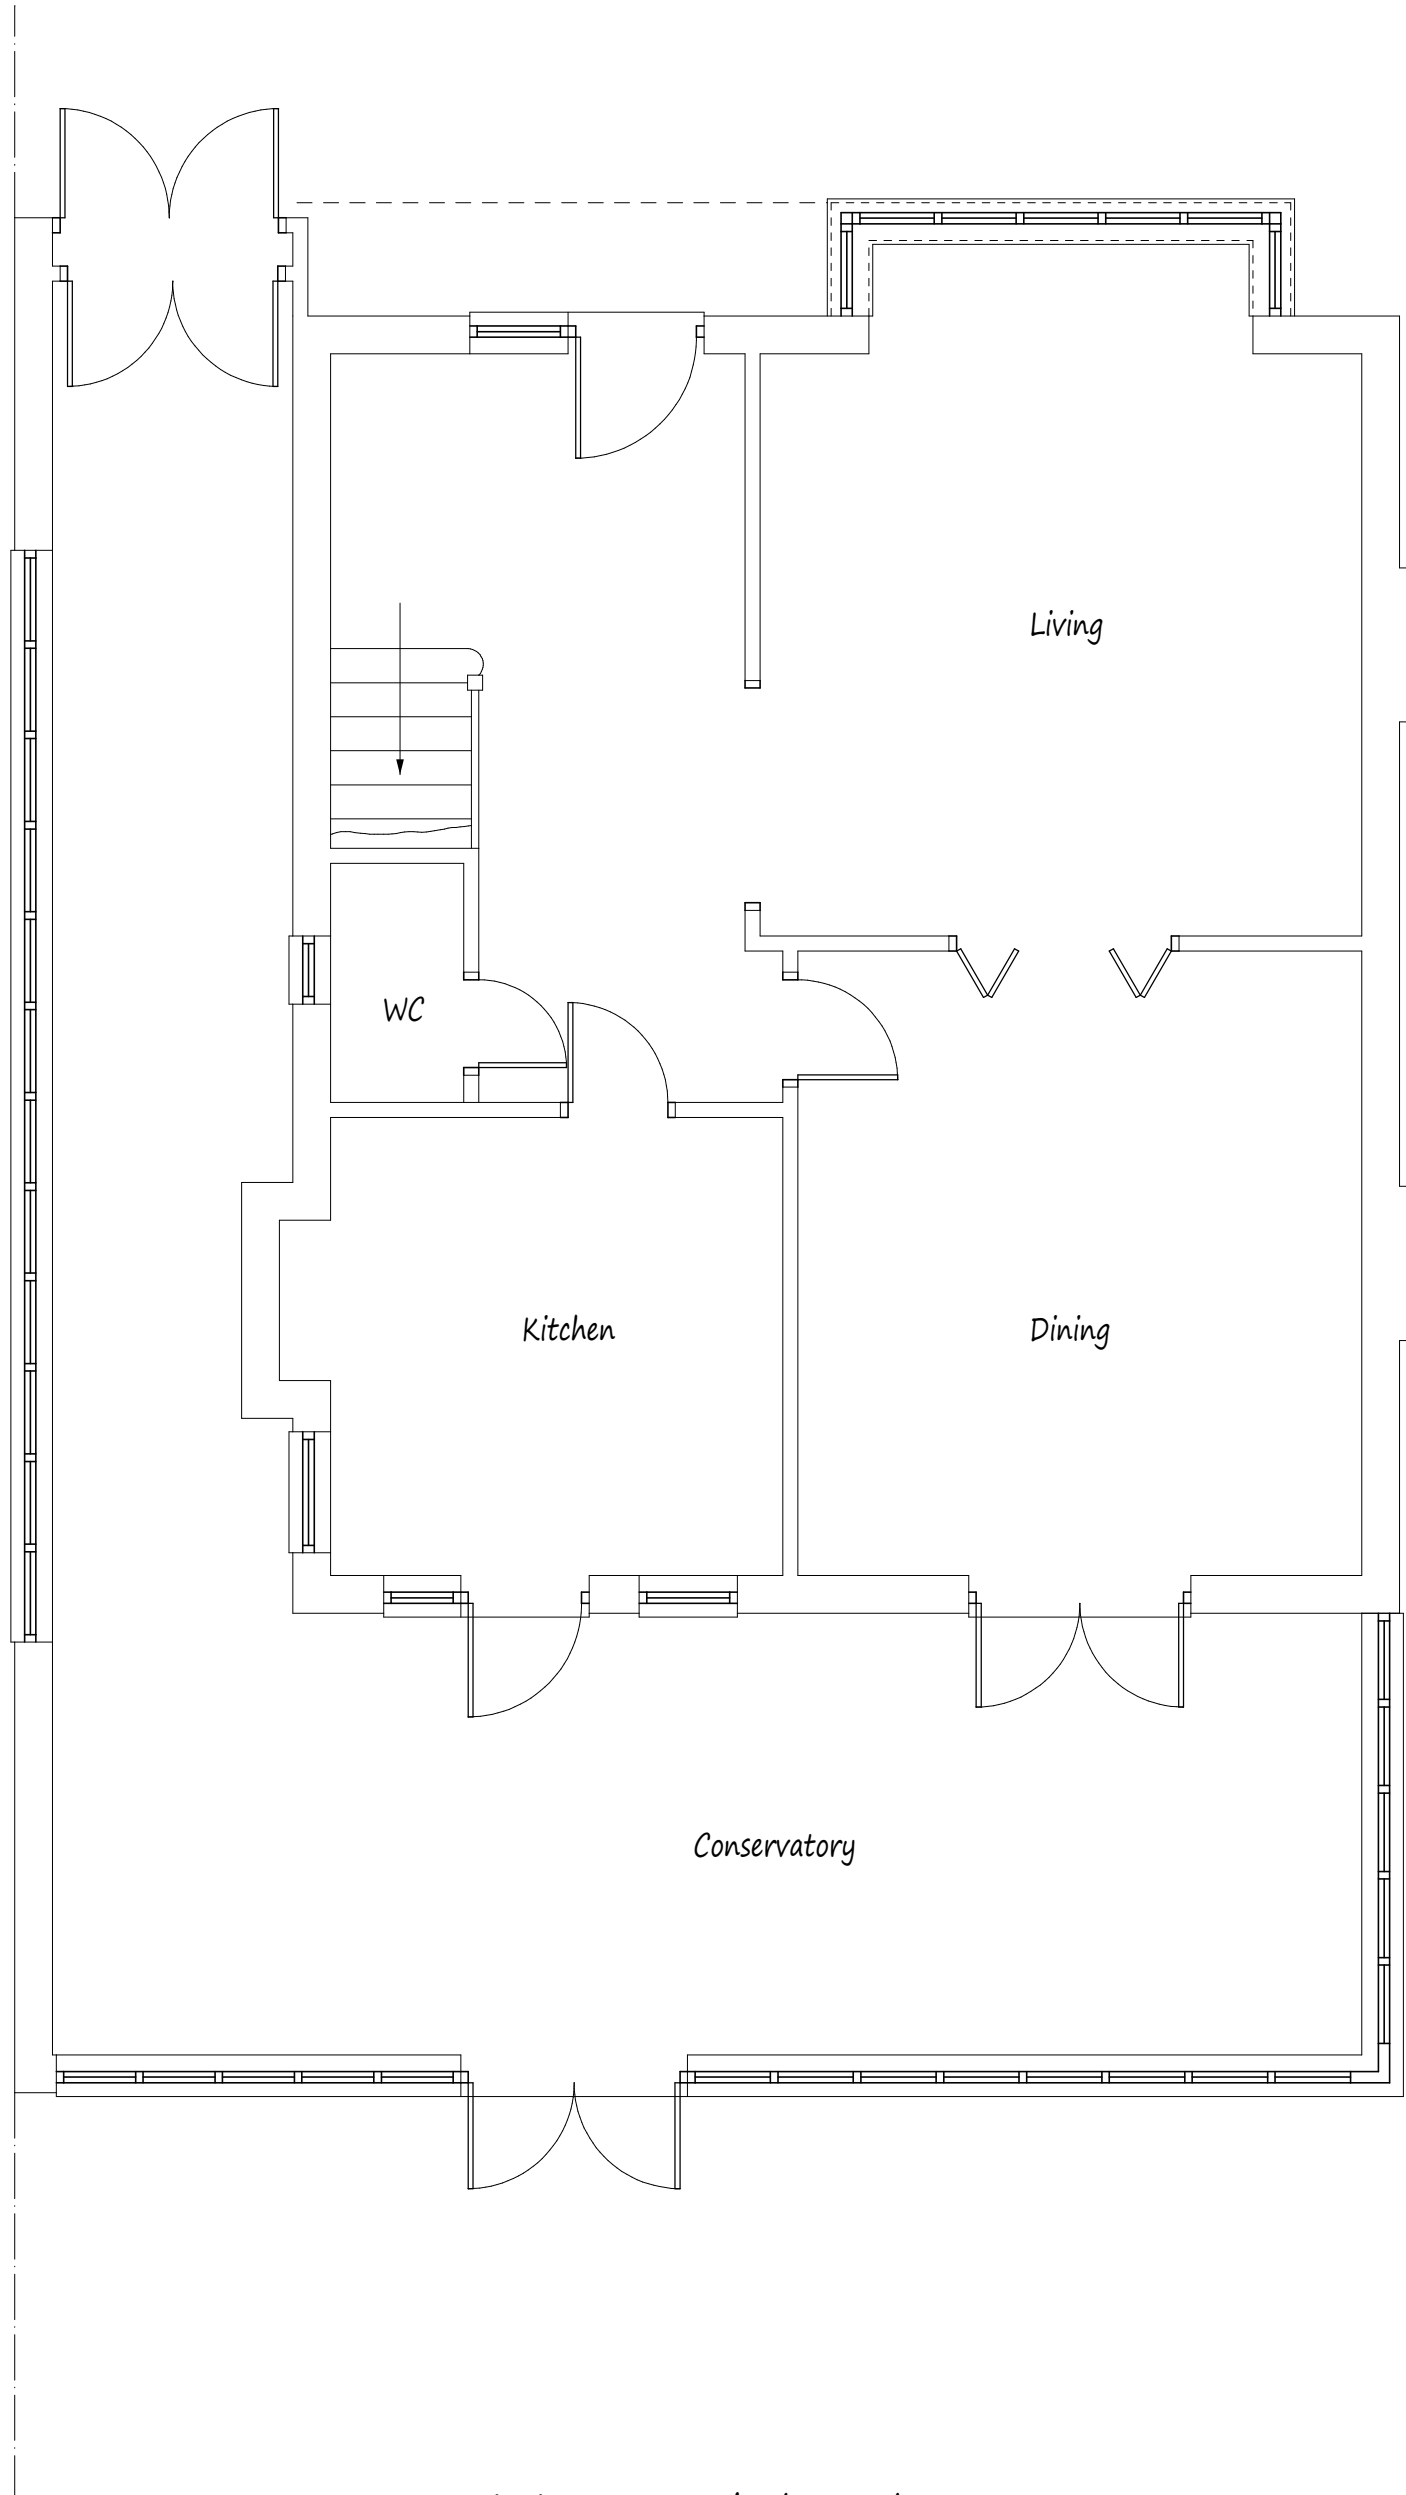


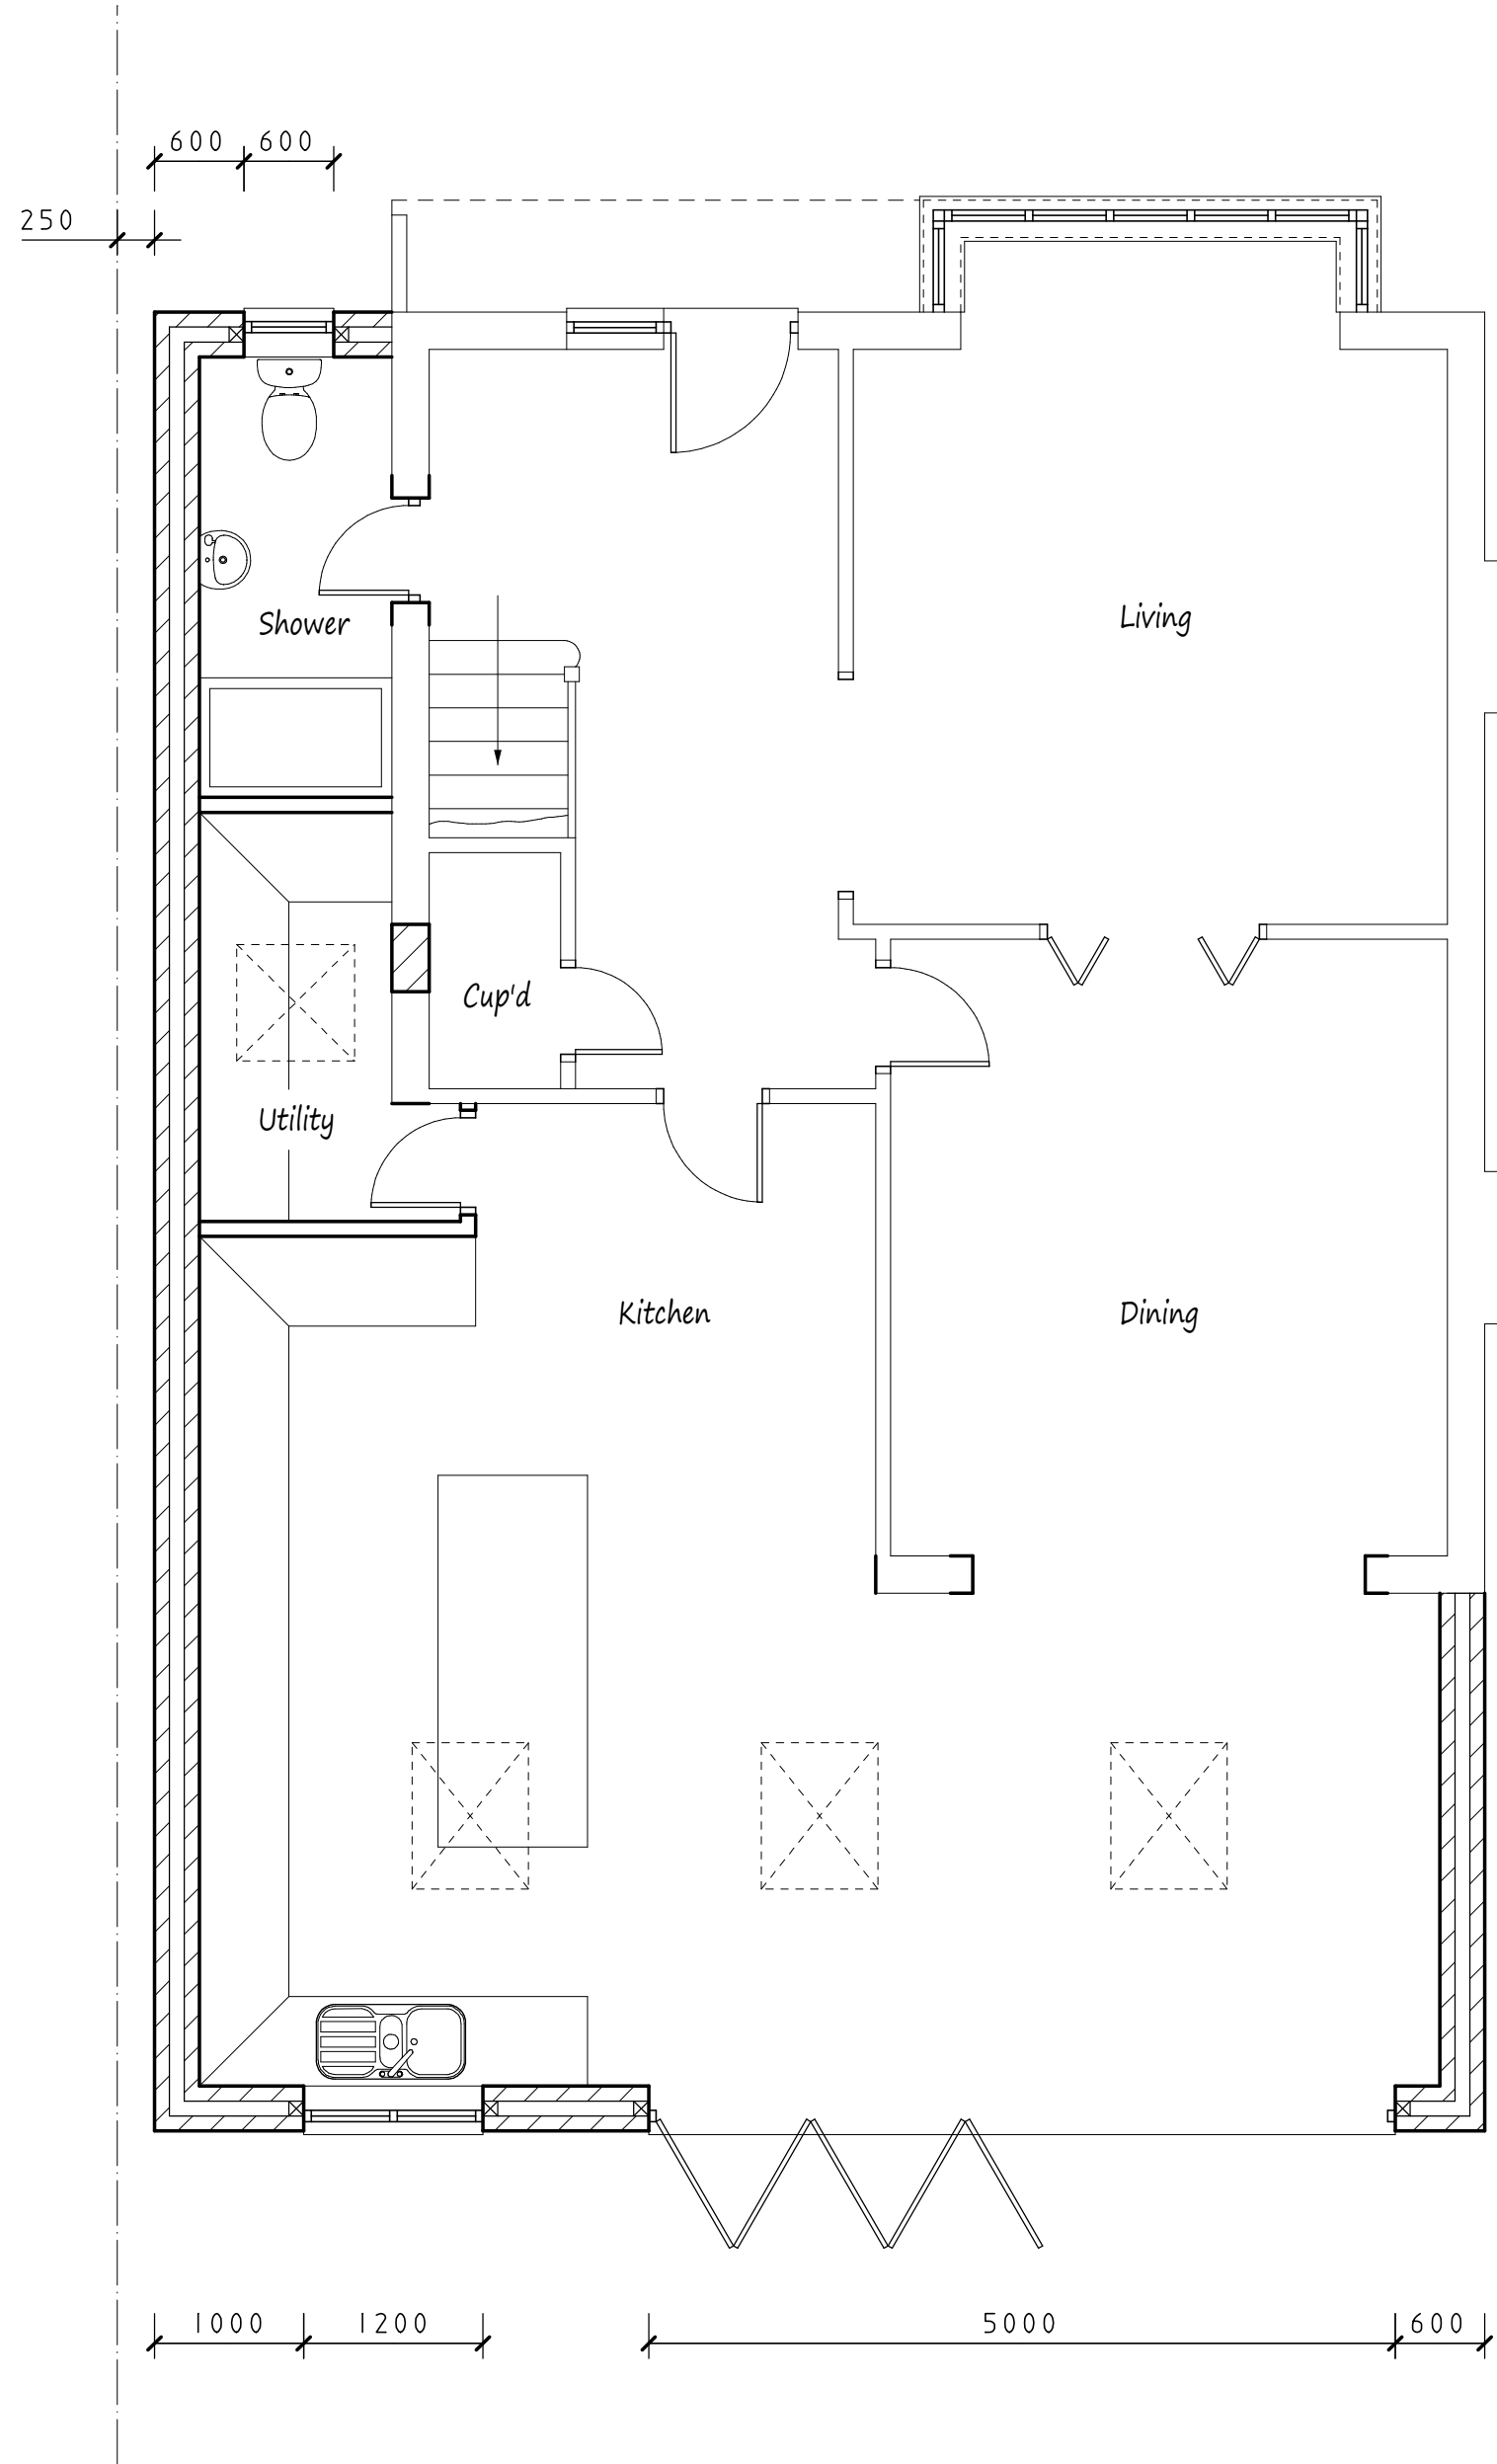

Existing Ground Floor Plan

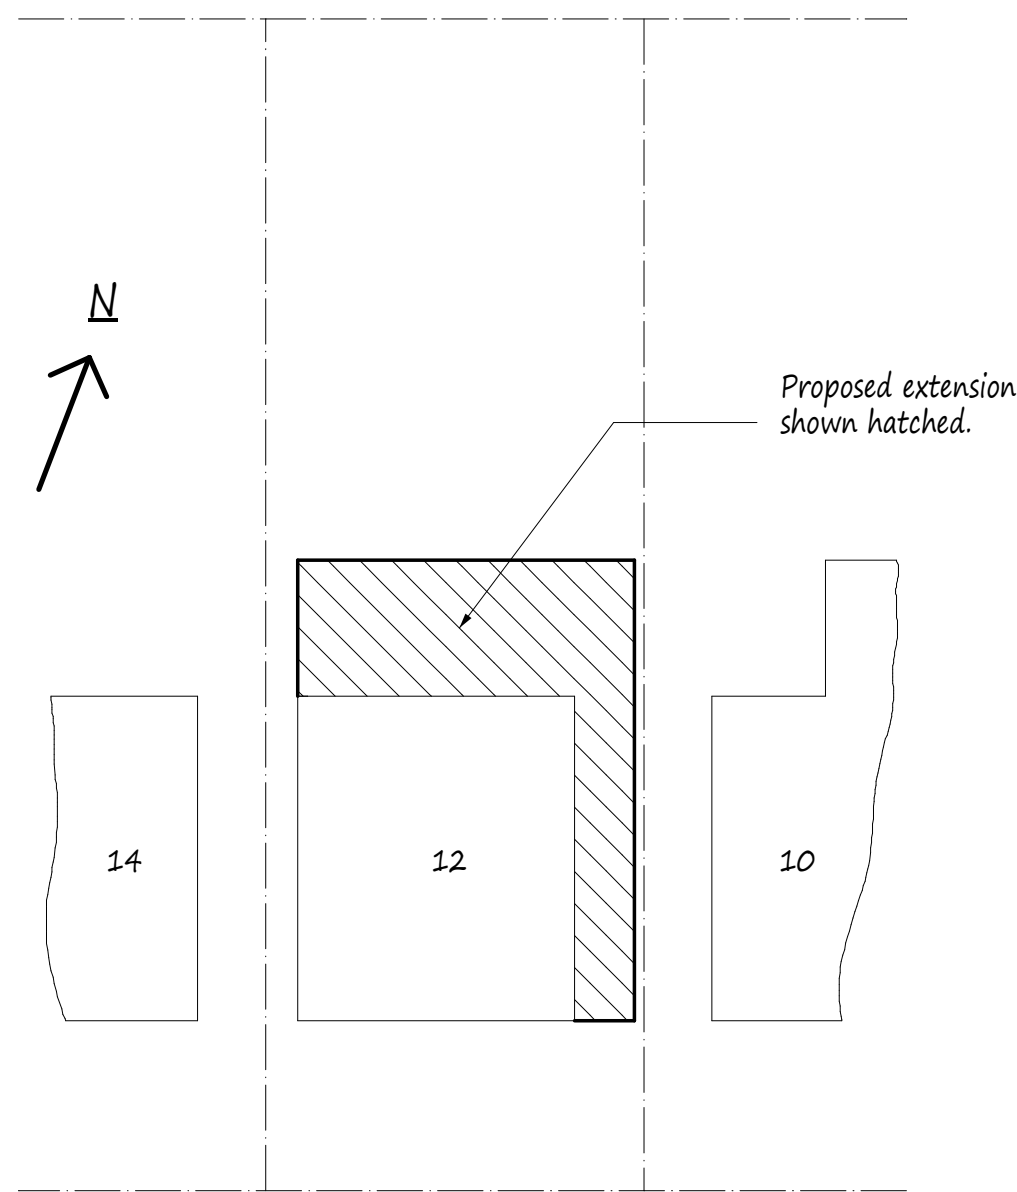

Proposed Ground Floor Plan

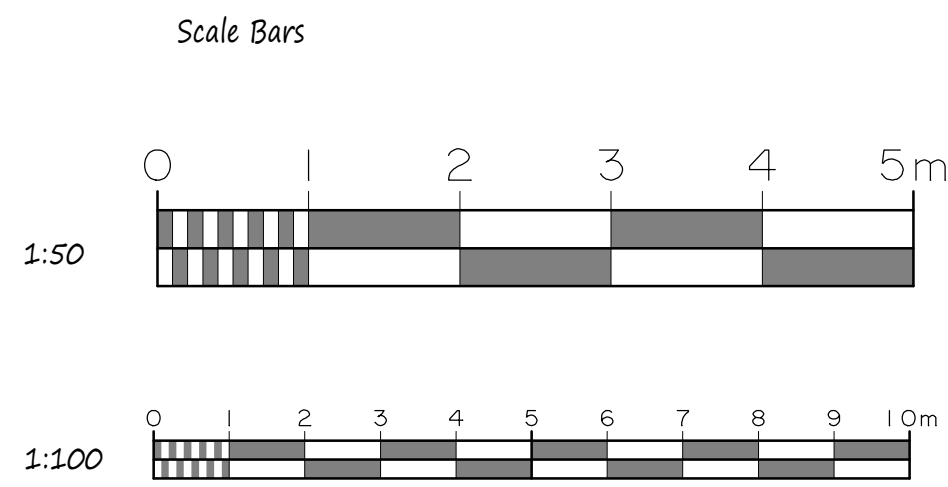


Site Plan scale 1:200

Proposed Elevations - All Materials to Match Existing



Front Elevation

Rendered to match existing.

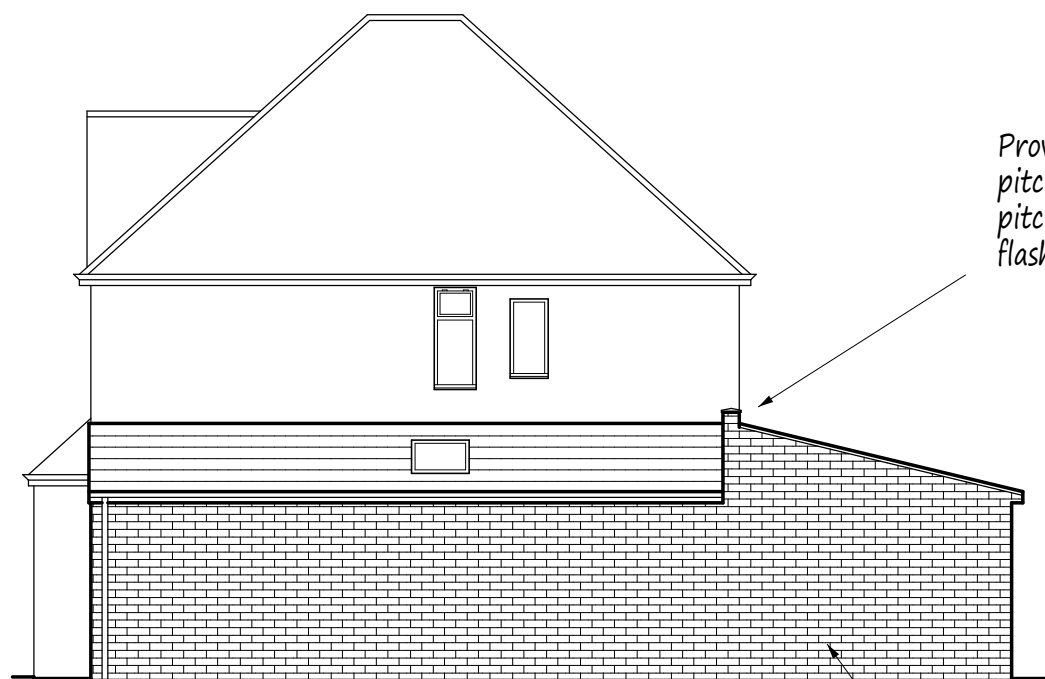

Side Elevation

Provide parapet wall separating pitched roofs, 150mm above pitched roofs to allow for lead flashing with coping stone over.

Face brickwork to side wall where in close proximity to boundary.




Rear Elevation

Proposed roof lights not to project more 150mm above roof.

Top of pitched roofs to side and rear extension

Ground level

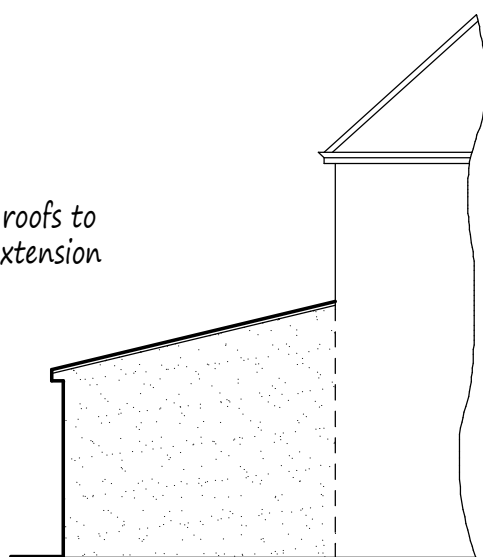

Side Elevation

NOTES:
All dimensions must be checked on site and not scaled from this drawing.

A	Date	Revisions

Copyright

Pottle & Co Ltd.
Building Design &
Management Services

Suite A
128 Manor Way
Ruislip
Middlesex
HA4 8HR

Tel: 01895 622800
www.pottle.uk.com

Client
Debbie Kirk

Job Title

12 Acacia Avenue
Ruislip
Middlesex

Drawing Title

Proposed Single Storey Side
and Rear Extension.

Scale
1:50, 100, 200

Date November 2020	Drawn by MDP
-----------------------	-----------------

Drp No.
4478/01