




EXISTING FRONT ELEVATION 1:100

EXISTING REAR ELEVATION 1:100

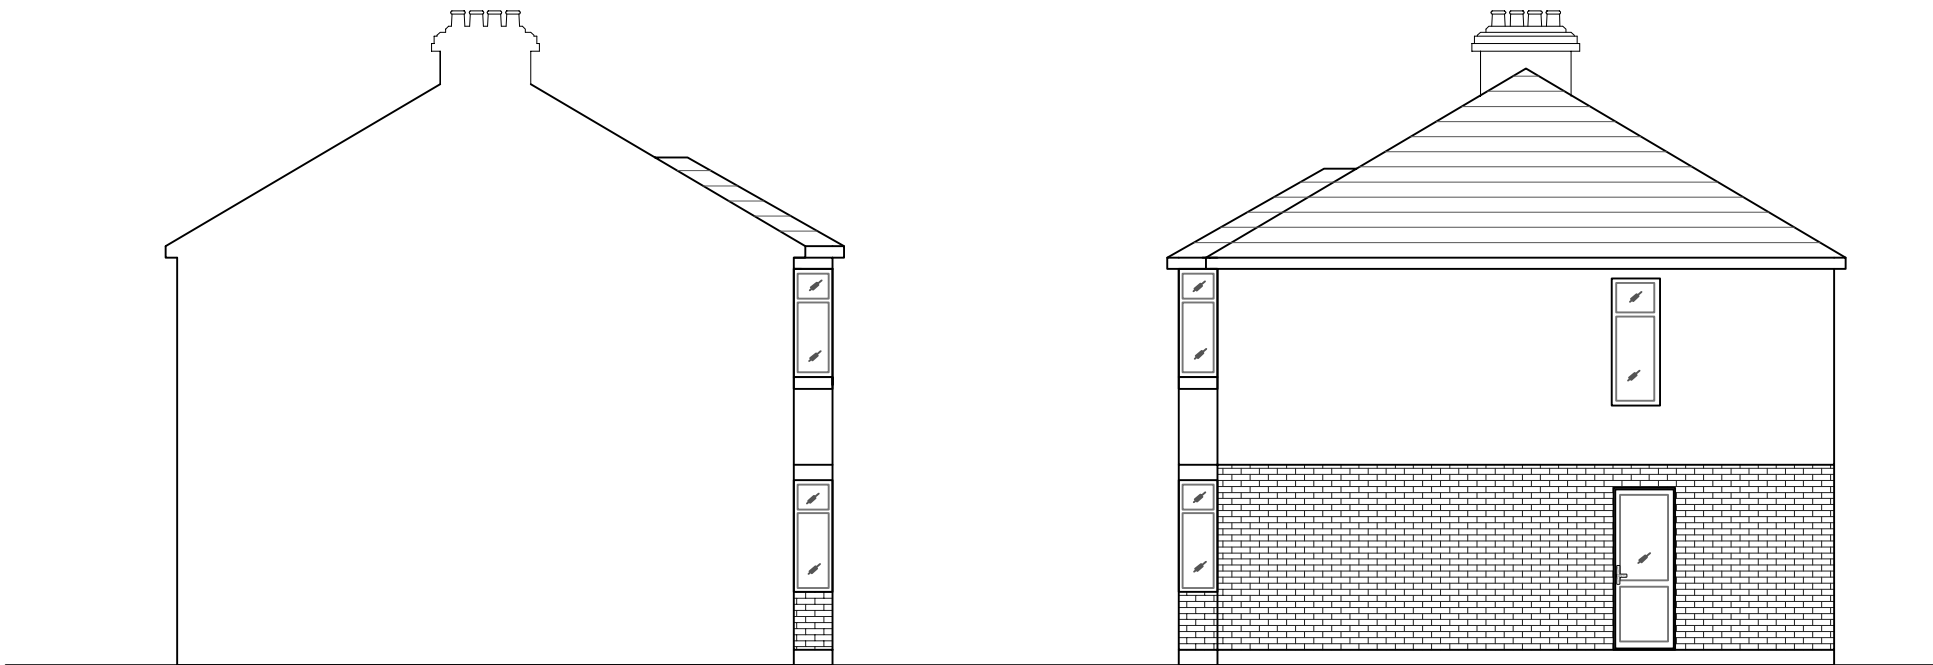

EXISTING SIDE ELEVATION 1 1:100

EXISTING SIDE ELEVATION 2 1:100

B					
A					
REV.	DATE	DESCRIPTION	MADE	CHECK	APPR.

52 WINDERMERE
AVENUE
RUISLIP
HA4 9RF

DESIGN A BUILDING LTD

83 LOCKET ROAD,
HARROW
HA3 7NP

TEL: 07976397087

Email: designabuilding@yahoo.co.uk

REAR EXTENSION

DRG. NO.:	DESIGNED:	CHECKED:	DATE:	JOB NO.:
P002	AA		26/11/14	14/14/RU

NOTE: ALL THE WORK AT SITE MUST SATISFY THE BUILDING
CONTROL OFFICER. MEASUREMENTS MUST BE CONFORMED
AT SITE PRIOR TO COMMENCEMENTS OF WORK AND ANY
DISCREPANCY MUST BE REPORTED TO THE CLIENT
IMMEDIATELY. DO NOT SCALE THIS DRAWING