




EXISTING FRONT ELEVATION 1:100

EXISTING REAR ELEVATION 1:100

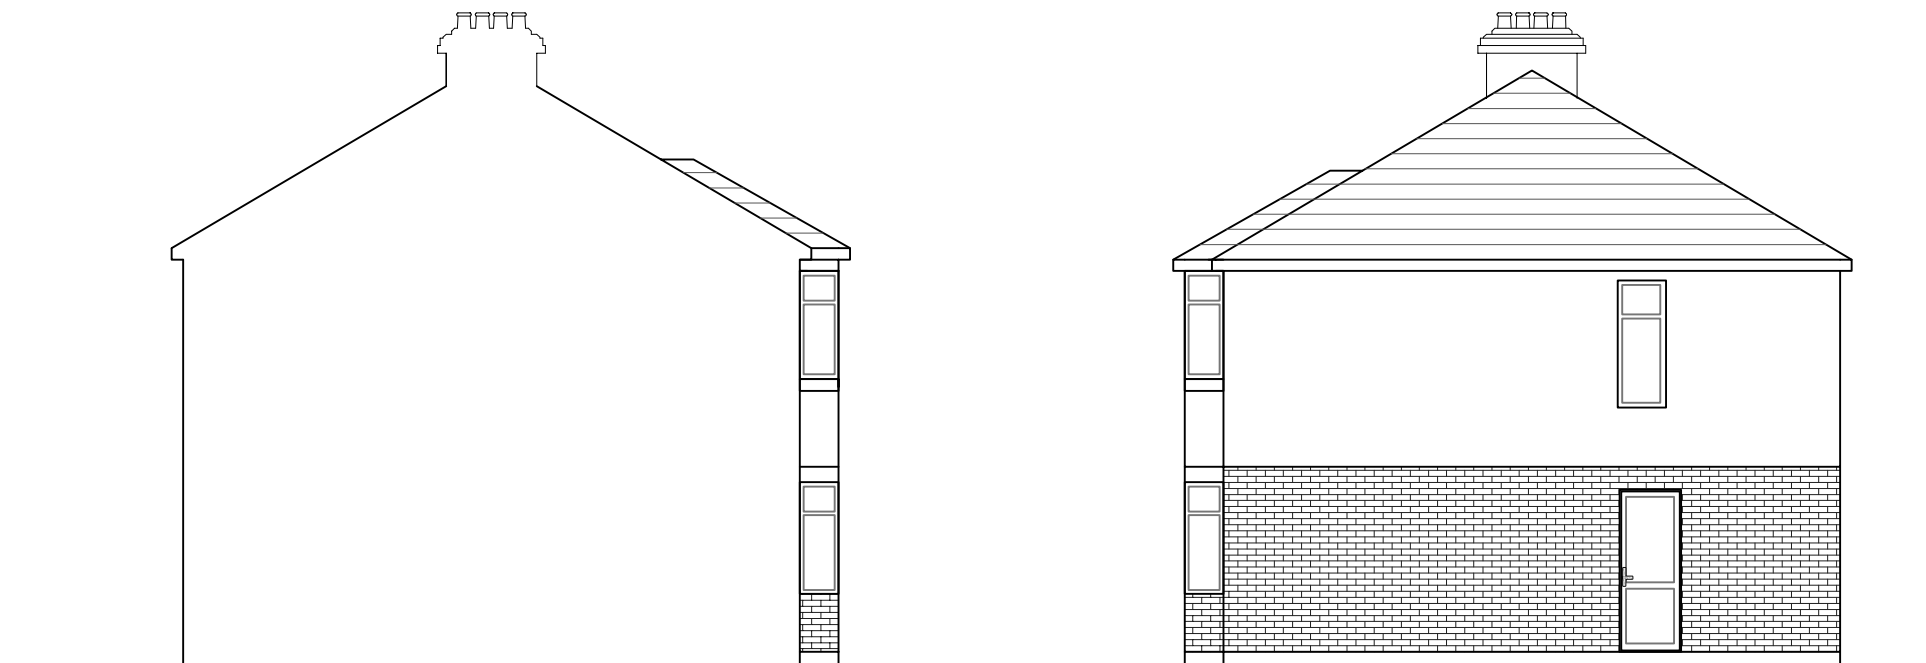

EXISTING SIDE ELEVATION 1 1:100

EXISTING SIDE ELEVATION 2 1:100

B					
A					
REV.	DATE	DESCRIPTION	MADE	CHECK	APPR.
52 WINDERMERE AVENUE RUISLIP HA4 9RF					
DESIGN A BUILDING LTD					
83 LOCKET ROAD, HARROW HA3 7NP					
TEL: 07976397087					
Email : designabuilding@yahoo.co.uk					
SIDE EXTENSION					
DRG. NO. :	DESIGNED :	CHECKED :	DATE :	JOB NO. :	
P002	AA		04/03/15	P1124	
NOTE: ALL THE WORK AT SITE MUST SATISFY THE BUILDING CONTROL OFFICER. MEASUREMENTS MUST BE CONFORMED AT SITE PRIOR TO COMMENCEMENTS OF WORK AND ANY DISCREPANCY MUST BE REPORTED TO THE CLIENT IMMEDIATELY. DO NOT SCALE THIS DRAWING					