




EXISTING FRONT ELEVATION 1:100

EXISTING REAR ELEVATION 1:100

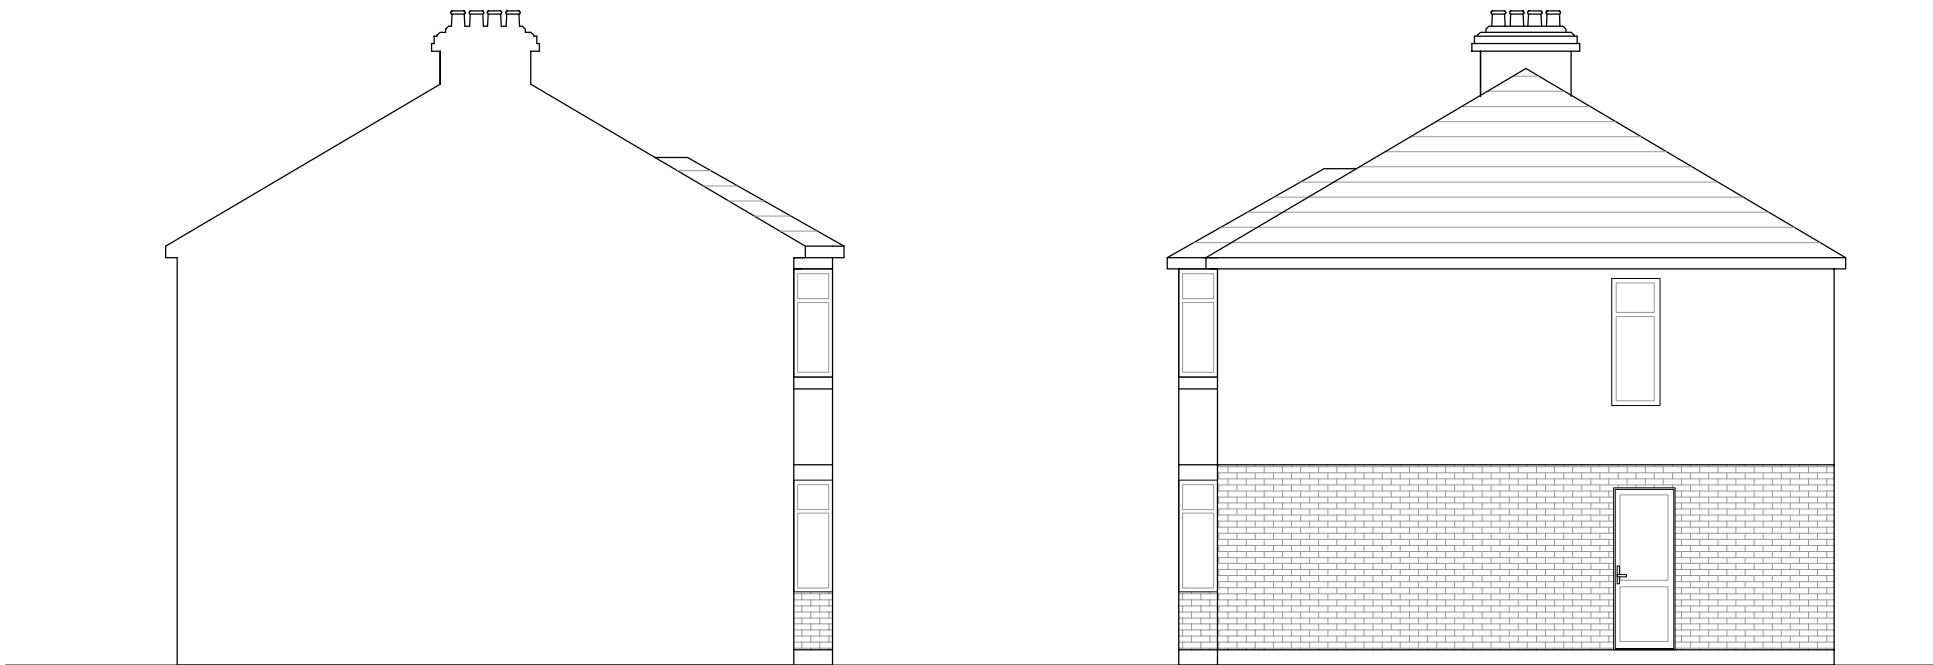

EXISTING SIDE ELEVATION 1 1:100

EXISTING SIDE ELEVATION 2 1:100

B					
A					
REV.	DATE	DESCRIPTION	MADE	CHECK	APPR.
52 WINDERMERE AVENUE RUISLIP HA4 9RF					
DESIGN A BUILDING LTD 83 LOCKET ROAD, HARROW HA3 7NP TEL: 07976397087 Email : designabuilding@yahoo.co.uk					
REAR EXTENSION					
DRG. NO. :	DESIGNED :	CHECKED :	DATE :	JOB NO. :	
P/002	AA		25/06/15	P1214	
NOTE: ALL THE WORK AT SITE MUST SATISFY THE BUILDING CONTROL OFFICER. MEASUREMENTS MUST BE CONFORMED AT SITE PRIOR TO COMMENCEMENTS OF WORK AND ANY DISCREPANCY MUST BE REPORTED TO THE CLIENT IMMEDIATELY. DO NOT SCALE THIS DRAWING					